SHEET 1 OF 9

MONITORING SECTION PLAN - '05, '06, '07

HUFFMAN BAR, SMITH RIVER

FIGURE 1

GRANITE CONSTRUCTION COMPANY
1540 GIUNTOLI LANE ~ ARCATA ~ CA ~ 95521
PH: (707) 822-4853 ~ FAX: (707) 822-5676

Scale: 1" = 500'	Drawn: D.W.D.
USGS GAGE - JEDEDIAH-SMITH RIVER	Date: 2/18/08
FLOW = 879 C.F.S. (06/07/07)	Rev:
RIVER STAGE = 6.28' (06/07/07)	Drawing Number GE0804-1301-01

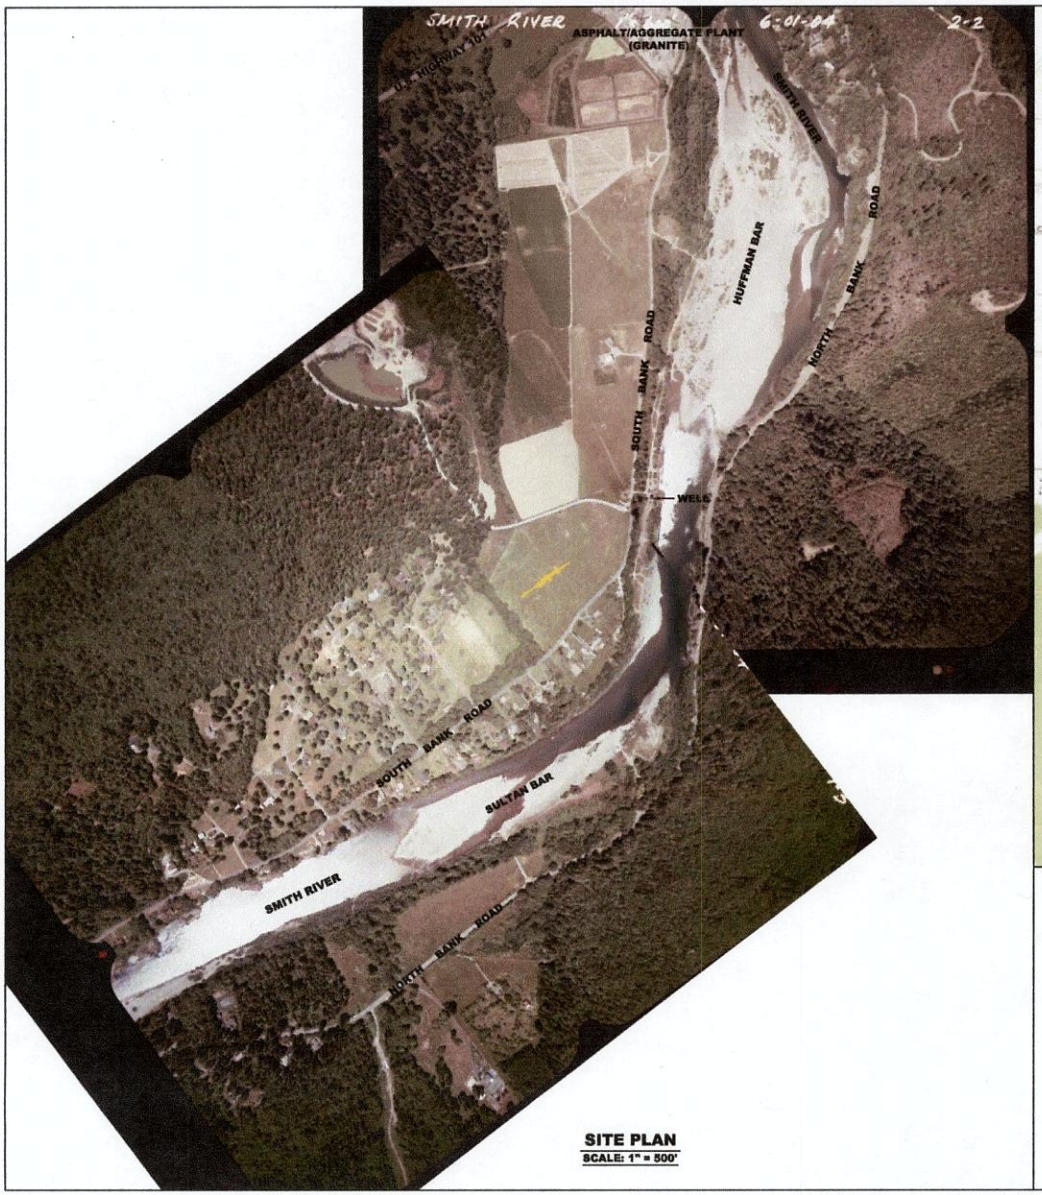

SITE PLAN
SCALE: 1" = 500'

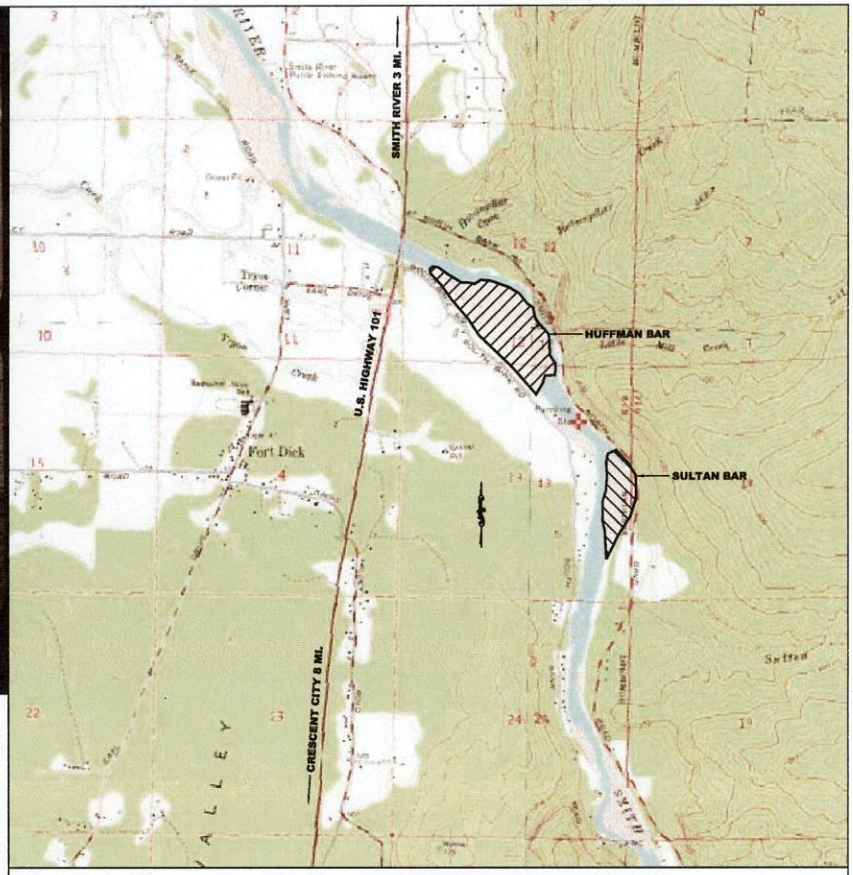

LOCATION MAP
SCALE: 1" = 0.5 MI.

VICINITY MAP		
Date: 03/17/08	GRANITE CONSTRUCTION COMPANY	Drawn: DWD.
Scale: AS NOTED		Rev:
HUFFMAN/SULTAN BARS		
SMITH RIVER		Drawing Number GE0804-1301-10

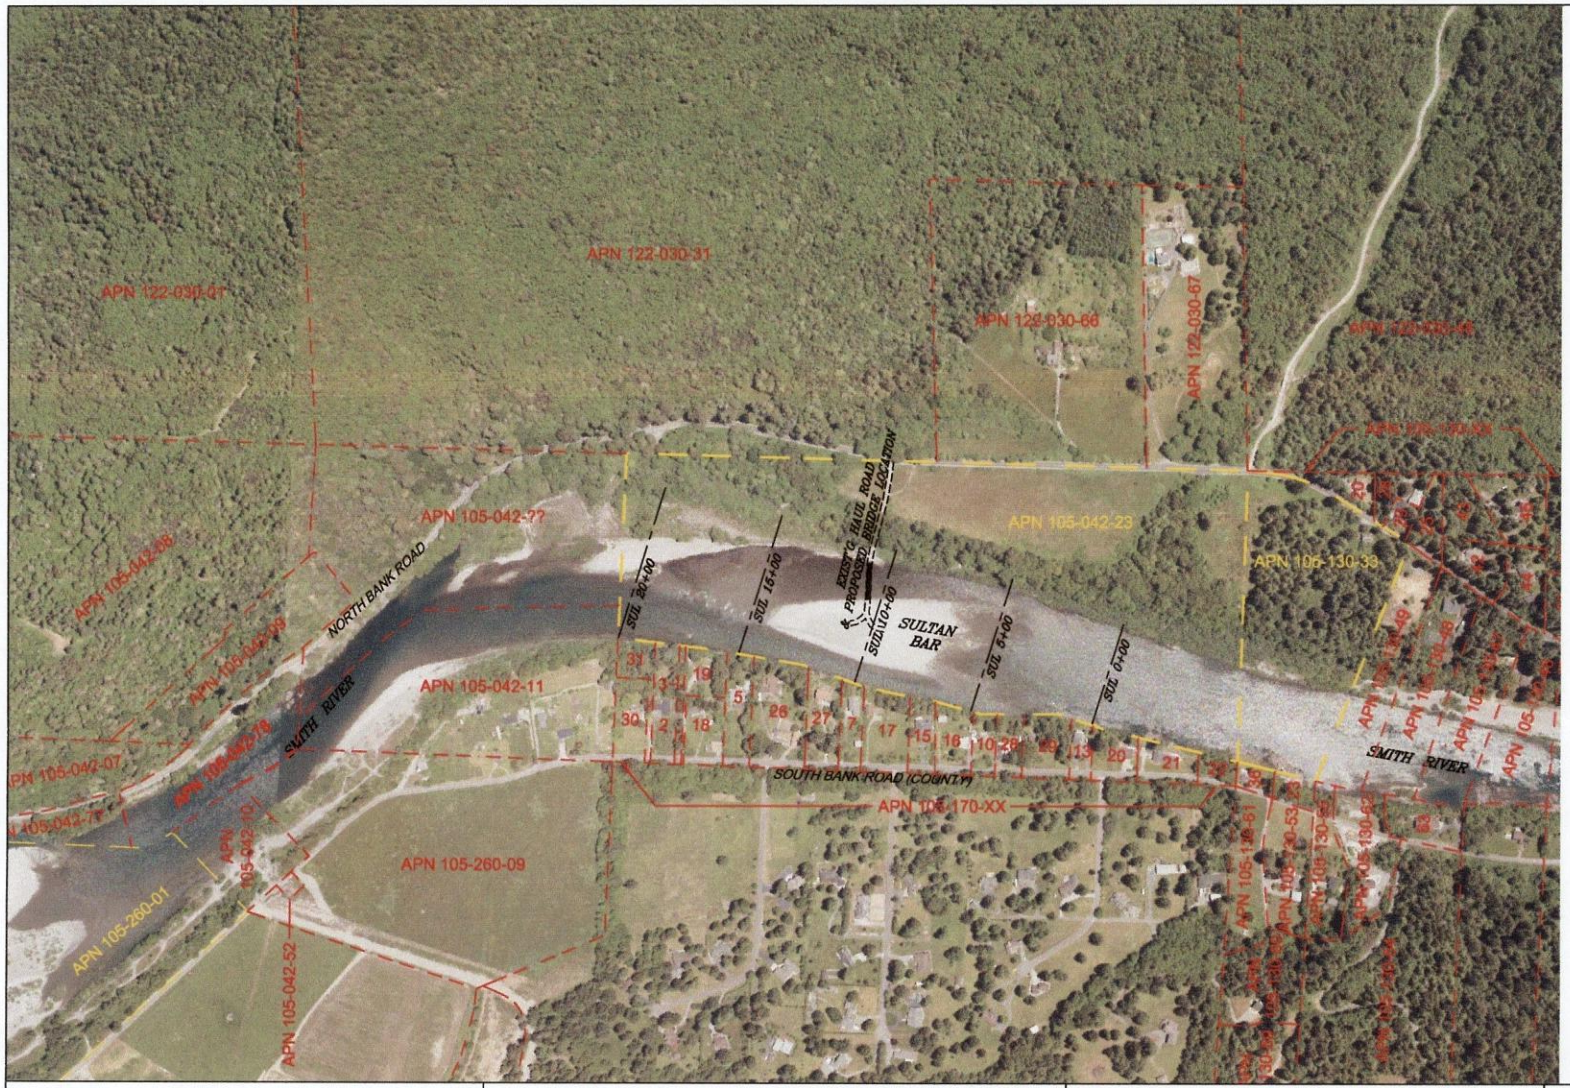

PHOTO DATE: MAY 30, 2006

SHEET 1 OF 6

MONITORING SECTION PLAN - '05, '06, '07

SULTAN BAR, SMITH RIVER

FIGURE 2

GRANITE CONSTRUCTION COMPANY
1540 GIUNTOLI LANE ~ ARCATA ~ CA ~ 95521
PH: (707) 822-4853 ~ FAX: (707) 822-5676

Scale: 1" = 500'	Drawn: D.W.D.
USGS GAGE - JEDEDIAH-SMITH RIVER	Date: 10/15/07
FLOW = 1,860 C.F.S. (05/30/06)	Rev:
RIVER STAGE = 7.80' (05/30/06)	Drawing Number GE0805-1301-01