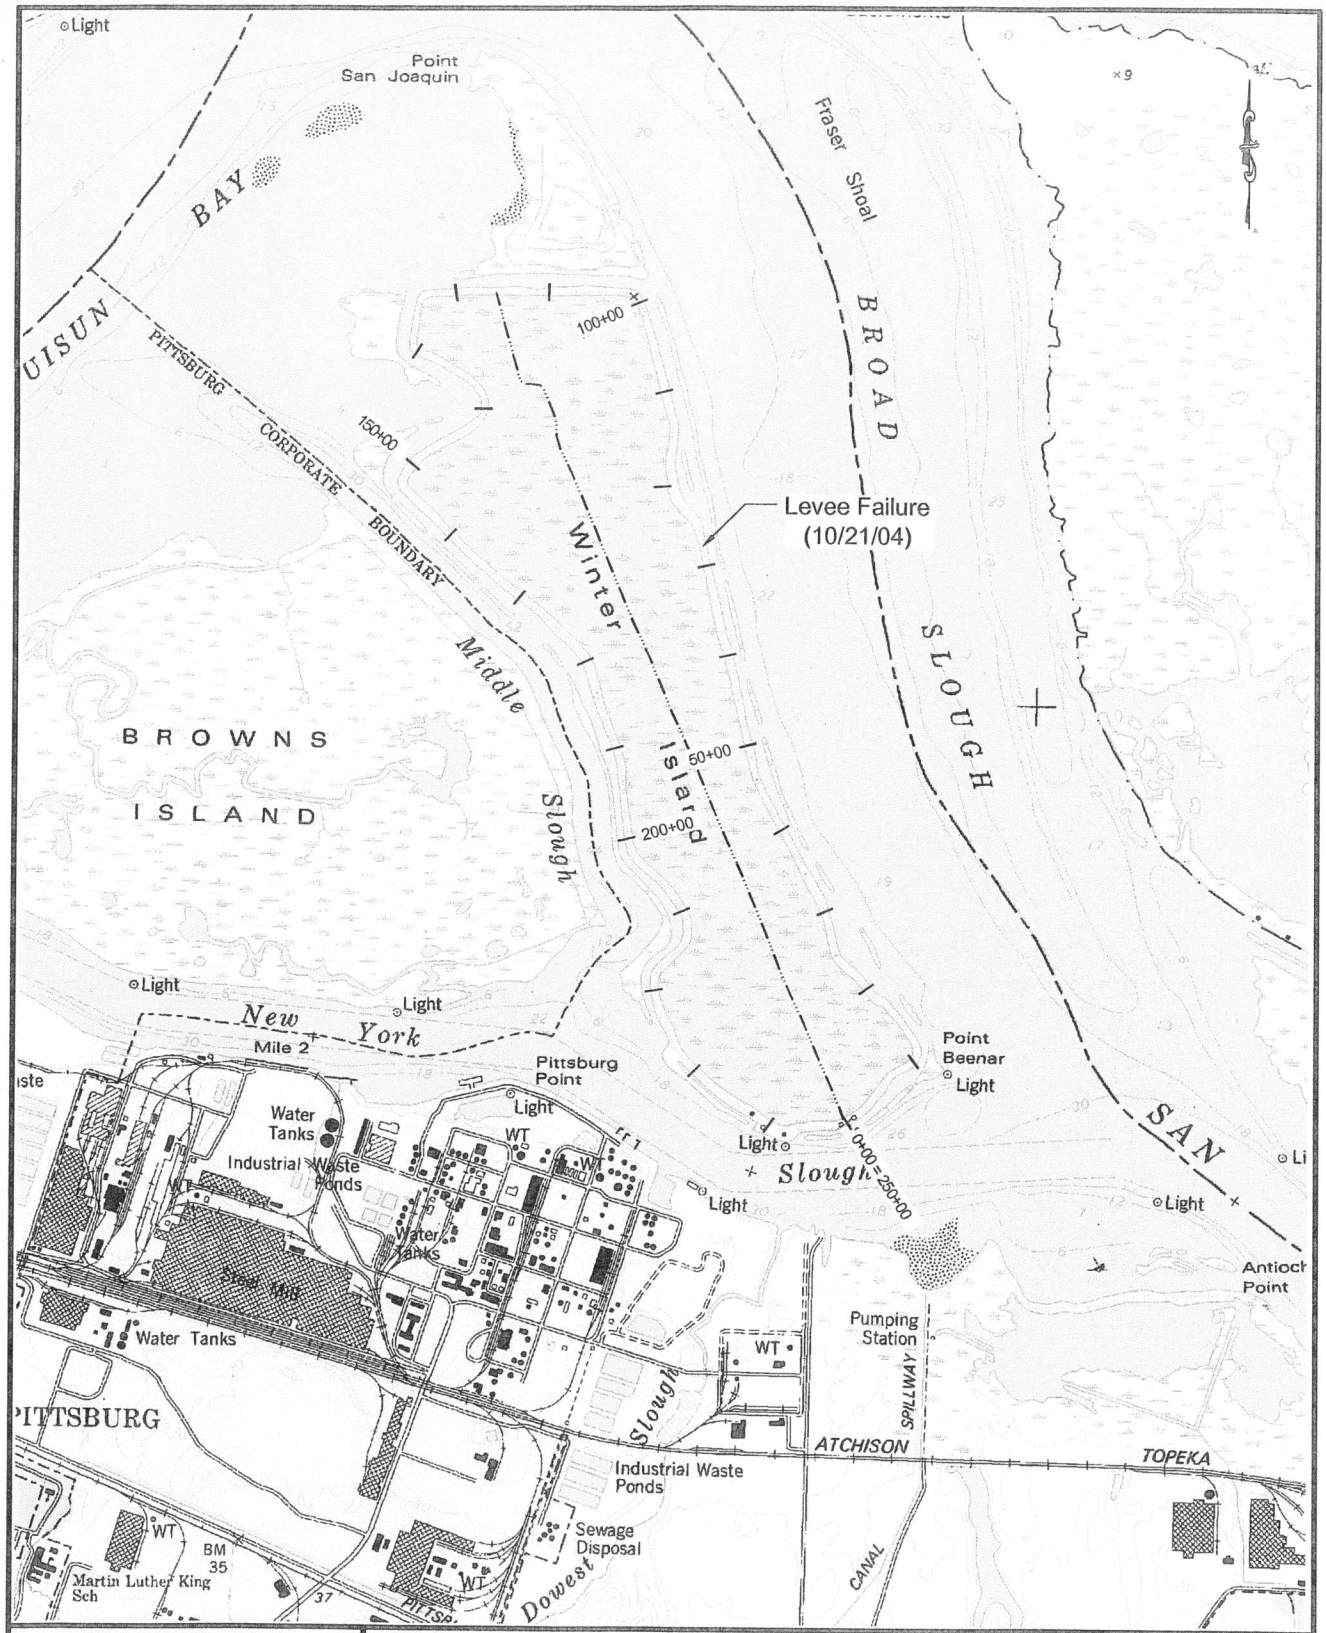

MBK ENGINEERS
2450 Alhambra Boulevard, 2nd Floor
Sacramento, California 95817
Phone: (916) 456-4400 • Fax: (916) 456-0253

Reclamation District No. 2122
Winter Island

DISTRICT MAP

SCALE:	1" = 2000'
JOB NUMBER:	4700
DRAWN BY:	MB
DATE:	November 2004

Bar Length On Original Drawing Equals One Inch. Adjust Scale Accordingly

SHEET 1 OF 1 SHEETS

U.S. Army Corps of Engineers
San Francisco District
Regulatory Division

USACE File #29218S
Winter Island Levee Repair
December 1, 2009
Figure 1

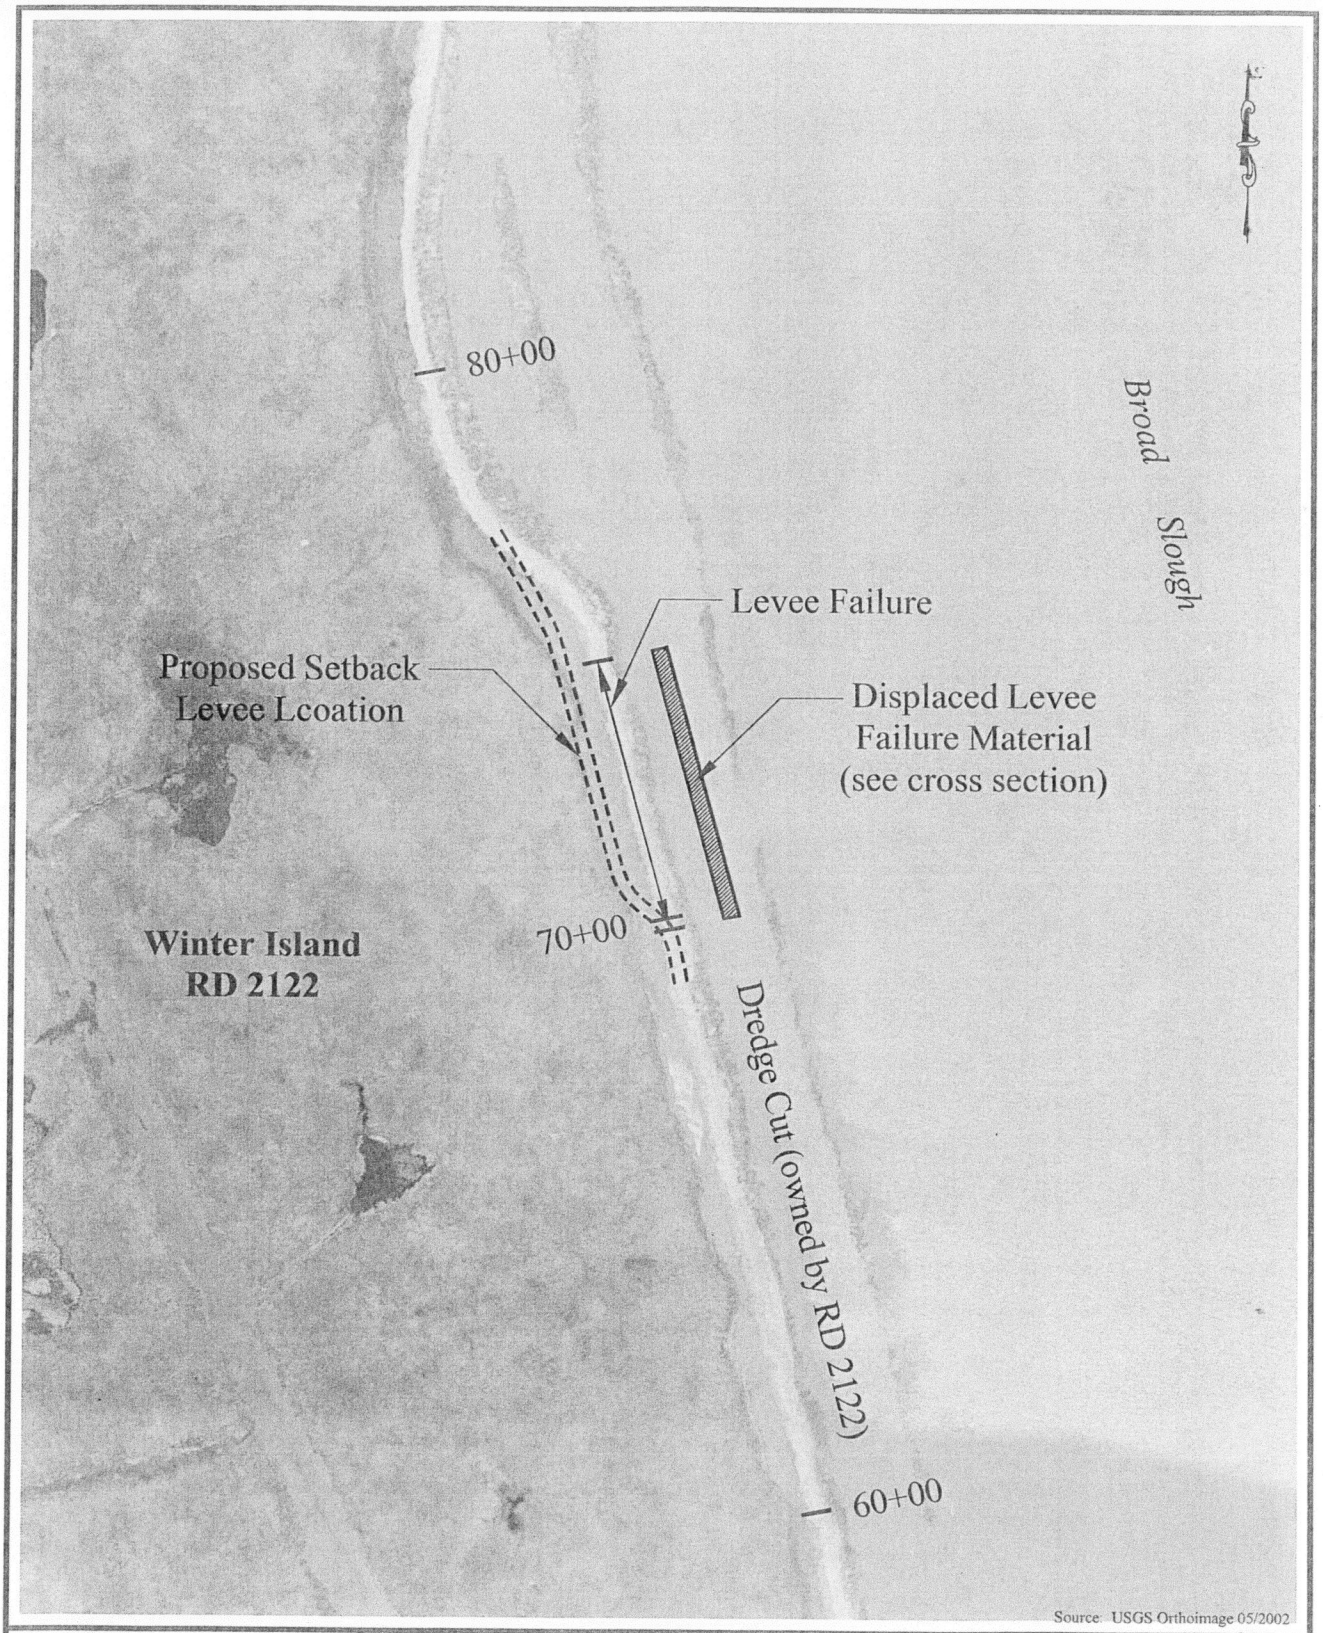

MBK ENGINEERS
2450 Alhambra Boulevard, 2nd Floor
Sacramento, California 95817
Phone: (916) 456-4400 • Fax: (916) 456-0253

Reclamation District No. 2122
Winter Island

EMERGENCY LEVEE REPAIR

SCALE:	1" = 300'
JOB NUMBER:	4700
DRAWN BY:	MB
DATE:	November 2004

Bar Length On Original Drawing Equals One Inch. Adjust Scale Accordingly

SHEET 1 OF 1 SHEETS

U.S. Army Corps of Engineers
San Francisco District
Regulatory Division

USACE File #29218S
Winter Island Levee Repair
December 1, 2009
Figure 2

Scale: 1" = 30'

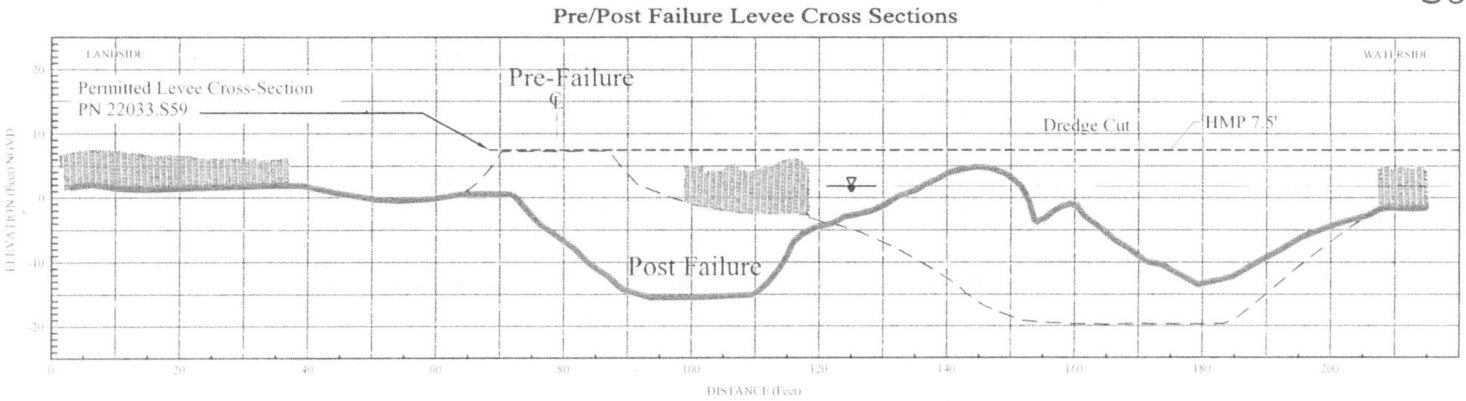

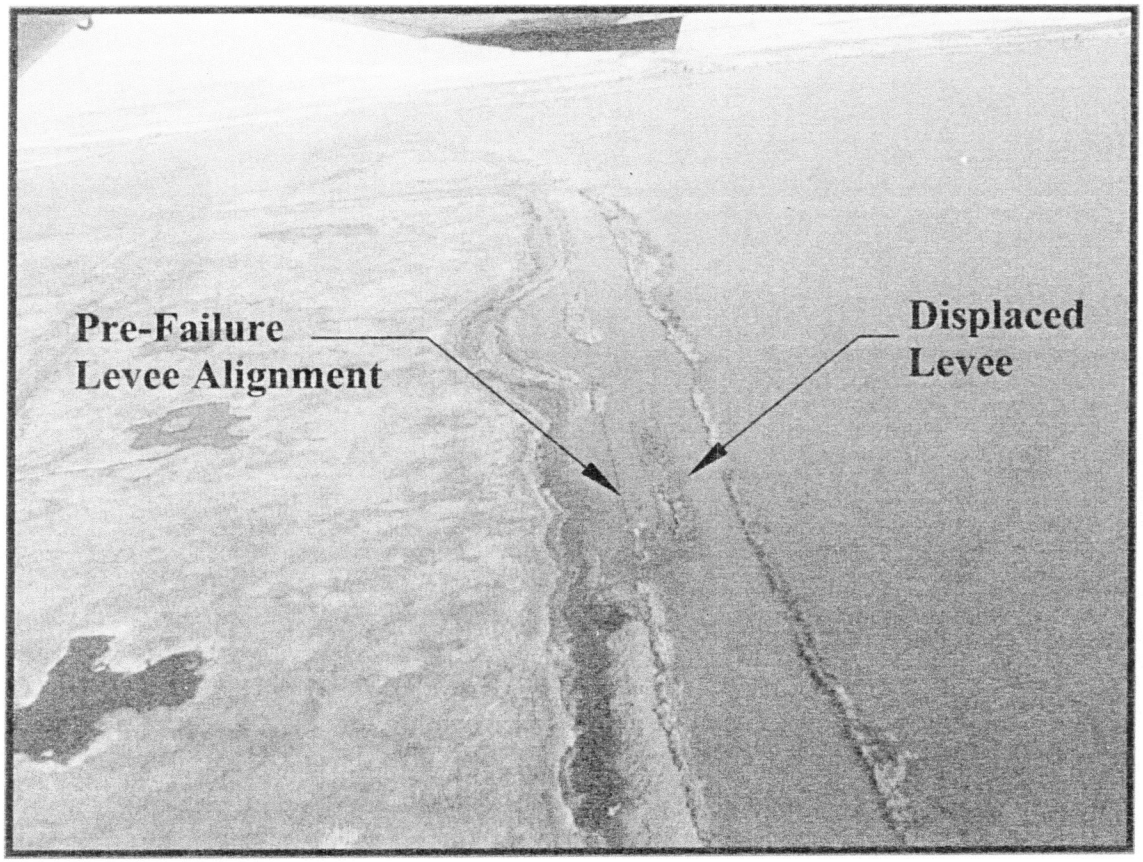

U.S. Army Corps of Engineers
San Francisco District
Regulatory Division

USACE File #29218S
Winter Island Levee Repair
December 1, 2009
Figure 3

MBK ENGINEERS
2450 Alhambra Boulevard, 2nd Floor
Sacramento, California 95817
(916) 456-4400

Reclamation District No. 2122 - Winter Island
Levee Failure into Dredger Cut, Response to NOAA NMFS, USACE

0 5 10 15 20
Scale in Feet

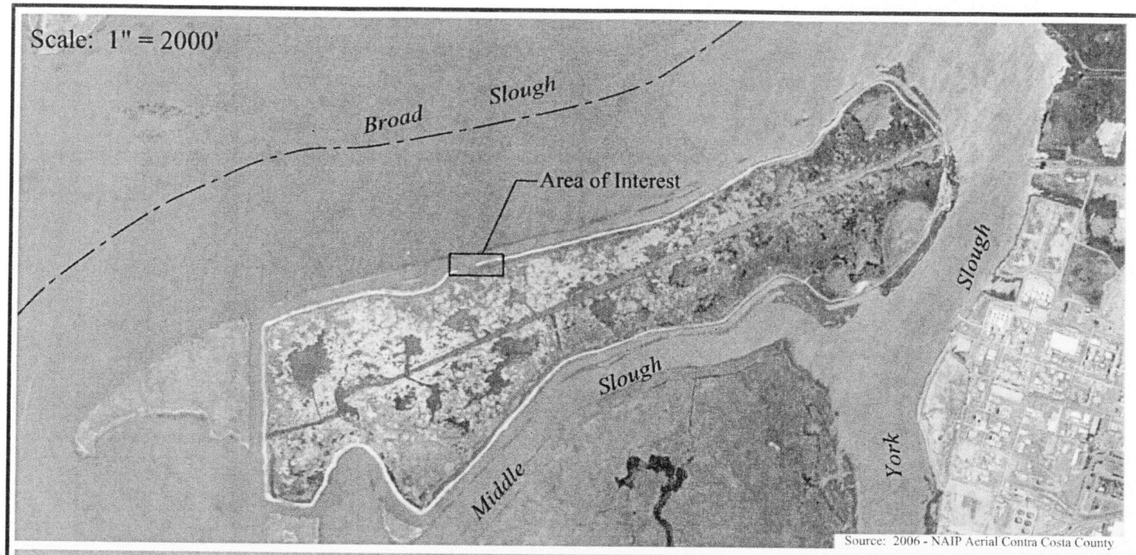

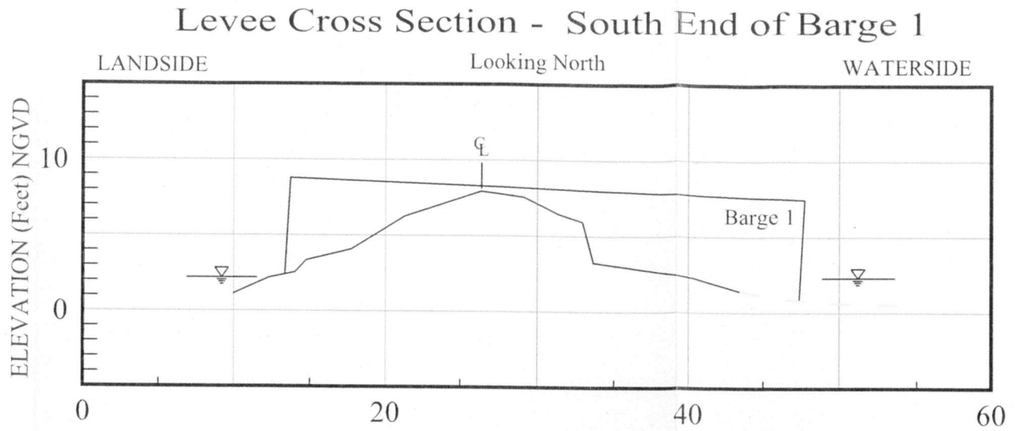

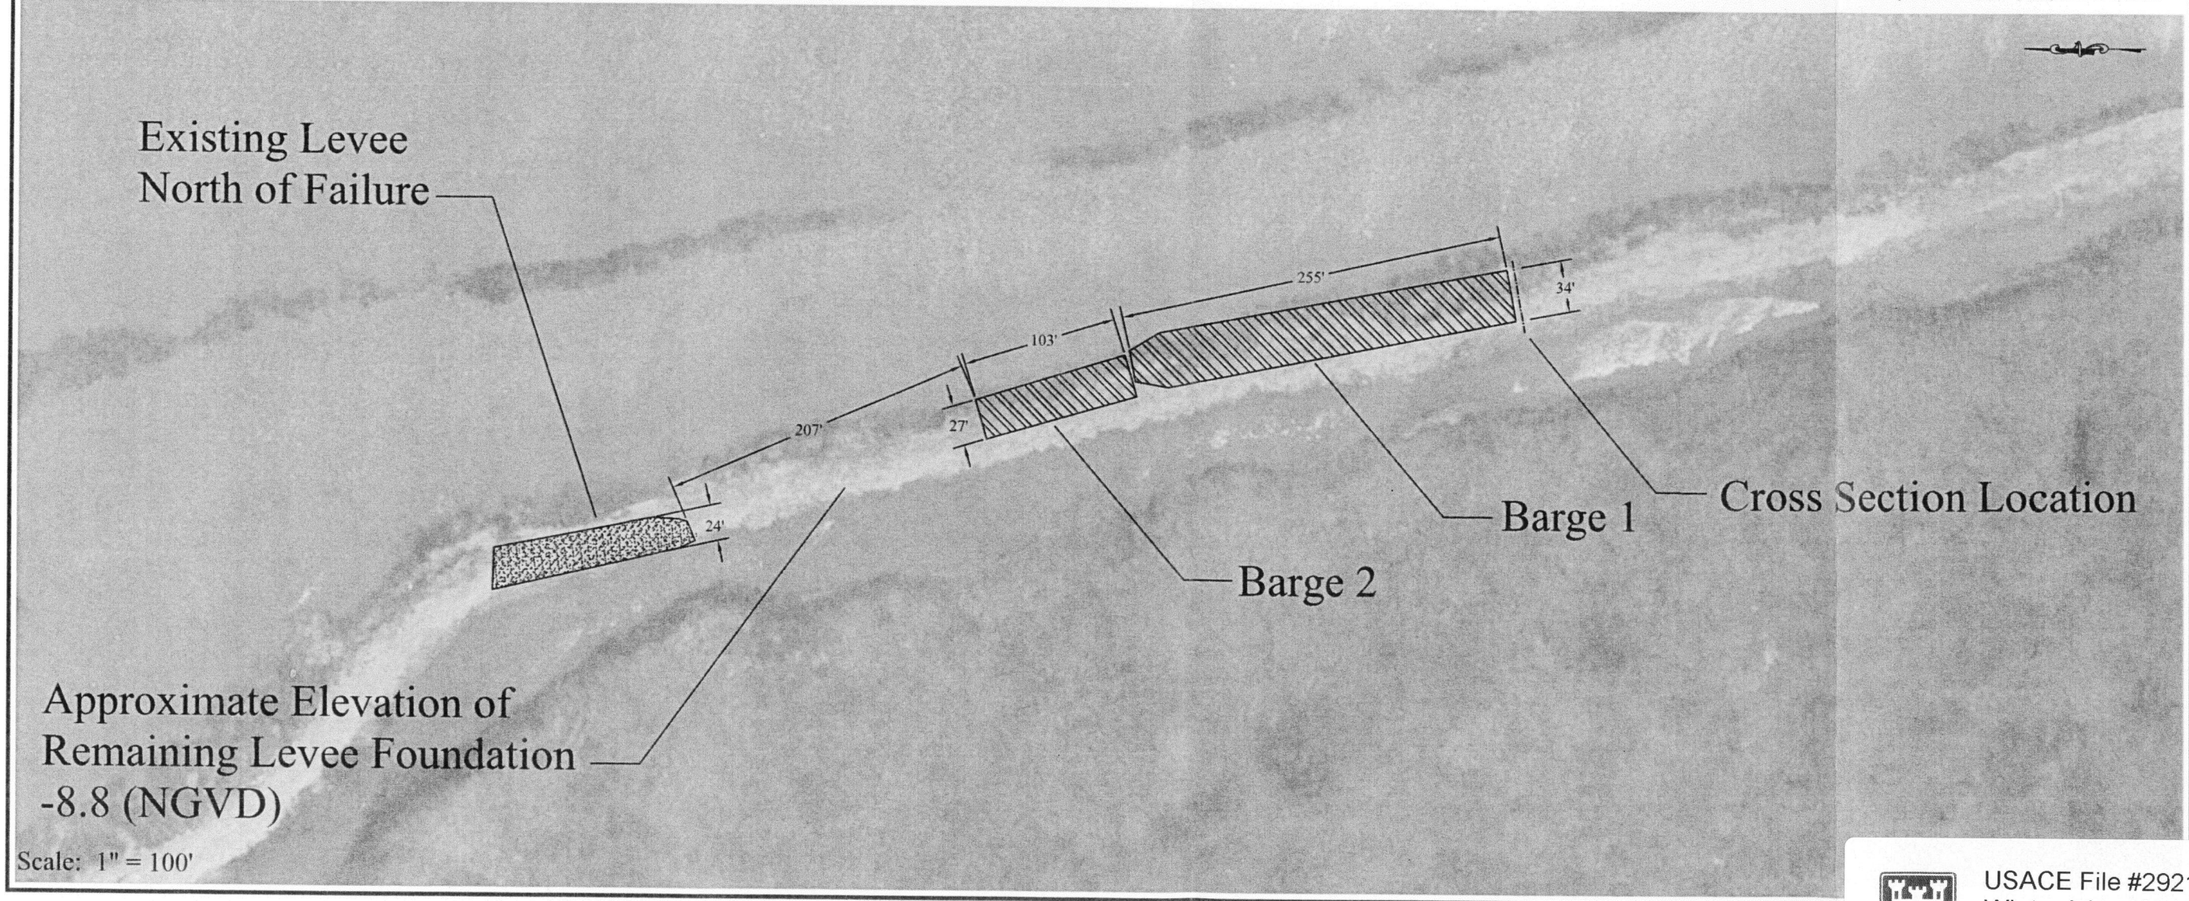

MBK ENGINEERS
2450 Alhambra Boulevard, 2nd Floor
Sacramento, California 95817
Phone: (916) 456-4400 • Fax: (916) 456-0253

Reclamation District No. 2122 - Winter Island

BARGE PLACEMENT SITES

SCALE:	As Noted
JOB NUMBER:	4700.10
REQUESTED BY:	GC
DRAWN BY:	NW
DATE:	October 2007

Bar Length On Original Drawing Equals One Inch. Adjust Scale Accordingly

U.S. Army Corps of Engineers
San Francisco District
Regulatory Division

USACE File #29218S
Winter Island Levee Repair
December 1, 2009
Figure 4

R:\4700.00 RD 2122 - Winter Island\2007-09 Survey\ACAD\2007-09 Winter Island - Survey_PTS.dwg, B Size (1 to 100), 11/19/2007 10:47:27 AM

Initial Configuration - Levee Cross Section Approx. Station 68+00

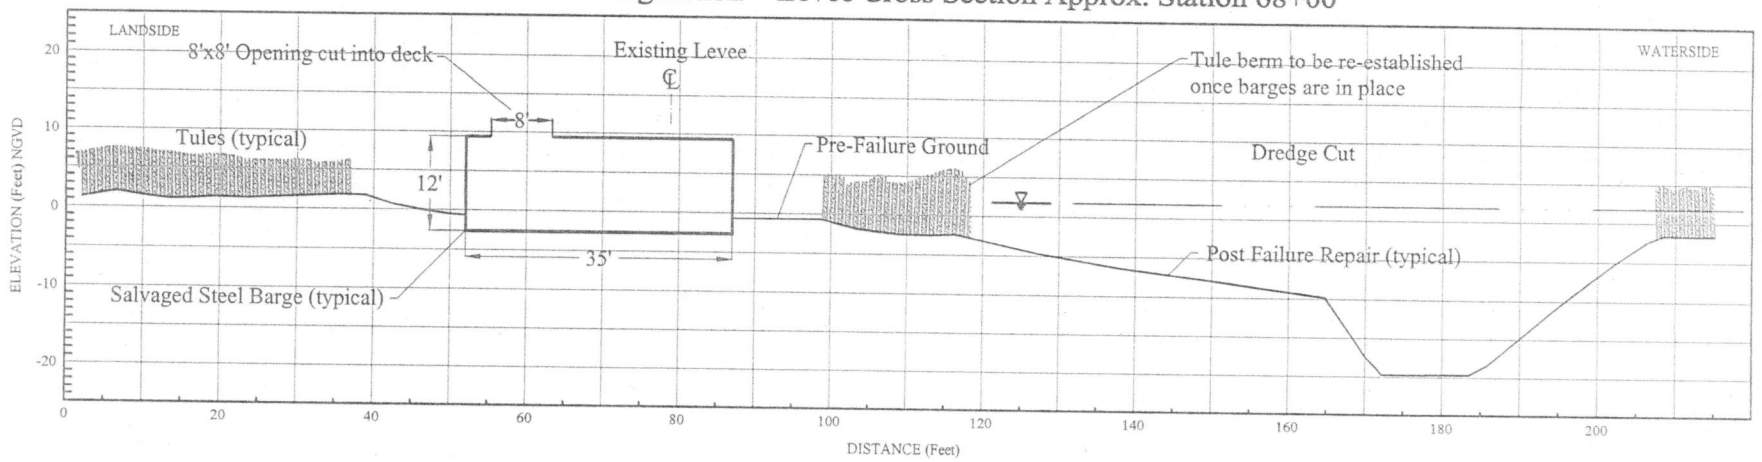

Intermediate Configuration

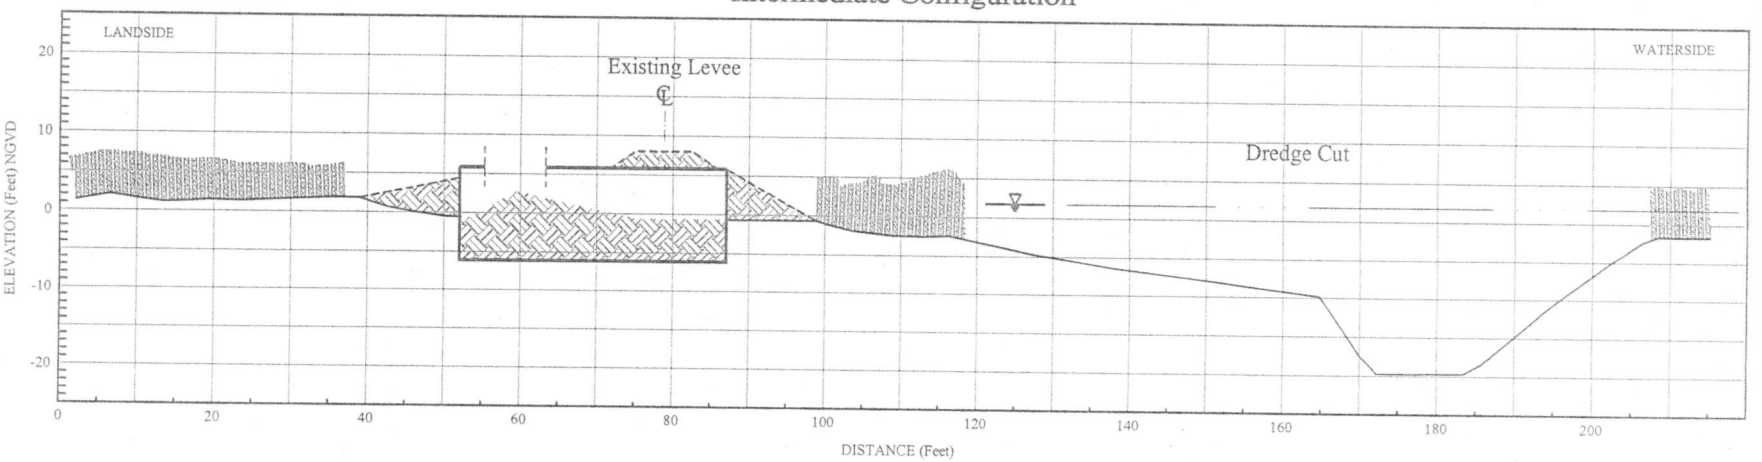

Final Configuration

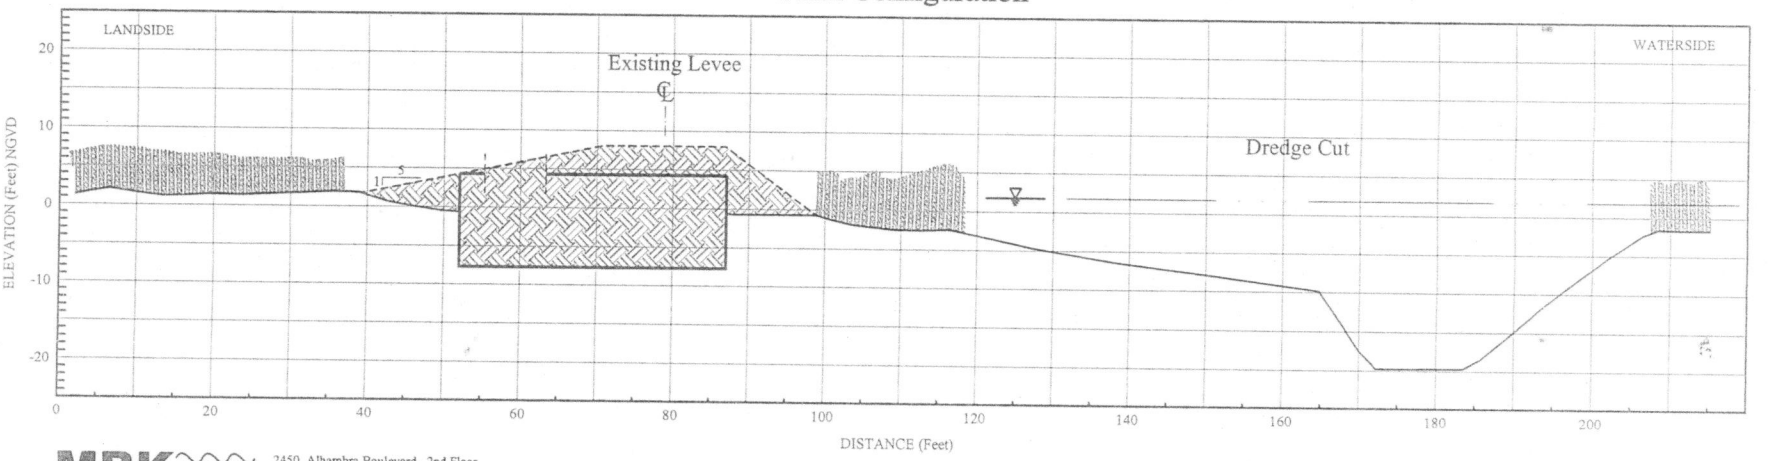

MBK ENGINEERS
2450 Alhambra Boulevard, 2nd Floor
Sacramento, California 95817
(916) 456-4400

Winter Island Levee Repair

U.S. Army Corps of Engineers
San Francisco District
Regulatory Division

USACE File #29218S
Winter Island Levee Repair
December 1, 2009
Figure 5