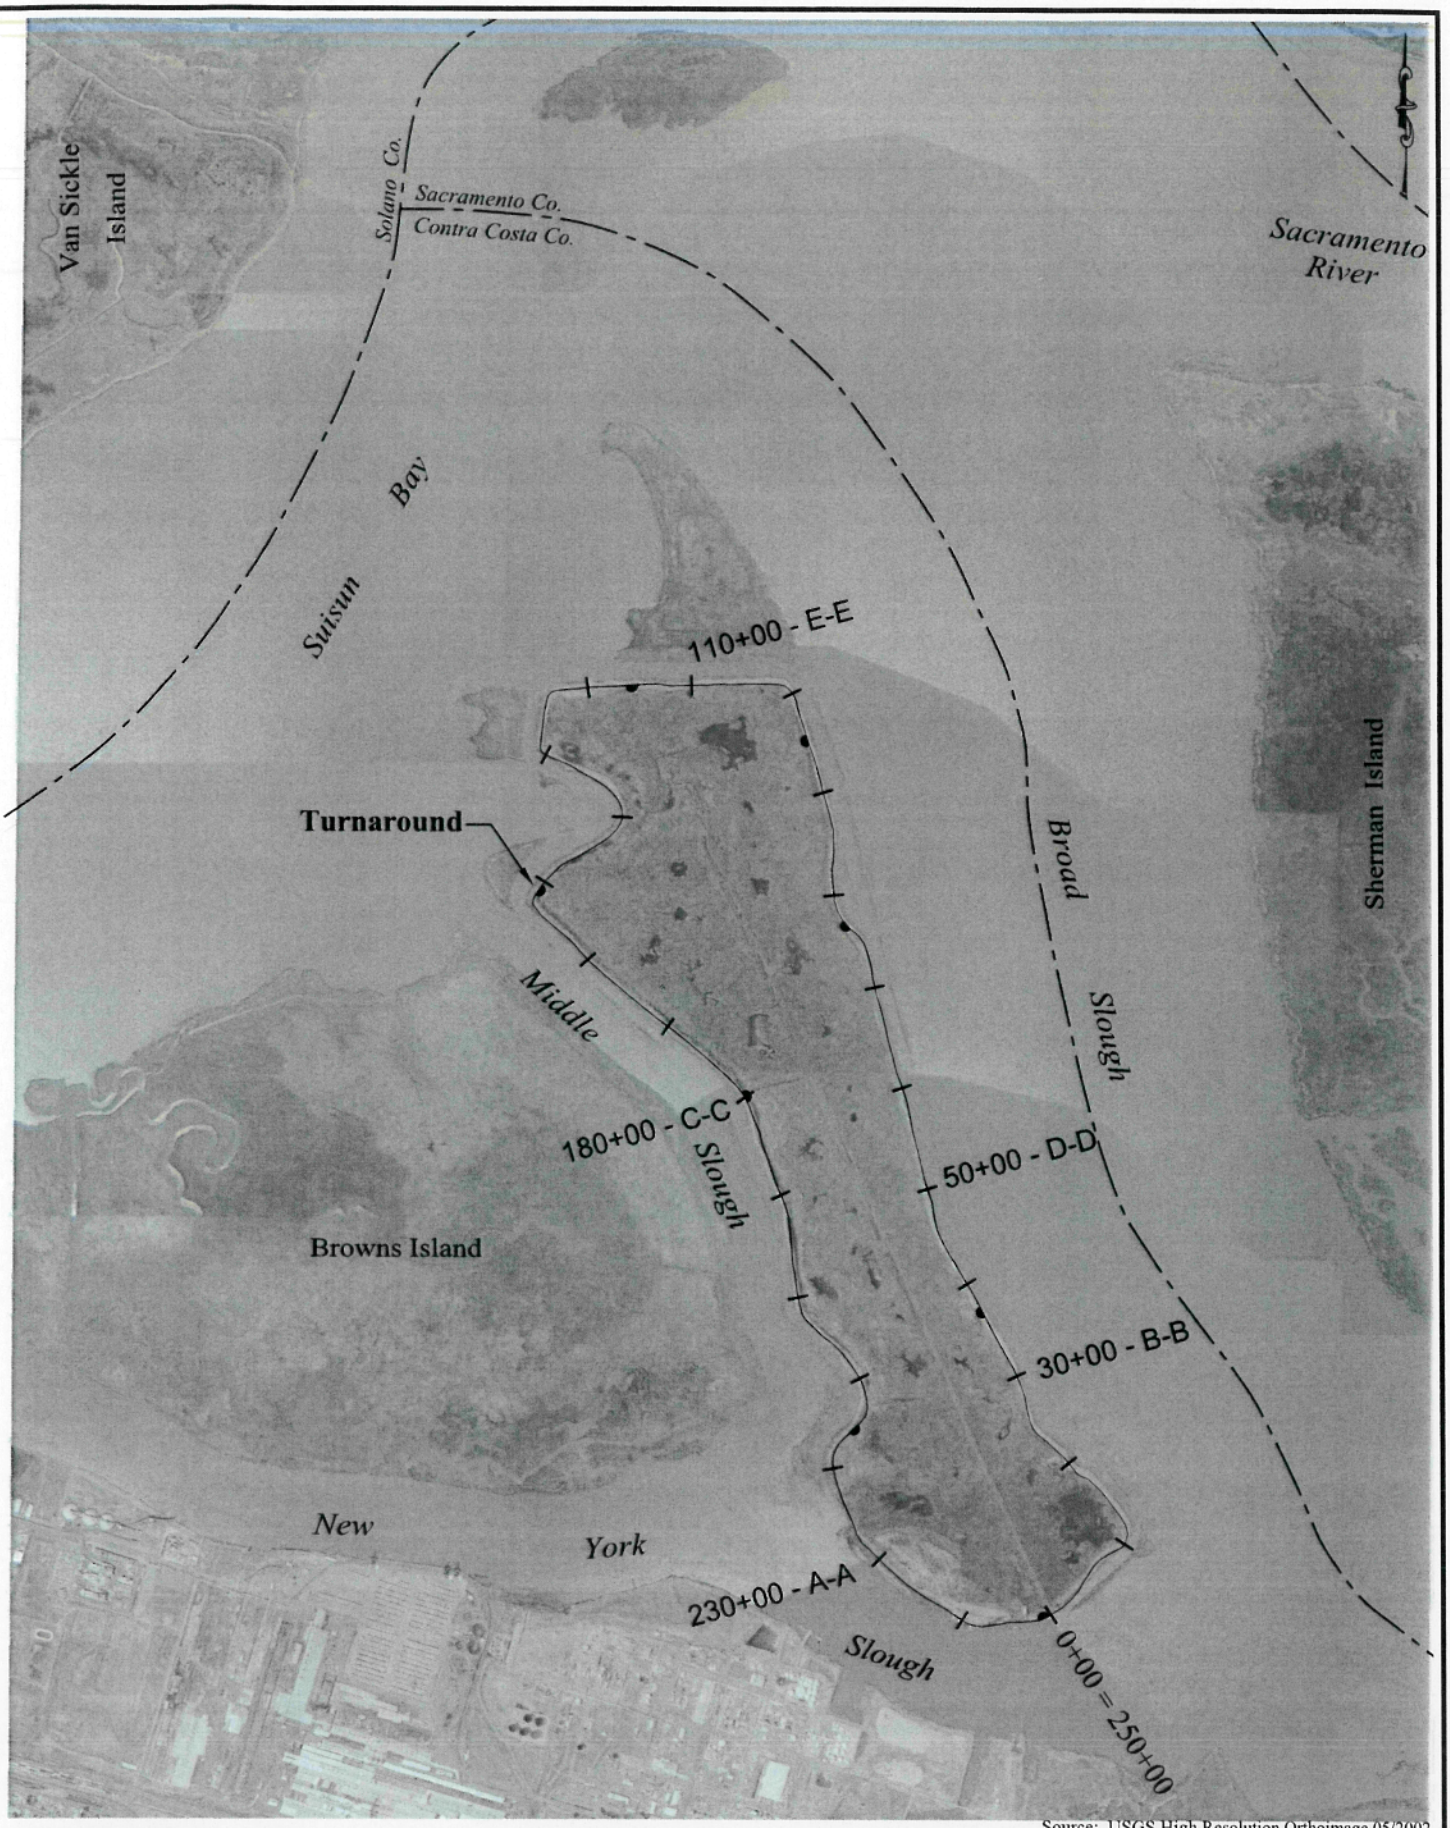

Source: USGS High Resolution Orthoimage 05/2002

MBK ENGINEERS
2450 Alhambra Boulevard, 2nd Floor
Sacramento, California 95817
Phone: (916) 456-4400 • Fax: (916) 456-0253

Reclamation District No. 2122 - Winter Island

Typical Cross Section Locations

SCALE:	1" = 2000'
JOB NUMBER:	4700.10
DRAWN BY:	NWW
DATE:	May 2006

Bar Length On Original Drawing Equals One Inch. Adjust Scale Accordingly

SHEET 1 OF 1 SHEETS

R.D. NO. 2122 - WINTER ISLAND

Station 30+00 - Section B-B Typical Levee Rehabilitation

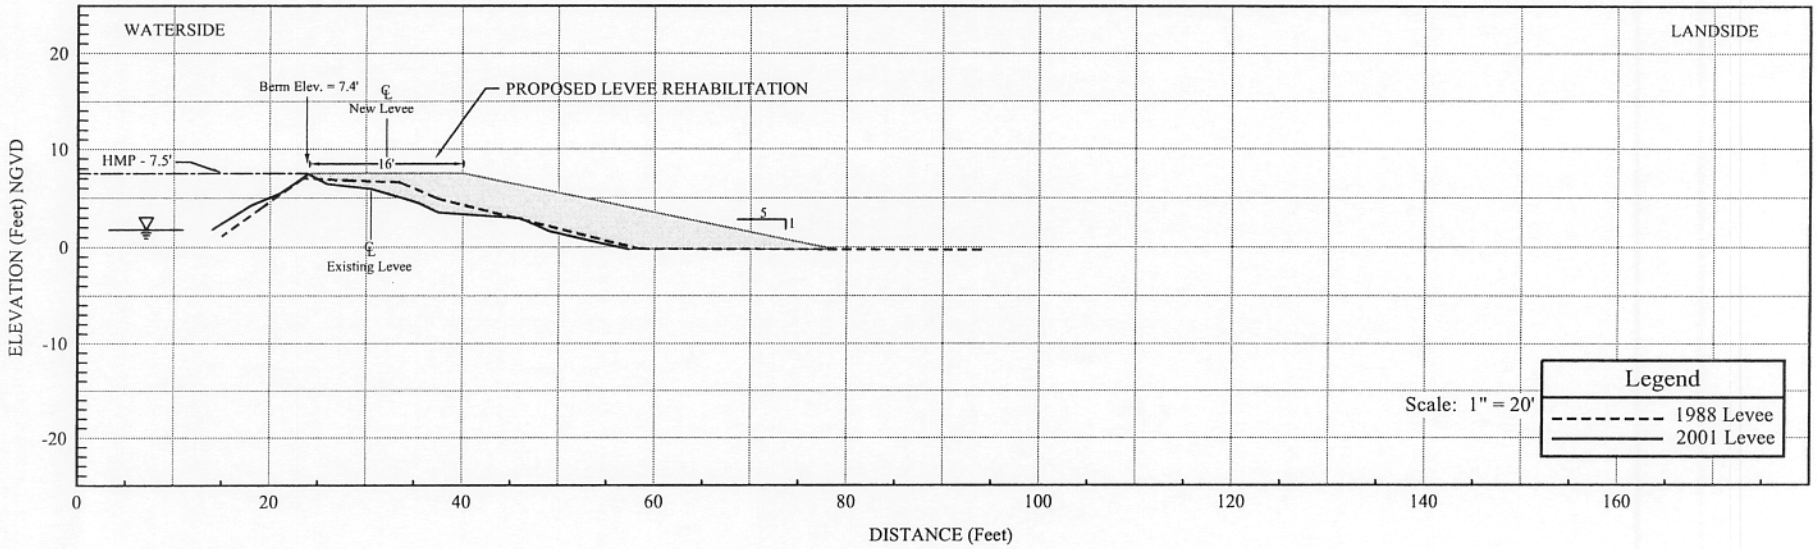

MBK Field Book # 51 & 169 - 05/88 & 09/01

Station 50+00 - Section D-D Typical Levee Rehabilitation

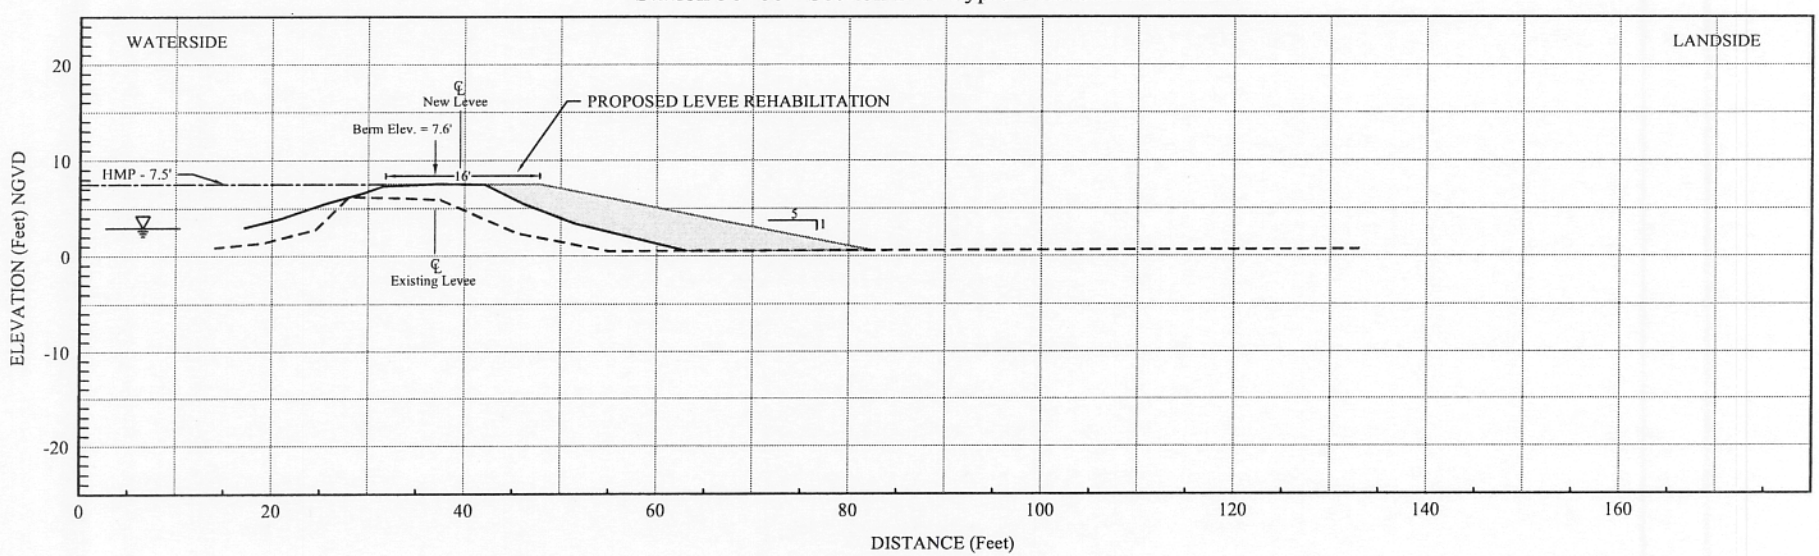

MBK ENGINEERS
2450 Alhambra Boulevard, 2nd Floor
Sacramento, California 95817
(916) 456-4400

R.D. NO. 2122 - WINTER ISLAND

Station 230+00 - Section A-A Typical Levee Rehabilitation

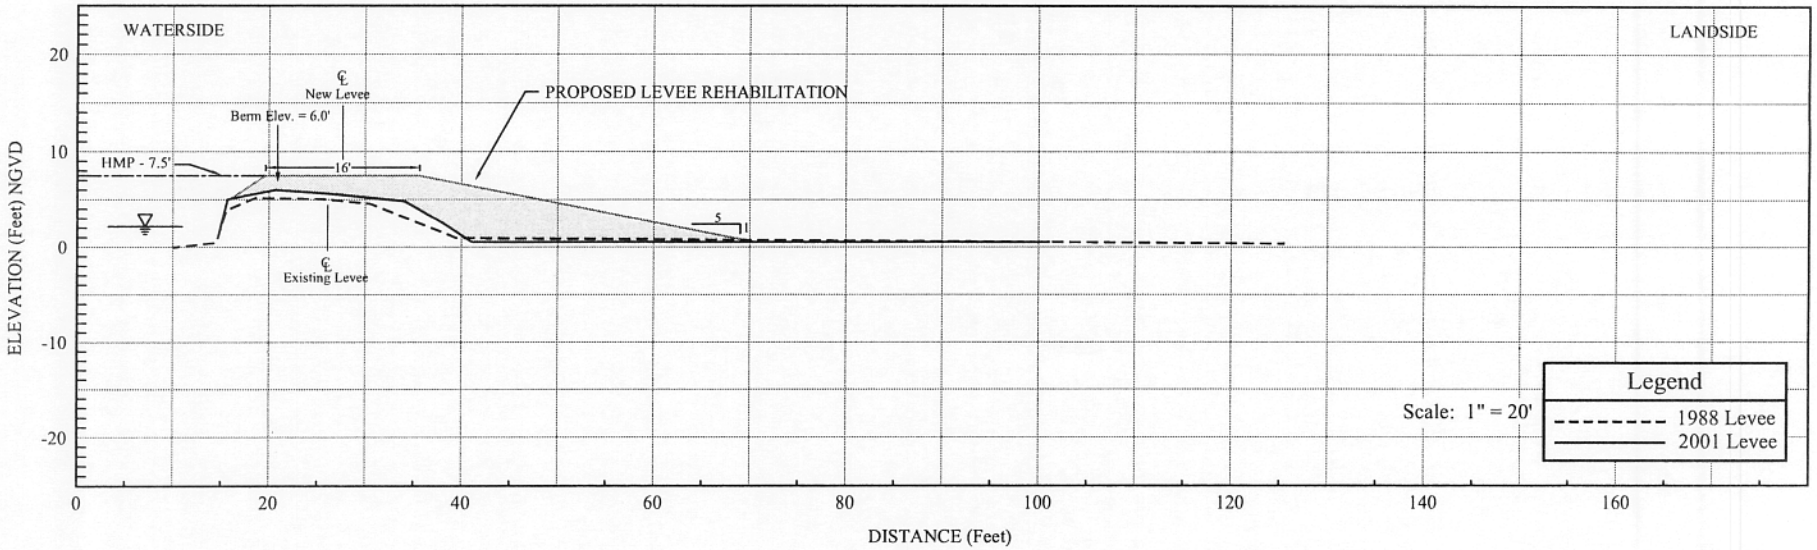

MBK Field Book # 51 & 169 - 05/88 & 09/01

Station 110+00 - Section E-E Typical Levee Rehabilitation

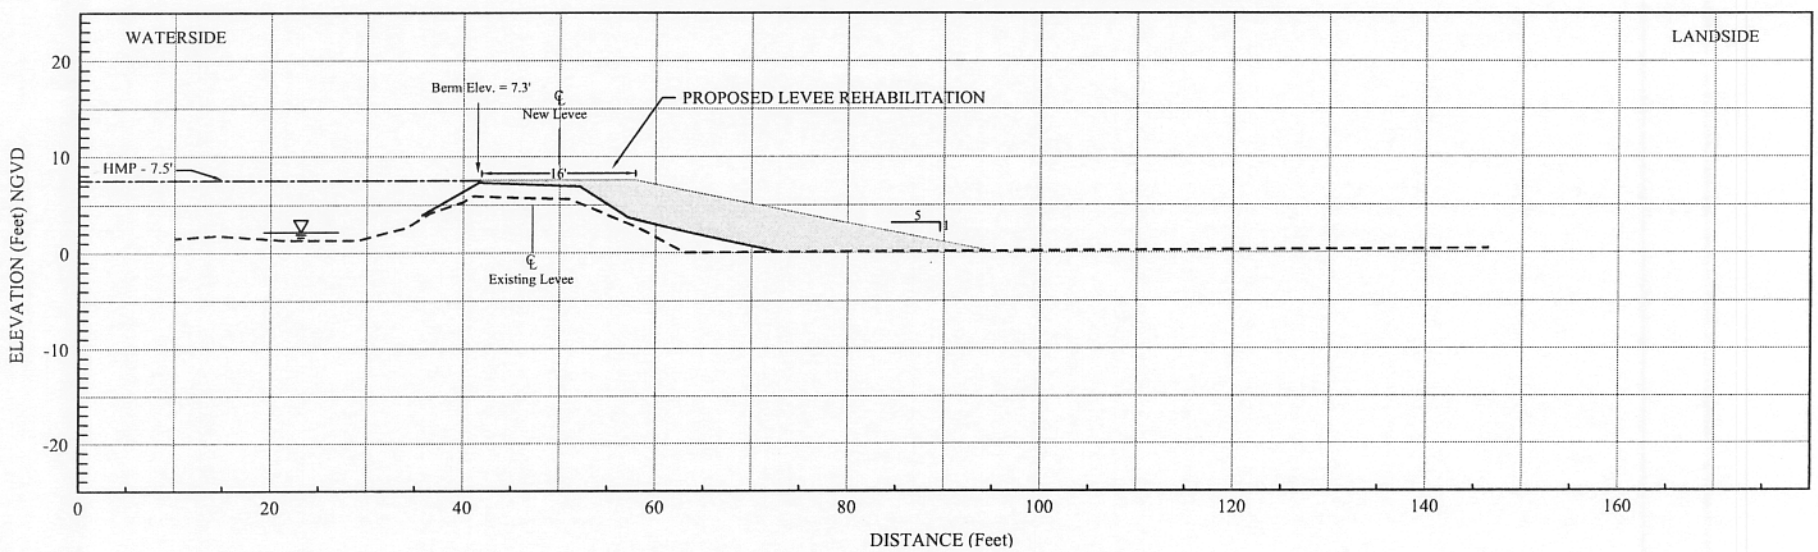

MBK ENGINEERS
2450 Alhambra Boulevard, 2nd Floor
Sacramento, California 95817
(916) 456-4400

R.D. NO. 2122 - WINTER ISLAND

Station 180+00 - Section C-C Typical Turnaround

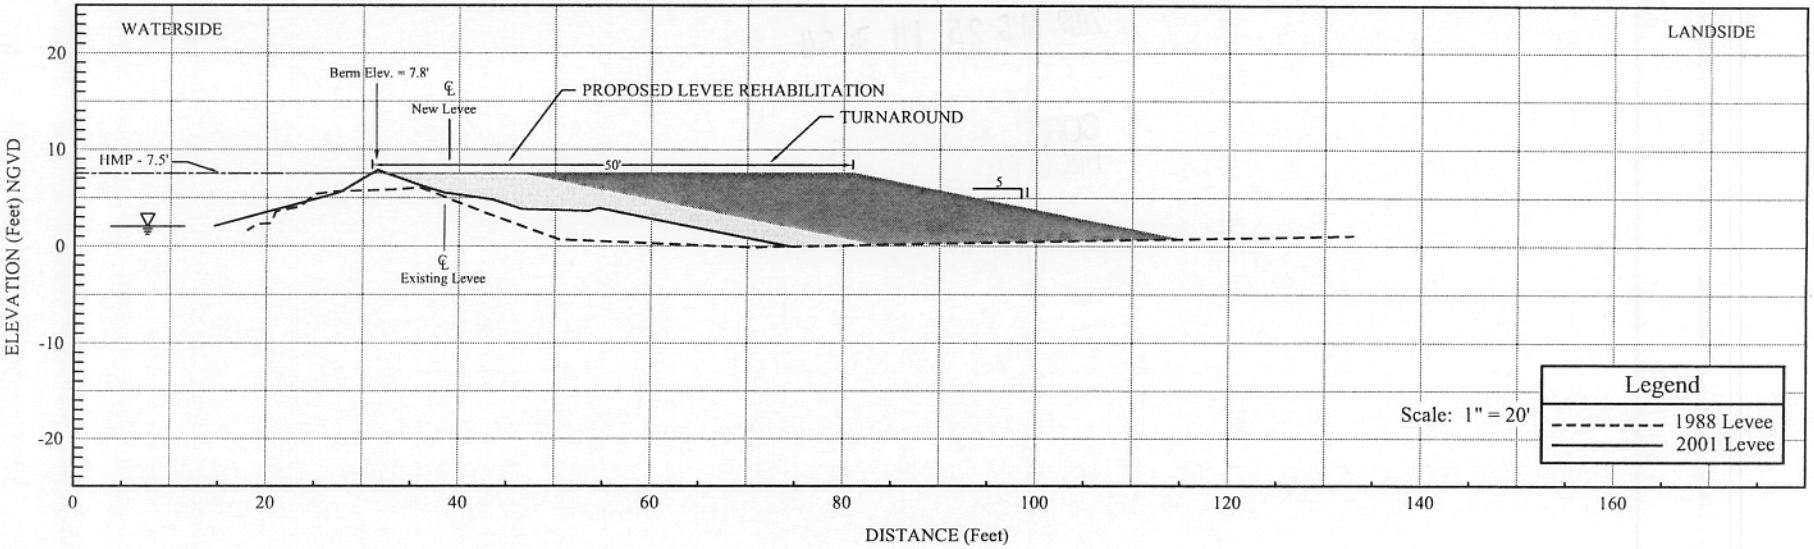

MBK Field Book # 51 & 169 - 05/88 & 09/01

MBK ENGINEERS
2450 Alhambra Boulevard, 2nd Floor
Sacramento, California 95817
(916) 456-4400