Figure 1

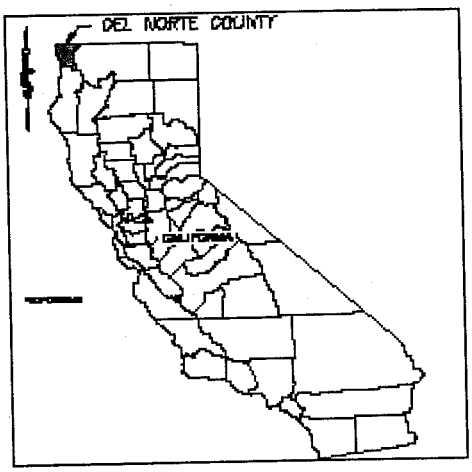


STATE MAP
NTS

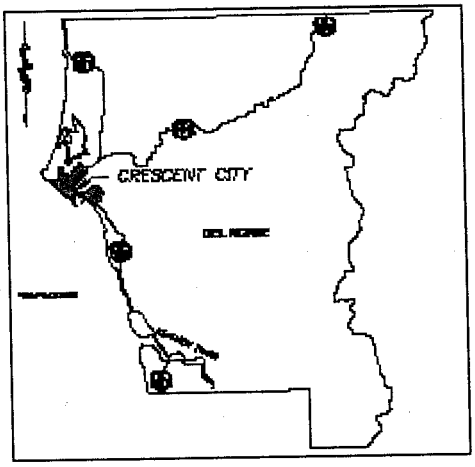


COUNTY MAP
NTS

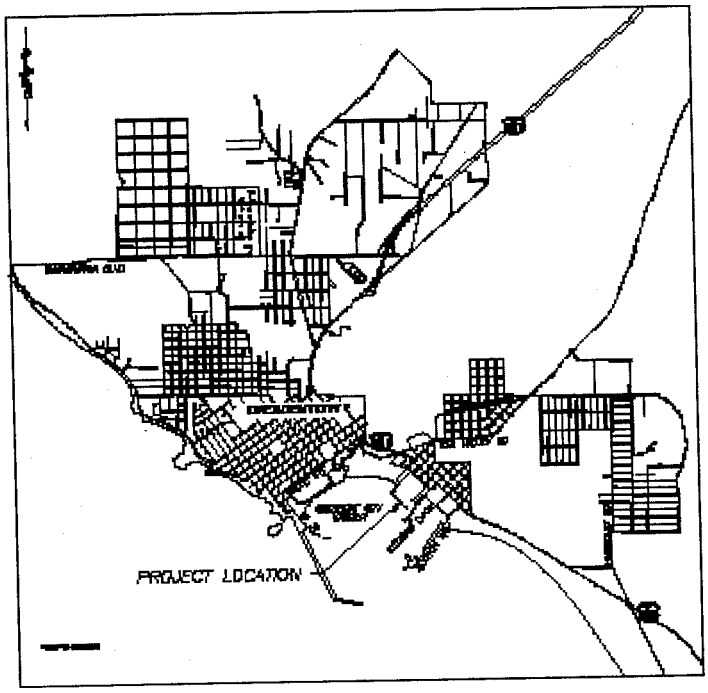


CITY MAP
NTS

#2010-00426

| | | | |
|---|---|---|---|
| STOVER ENGINEERING<br>Civil Engineers and Consultants<br>PO BOX 769 - 711 HUTCHINS<br>CRESCENT CITY, CA 95531 - 707-464-5548 | CRESCENT CITY HARBOR DISTRICT<br>CRESCENT CITY, CA | | INNER BOAT BASIN REHABILITATION<br>ENVIRONMENTAL ASSESSMENT |
| | NTS | 09/13/10 | 3873 | FIGURE 1: PROJECT LOCATION |

**Figure 2**

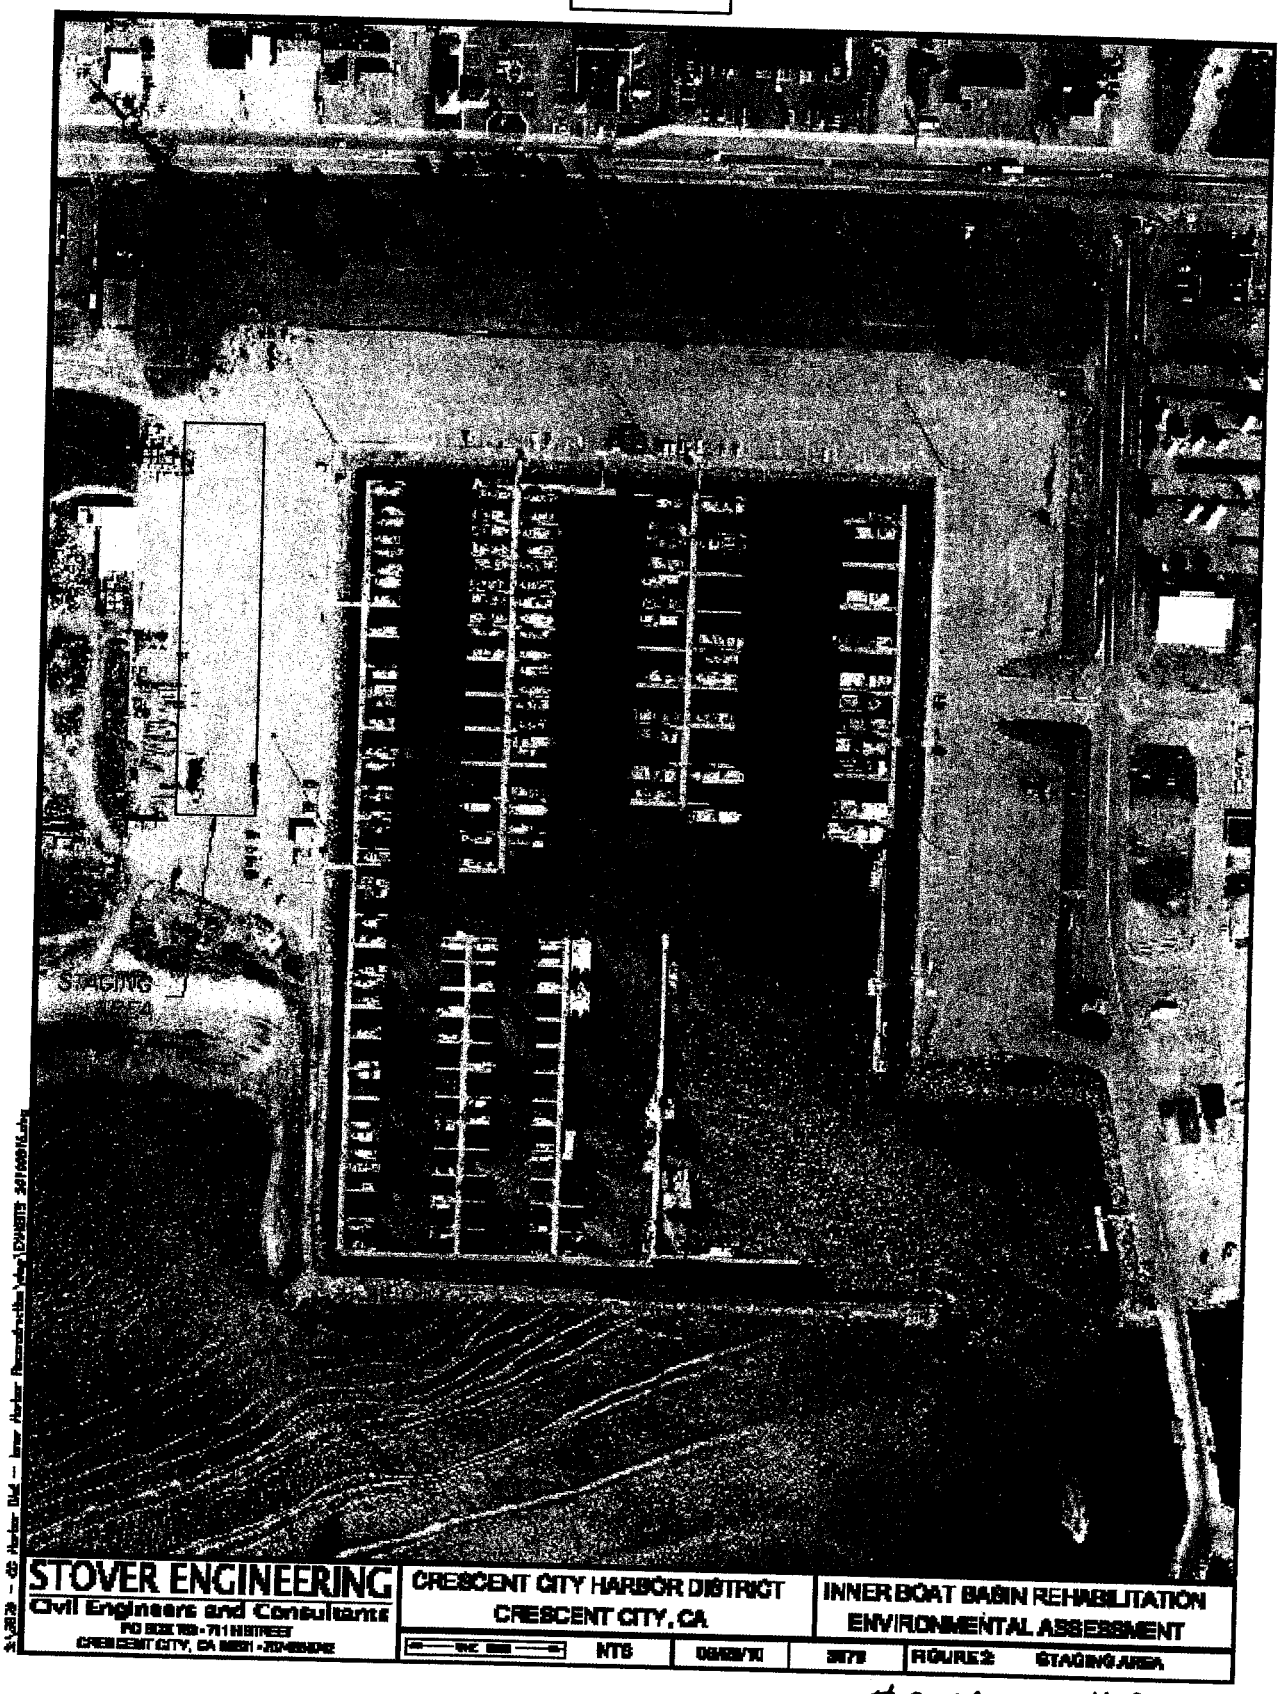


#2010-00424

S:\3879 – CC Harbor Dist – Inner Harbor Reconstruction\dwg\EXHIBITS 20100615.dwg


**STOVER ENGINEERING**
Civil Engineers and Consultants
PO BOX 783 - 711 H STREET
CRESCENT CITY, CA 95531 - 707-465-6742


| | | | |
|---|---|---|---|
| CRESCENT CITY HARBOR DISTRICT<br>CRESCENT CITY, CA | | INNER BOAT BASIN REHABILITATION<br>ENVIRONMENTAL ASSESSMENT | |
| ONE INCH | NTS | 06/29/10 | 3879 |

FIGURE 3: PROPOSED LAYOUT

S:\3879 - CC Harbor Dist - Inner Harbor Reconstruction\dwg\EXHIBITS 20100615.dwg

**STOVER ENGINEERING**
Civil Engineers and Consultants
PO BOX 783 - 711 H STREET
CRESCENT CITY, CA 95531 - 707-465-6742

| | | | | |
|---|---|---|---|---|
| CRESCENT CITY HARBOR DISTRICT<br>CRESCENT CITY, CA | | | INNER BOAT BASIN REHABILITATION<br>ENVIRONMENTAL ASSESSMENT | |
| ONE INCH | NTS | 06/29/10 | 3879 | FIGURE 4: RSP REPAIR AREAS |

Figure 5

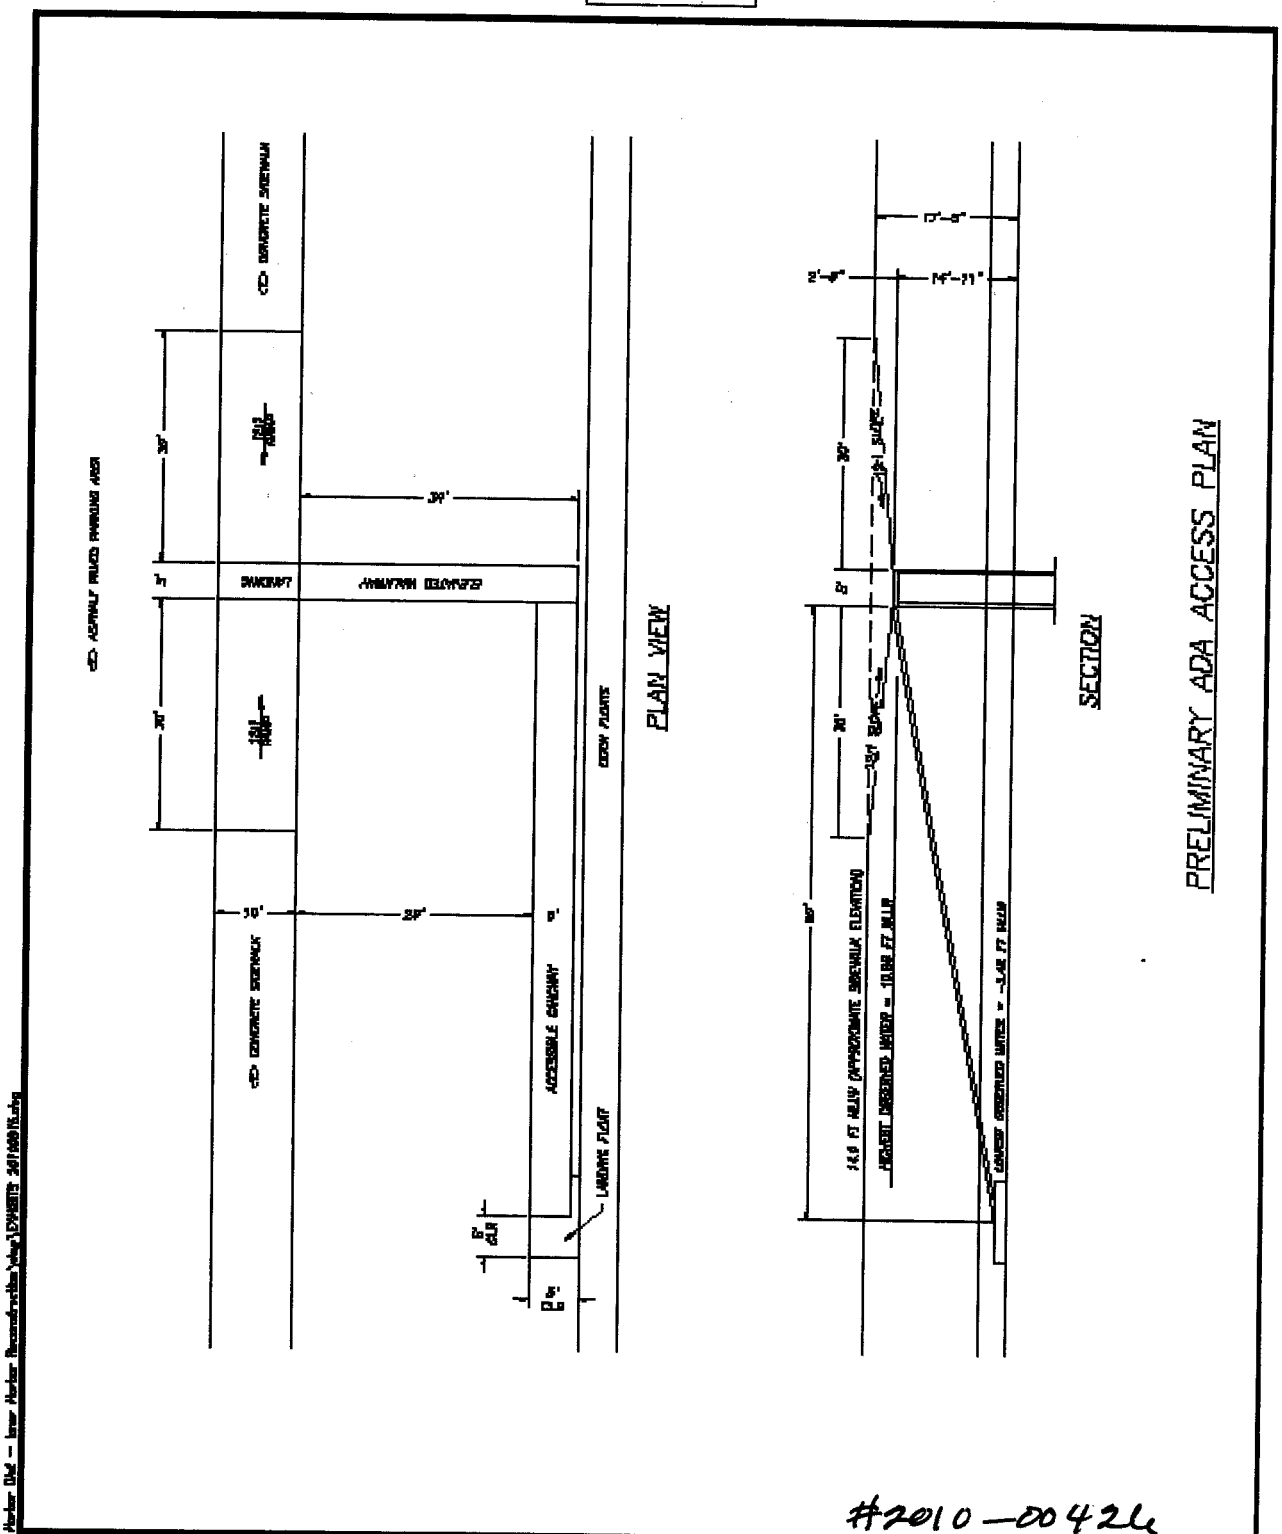


#2010-00424