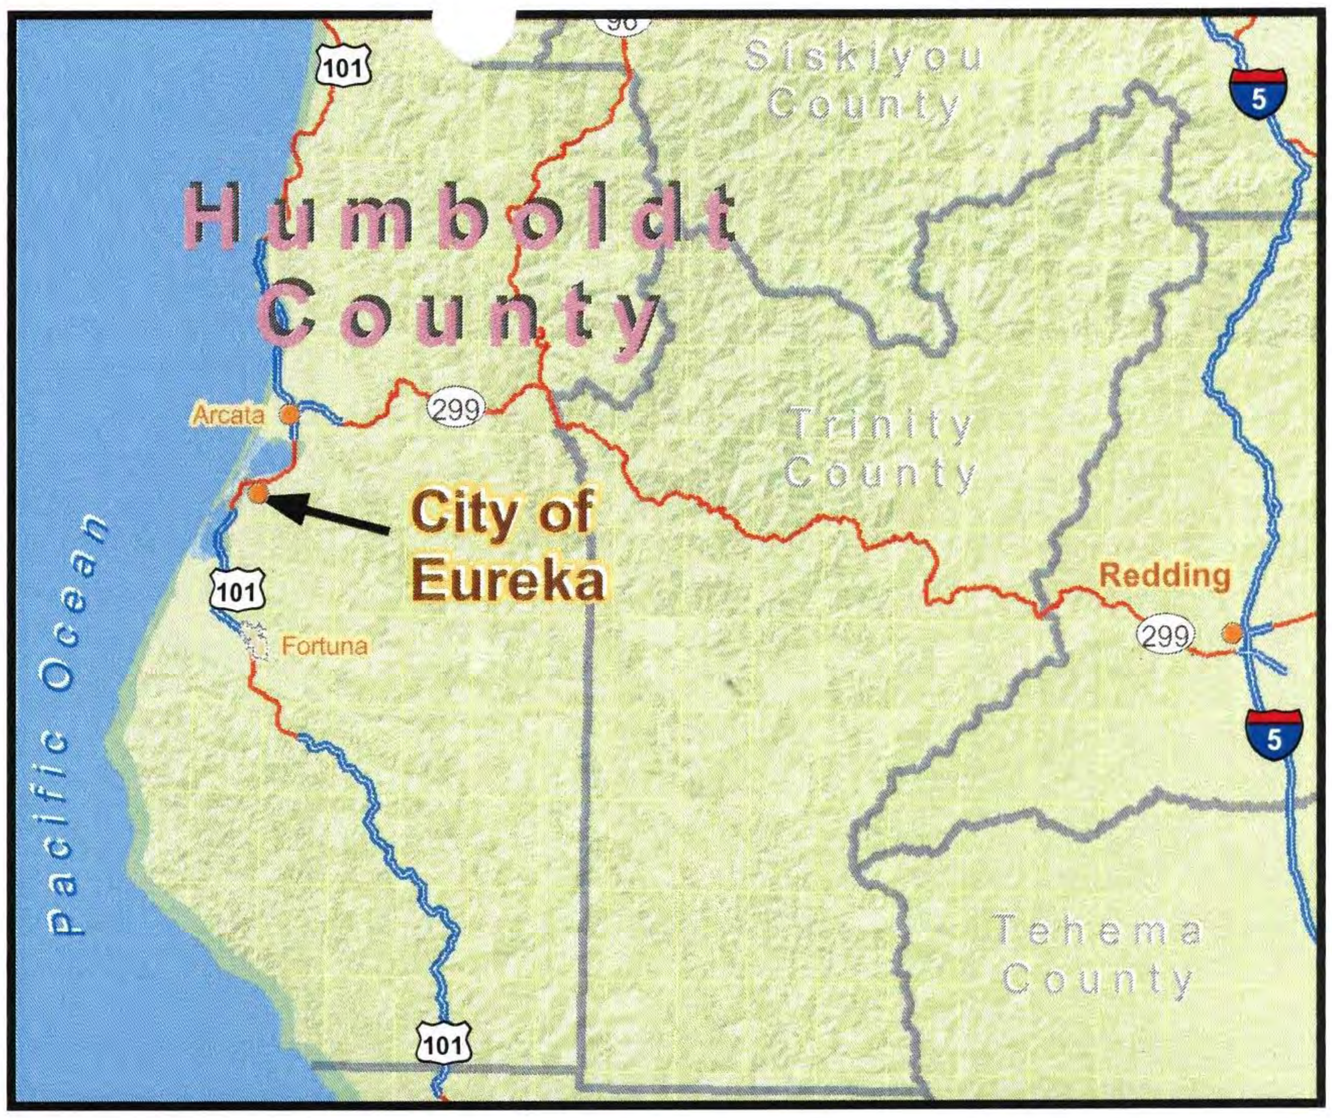

Parcels

Project Area

Roads

0 200 400 Feet

N

1 inch = 200 feet printed at 8.5x11

Sources: NOAA Fisheries: Aerial 2009 0.5 meter resolution; StreetMap USA - TeleAtlas

WINZLER & KELLY

www.w-and-k.com

© Winzler & Kelly

Figure 1
Vicinity Map

Eelgrass Location
HBRA

Cartography: GLD

P:\2005 & Beyond\11766 HumboldtBayRowingAssoc\11766-08-001 HBRA-DockBoathouseConsult\GIS\Maps\Fig_1_Vicinity.mxd - Date: 1/18/2011 - 1:47:45 PM

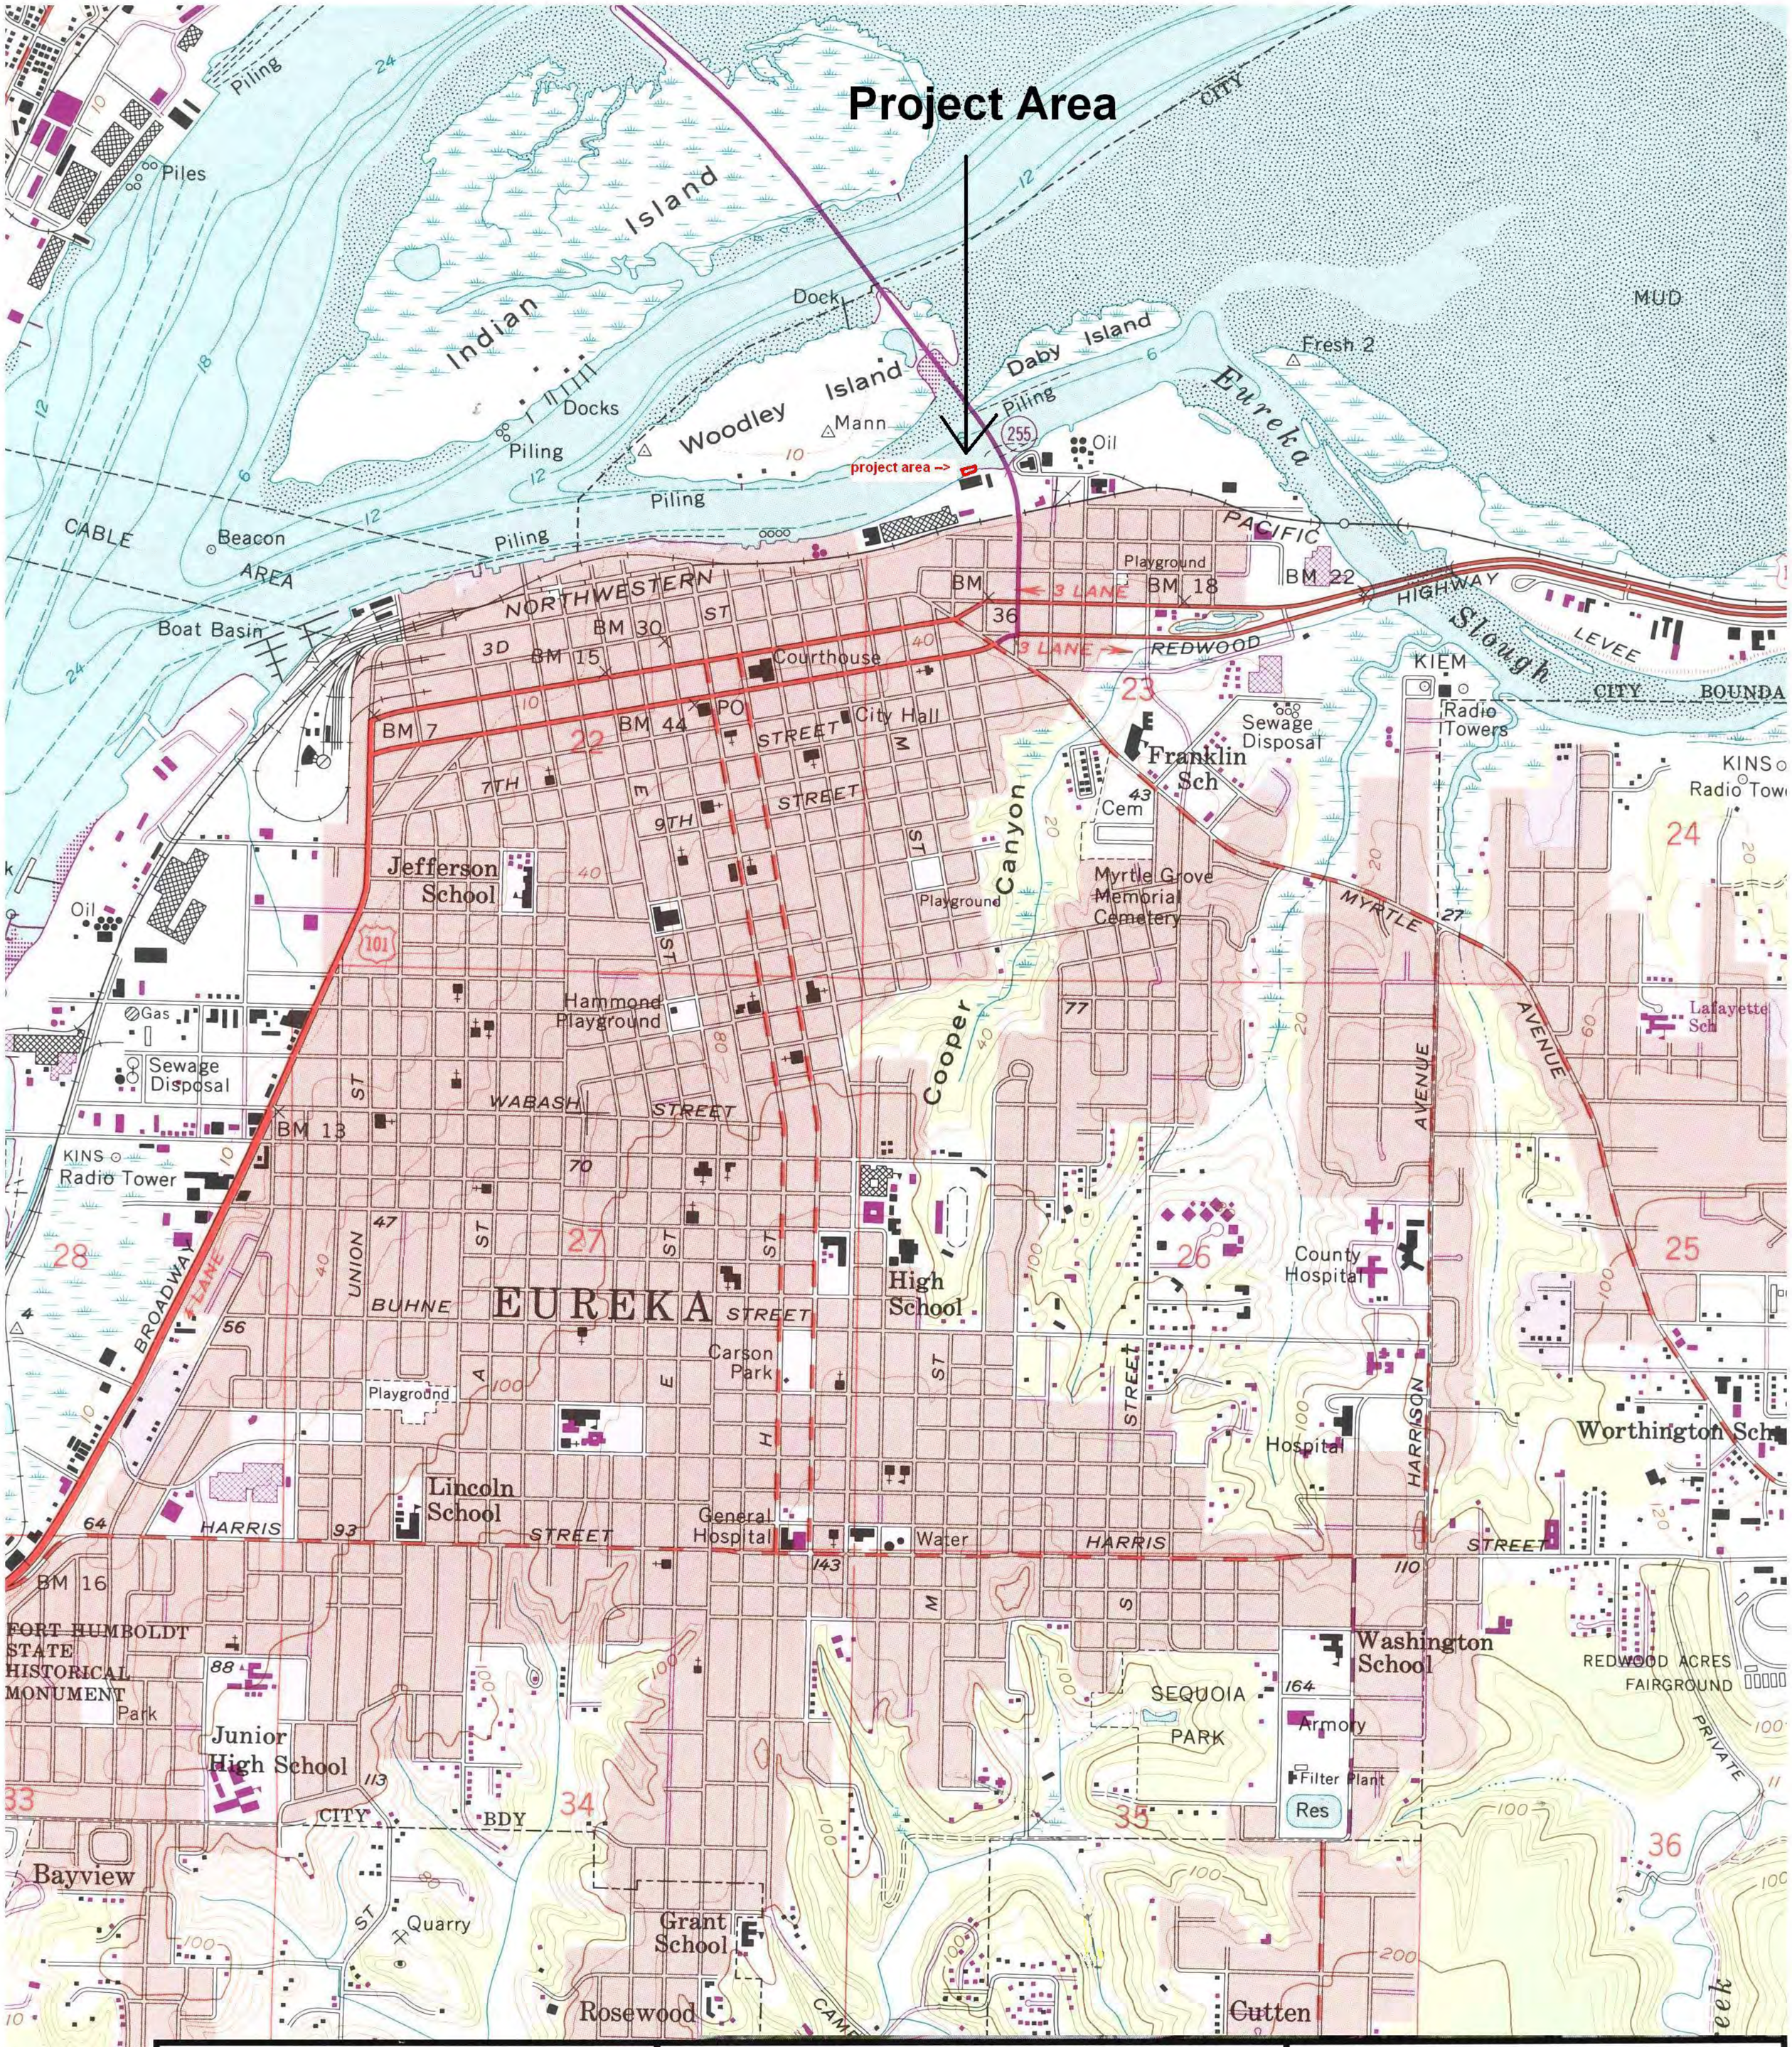
Project Area
project area -->
Indian Island
Woodley Island
Daby Island
Eureka
MUD
Fresh 2
Piling
Piles
Dock
Docks
Oil
CABLE AREA
Beacon
Boat Basin
NORTHWESTERN
PACIFIC
HIGHWAY
REDWOOD
3 LANE
Playground
BM 18
BM 22
BM 36
BM 30
BM 15
BM 7
BM 44
Courthouse
PO
City Hall
STREET
Slough
LEVEE
CITY BOUNDA
KIEM
Radio Towers
Sewage Disposal
Franklin Sch
Cem
Cooper Canyon
Myrtle Grove Memorial Cemetery
MYRTLE AVENUE
Jefferson School
Hammond Playground
WABASH STREET
Gas
KINS Radio Tower
BM 13
BM 16
BROADWAY
UNION ST
BUHNE STREET
EUREKA
High School
Carson Park
Playground
Lincoln School
HARRIS STREET
General Hospital
Water
County Hospital
Hospital
HARRISON STREET
Worthington Sch
Lafayette Sch
FORT HUMBOLDT STATE HISTORICAL MONUMENT
Park
Junior High School
CITY BDY
Bayview
Quarry
Grant School
Rosewood
Cutten
SEQUOIA PARK
Armory
Filter Plant
Res
Washington School
REDWOOD ACRES FAIRGROUND
PRIVATE
Sunset Memorial Park (Cemetery)
Parcels
Project Area
Roads
0 250 500 Feet
N
1 inch = 1000 ft printed at 8.5x11
Source : USGS topographic map: Eureka, CA
Paint & Kelley
www.spn.usace.army.mil/regulatory/currpn.html
Figure 2
Vicinity Map
USGS Topo Map: Eureka, CA

WINZLE & KELLY
CONSULTING ENGINEERS

635 Third Street, Eureka, CA 95501-0417
(707) 443-8326 / FAX (707) 444-8330

By _____ Date 11/20/02 Client Figure 3 Sheet No. _____ of _____

Subject HSU Temporary Seasonal Dock Job No. _____

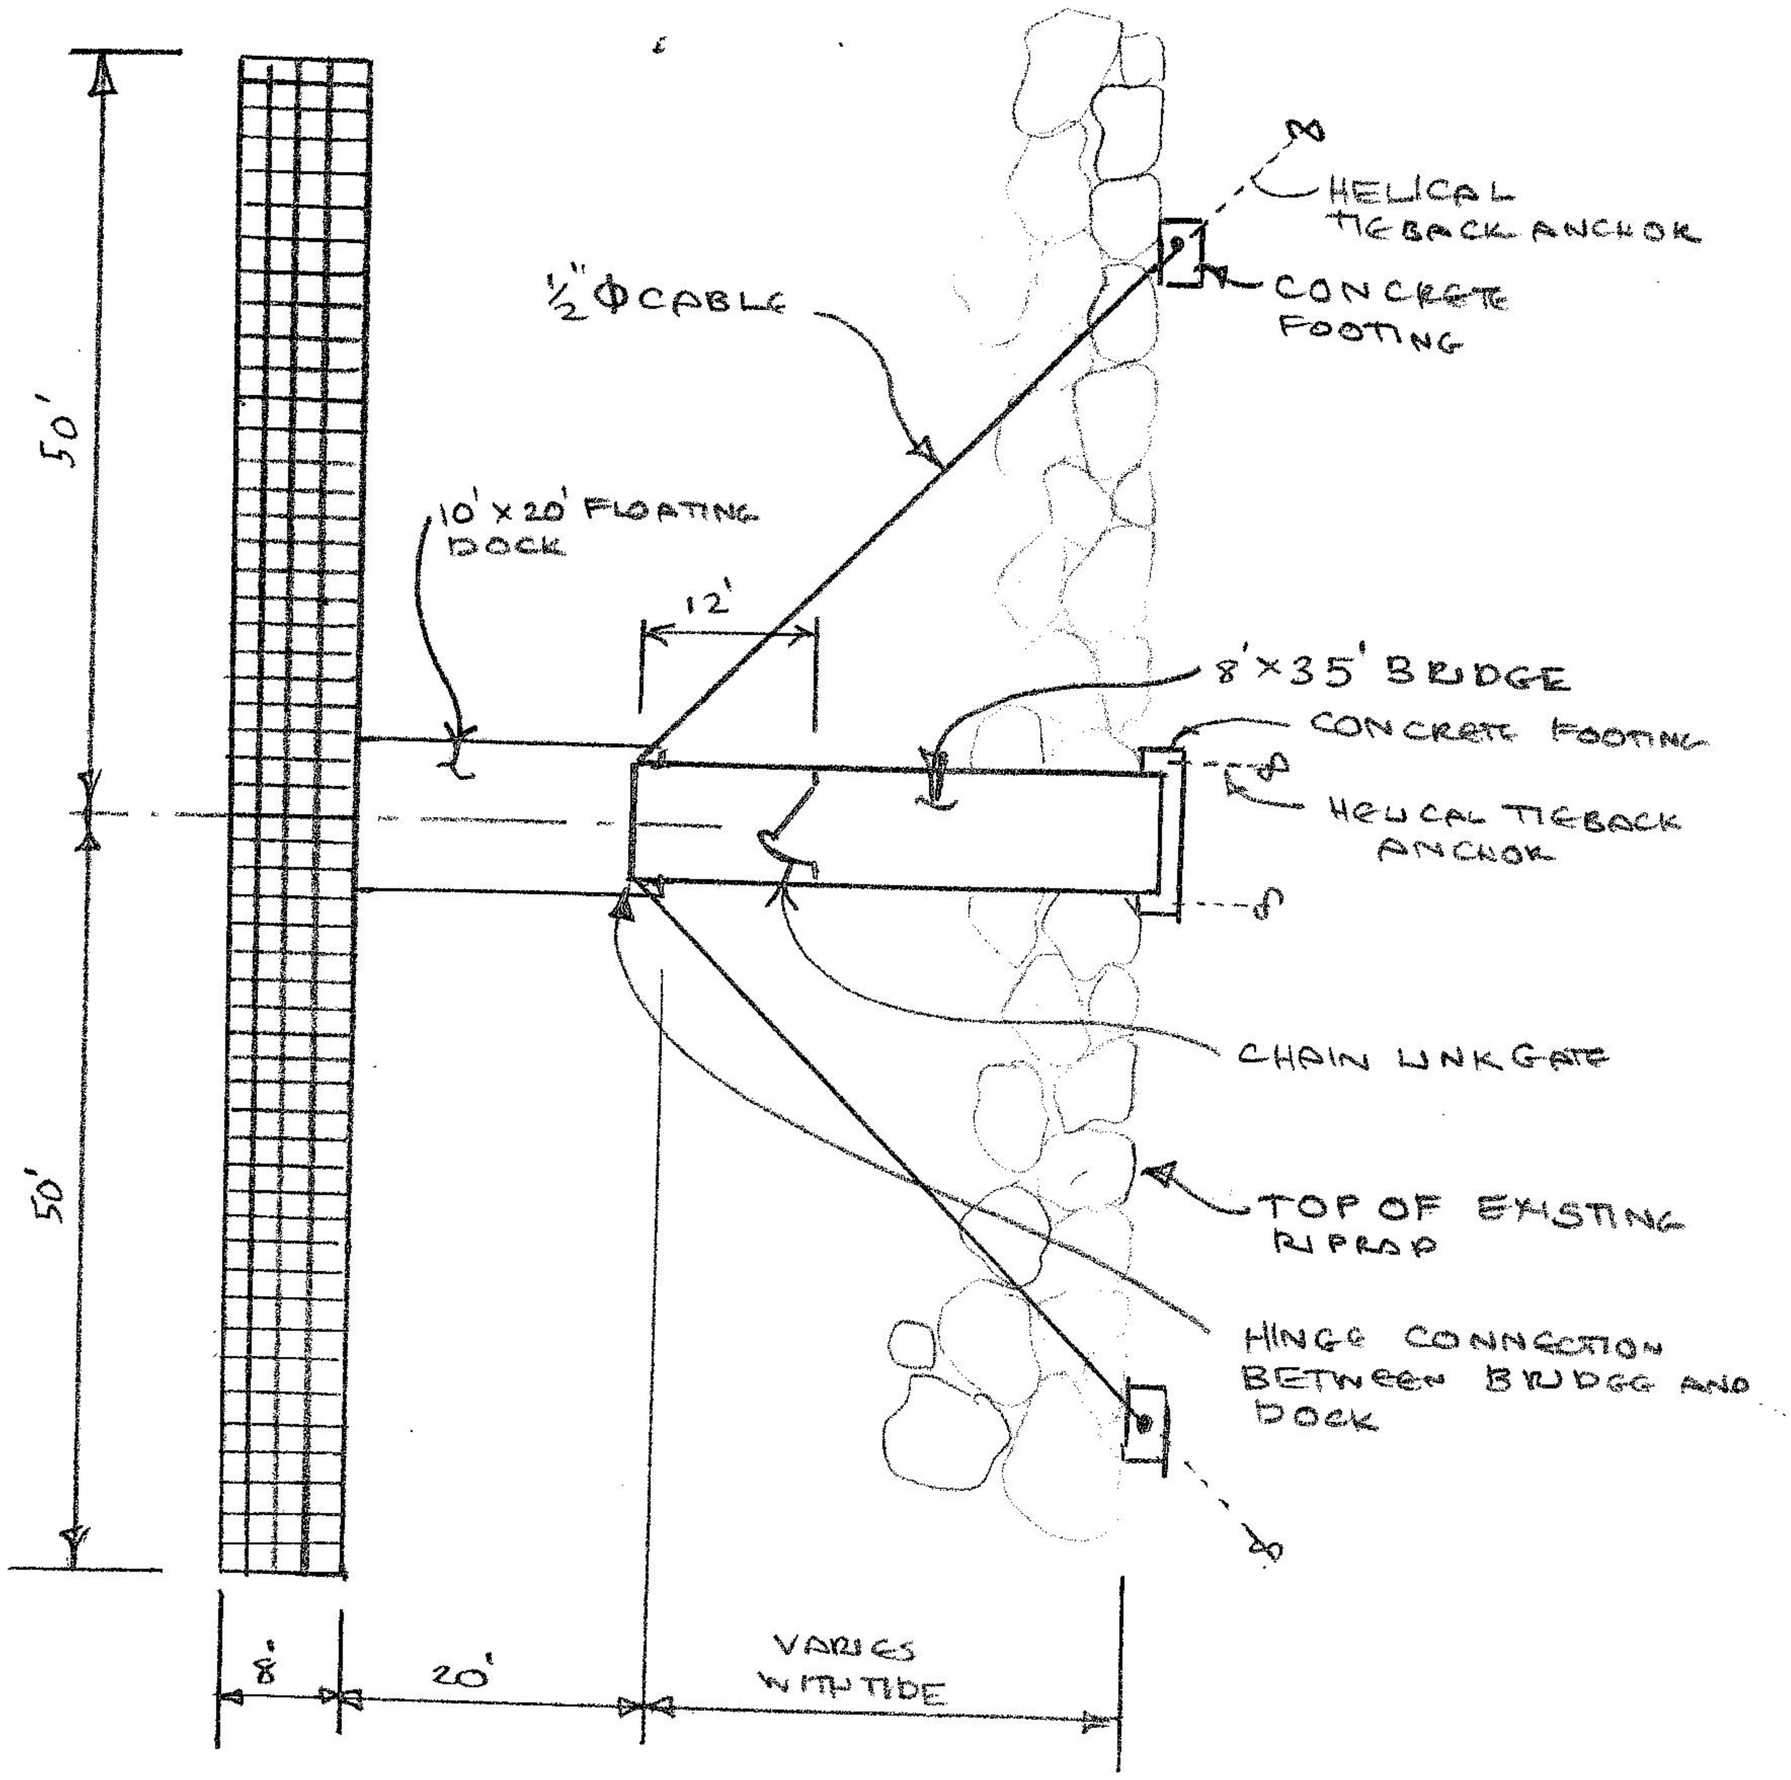

PLAN

1" = 20'-0"

Figure 3