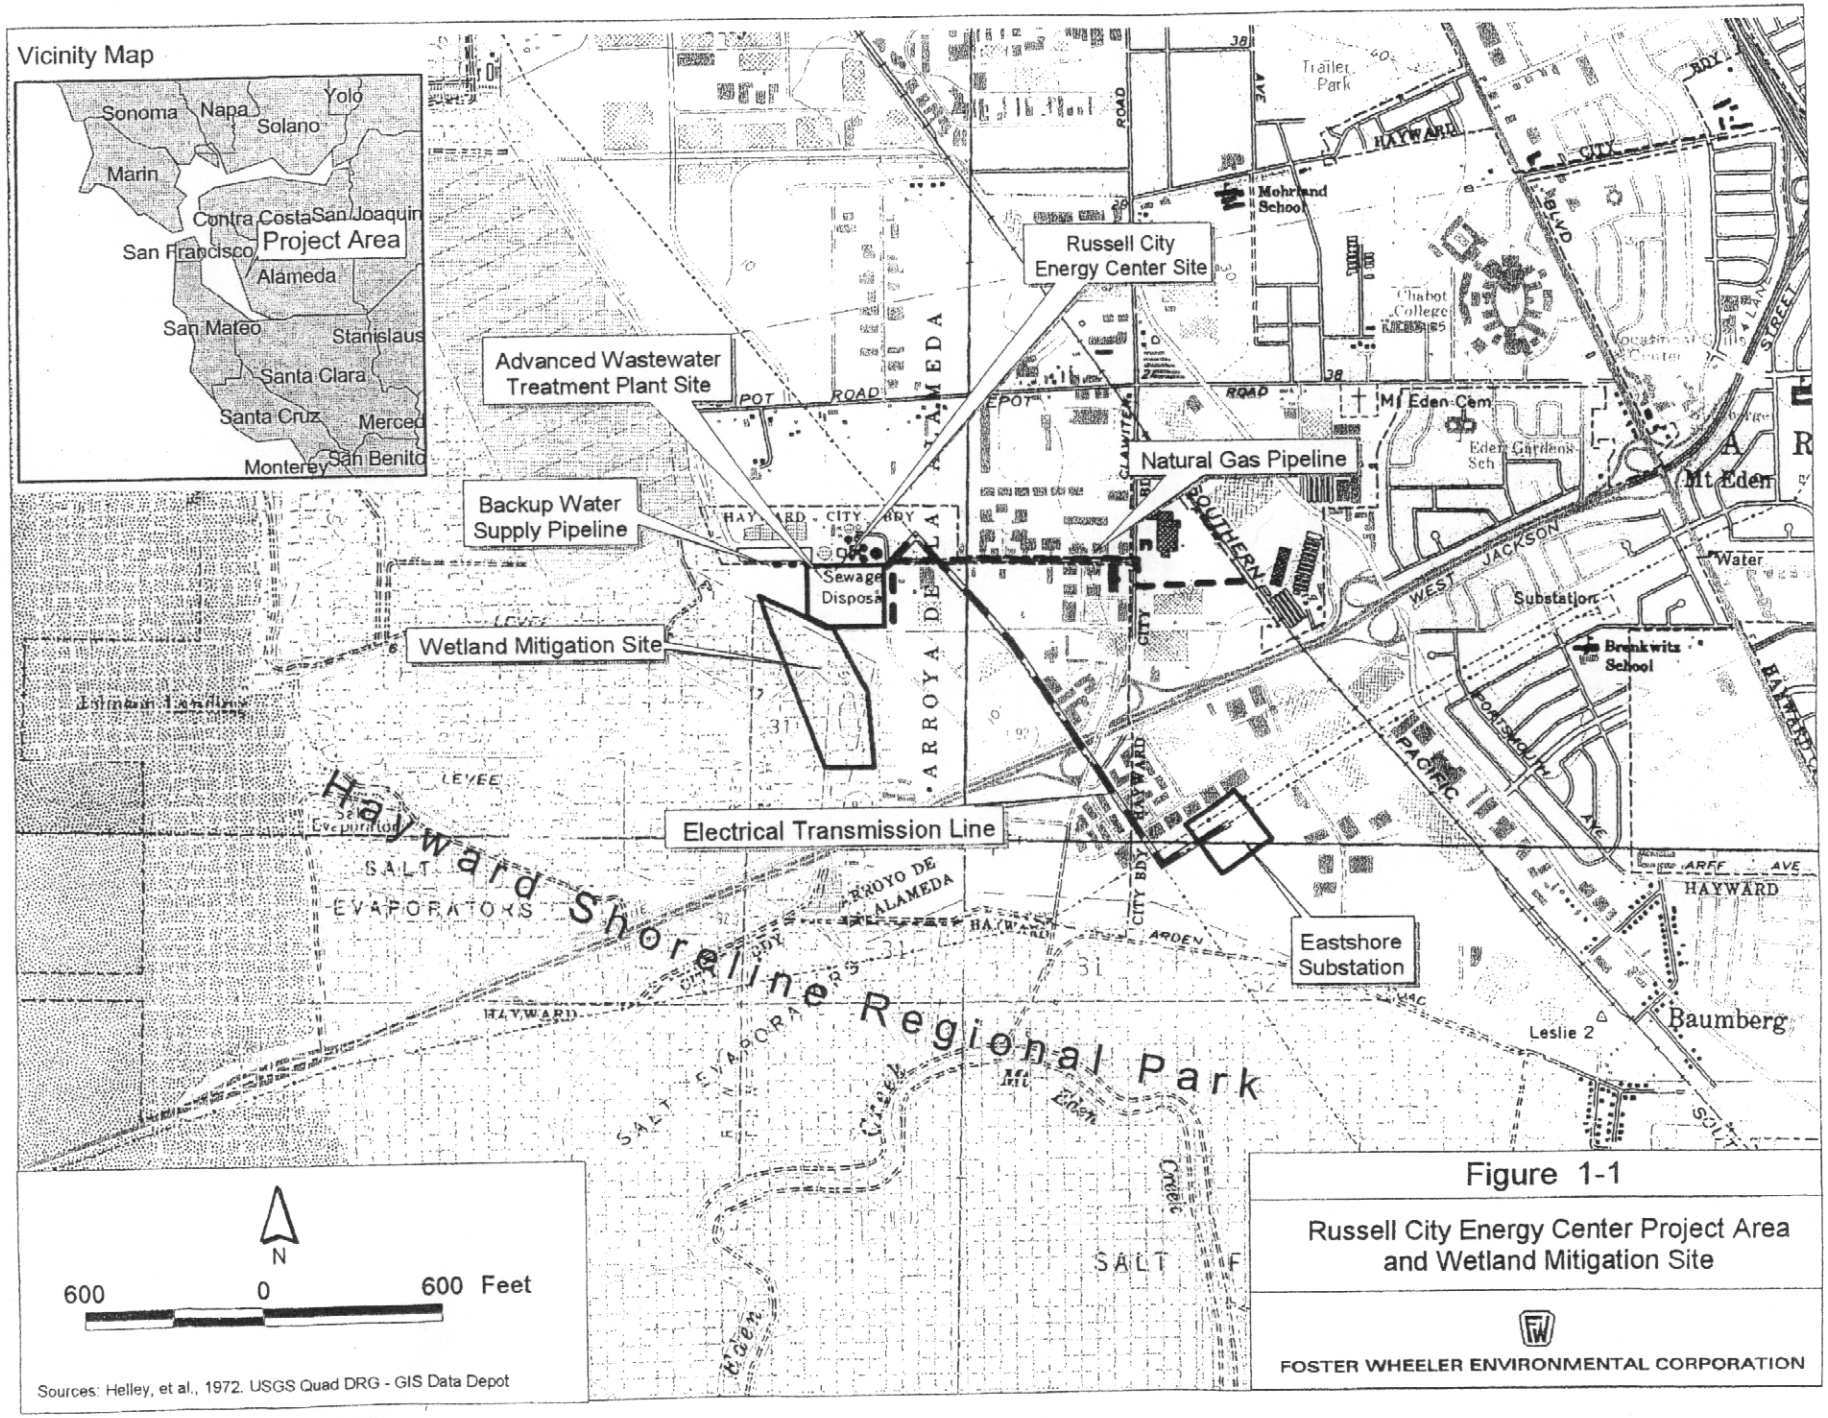

Figure 1-1

Russell City Energy Center Project Area and Wetland Mitigation Site

FOSTER WHEELER ENVIRONMENTAL CORPORATION

26001S

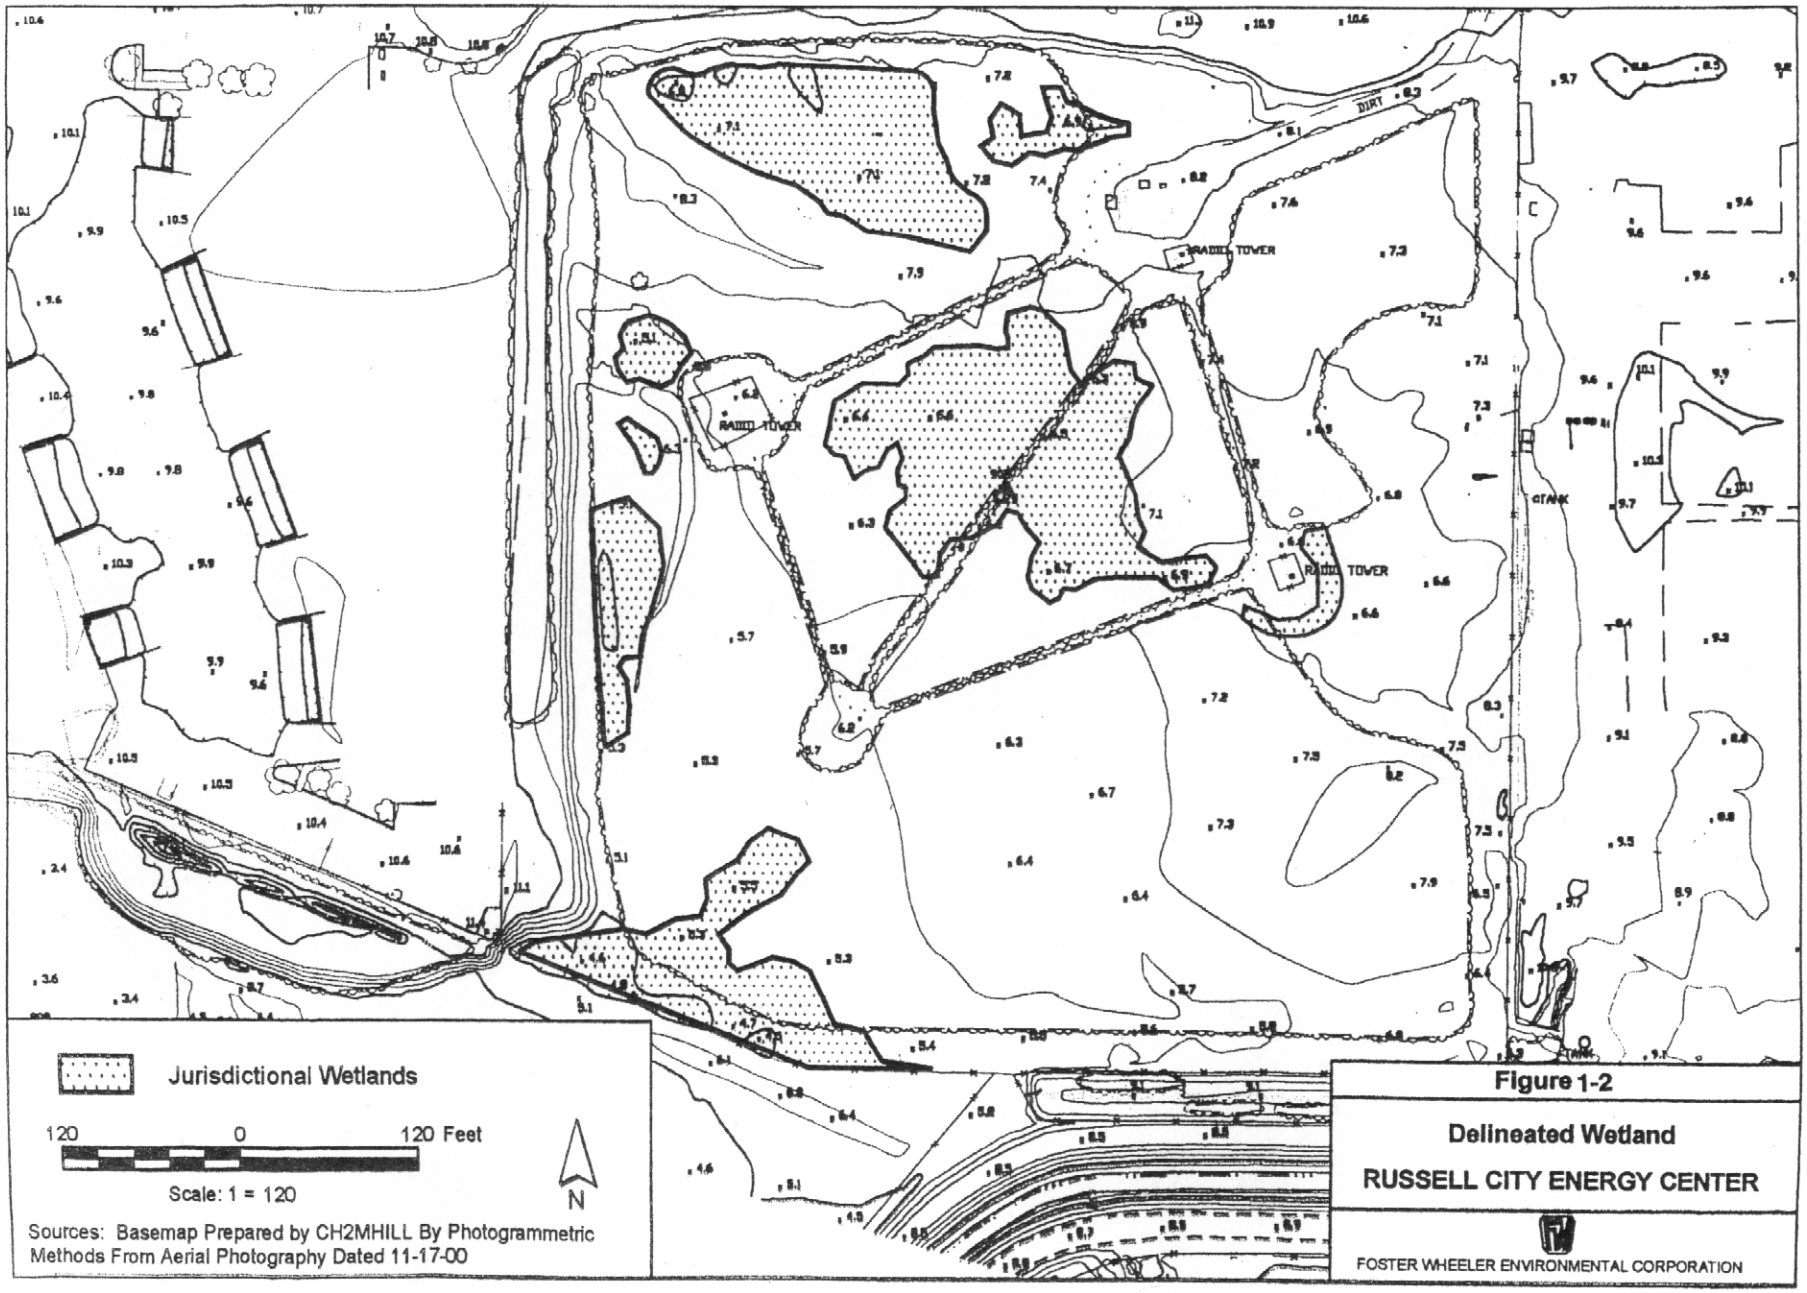

Figure 1-2

Delineated Wetland

RUSSELL CITY ENERGY CENTER

FOSTER WHEELER ENVIRONMENTAL CORPORATION

GRAPHIC SCALE

175 0 87.5 175 350 700

(IN FEET)
1 inch = 350 ft

LEGEND

- WETLAND CREATION
- BORROW PIT EXCAVATION
- CHANNEL EXCAVATION
- PROJECT SITE BOUNDARY
- 1-FOOT CONTOURS (CH2MHILL)

RUSSELL CITY ENERGY CENTER

SACRAMENTO, CALIFORNIA

FOSTER WHEELER ENVIRONMENTAL CORPORATION

SACRAMENTO, CALIFORNIA

PROJECT NAME

RUSSELL CITY ENERGY CENTER WETLAND MITIGATION PLAN

FIGURE 3-1
MITIGATION PLAN

DEPT	DESIGNED	PREPARED	CHECKED	APPROVED	DATE
	BH	CLS			5-14-02

SCALE	DRAWING NUMBER	SH	OF	REV
1" = 350'		1	1	0

DWG FILE