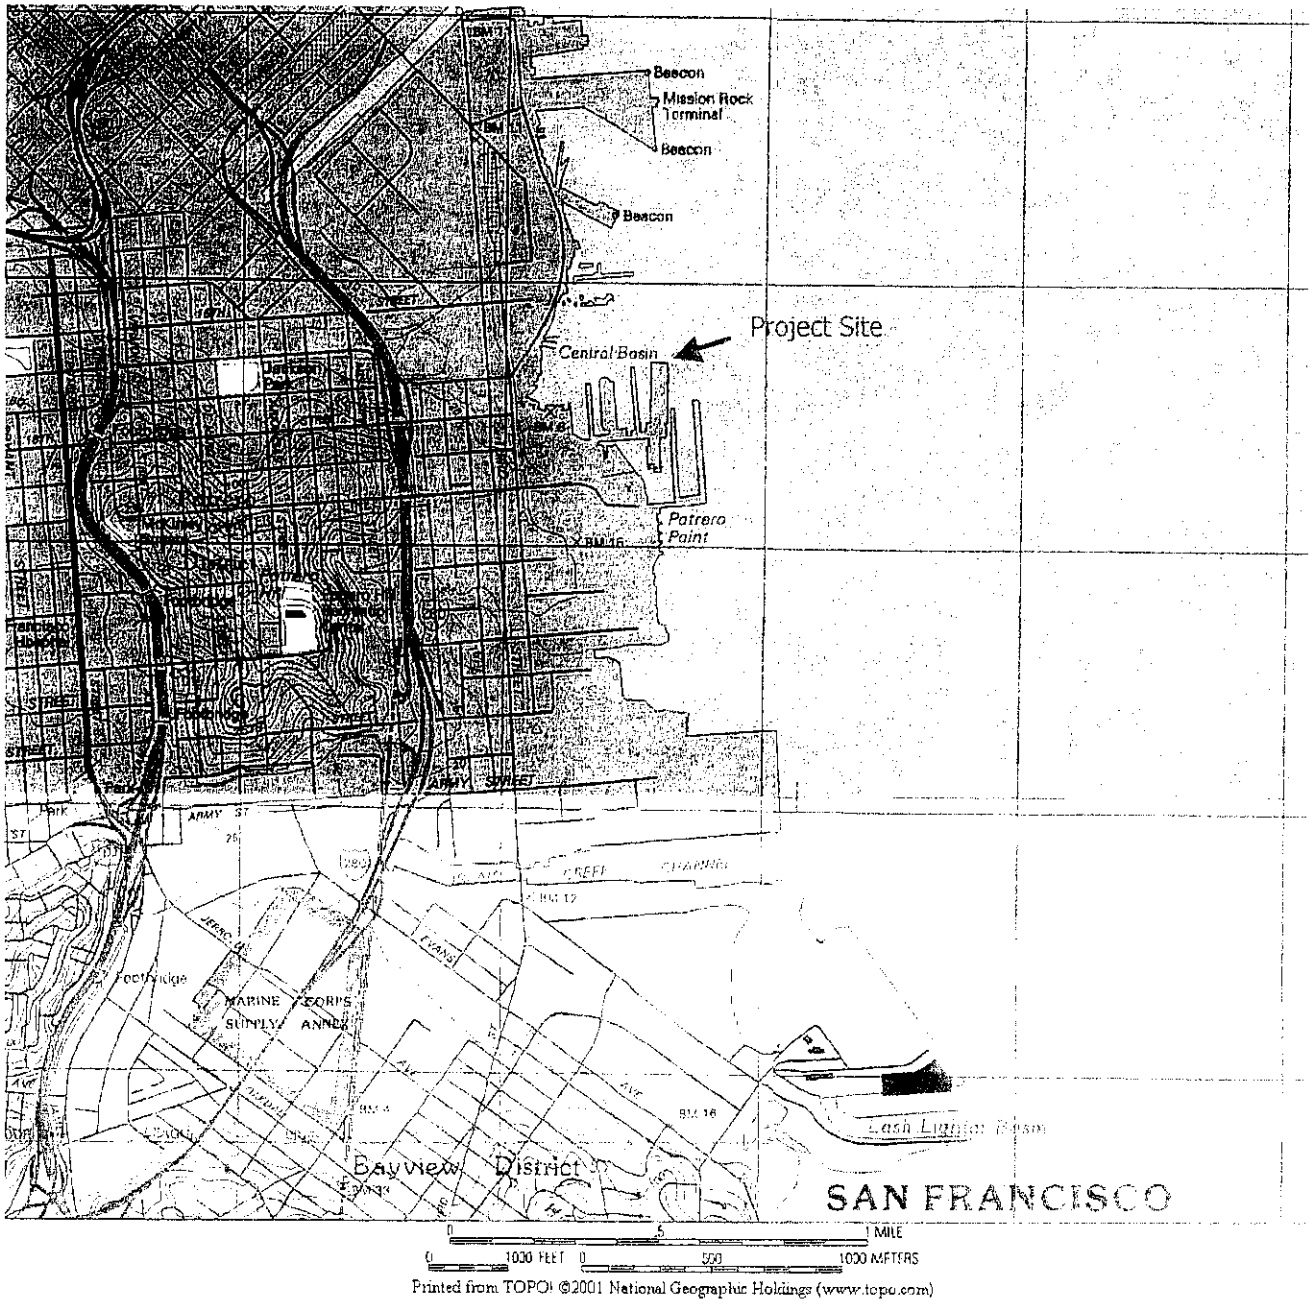

Figure 1 – Vicinity Map

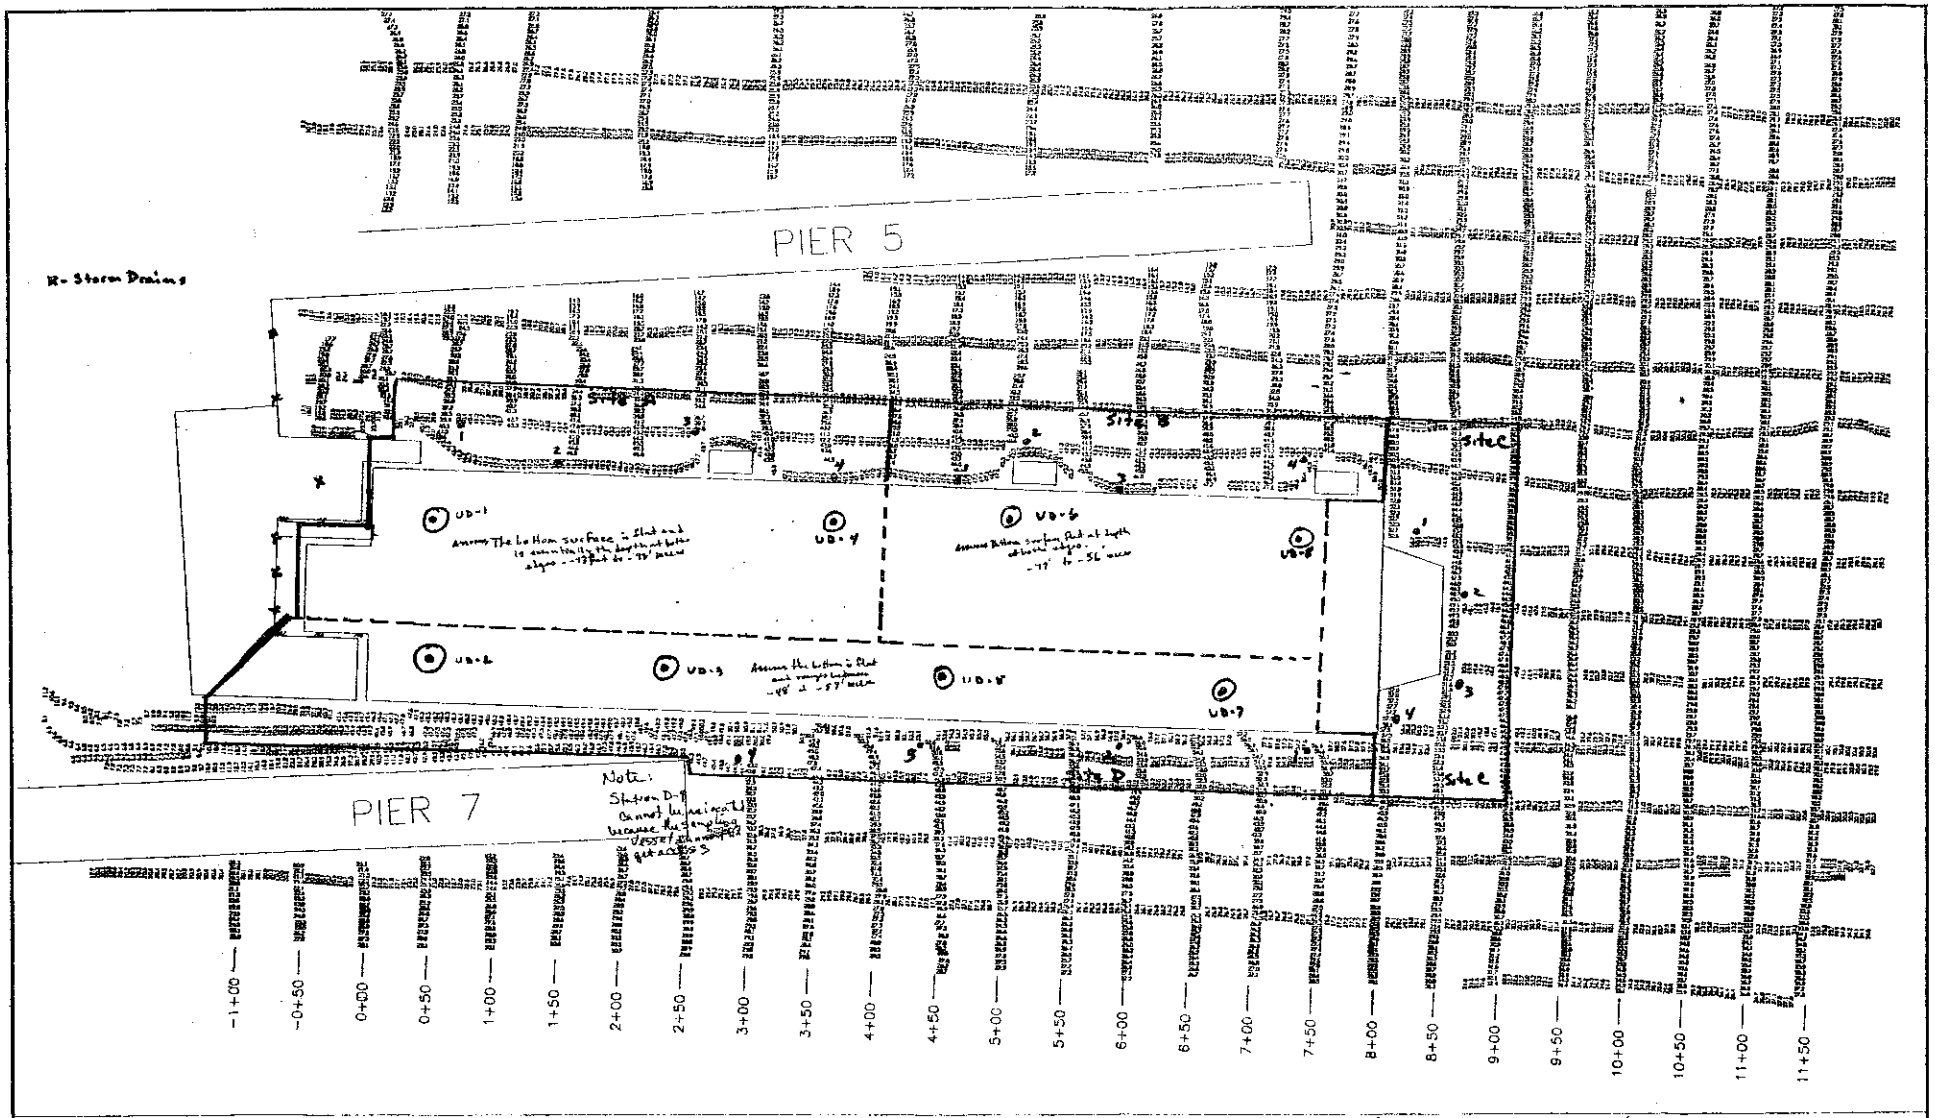

⊙ - Under Dock Sample station

Under Dock Composites
1 - UD-1 to UD-4
2 - UD-5 to UD-8

Control Points					
Point	Easting	Northing	Point	Easting	Northing

NOTES:
SURVEYED BY G. B. STAR ON JANUARY 4, 2002.
SOUNDINGS TAKEN BY FATHOMETER ARE SHOWN TO THE NEAREST TENTH OF A FOOT, AND ARE CORRECTED TO NOS MLLW DATUM.
SOUNDINGS IN ITALICS WERE TAKEN MANUALLY, AND ARE CORRECTED TO NOS MLLW DATUM.
THE INFORMATION DEPICTED ON THIS MAP REPRESENTS RESULTS OF HYDROGRAPHIC SURVEYS MADE ON THE DATES INDICATED.
LOCATION OF PIERS, DOCKS AND OTHER PLANIMETRICS AS SHOWN ARE TAKEN FROM MAPS PROVIDED BY THE SAN FRANCISCO SHIPYARDS CORPORATION COMBINED WITH FIELD OBSERVATIONS.
TIDES WERE MEASURED WITH REFERENCE TO DOLPHIN #5 ELEVATION = 11.8 FT.
HORIZONTAL POSITIONING BASED ON DGPS ANTENNA LOCATED ON THE HOIST OF OAKLAND SURVEY BUILDING ROOF.

GRAPHIC SCALE
(IN FEET)
1 inch = 40 ft.

CLIENT APPROVAL		BY	DATE	PROJECT NUMBER
	DRAWN	P.M.	01-10-02	
	CHECKED	D.J.E.	01-10-02	DRAWING NUMBER
REFERENCE DWGS.	ENCR.			
	APPROVAL			
	SCALE	AS SHOWN		SHEET 1 OF 1

G.B. Star

SAN FRANCISCO DRY DOCK #2
CONDITION SURVEY

DEPARTMENT OF THE ARMY
San Francisco District, Corps of Engineers
333 Market Street, CESPN-CO-R
San Francisco, California 94105-2197

1ST CLASS MAIL