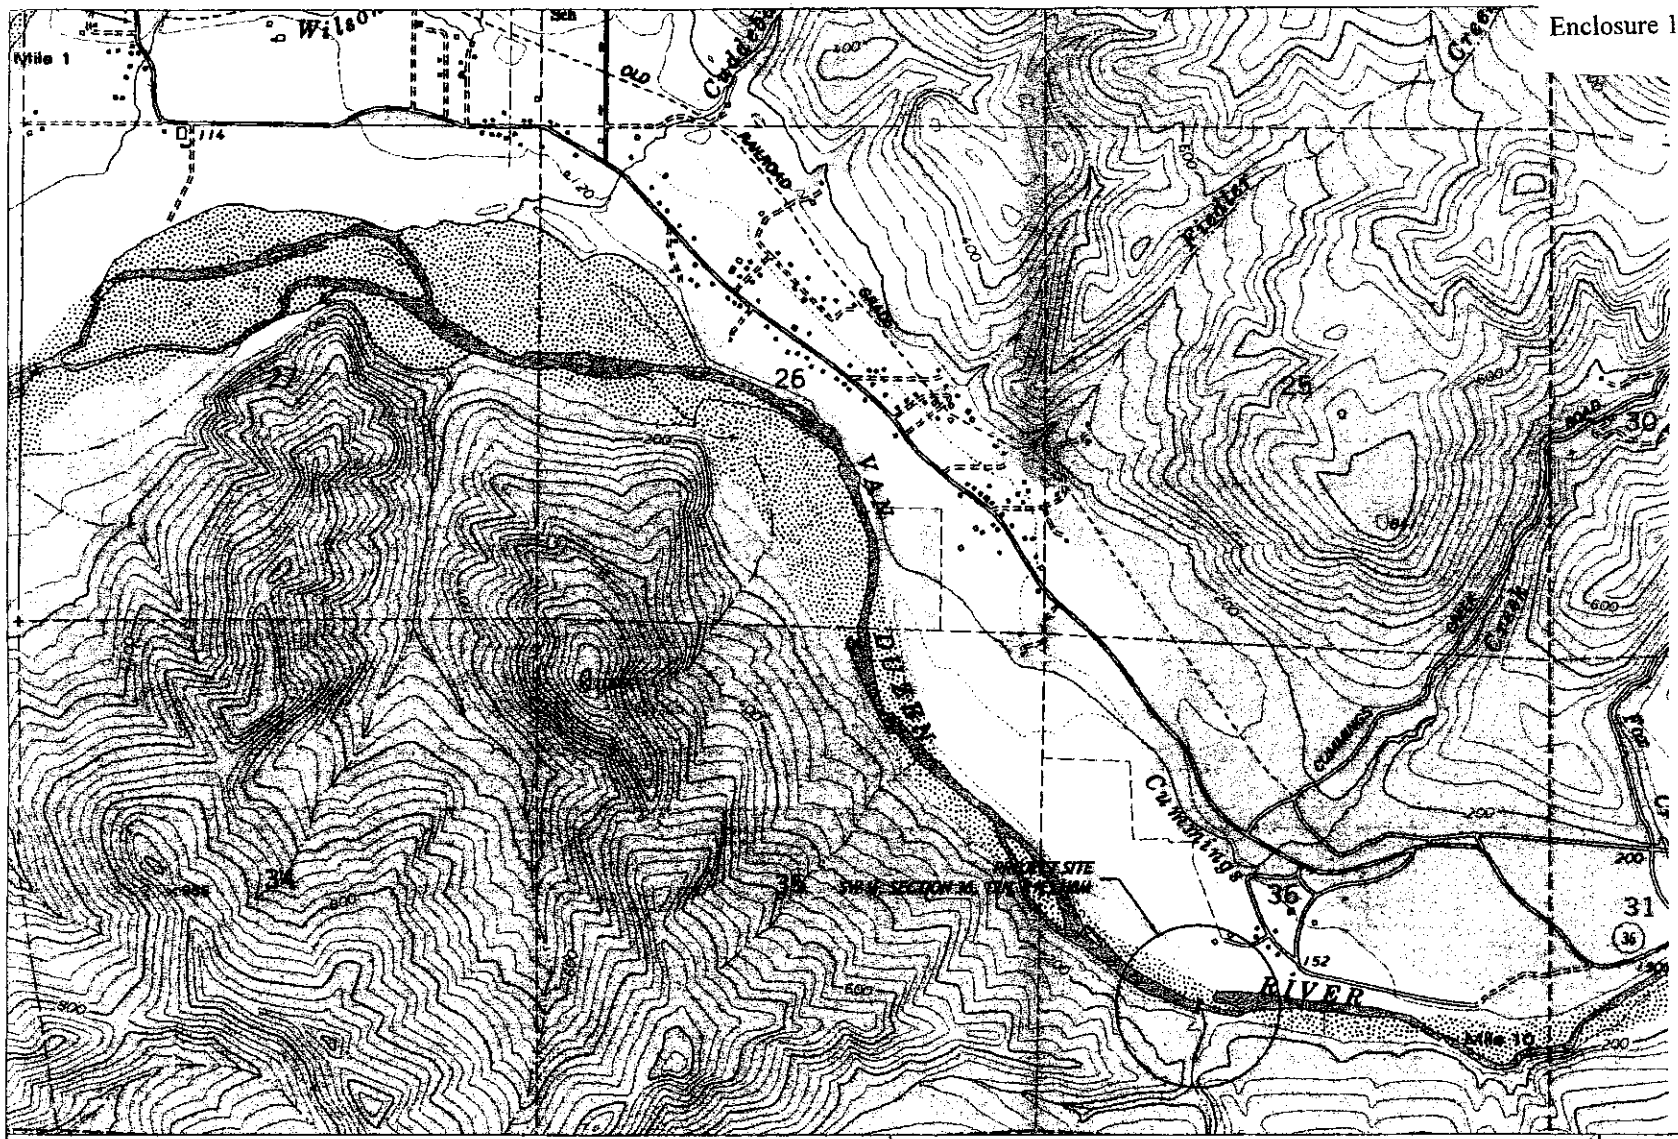

SHEET 1 OF 3

HYDESVILLE 15' QUADRANGLE 1979

TEMPORARY MULTIPURPOSE BRIDGE CROSSING

CUMMINGS CREEK, VAN DUZEN RIVER, HUMBOLDT COUNTY, CALIFORNIA

THE PACIFIC LUMBER COMPANY

P.O. BOX 37 ~ SCOTIA ~ CA ~ 95565 ~ PH: (707) 764-2222 ~ FAX: (707) 764-4508

Scale: 1" = 1320'	Drawn: DWD
	Date: 01/11/03
	Rev:
	Drawing Number: BP0308-1414-01

Enclosure 1 File No. 27565N

PHOTO DATE: AUGUST 16, 2000

BRIDGE INSTALLATION:
FLOW = 38 C.F.S. (06/15/02)
RIVER STAGE = 1.22' (06/15/02)

FALL LOW FLOW:
FLOW = --- C.F.S. (09/25/02)
RIVER STAGE = 0.57' (09/25/02)

SHEET 2 OF 3

PLAN, 2003

TEMPORARY MULTIPURPOSE BRIDGE CROSSING
CUMMINGS CREEK, VAN DUZEN RIVER, HUMBOLDT COUNTY, CALIFORNIA

THE PACIFIC LUMBER COMPANY
P.O. BOX 37 ~ SCOTIA ~ CA ~ 95565 ~ PH: (707) 764-2222 ~ FAX: (707) 764-4508

Scale 1" = 400'-0"	Drawn: DWD
USGS GAGE - BRIDGEVILLE	Date: 01/11/03
FLOW = 8 C.F.S. (08/16/00)	Rev:
RIVER STAGE = 1.80' (08/16/00)	Drawing Number: BP0305-1414-02

Enclosure I File No. 27565N

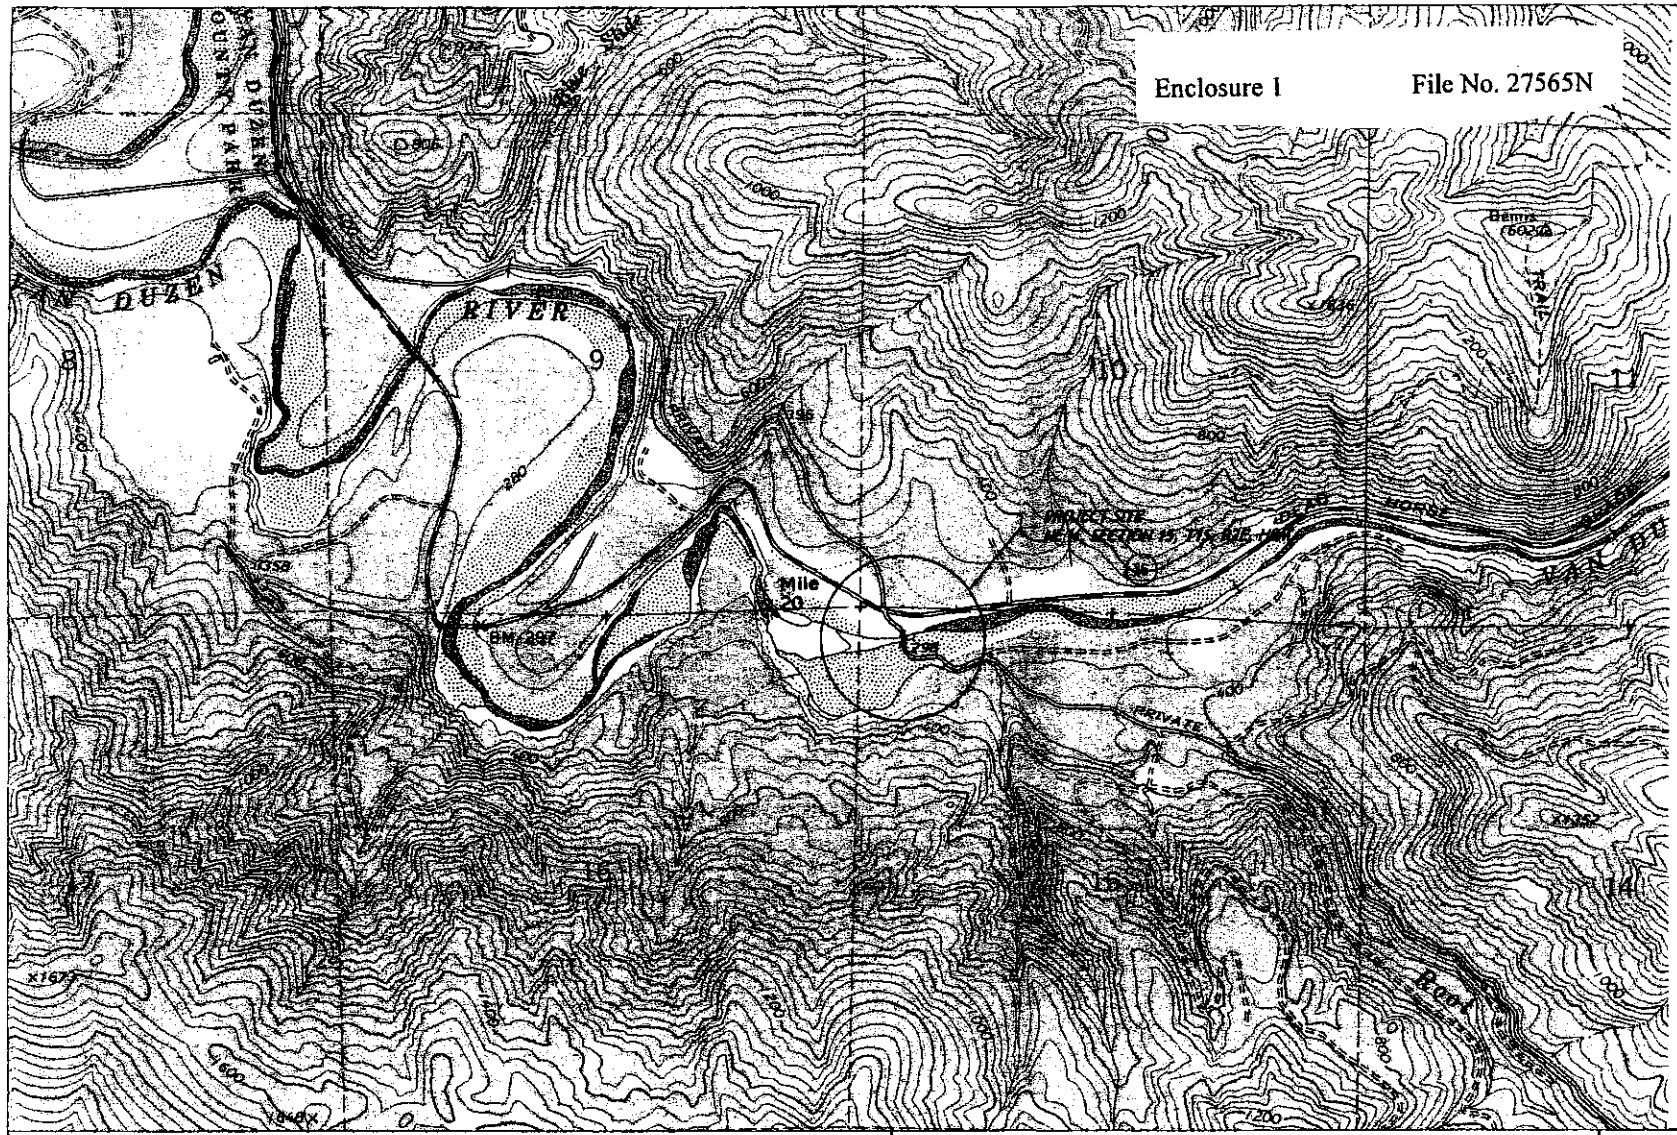

SHEET 1 OF 2

REDCREST 15' QUADRANGLE 1969

TEMPORARY MULTIPURPOSE BRIDGE CROSSING

ROOT CREEK, VAN DUZEN RIVER, HUMBOLDT COUNTY, CALIFORNIA

THE PACIFIC LUMBER COMPANY

P.O. BOX 37 - SCOTIA - CA - 95565 - PH: (707) 764-2222 - FAX: (707) 764-4308

Scale: 1" = 1320'	Drawn: DWD.
	Date: 01/07/03
	Revi
	Drawing Number: BPO303-1412-01

Enclosure 1 File No. 27565N

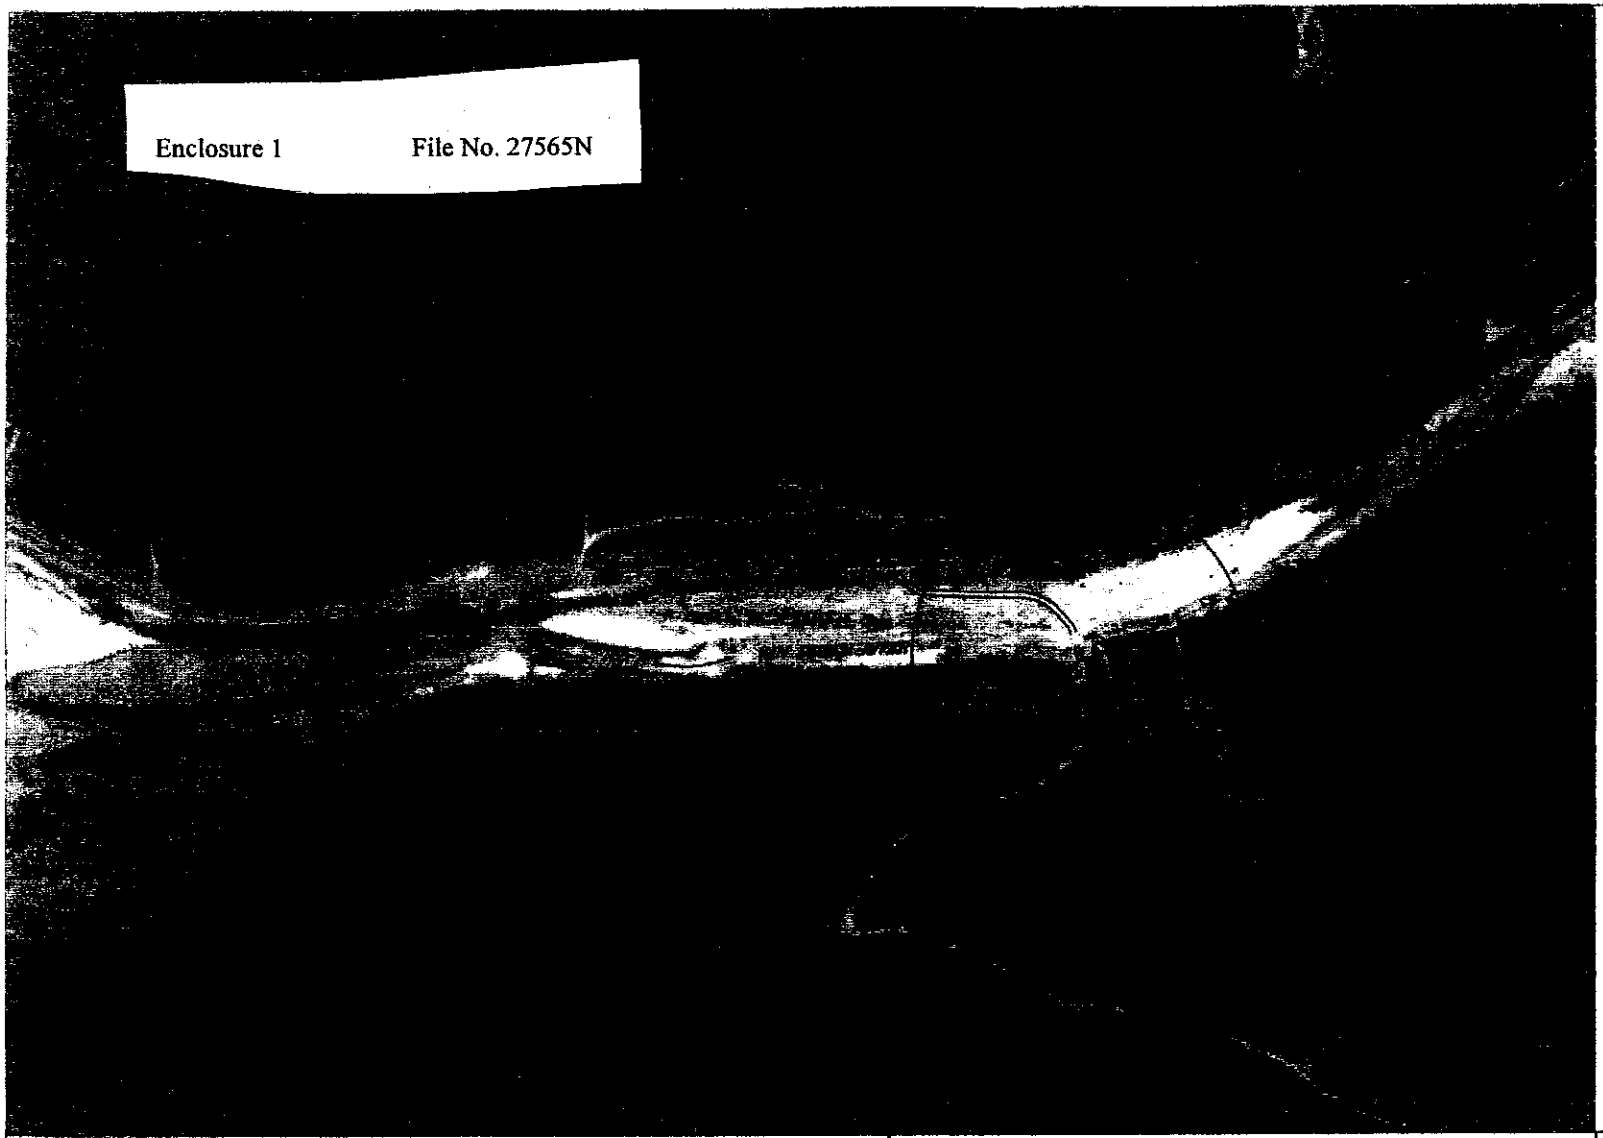

PHOTO DATE: JUNE 17, 2000

BRIDGE INSTALLATION:
FLOW = 39 C.F.S. (06/15/02)
RIVER STAGE = 1.23' (06/15/02)

FALL LOW FLOW:
FLOW = --- C.F.S. (09/25/02)
RIVER STAGE = 0.57' (09/25/02)

SHEET 2 OF 2

PLAN 2003

TEMPORARY MULTIPURPOSE BRIDGE CROSSING

ROOT CREEK, VAN DUZEN RIVER, HUMBOLDT COUNTY, CALIFORNIA

THE PACIFIC LUMBER COMPANY

P.O. BOX 37 - SCOTIA - CA - 95565 - PH (707) 764-2222 - FAX (707) 764-4908

Scale 1" = 400'-0"	Drawn: [illegible]
USGS GAGE - BRIDGEVILLE	Date: 01/08/03
FLOW = 70 C.F.S. (06/17/00)	Rev:
RIVER STAGE = 1.50' (06/17/00)	Drawing Number: BP0303-1412-02

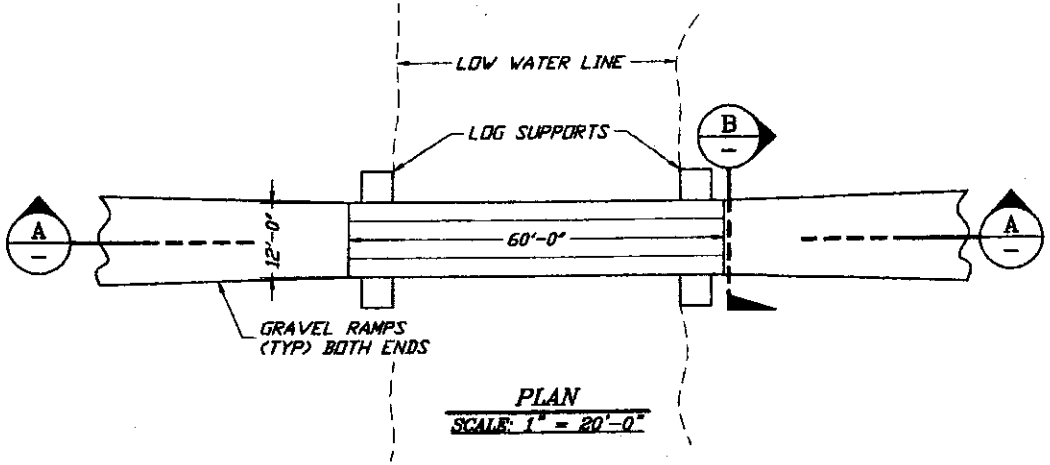

PLAN
SCALE: 1" = 20'-0"

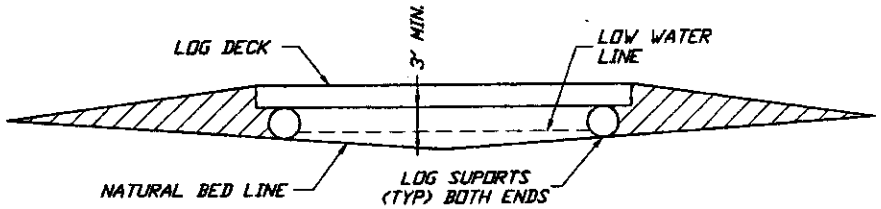

SECTION A
SCALE: 1" = 20'-0"

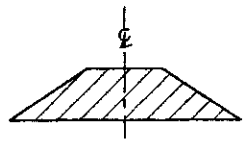

SECTION B
SCALE: 1" = 20'-0"

SHEET 3 OF 3

PLAN & SECTIONS TEMPORARY MULTIPURPOSE BRIDGE CROSSING ROOT CREEK, VAN DUZEN RIVER, HUMBOLDT COUNTY, CALIFORNIA	THE PACIFIC LUMBER COMPANY P.O. BOX 37 - SCOTIA - CA - 95565 - PH: (707) 764-2222 - FAX: (707) 764-4308	Drawn: DWD. Date: 01/08/03 Rev: Drawing Number: BP-0308-1412-03

Enclosure 1

File No. 27565N

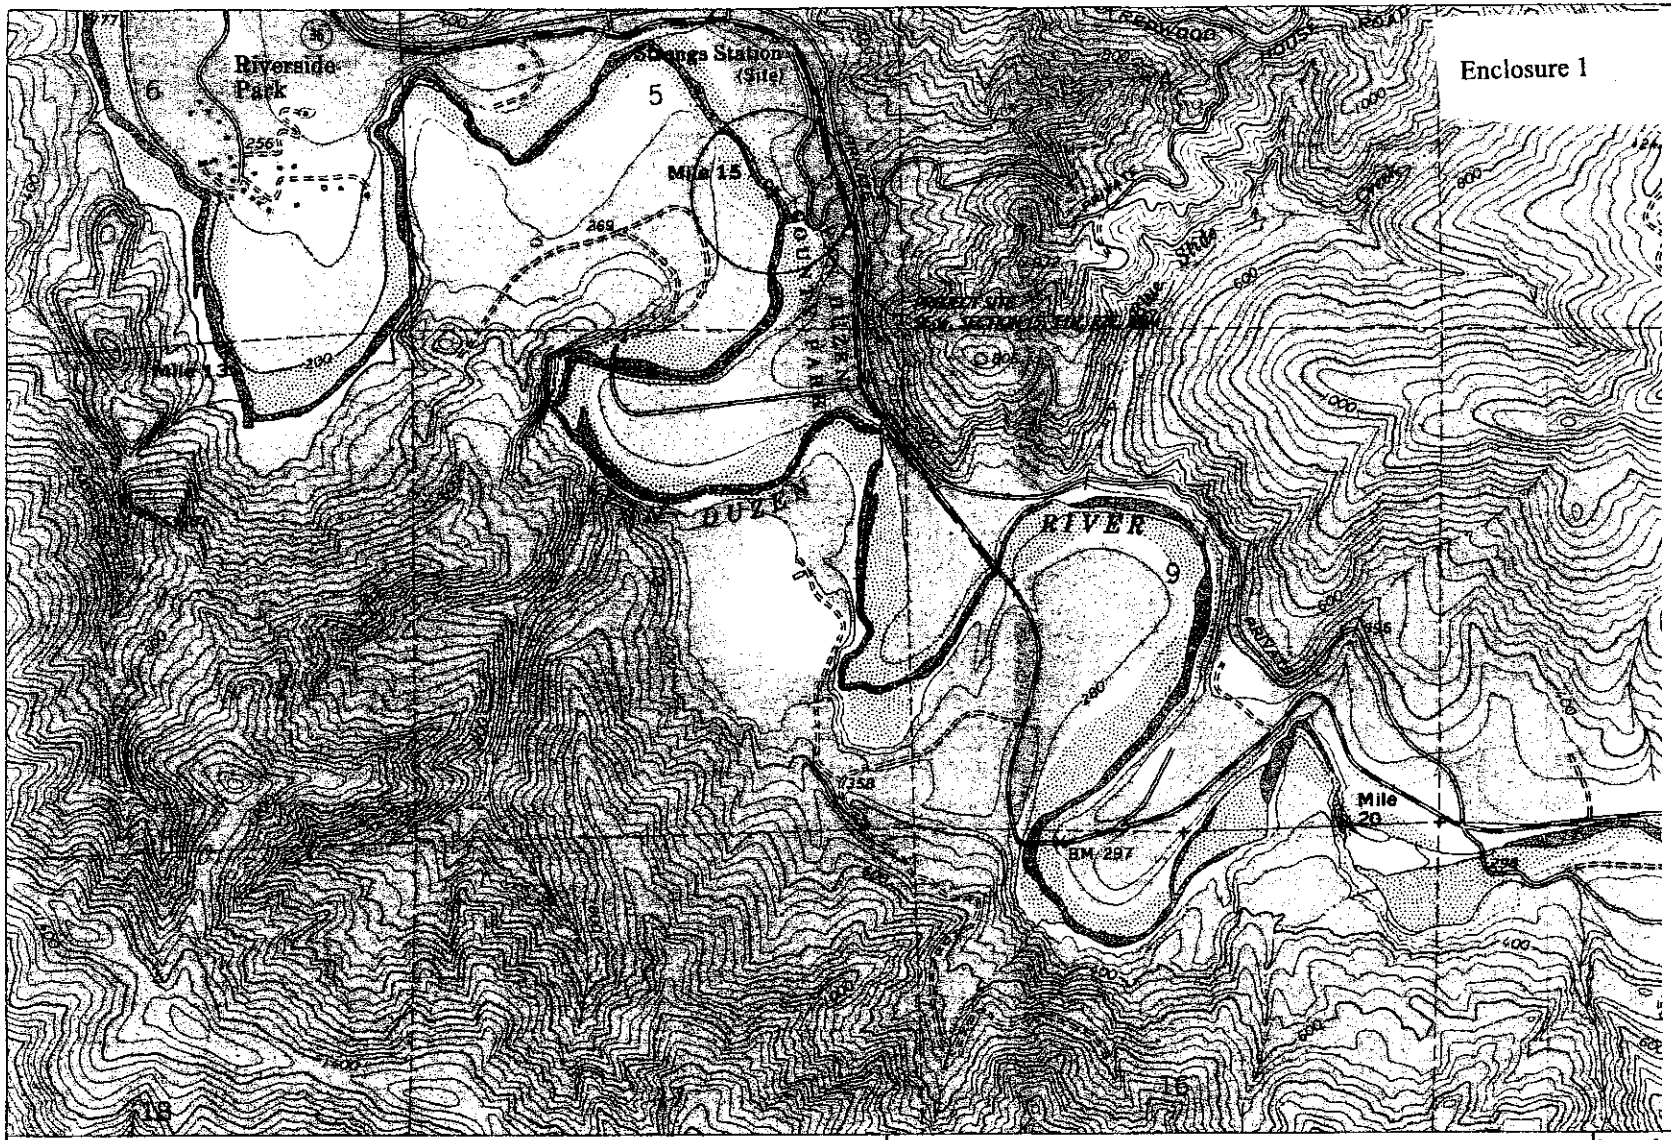

SHEET 1 OF 3

REDCREST 15' QUADRANGLE 1969

TEMPORARY MULTIPURPOSE BRIDGE CROSSING

STRONG'S STATION, VAN DUZEN RIVER, HUMBOLDT COUNTY, CALIFORNIA

THE PACIFIC LUMBER COMPANY

P.O. BOX 37 ~ SCOTIA ~ CA ~ 95565 ~ PH: (707) 764-2222 ~ FAX: (707) 764-4908

Scale: 1" = 1320'	Drawn: DWD
	Date: 01/11/03
	Rev:
	Drawing Number: BP0304-1413-01

Enclosure 1 File No. 27565N

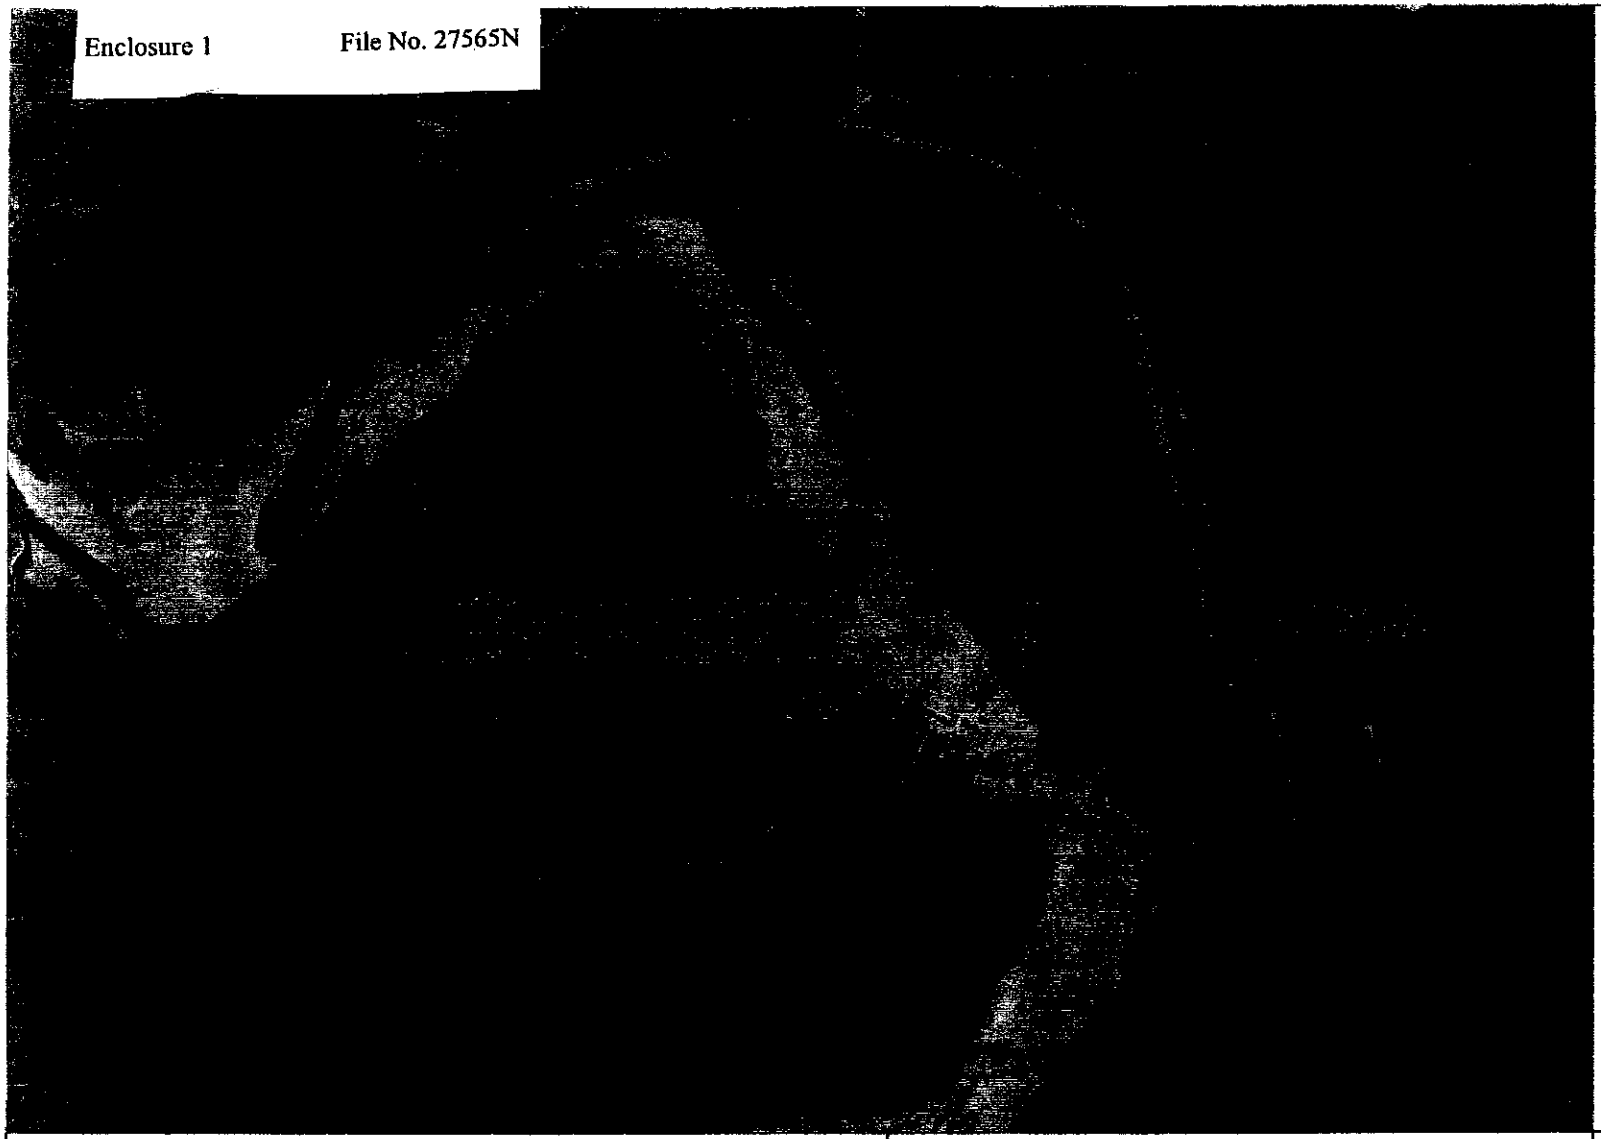

PHOTO DATE: JUNE 17, 2000

BRIDGE INSTALLATION:
FLOW = 38 C.F.S. (06/15/02)
RIVER STAGE = 1.23' (06/15/02)

FALL LOW FLOW:
FLOW = --- C.F.S. (09/25/02)
RIVER STAGE = 0.57' (09/25/02)

SHEET 2 OF 2

PLAN 2003

TEMPORARY MULTIPURPOSE BRIDGE CROSSING

STRONG'S STATION, VAN DUZEN RIVER, HUMBOLDT COUNTY, CALIFORNIA

THE PACIFIC LUMBER COMPANY

P.O. BOX 37 ~ SCOTIA ~ CA ~ 95565 ~ PH (707) 764-2222 ~ FAX (707) 764-4508

Scales 1" = 400'-0"	Drawn DWD
USGS GAGE - BRIDGEVILLE	Date: 01/11/03
FLOW = 70 C.F.S. (06/17/00)	Revs
RIVER STAGE = 1.50' (06/17/00)	Drawing Number EPO304-1413-08

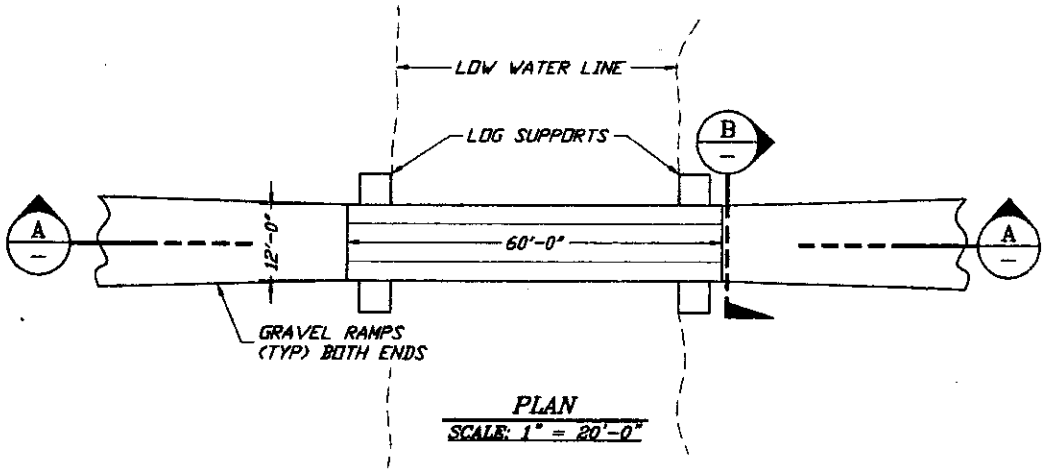

PLAN
SCALE: 1" = 20'-0"

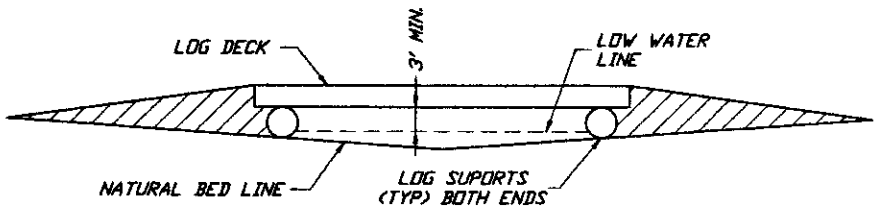

SECTION A
SCALE: 1" = 20'-0"

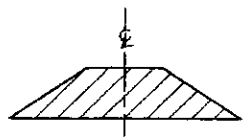

SECTION B
SCALE: 1" = 20'-0"

Sheet 9 of 18

SHEET 3 OF 3

PLAN & SECTIONS
TEMPORARY MULTIPURPOSE BRIDGE CROSSING
STRONG'S STATION, VAN DUZEN RIVER, HUMBOLDT COUNTY, CALIFORNIA

THE PACIFIC LUMBER COMPANY
P.O. BOX 37 ~ SCOTIA ~ CA ~ 95565 ~ PH: (707) 764-2222 ~ FAX: (707) 764-4508

Drawn: DWD
Date: 01/11/03
Rev:
Drawing Number: BP0304-1413-03

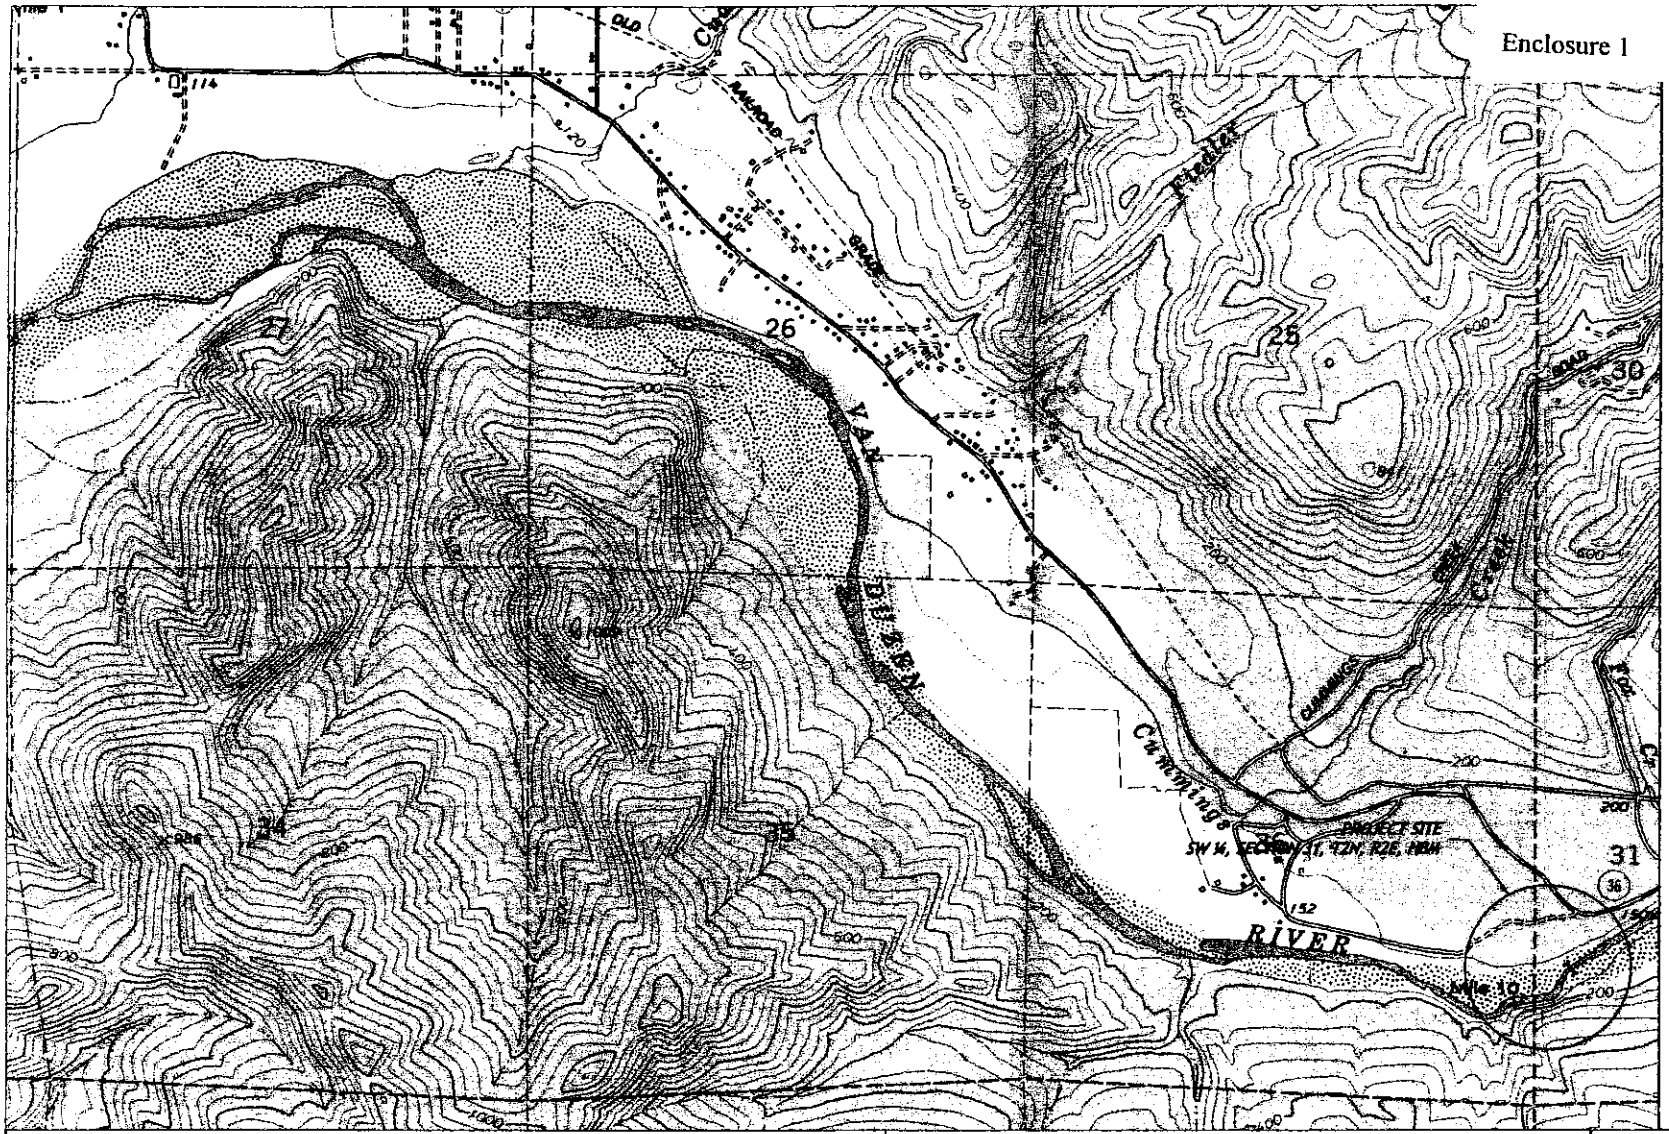

HYDESVILLE 15' QUADRANGLE 1979

TEMPORARY MULTIPURPOSE BRIDGE CROSSING

10-MILE CROSSING, VAN DUZEN RIVER, HUMBOLDT COUNTY, CALIFORNIA

THE PACIFIC LUMBER COMPANY

P.O. BOX 37 - SCOTIA - CA - 95565 - PH: (707) 764-2222 - FAX: (707) 764-4908

Scale: 1" = 1320'	Drawn: DWD.
	Date: 01/13/03
	Rev:
	Drawing Number: EPO808-1415-01

Enclosure 1 File No. 27565N

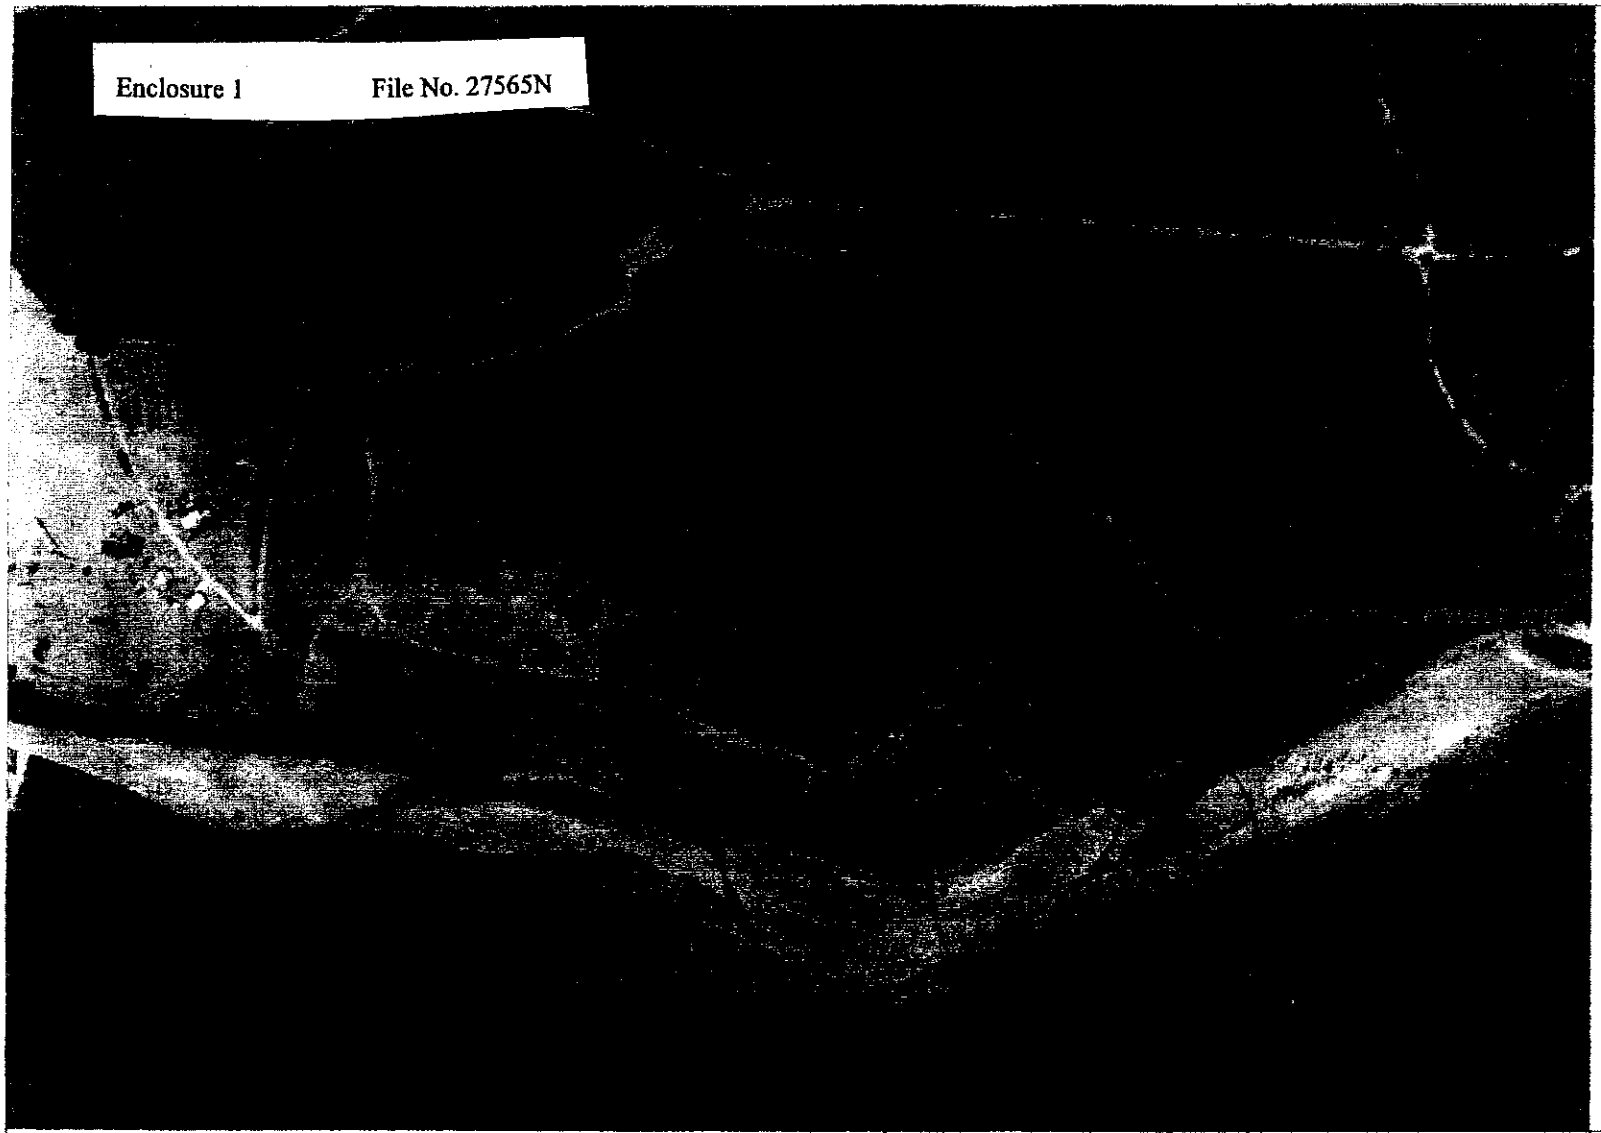

PHOTO DATE: AUGUST 16, 2000

BRIDGE INSTALLATION:
FLOW = 38 C.F.S. (06/15/02)
RIVER STAGE = 1.23' (06/15/02)

FALL LOW FLOW:
FLOW = --- C.F.S. (09/25/02)
RIVER STAGE = 0.57' (09/25/02)

SHEET 2 OF 2

PLAN 2003

TEMPORARY MULTIPURPOSE BRIDGE CROSSING

10-MILE CROSSING, VAN DUZEN RIVER, HUMBOLDT COUNTY, CALIFORNIA

THE PACIFIC LUMBER COMPANY

P.O. BOX 37 - SCOTIA - CA - 95565 - PH (707) 764-2222 - FAX (707) 764-4508

Scale: 1" = 400'-0"	Drawn: DWD
USGS GAGE - BRIDGEVILLE	Date: 01/13/03
FLOW = 8 C.F.S. (08/16/00)	Rev:
RIVER STAGE = 1.00' (08/16/00)	Drawing Number: BPG306-1415-03

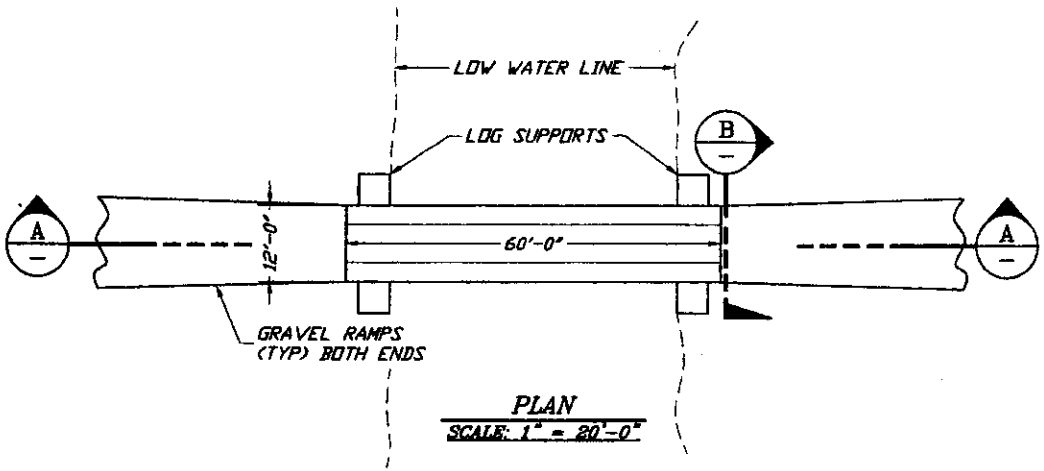

PLAN
SCALE: 1" = 20'-0"

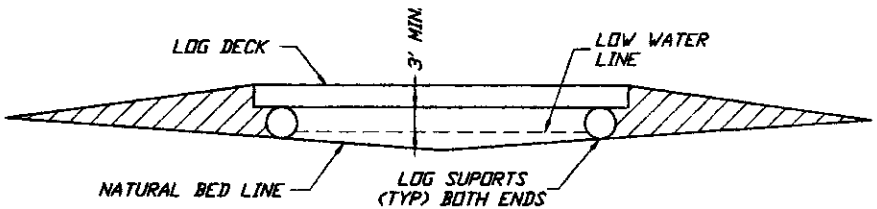

SECTION A
SCALE: 1" = 20'-0"

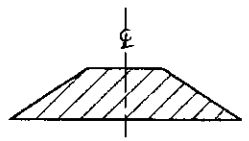

SECTION B
SCALE: 1" = 20'-0"

SHEET 9 OF 2

PLAN & SECTIONS
TEMPORARY MULTIPURPOSE BRIDGE CROSSING
10-MILE CROSSING, VAN DUZEN RIVER, HUMBOLDT COUNTY, CALIFORNIA

THE PACIFIC LUMBER COMPANY
P.O. BOX 37 ~ SCOTIA ~ CA ~ 95565 ~ PH: (707) 764-2222 ~ FAX: (707) 764-4508

Drawn: DWD.
Date: 01/13/03
Revi
Drawing Number: BP0306-1416-03

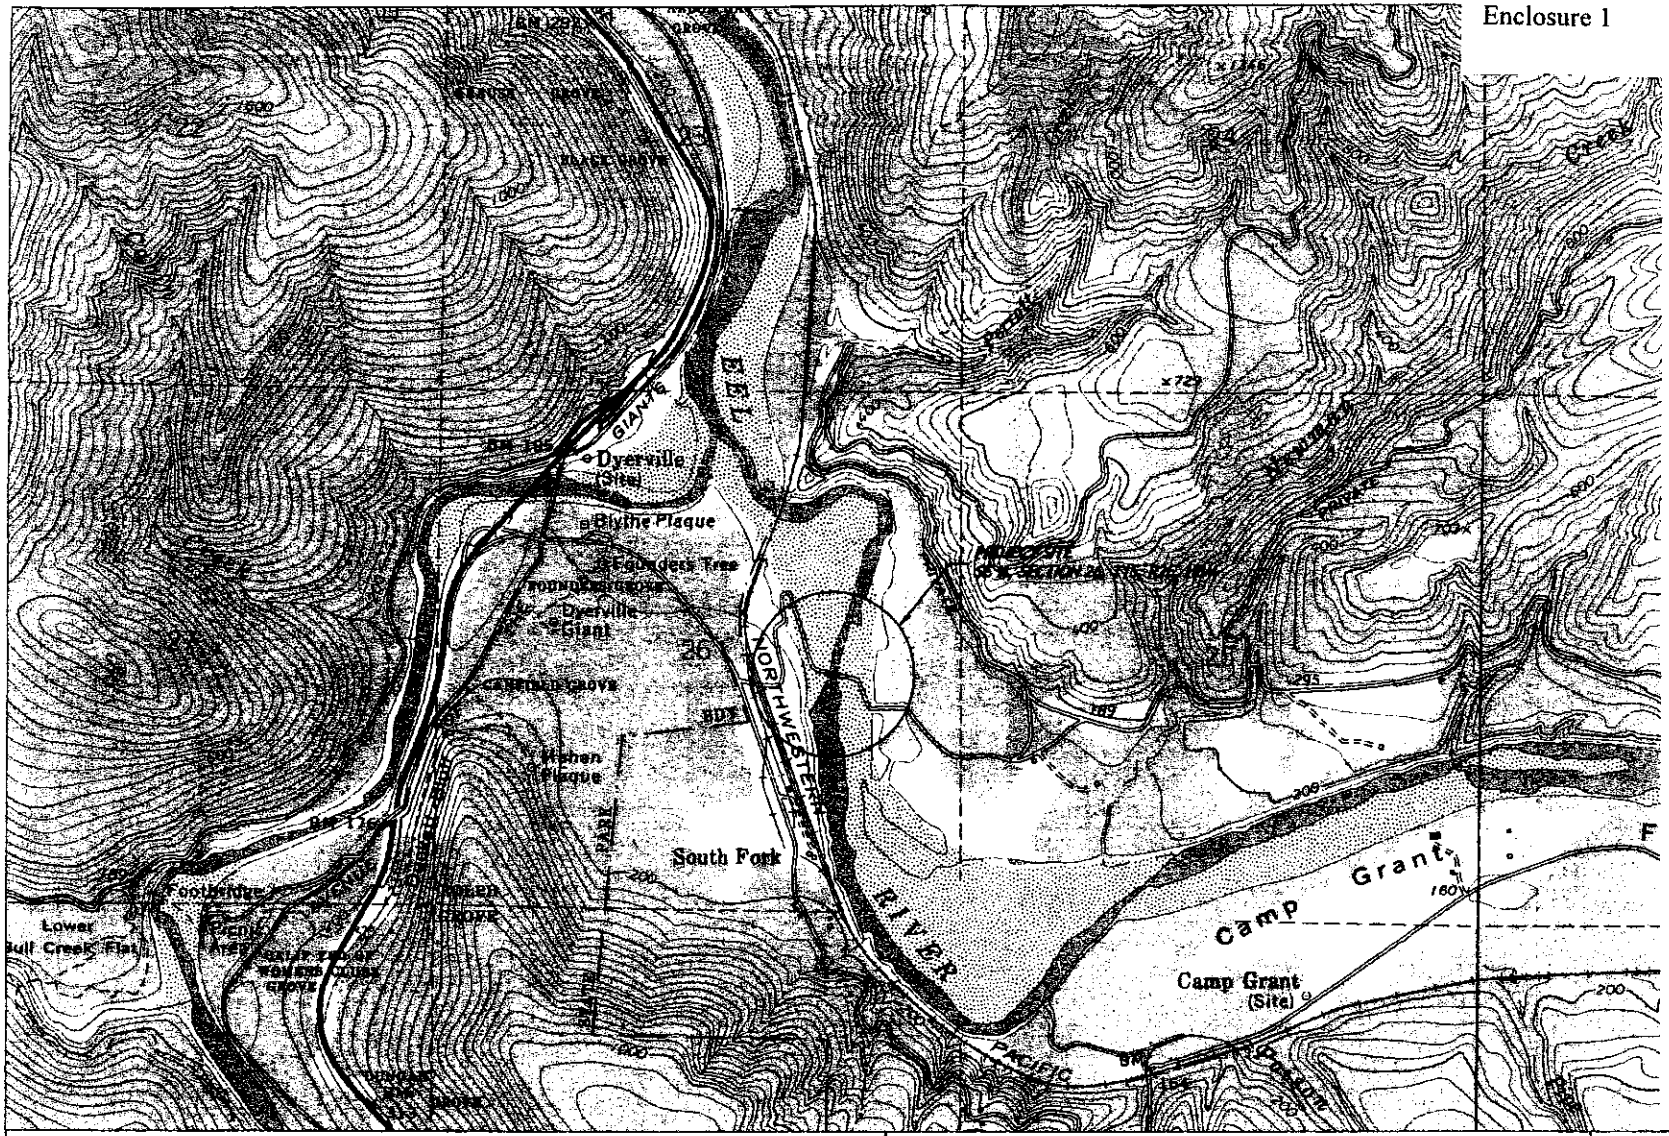

SHEET 1 OF 3

WEOTT 15' QUADRANGLE 1970

TEMPORARY MULTIPURPOSE BRIDGE CROSSING

SOUTH FORK BAR (DYERVILLE), EEL RIVER, HUMBOLDT COUNTY, CALIFORNIA

THE PACIFIC LUMBER COMPANY

P.O. BOX 37 - SCOTIA - CA - 95565 - PH: (707) 764-2222 - FAX: (707) 764-4508

Scale 1" = 1320'	Drawn DWD.
	Date 01/03/08
	Rev.
	Drawing Number EP03SE-1411-01

Enclosure 1 File No. 27565N

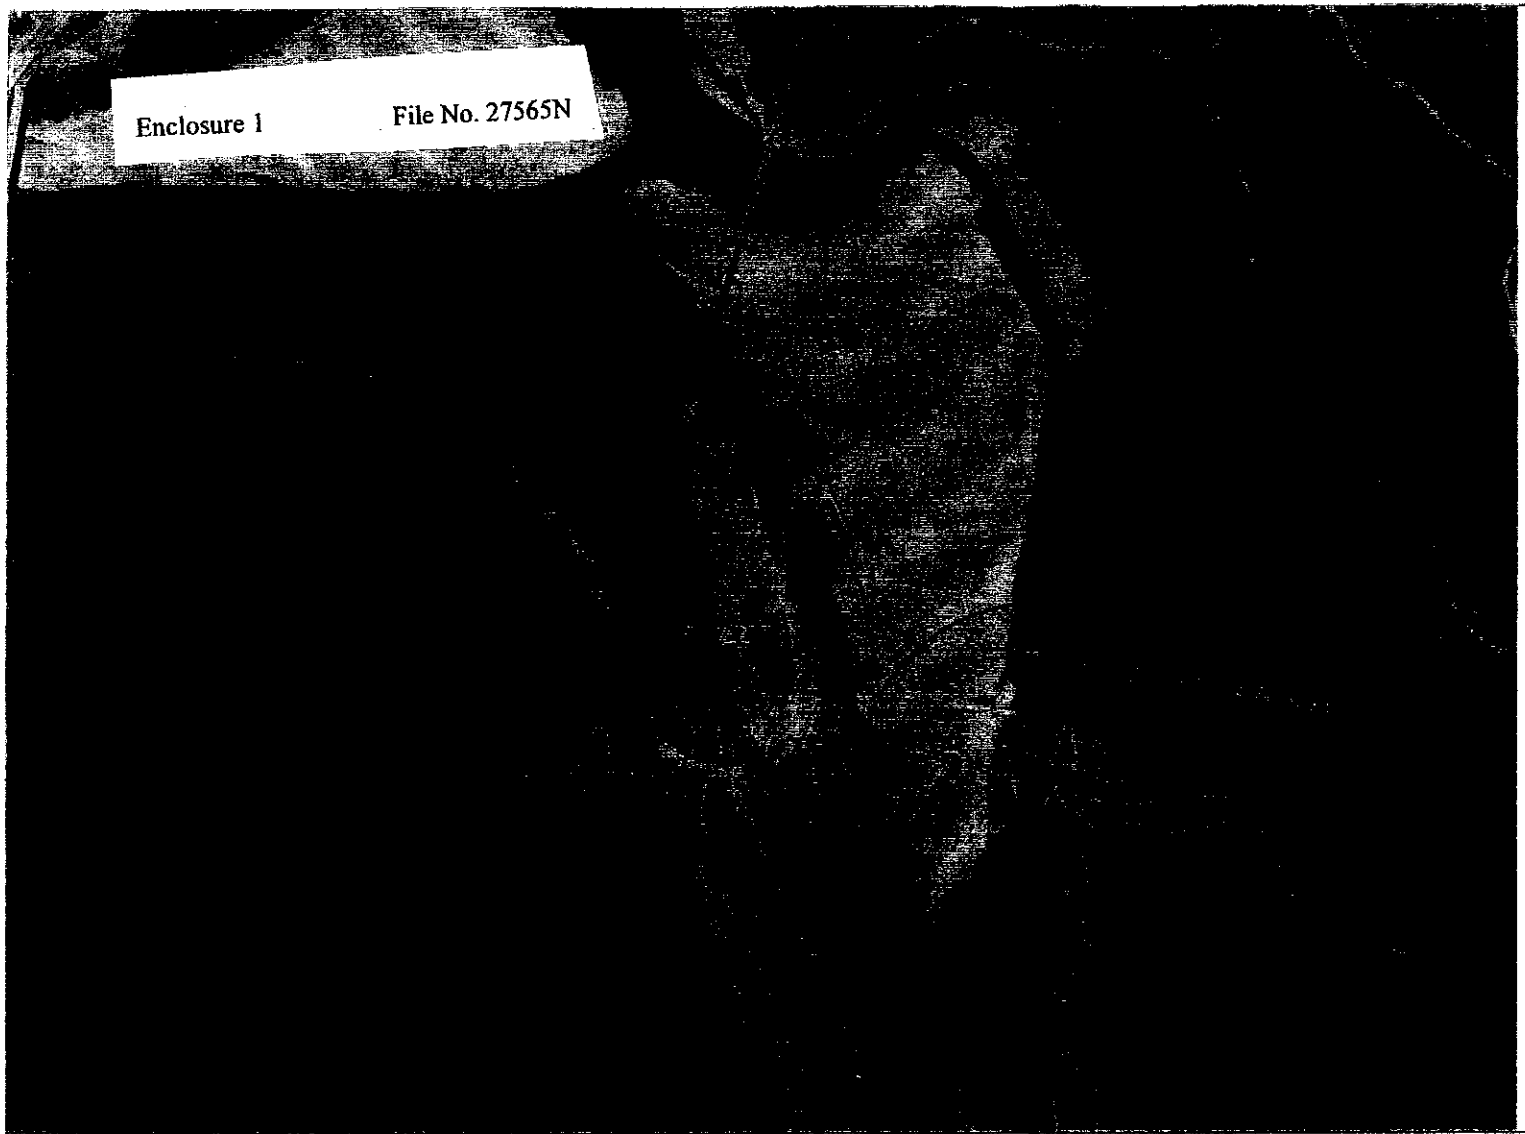

PHOTO DATE: MAY 11, 2002

BRIDGE INSTALLATION:
FLOW = 417 C.F.S. (06/15/02)
RIVER STAGE = 9.96' (06/15/02)

FALL LOW FLOW:
FLOW = ---- C.F.S. (09/25/02)
RIVER STAGE = 7.81' (09/25/02)

SHEET 2 OF 2

PLAN, 2003

TEMPORARY MULTIPURPOSE BRIDGE CROSSING

SOUTH FORK BAR (DYERVILLE), EEL RIVER, HUMBOLDT COUNTY, CALIFORNIA

THE PACIFIC LUMBER COMPANY

P.O. BOX 37 ~ SCOTIA ~ CA ~ 95565 ~ PH: (707) 764-2222 ~ FAX: (707) 764-4308

Scale: 1" = 400'-0"	Drawn: DWD
USGS GAGE - SCOTIA	Date: 01/03/03
FLOW = 1,380 C.F.S. (05/11/02)	Rev:
RIVER STAGE = 18.94' (05/11/02)	Drawing Number: BPG302-1411-02

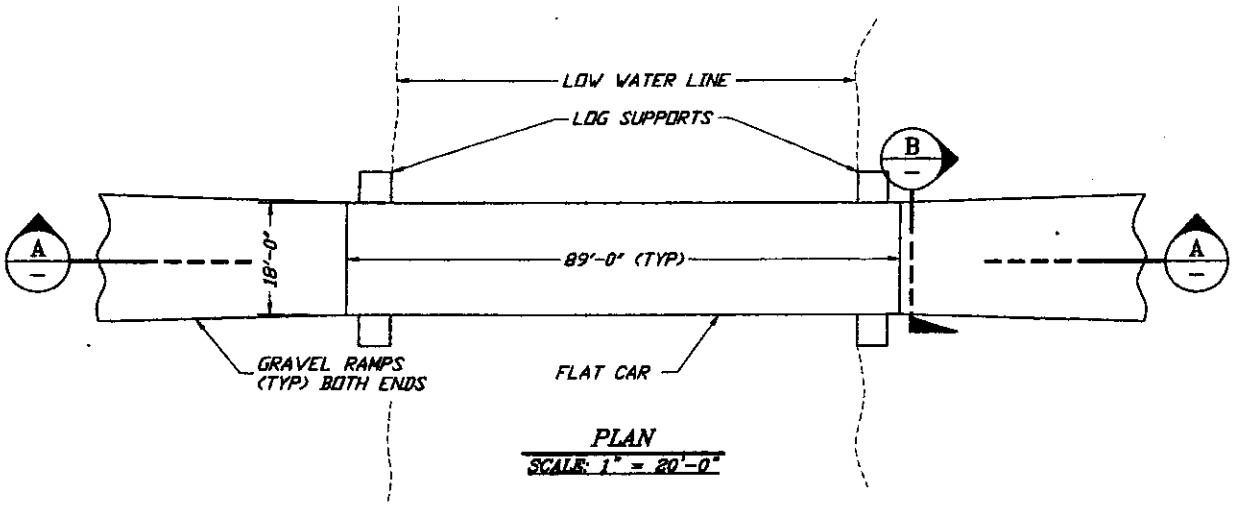

PLAN
SCALE: 1" = 20'-0"

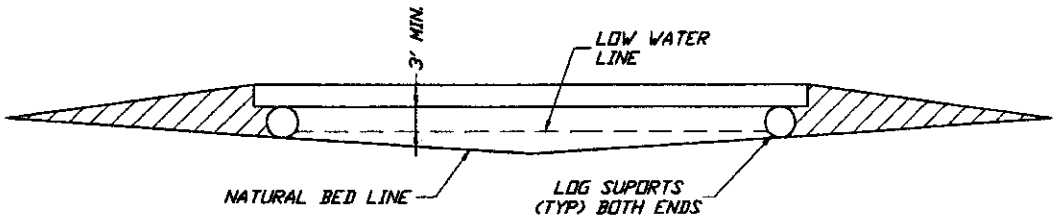

SECTION A
SCALE: 1" = 20'-0"

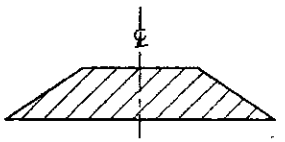

SECTION B
SCALE: 1" = 20'-0"

SHEET 1 OF 2

PLAN & SECTIONS TEMPORARY MULTIPURPOSE BRIDGE CROSSING SOUTH FORK BAR (DYERVILLE), EEL RIVER, HUMBOLDT COUNTY, CALIFORNIA	THE PACIFIC LUMBER COMPANY P.O.BOX 37 - SCOTIA - CA - 95565 - PH: (707) 764-2222 - FAX: (707) 764-4508	Drawn: DWD Date: 01/07/03 Rev: Drawing Number: EP03GR-1411-03

Enclosure 1 File No. 27565N

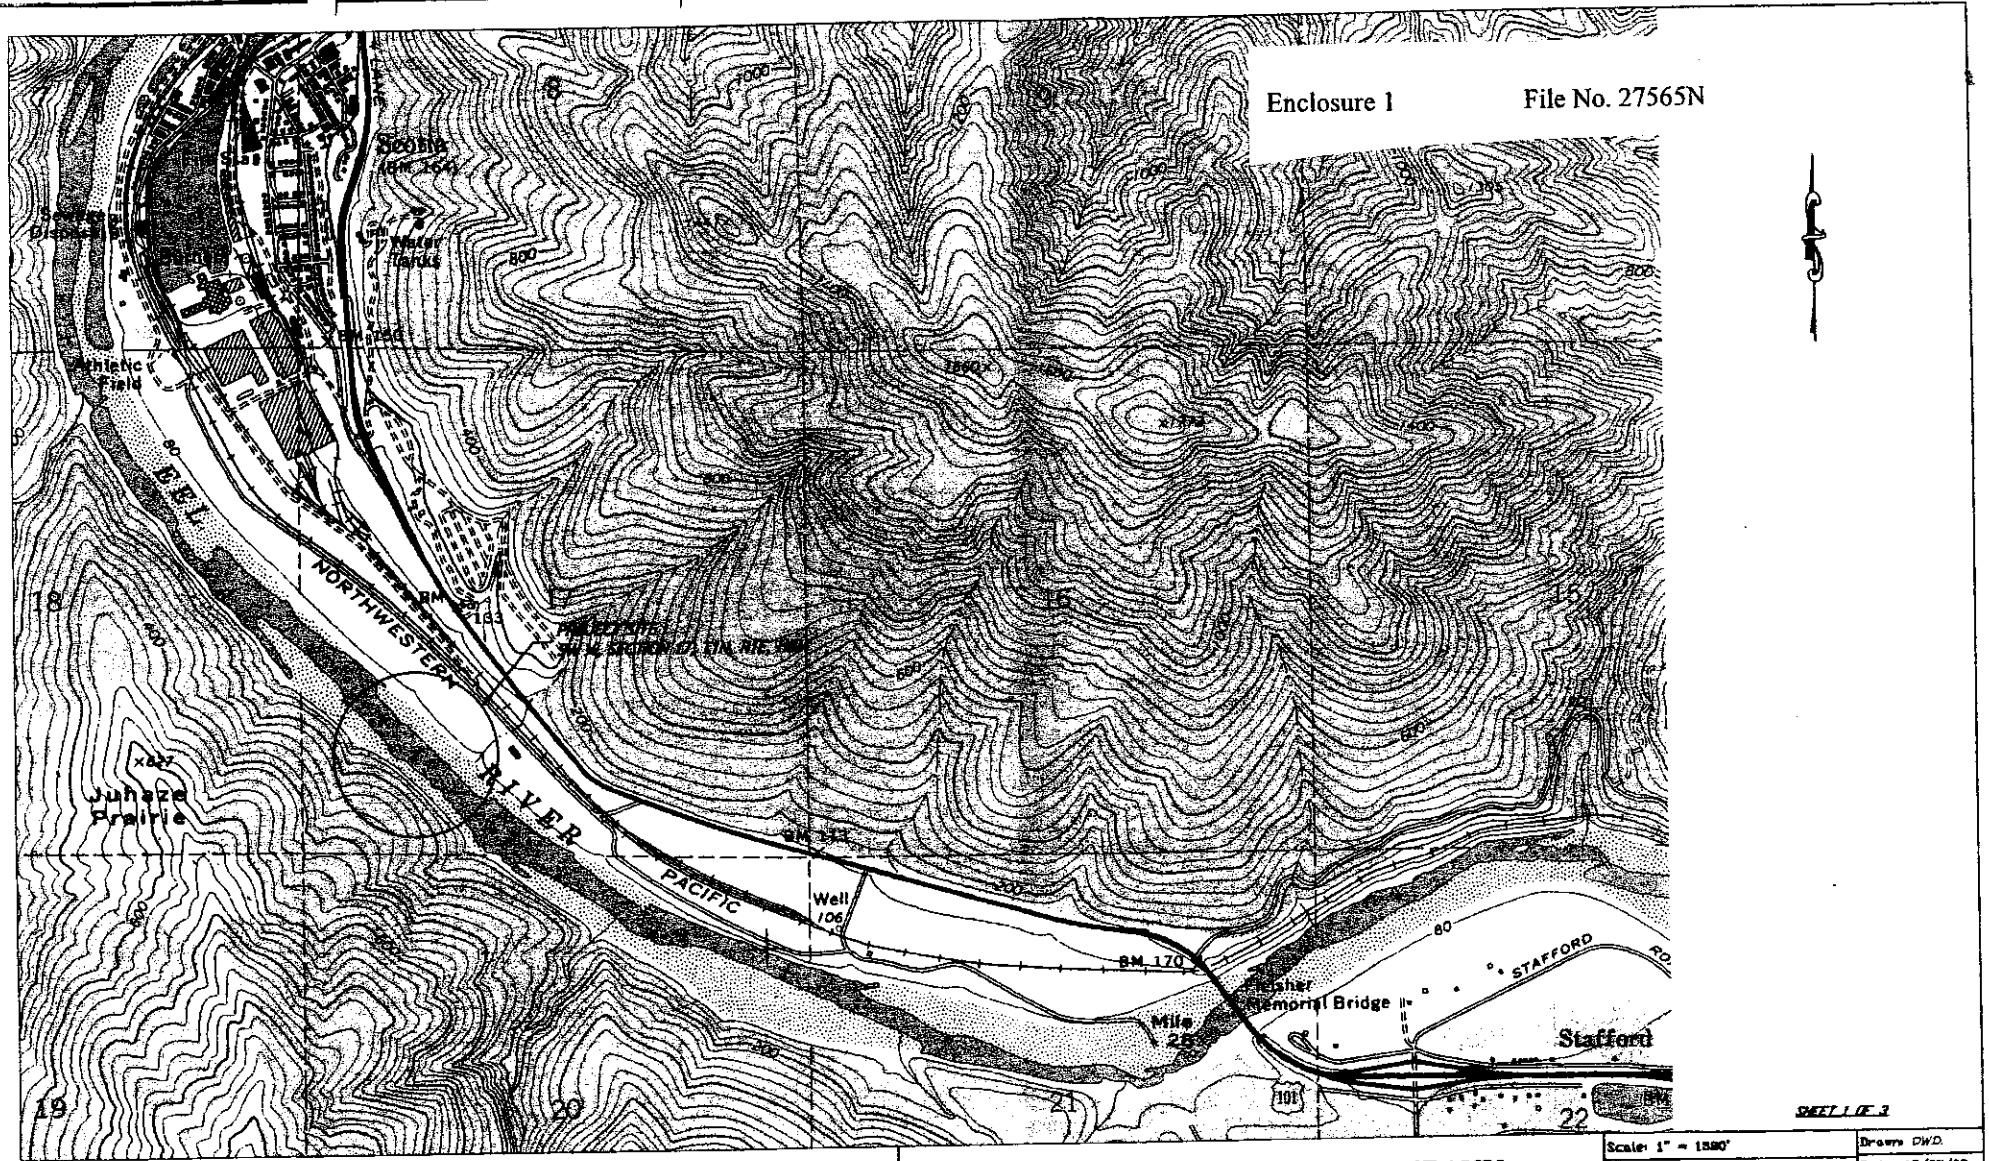

SHEET 1 OF 3

SCOTIA 15' QUADRANGLE 1970

TEMPORARY MULTIPURPOSE BRIDGE CROSSING

TRUCK SHOP BAR, EEL RIVER, HUMBOLDT COUNTY, CALIFORNIA

THE PACIFIC LUMBER COMPANY

P.O. BOX 37 ~ SCOTIA ~ CA ~ 95565 ~ PH: (707) 764-2222 ~ FAX: (707) 764-4508

Scale: 1" = 1320'	Drawn: DWD
	Date: 12/27/02
	Rev:
	Drawing Number: RP0301-1410-01

Enclosure 1 File No. 27565N

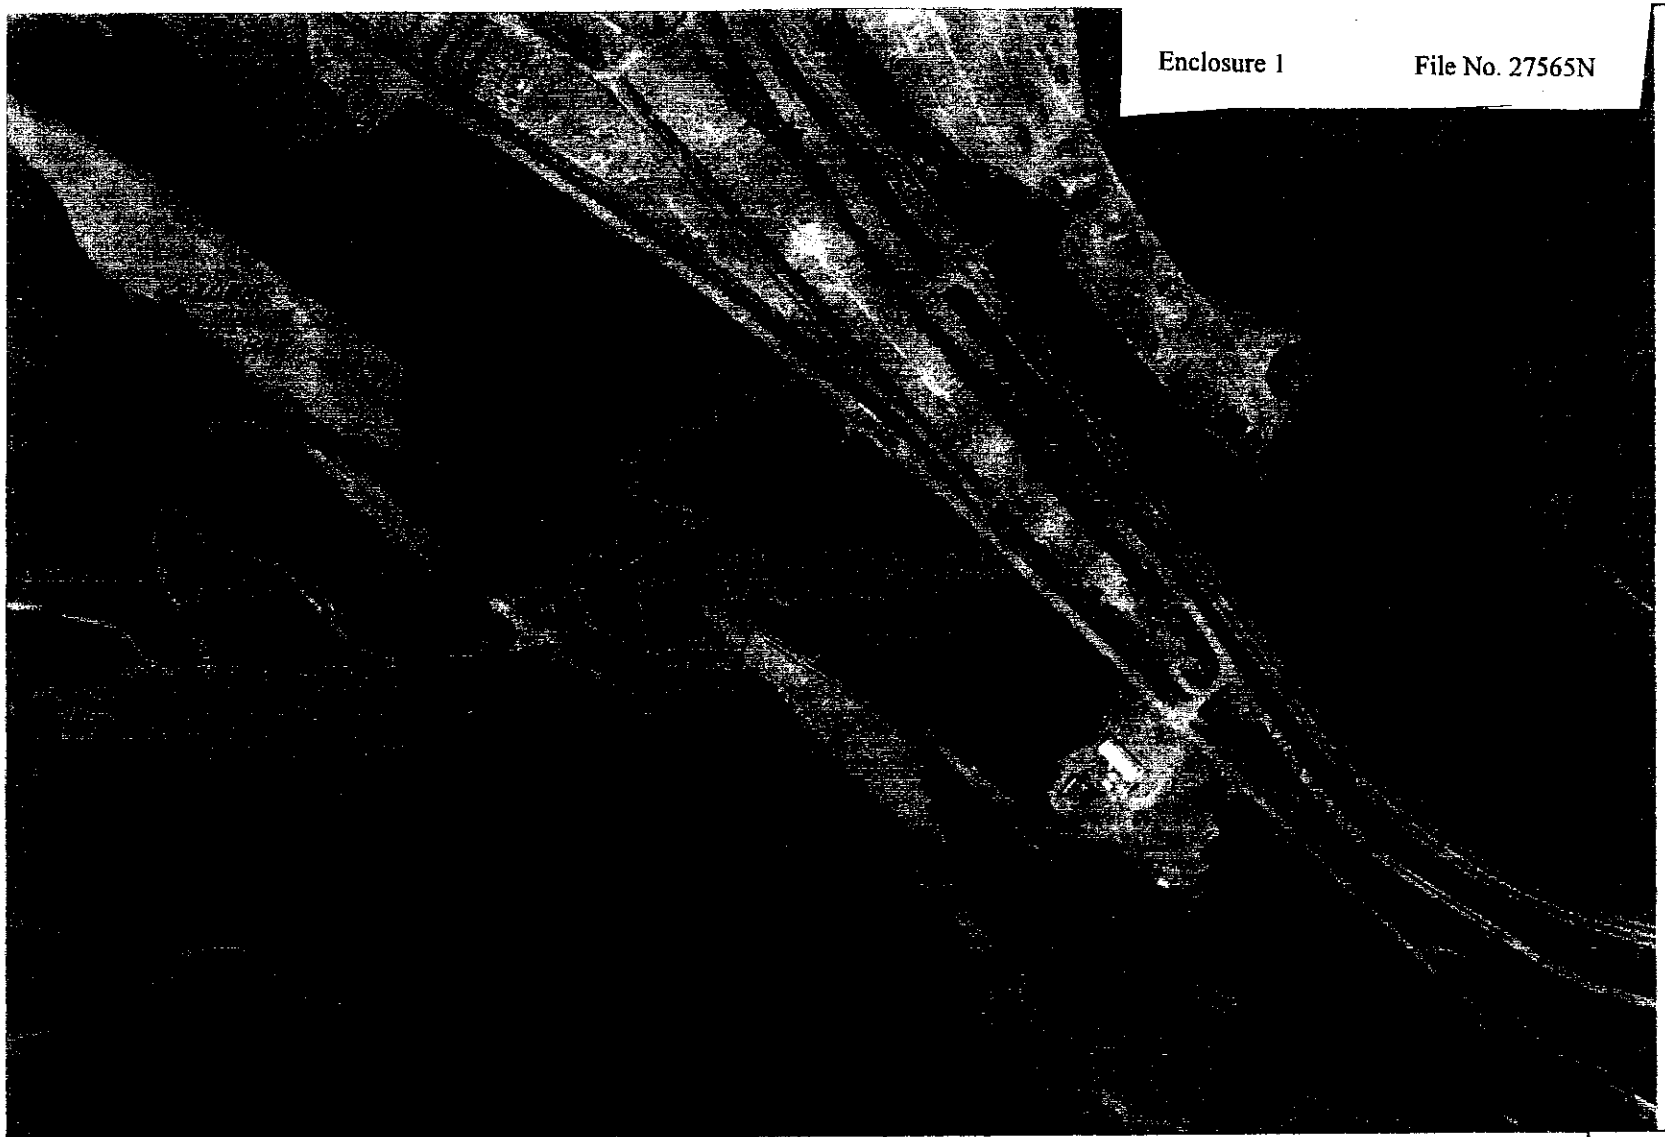

PHOTO DATE: MAY 11, 2002

BRIDGE INSTALLATION
FLOW = 417 C.F.S. (06/15/02)
RIVER STAGE = 9.96' (06/15/02)

FALL LOW FLOW
FLOW = --- C.F.S. (09/25/02)
RIVER STAGE = 7.81' (09/25/02)

SHEET 2 OF 3

PLAN, 2003

TEMPORARY MULTIPURPOSE BRIDGE CROSSING
TRUCK SHOP BAR, EEL RIVER, HUMBOLDT COUNTY, CALIFORNIA

THE PACIFIC LUMBER COMPANY
P.O. BOX 37 - SCOTIA - CA - 95565 - PH (707) 764-2222 - FAX (707) 764-4508

Scale 1" = 400'-0"	Drawn DWD
USGS GAGE - SCOTIA	Date: 12/27/02
FLOW = 1,380 C.F.S. (05/11/02)	Revi
RIVER STAGE = 18.94' (05/11/02)	Drawing Number: BPOS01-1410-02

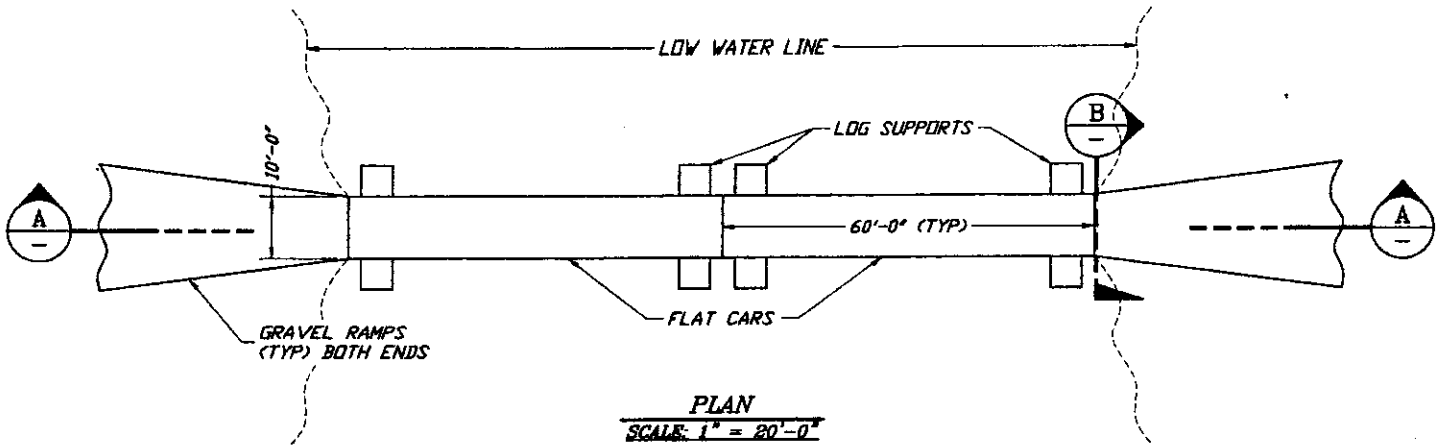

PLAN
SCALE: 1" = 20'-0"

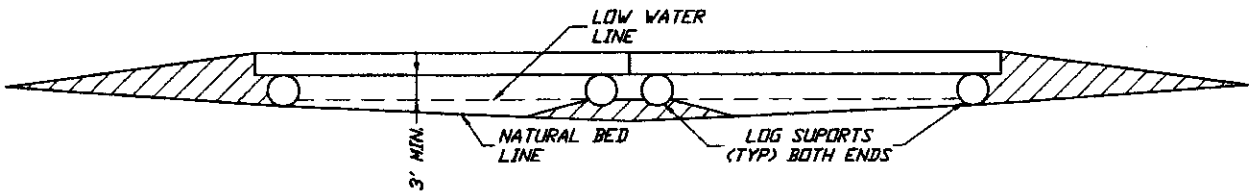

SECTION A
SCALE: 1" = 20'-0"

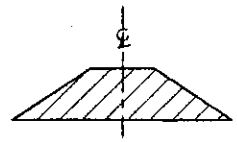

SECTION B
SCALE: 1" = 20'-0"

SHEET 2 OF 2

PLAN & SECTIONS TEMPORARY MULTIPURPOSE BRIDGE CROSSING TRUCK SHOP BAR, EEL RIVER, HUMBOLDT COUNTY, CALIFORNIA	THE PACIFIC LUMBER COMPANY P.O. BOX 37 ~ SCOTIA ~ CA ~ 95565 ~ PH: (707) 764-2222 ~ FAX: (707) 764-4508	Drawn: DWD. Date: 12/27/02 Rev: Drawing Number: EP0801-1410-03