PURPOSE: Gravel Extraction

DATUM: MSL

ADJACENT OWNERS:
See Attached List

SCALE:

EUREKA READY MIX
HAUCK BAR EXTRACRTION

IN: Eel River
AT: Alton, California

COUNTY: Humboldt
Application By: Paul Kraus

PHOTO - MAY 2002

1" = 500'	EUREKA READY MIX CONCRETE COMPANY, INC.
PK	HAUCK BAR 2002
	2002 EXTRACTION PHOTOGRAPH AND PLAN

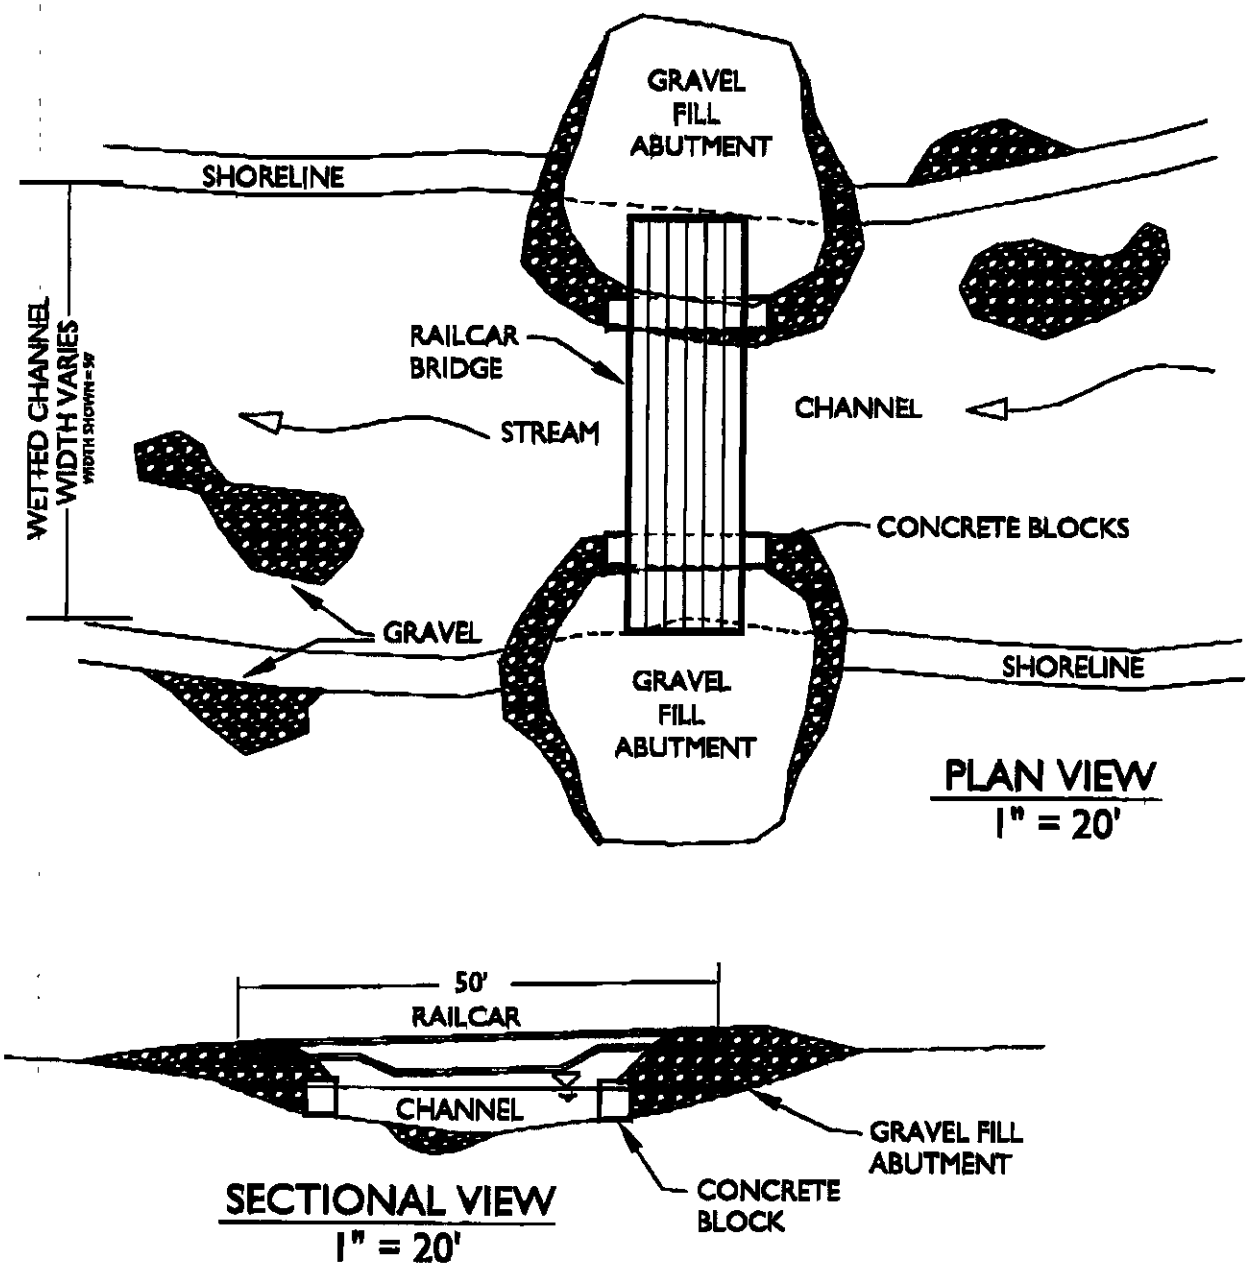

FIGURE 6
TYPICAL SUMMER CROSSING

C:\MYDOCUMENTS\MAD RIVER FOLDER\CHRISTIE\CHCORPS LF\BRIDGE

OCT. 10, 2002

PURPOSE: GRAVEL EXTRACTION	EUREKA READY MIX CONCRETE CO., INC.
DATUM:	
SCALE:	IN: EEL RIVER
ADJ. OWNERS: SEE ATTACHED	AT: ALTON
APPLICATION BY PAUL KRAUS	COUNTY: HUMBOLDT

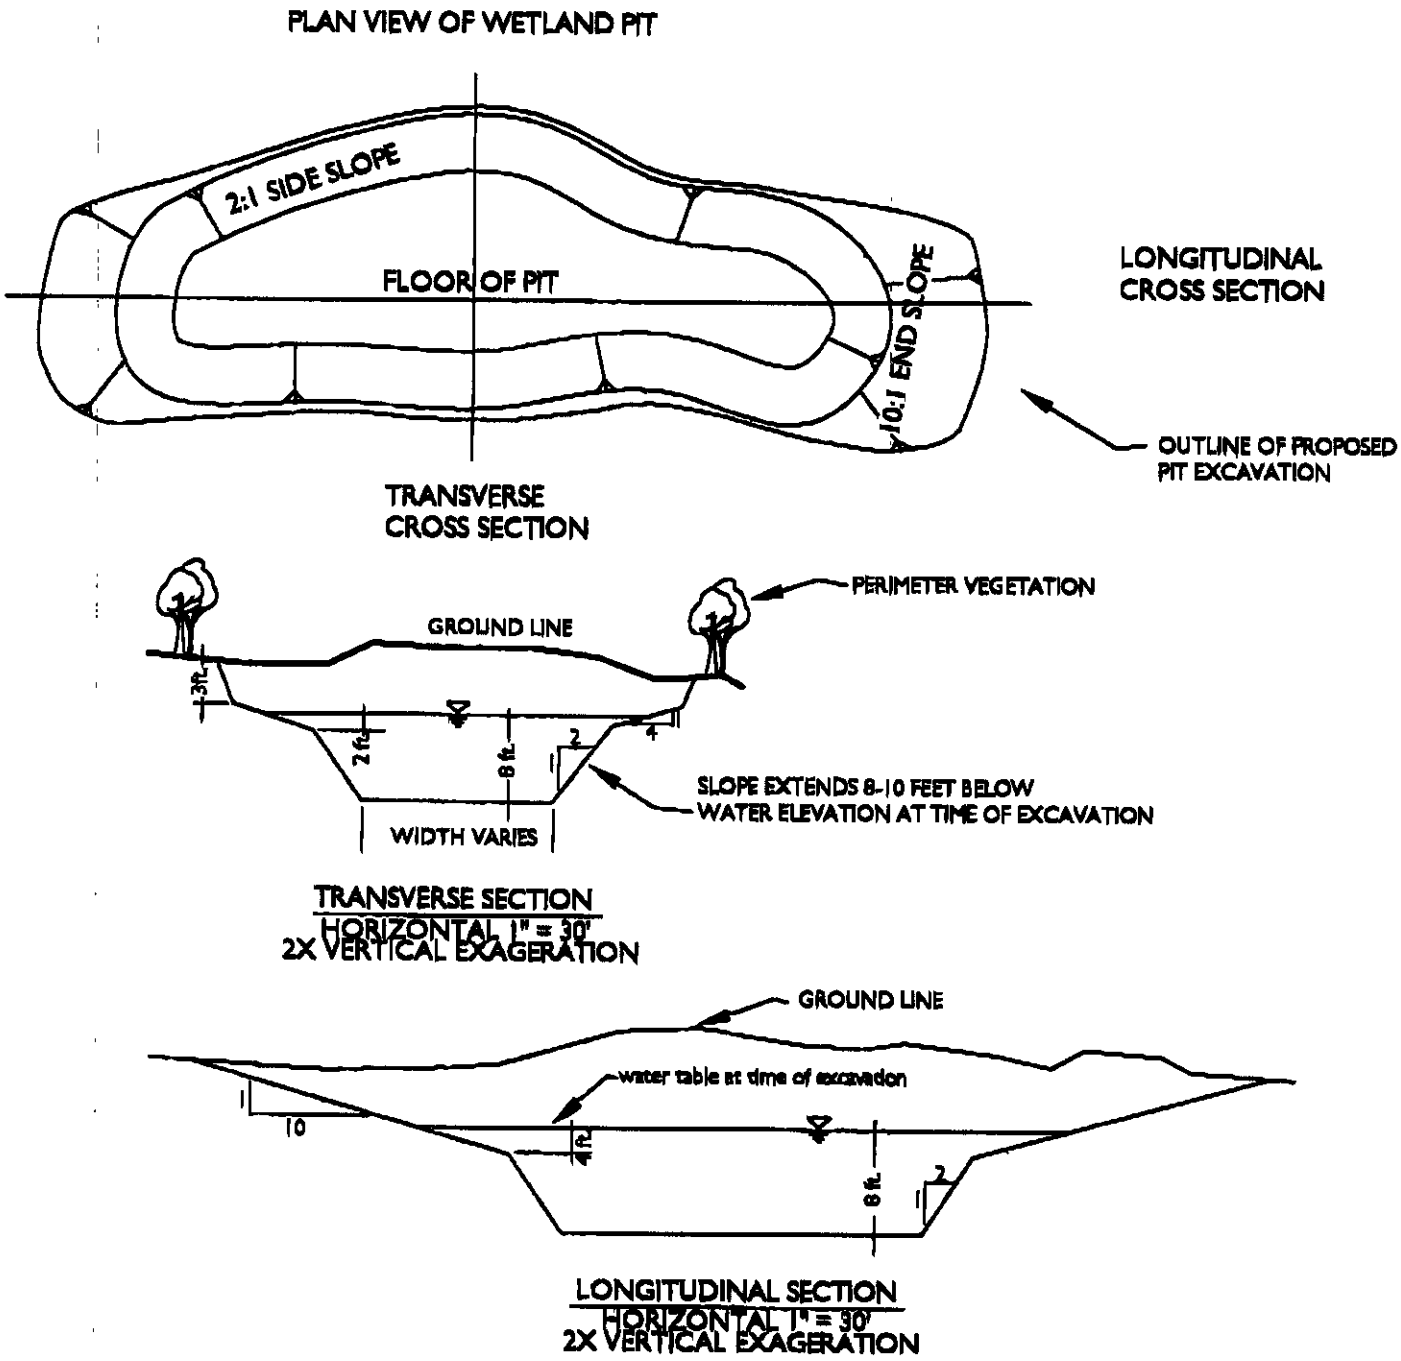

FIGURE 5
WETLAND PIT SPECIFICATIONS

C:\MYDOCUMENTS\MAD RIVER FOLDERS\CHRISTIE\CHCORPS\PIT\PITSPECS

OCT. 10, 2002

PURPOSE: GRAVEL EXTRACTION	EUREKA READY MIX CONCRETE CO., INC.
DATUM:	
SCALE:	IN: EEL RIVER
ADJ. OWNERS: SEE ATTACHED	AT: ALTON
APPLICATION BY PAUL KRAUS	COUNTY: HUMBOLDT