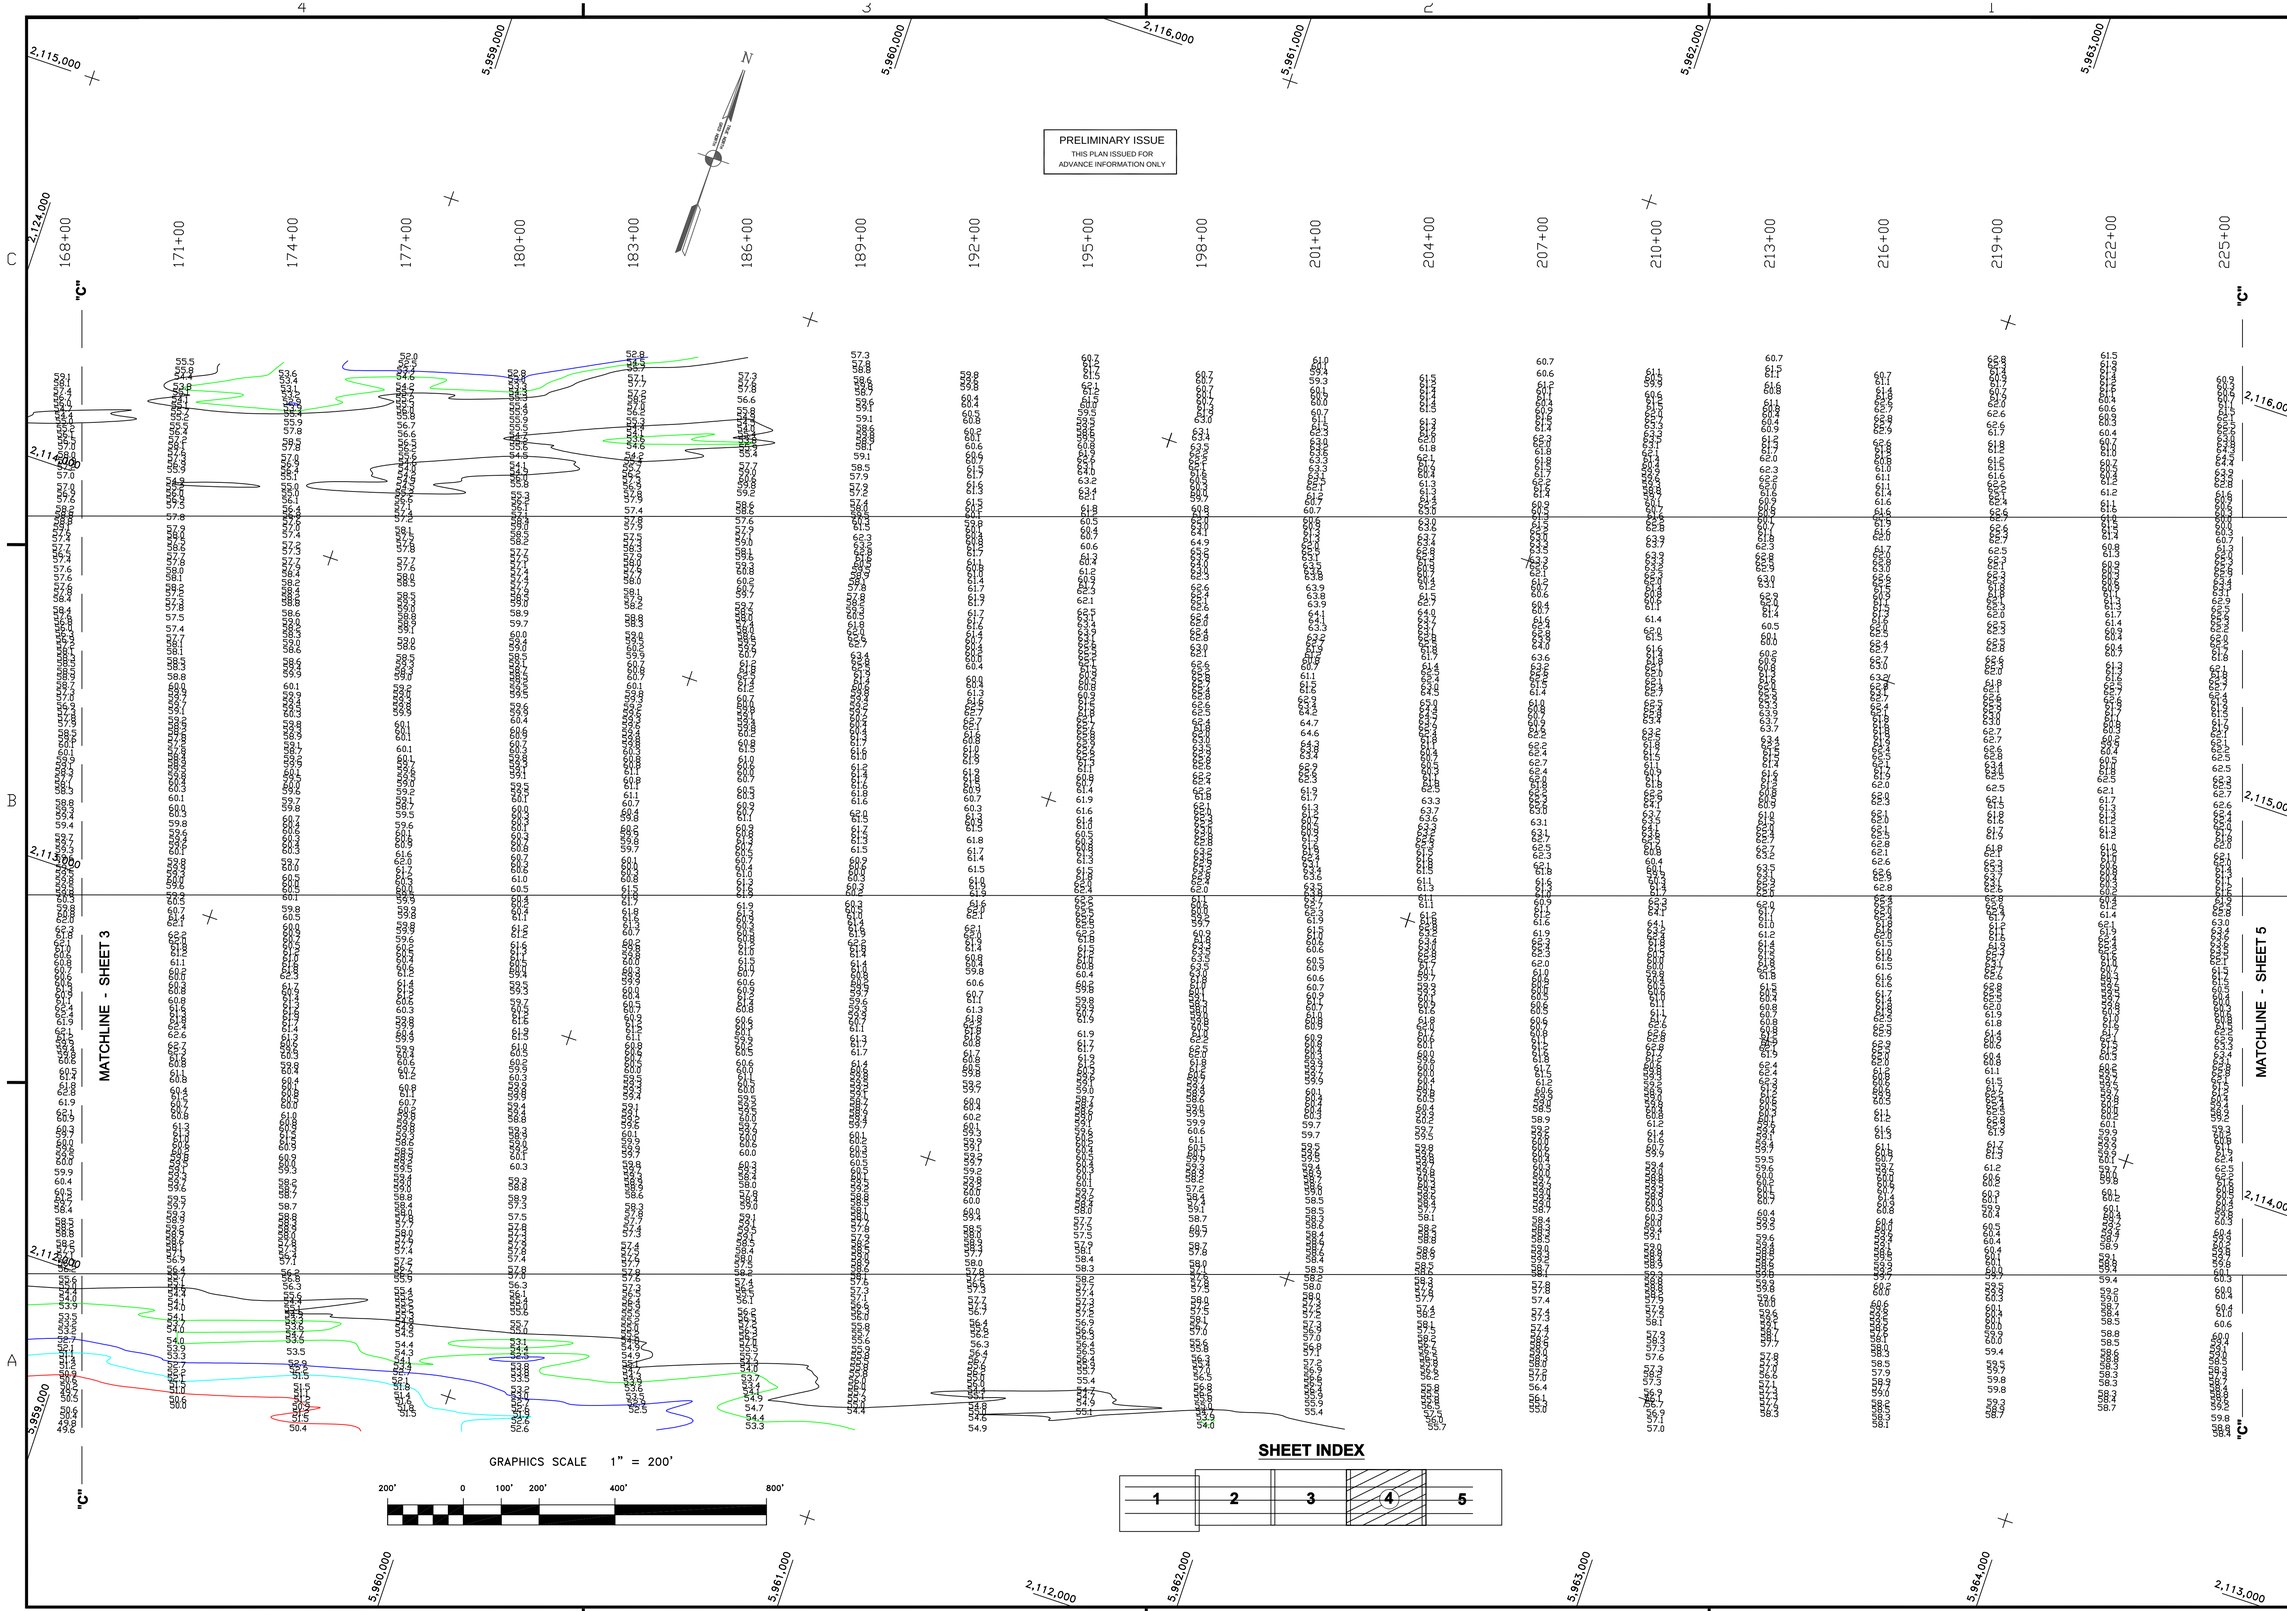

US Army Corps of Engineers
San Francisco District
333 Market Street
San Francisco, CA 94105

Mark	Description	Date	Appr.

DESIGNED BY: PC
CHECKED BY: TYW
DRAWN BY: EWC
DATE: 11/5/2003
SHEET NO. 4 OF 5
DRAWING NO. 1 2 655

SUBMITTED: Hydro Survey Section
APPROVAL RECOMMENDED:
Chief, Engineering Branch
APPROVED:
Chief, Engineering & Technical Services Div.

PREPARED UNDER THE DIRECTION OF
MICHAEL McCORMICK
LT. COLONEL, C.E., DISTRICT ENGINEER

CALIFORNIA
SAN FRANCISCO BAR
SAN FRANCISCO MAINSHIP CHANNEL
CONDITION SURVEY
05 NOVEMBER 2003

Sheet reference number
C4