


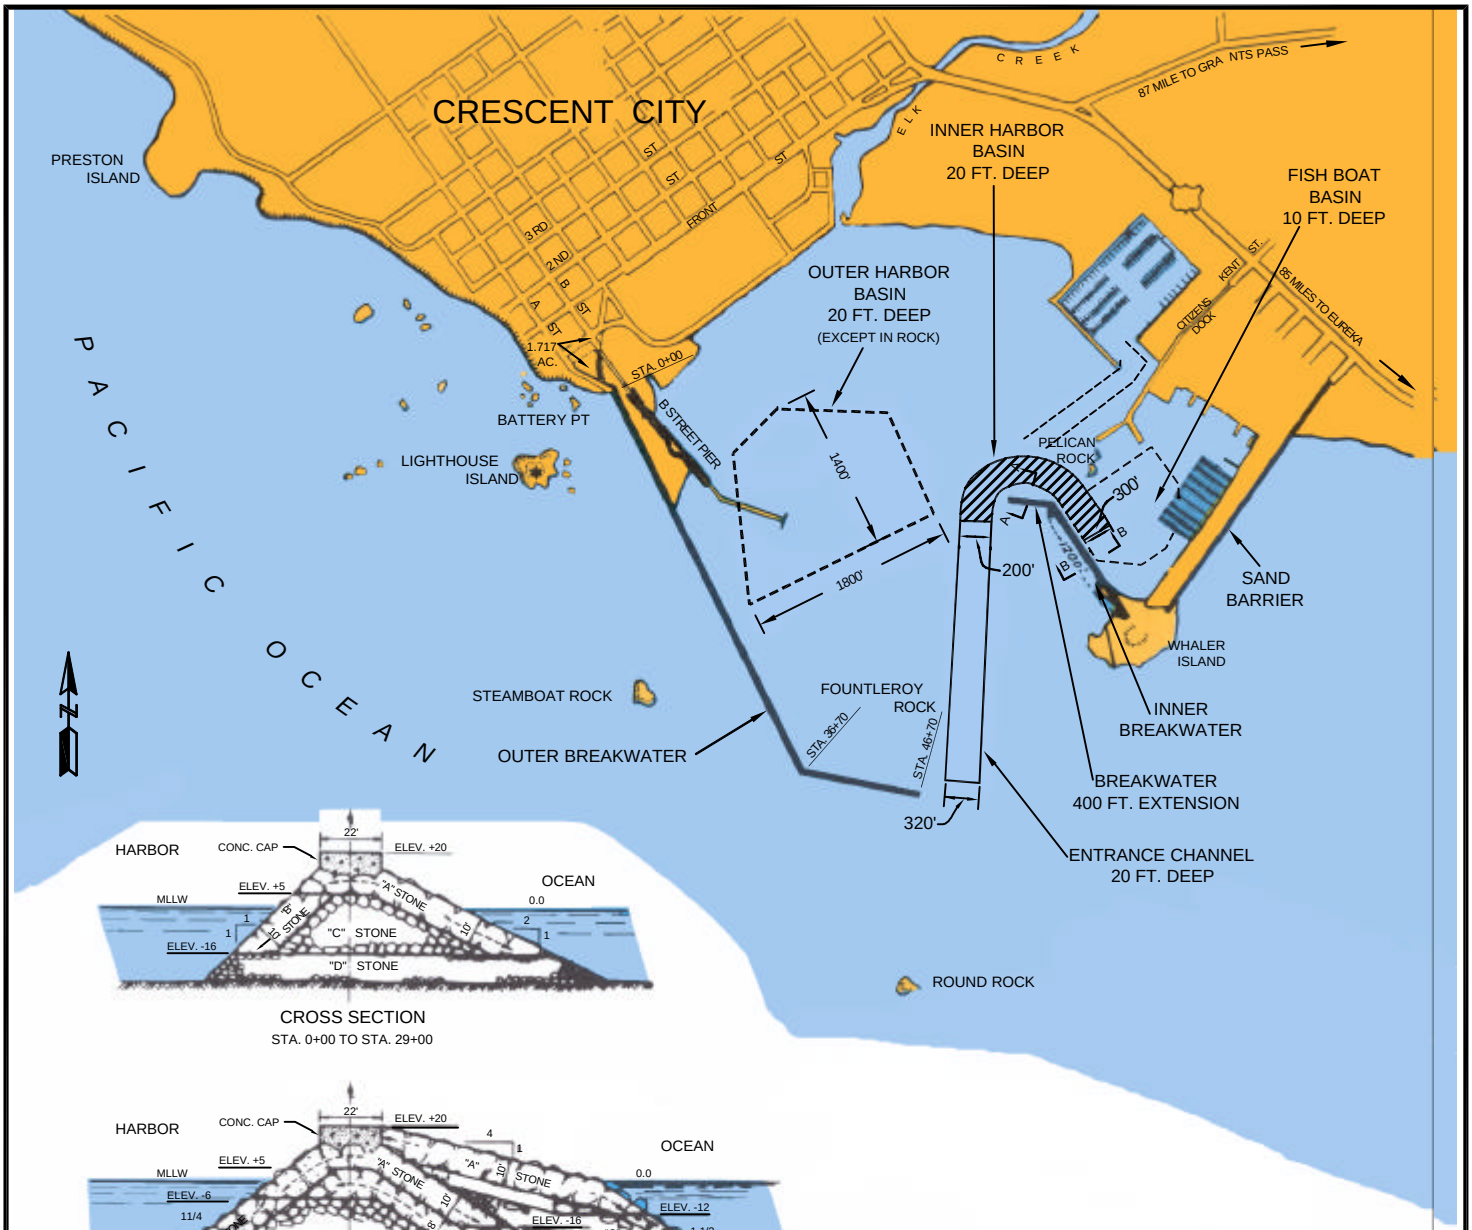


CROSS SECTION
STA. 0+00 TO STA. 29+00




CROSS SECTION
STA. 29+00 TO STA. 34+00

680 42 TON DOLOSSE (1986)
246 40 TON DOLOSSE (1974)
2 LAYERS (MIN)




TYPICAL DOLOS CROSS SECTION
STA. 34+00 TO STA. 37+00

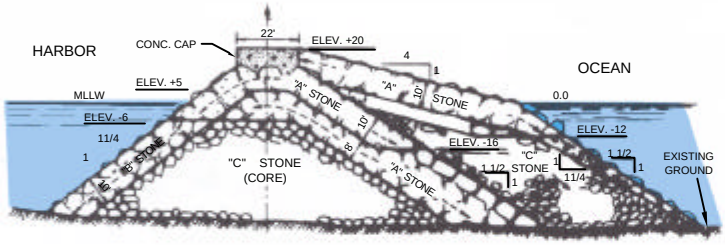


CROSS SECTION
STA. 37+00 TO STA. 41+20
OUTER BREAKWATER

OPERATIONS AND MAINTENANCE (O & M)
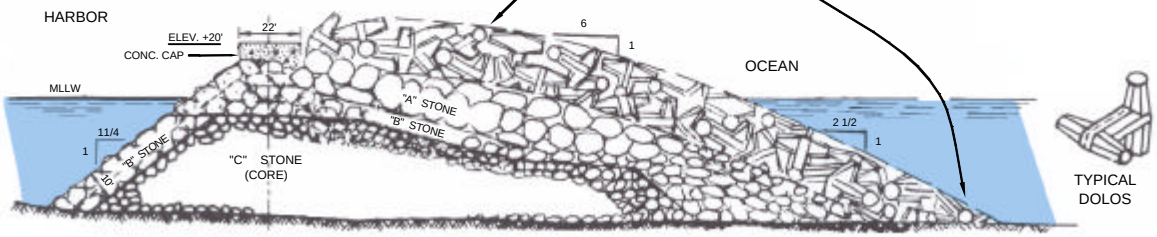
# CRESCENT CITY HARBOR CALIFORNIA

SAN FRANCISCO DISTRICT
SOUTH PACIFIC DIVISION

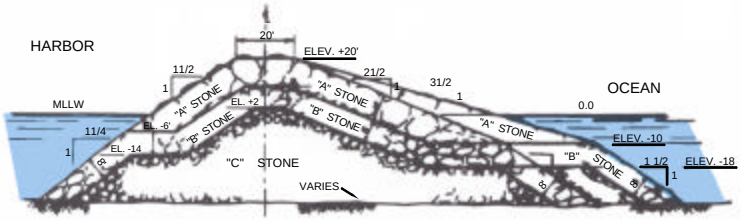1 JANUARY 2002

U. S. ARMY ENGINEER DISTRICT

CORPS OF ENGINEERS