PRELIMINARY ISSUE
THIS PLAN ISSUED FOR
ADVANCE INFORMATION ONLY

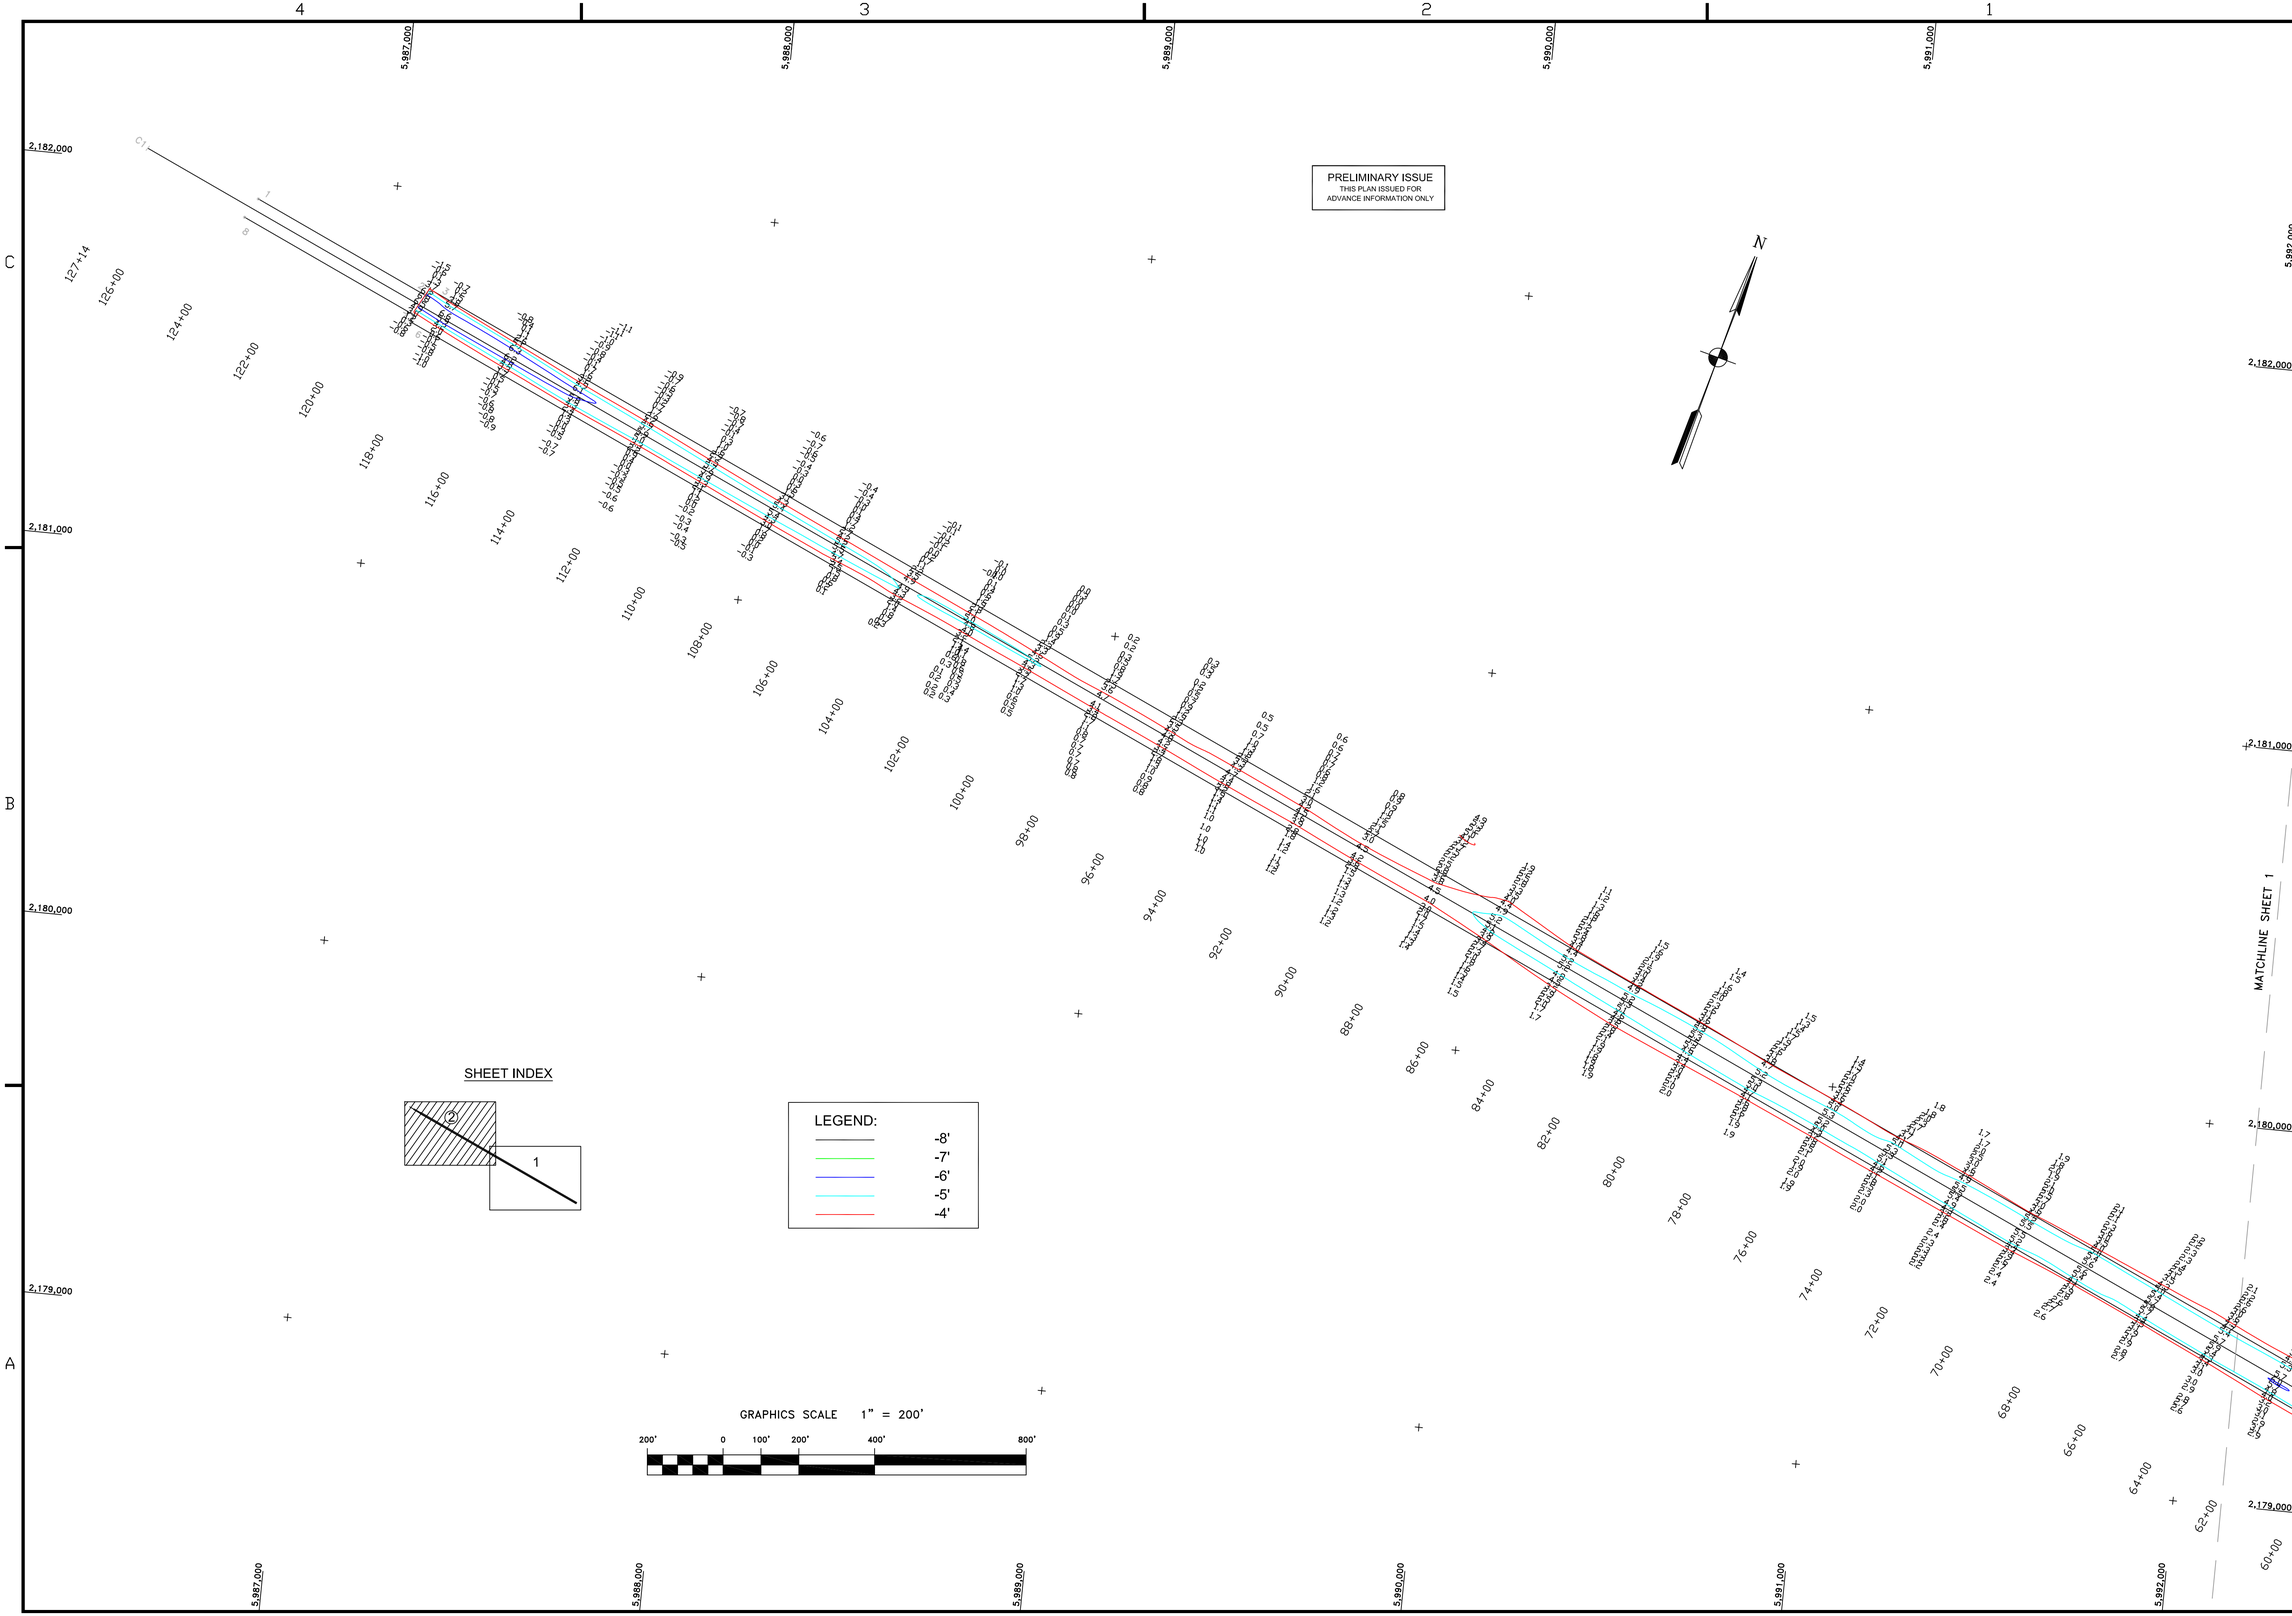

US Army Corps of Engineers
San Francisco District
1455 Market Street
San Francisco, CA 94103

Mark	Description	Date	Appr.

SUBMITTED: PDT	DESIGNED BY:	CHECKED BY: PDT	DRAWN BY: PDT
Hydro. Survey Team Leader	DATE:	SHEET NO.	DRAWING NO.
APPROVAL RECOMMENDED: STEPHEN KILMON, PSM	03/10/2010	2 OF 3	55 2 xxx
Chief, Geomatics Section	PREPARED UNDER THE DIRECTION OF LAURENCE M. FARRELL		
APPROVED:	LT. COLONEL, C.E., DISTRICT ENGINEER		
Chief, Construction Branch			

MARIN COUNTY CALIFORNIA

SAN RAFAEL CREEK ACROSS THE FLAT
CONDITION SURVEY
10 MARCH 2010

Sheet reference number
C2