PRELIMINARY ISSUE
THIS PLAN ISSUED FOR
ADVANCE INFORMATION ONLY

MATCHLINE - SHEET 3

SHEET INDEX

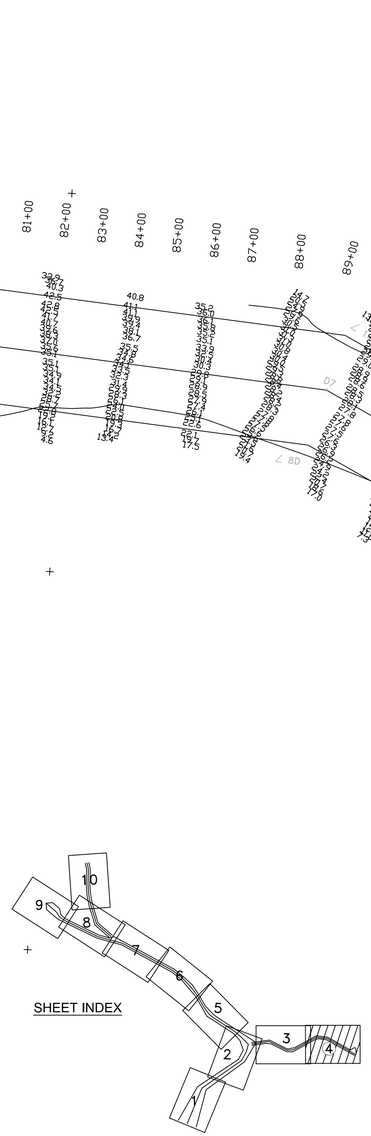

GRAPHICS SCALE 1" = 200'

200' 0 100' 200' 400' 800'

US Army Corps of Engineers
San Francisco District
333 Market Street
San Francisco, CA 94105

Mark	Description	Date	Appr.

DESIGNED BY:	CHECKED BY:	DRAWN BY:	
	TVW	EWC	
SUBMITTED: MC	SHEET NO.	DRAWING NO.	
	4 OF 10	5	2
Hydro. Survey Team Leader			321
DATE: 2/22/2007	PREPARED UNDER THE DIRECTION OF CRAIG W. KILEY LT. COLONEL, C.E., DISTRICT ENGINEER		
APPROVAL RECOMMENDED:			
Chief, Technical Support Section			
APPROVED:			
Chief, Construction Branch			

HUMBOLDT COUNTY CALIFORNIA

HUMBOLDT BAY
FIELDS LANDING CHANNEL
CONDITION SURVEY
4-5, 7 & 10 FEBRUARY 2007

Sheet reference number
C4