PRELIMINARY ISSUE
DATE: 24 OCTOBER 2002
THIS PLAN ISSUED FOR
ADVANCE INFORMATION ONLY

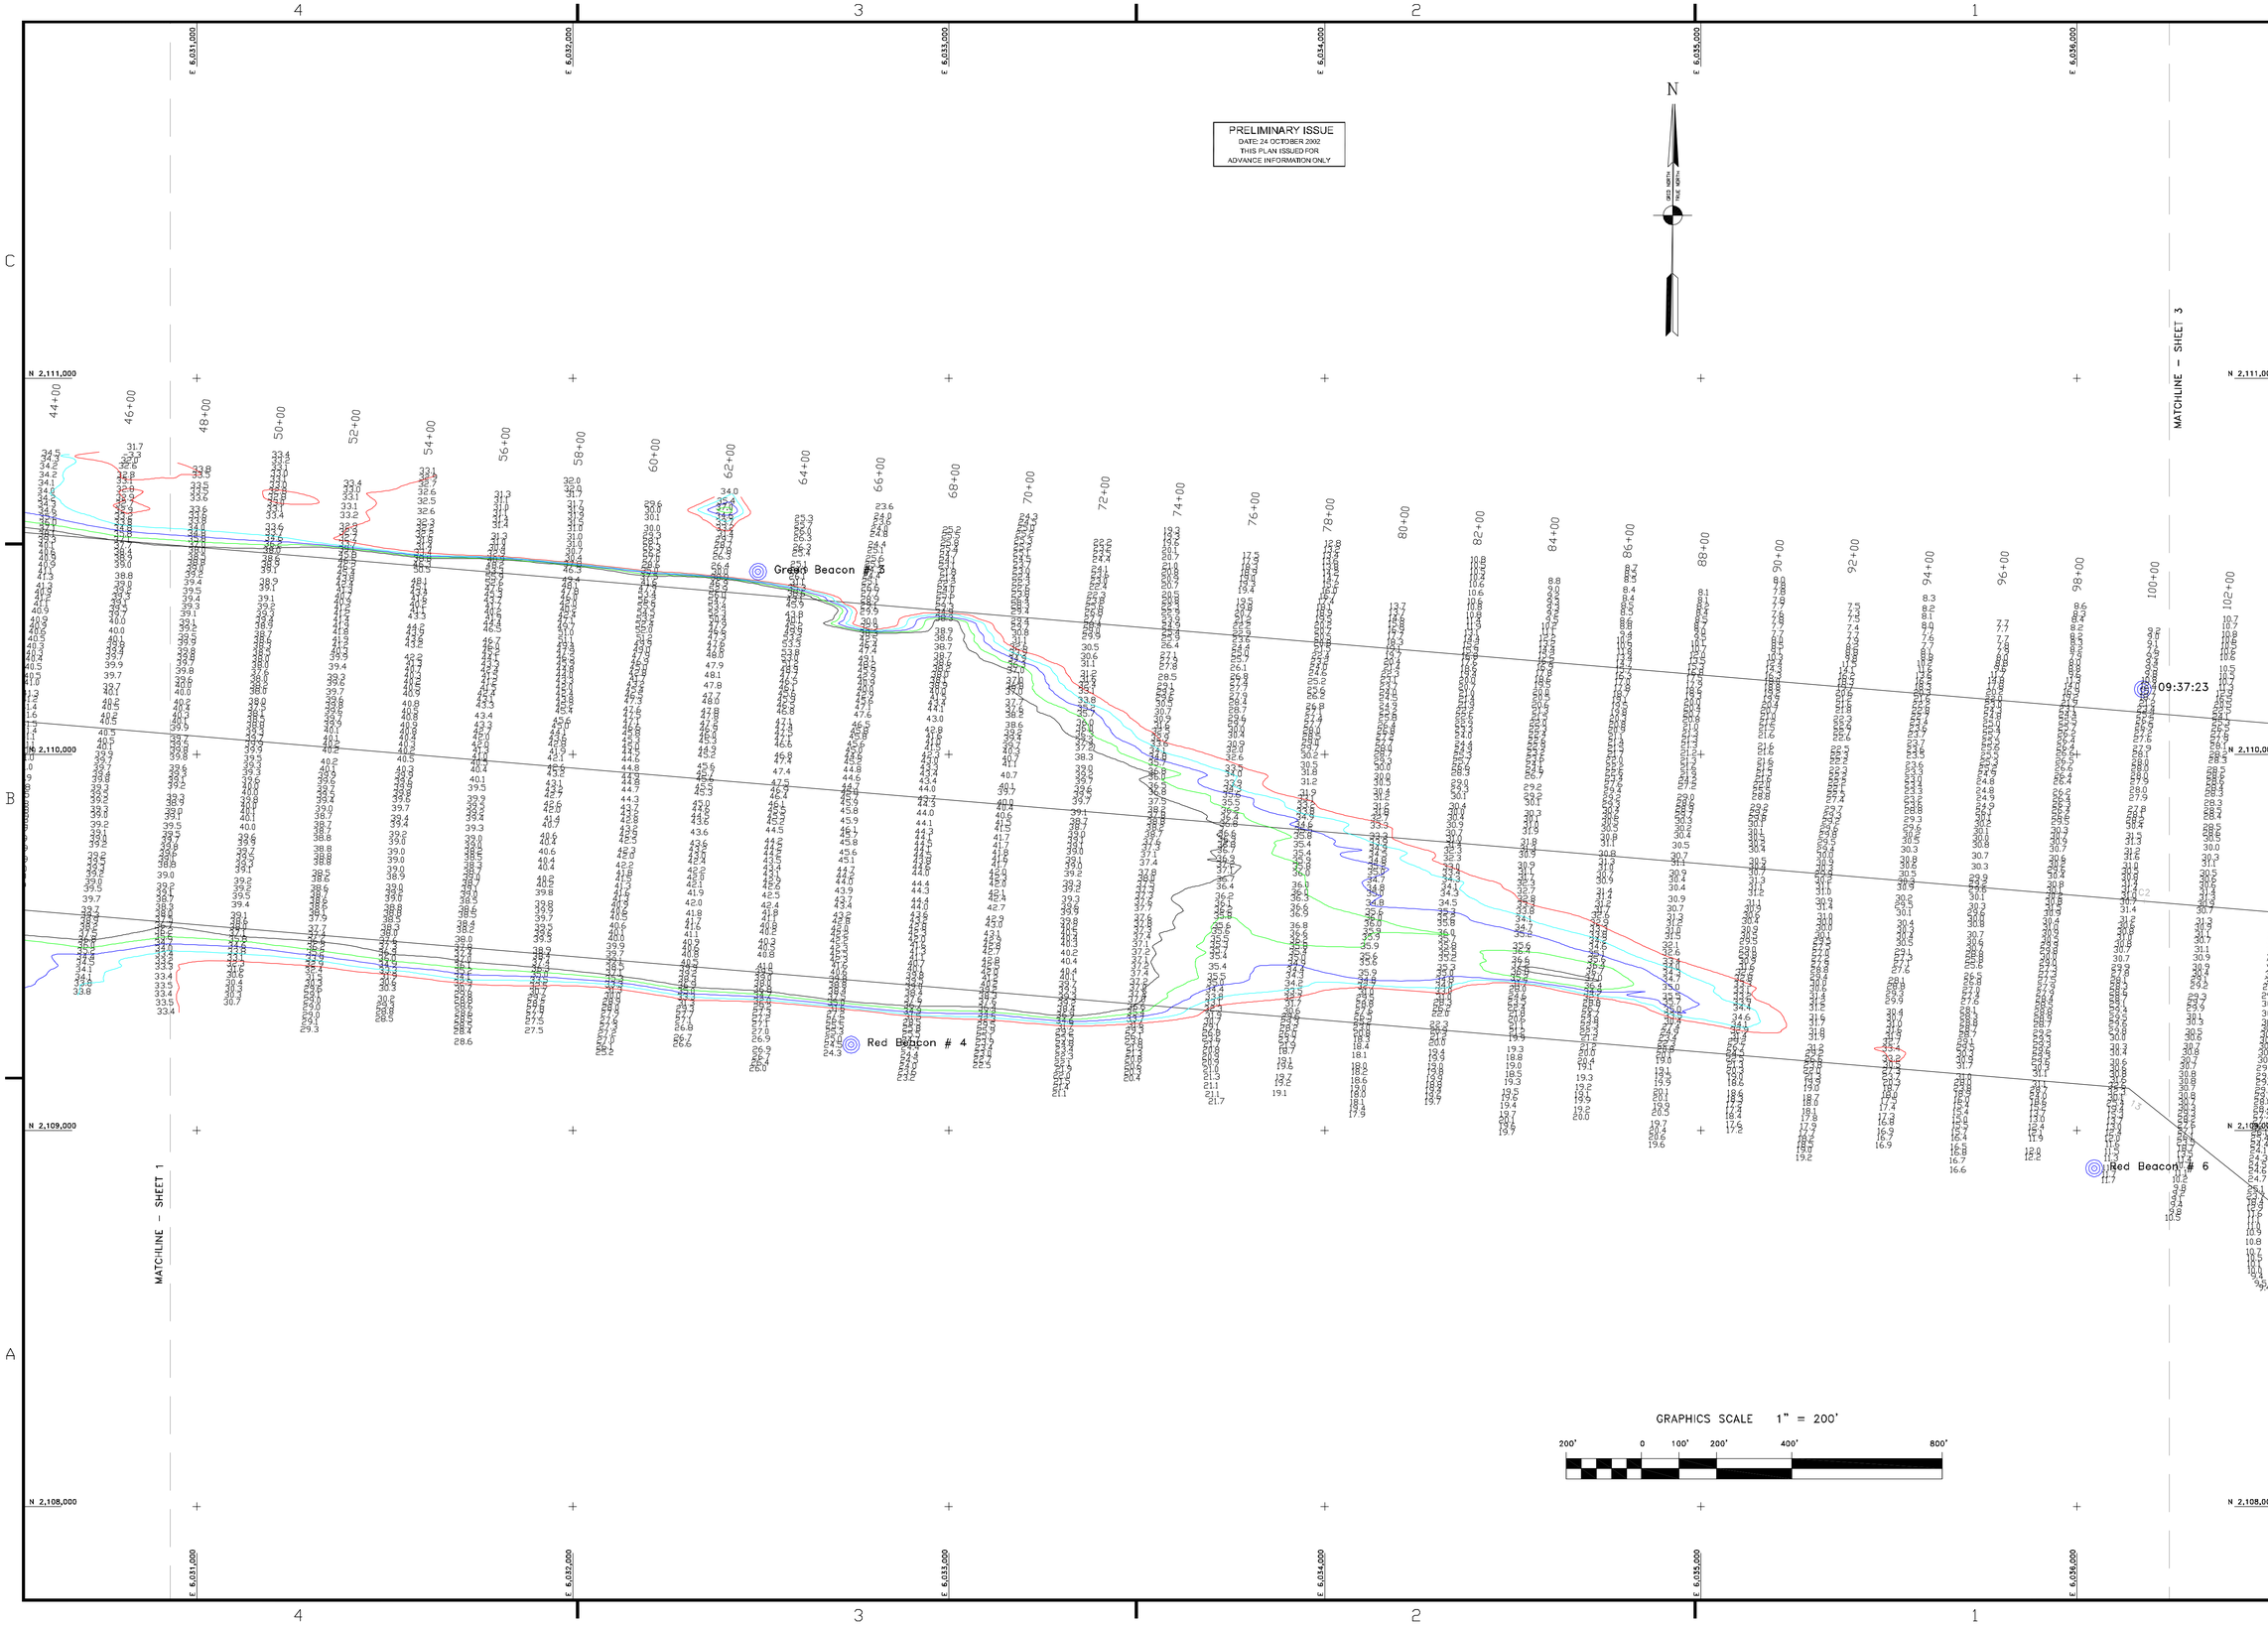

US Army Corps of Engineers
San Francisco District
1455 Market Street
San Francisco, CA 94103

Mark	Description	Date	Appr.

DESIGNED BY:	CHECKED BY: TVW	DRAWN BY: EWC	
DATE: 06/06/2007	SHEET NO. 2 OF 3	DRAWING NO. 2	360

PREPARED UNDER THE DIRECTION OF
KILEY W. CRAIG
LT. COLONEL, C.E., DISTRICT ENGINEER

SUBMITTED: MC
Hydro. Survey Team Leader
APPROVAL:
Chief, Technical Support Section
APPROVAL RECOMMENDED:
Chief, Construction Branch

CALIFORNIA
ALAMEDA COUNTY
ALAMEDA NAVAL AIR STATION
CONDITION SURVEY
31 MAY 2007

Sheet reference number
C2