PRELIMINARY ISSUE
DATE: 24 OCTOBER 2002
THIS PLAN ISSUED FOR
ADVANCE INFORMATION ONLY

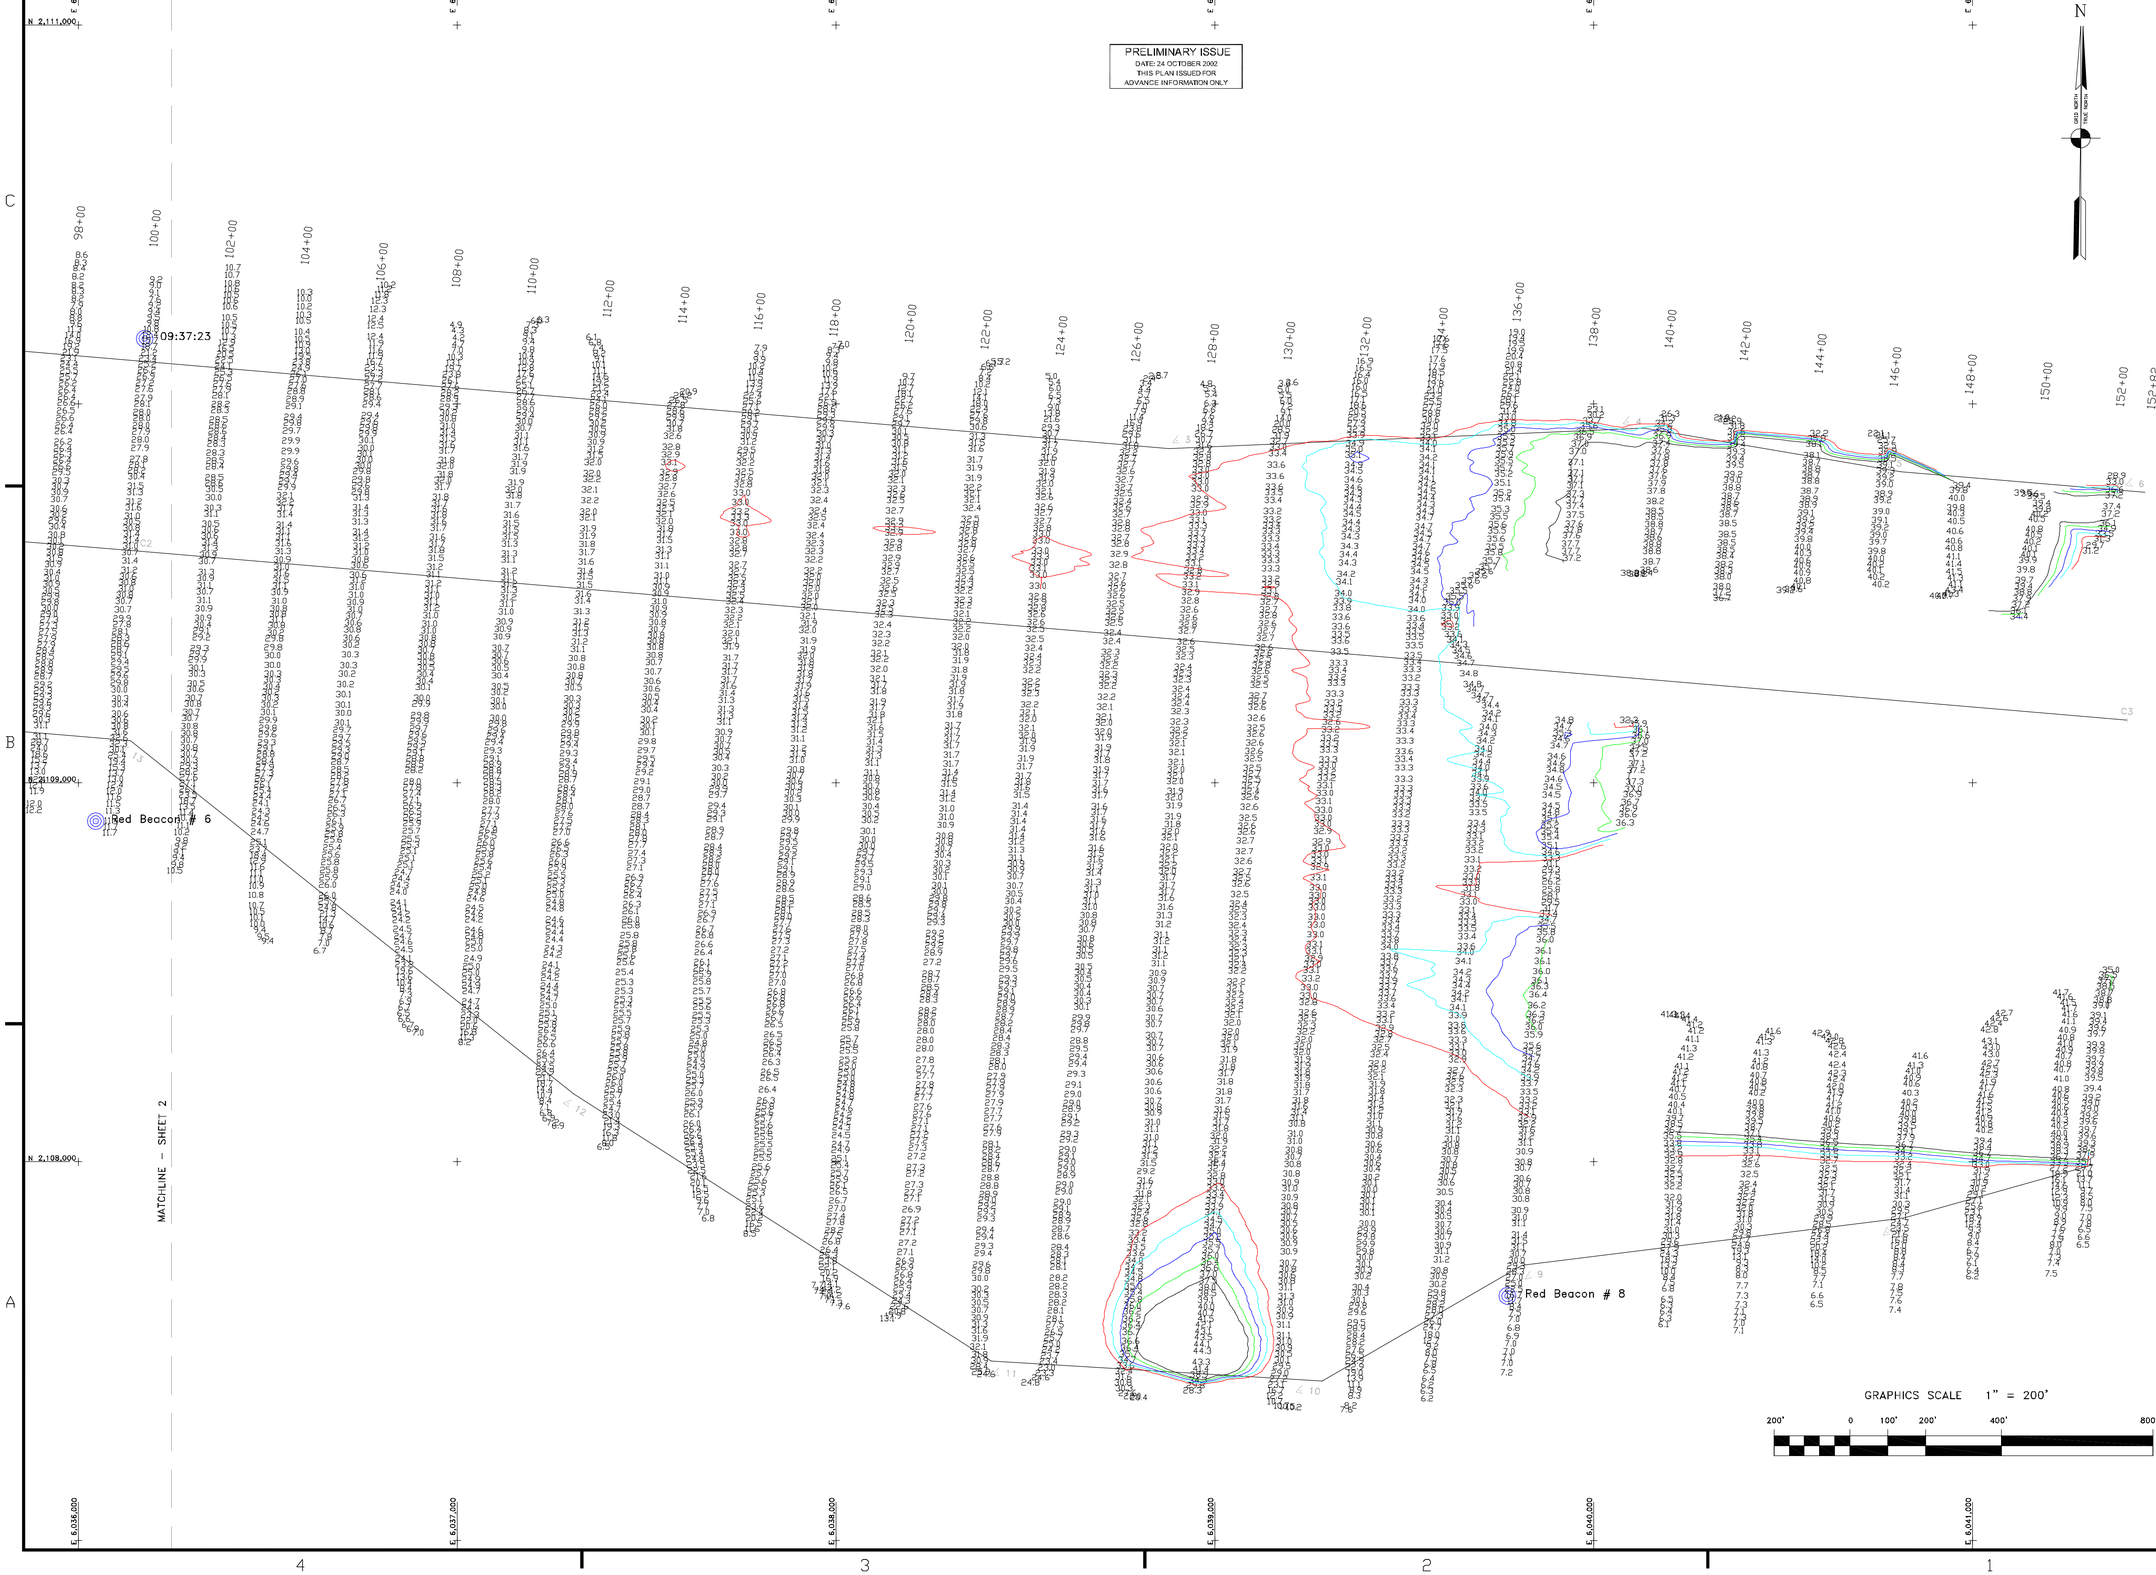

US Army Corps of Engineers
San Francisco District
1455 Market Street
San Francisco, CA 94103

Mark	Description	Date	Appr.

DESIGNED BY:	CHECKED BY:	DRAWN BY:	
	TVW	EWC	
SUBMITTED: MC	SHEET NO.	DRAWING NO.	
Hydro. Survey Team Leader	3 OF 3	2	360
APPROVAL:	DATE:		
	06/06/2007		

PREPARED UNDER THE DIRECTION OF
KILEY W. CRAIG
LT. COLONEL, C.E., DISTRICT ENGINEER

APPROVAL RECOMMENDED:
Chief, Technical Support Section

Chief, Construction Branch

CALIFORNIA
ALAMEDA COUNTY
ALAMEDA NAVAL AIR STATION
CONDITION SURVEY
31 MAY 2007

Sheet reference number
C3