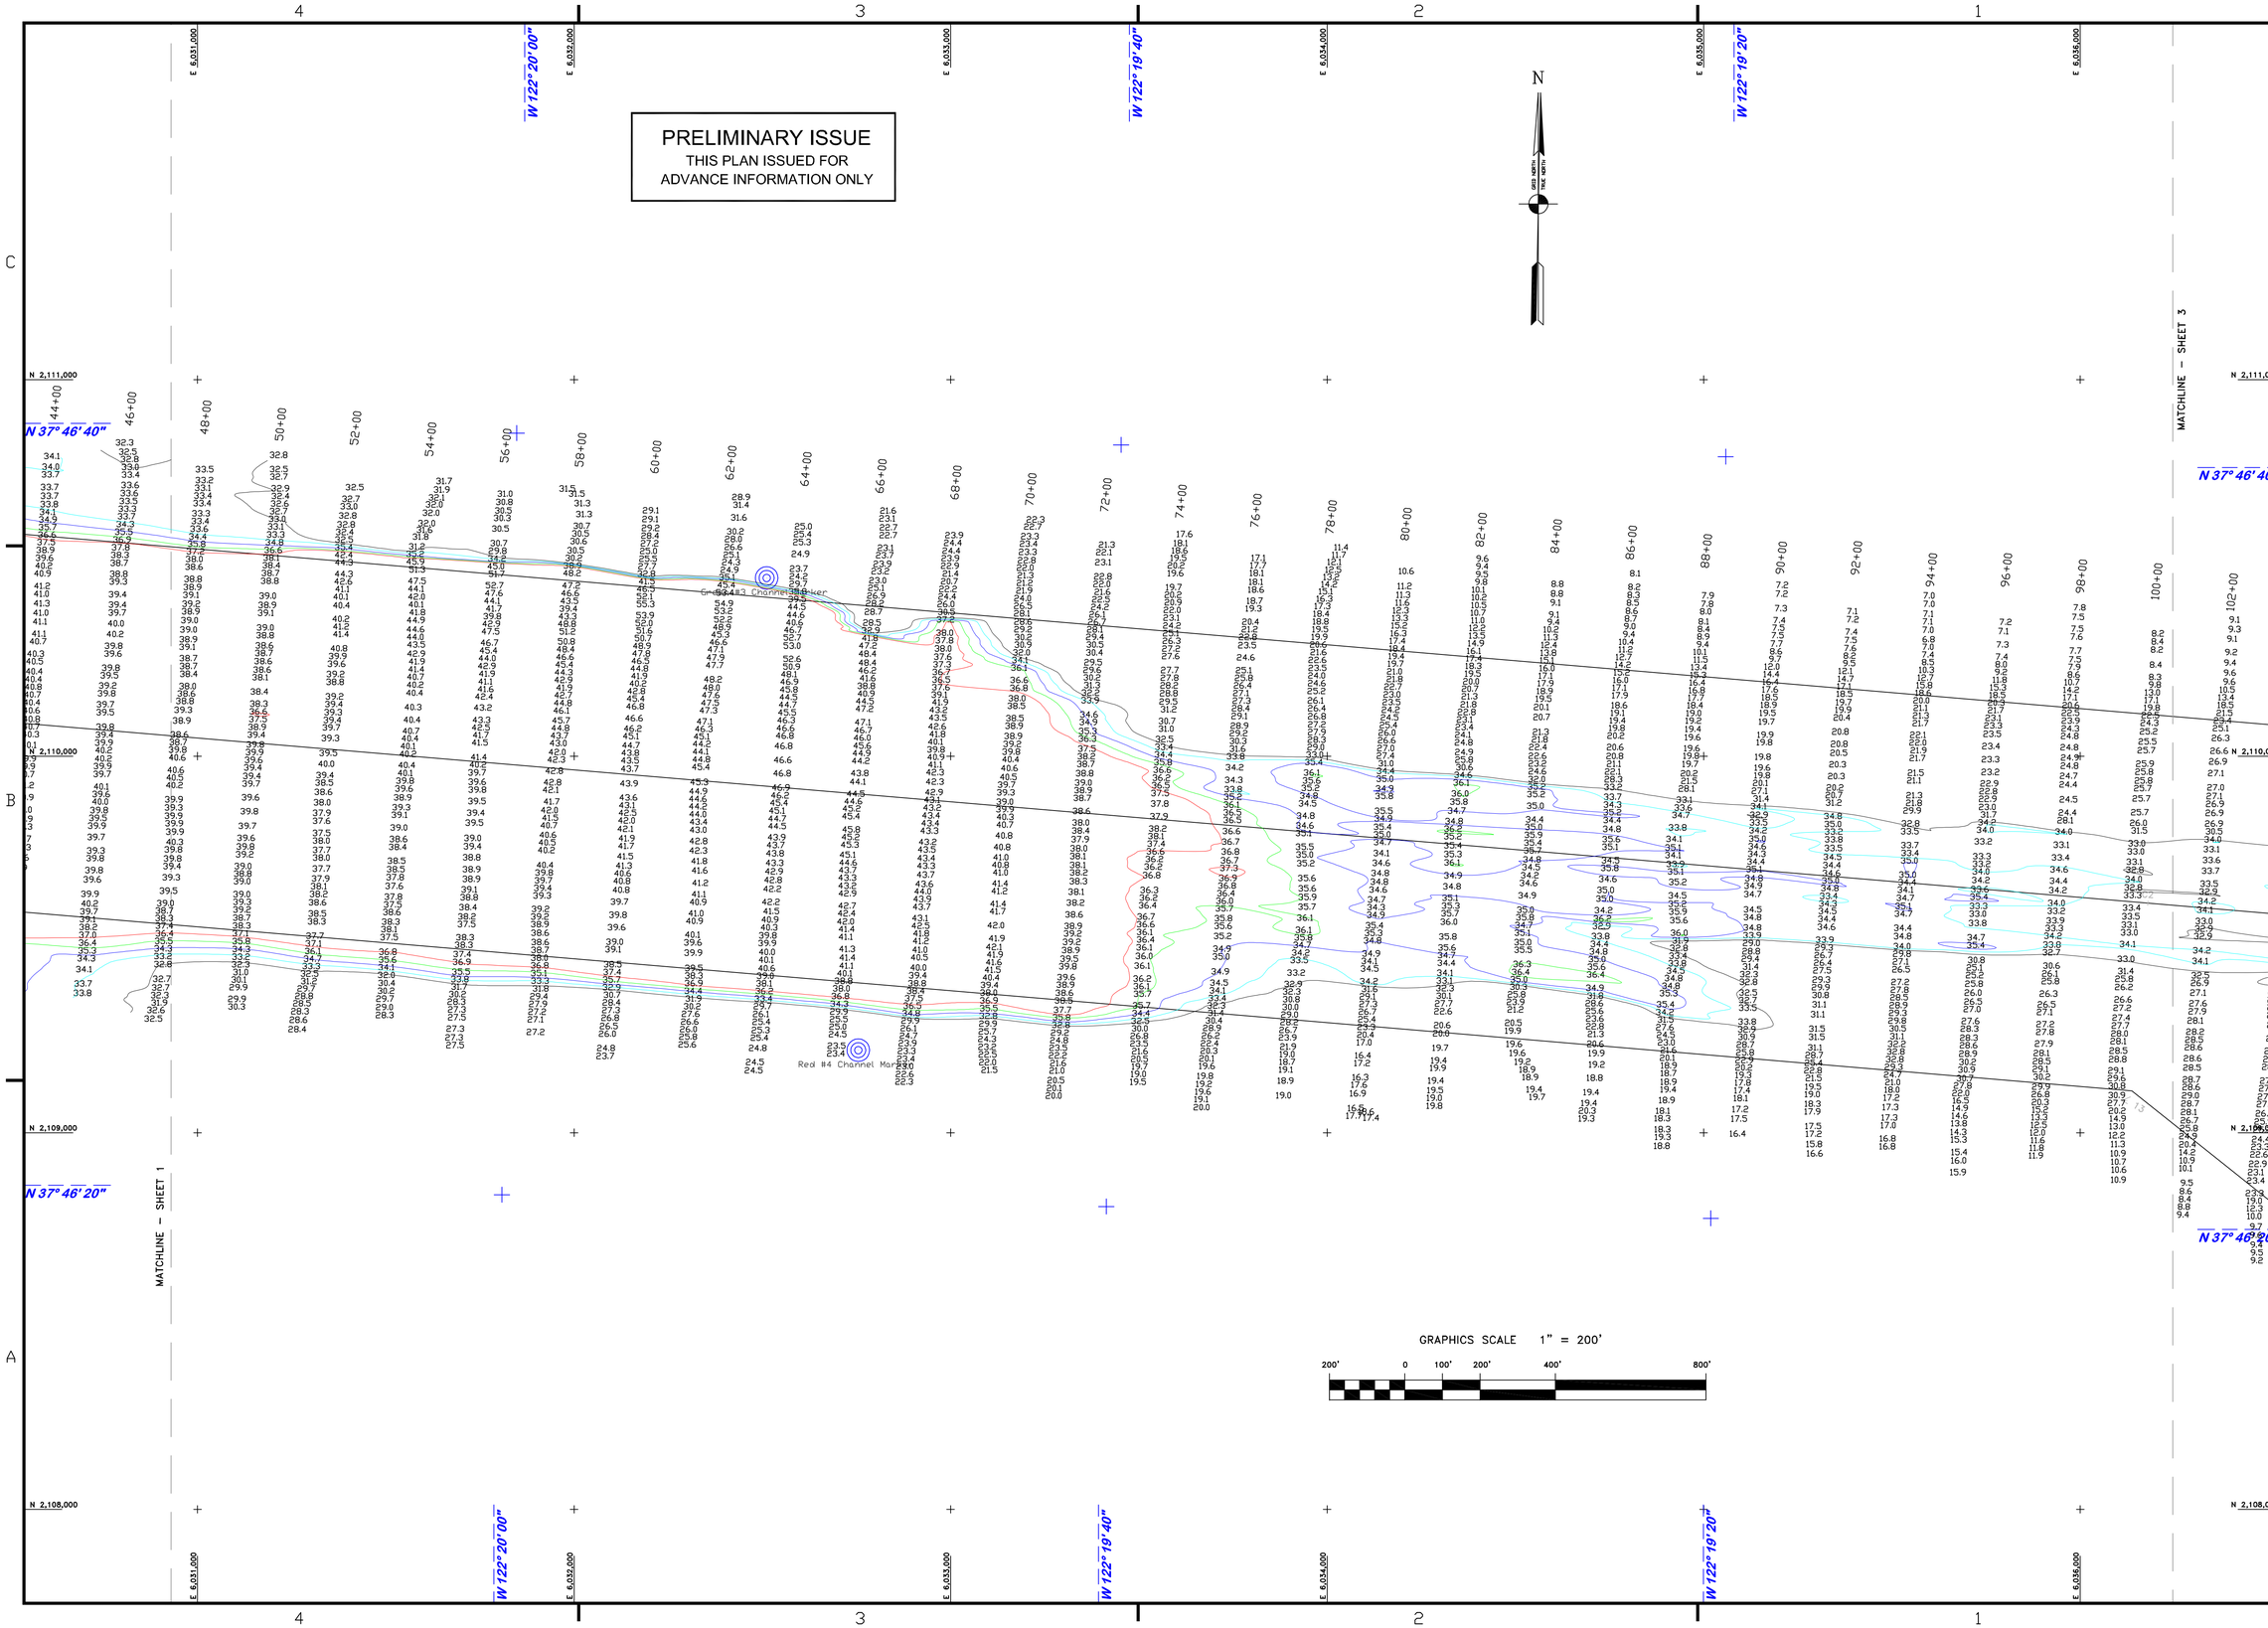

US Army Corps of Engineers
San Francisco District
1455 Market Street
San Francisco, CA 94103

Mark	Description	Date	Appr.

SUBMITTED:	DESIGNED BY:	CHECKED BY:	DRAWN BY:
Hydro Survey Team Leader	DATE: 06/04/2009	SHEET NO. 2 OF 3	DRAWING NO. 2 2 365
APPROVAL: Chief, Technical Support Section			
APPROVAL RECOMMENDED: Chief, Construction Branch			

PREPARED UNDER THE DIRECTION OF
LAURENCE M. FARRELL
LT. COLONEL, C.E., DISTRICT ENGINEER

ALAMEDA COUNTY CALIFORNIA

ALAMEDA NAVAL AIR STATION
CONDITION SURVEY
26, 27 & 29 MAY 2009

Sheet reference number
C2