PRELIMINARY ISSUE
THIS PLAN ISSUED FOR
ADVANCE INFORMATION ONLY

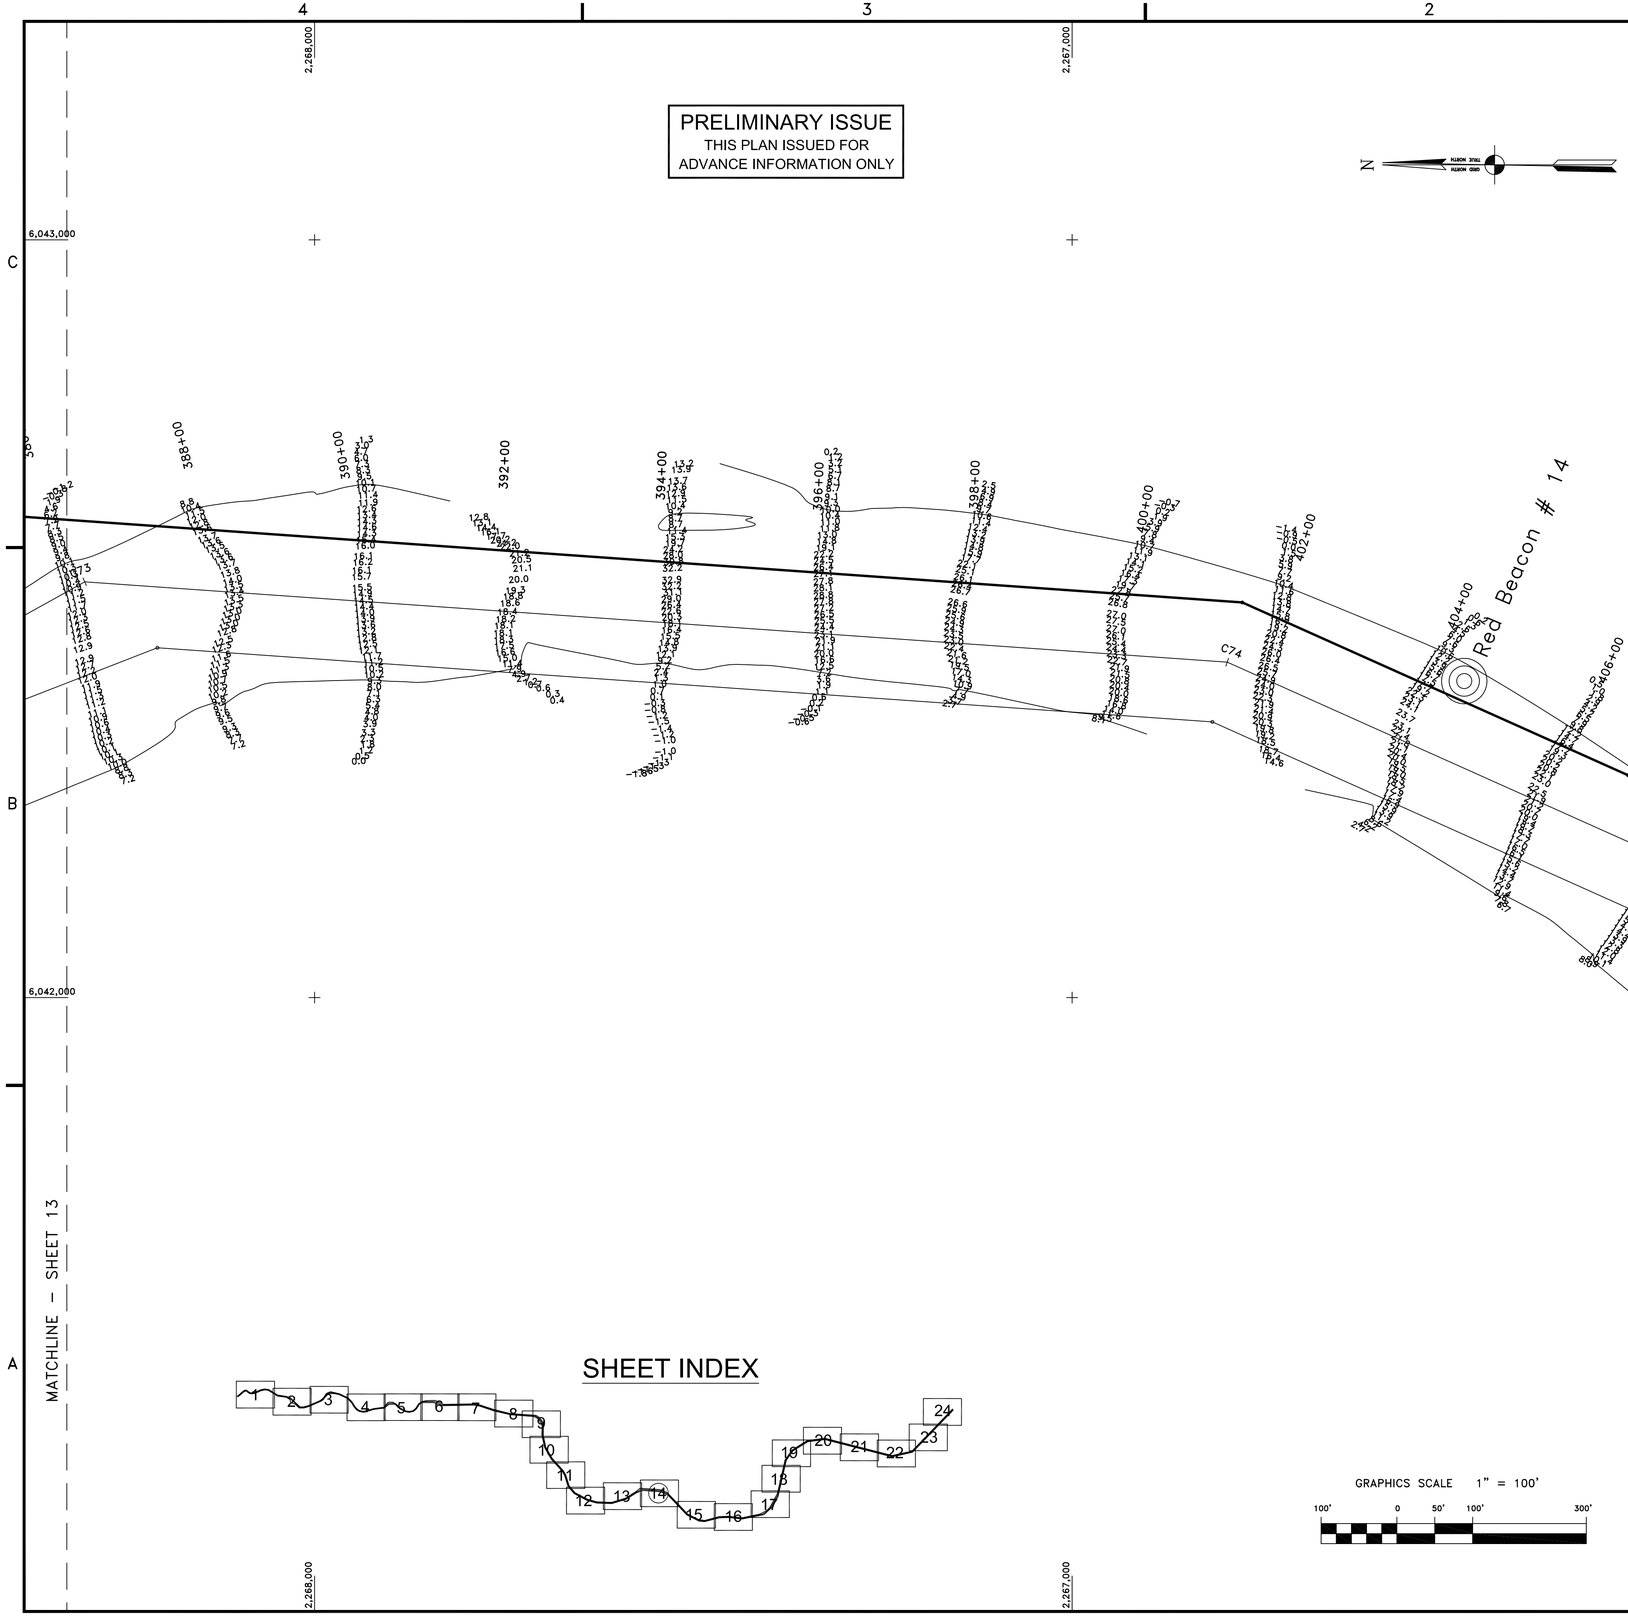

SHEET INDEX

GRAPHICS SCALE 1" = 100'

100' 0 50' 100' 300'

US Army Corps
of Engineers
San Francisco District
1455 Market Street
San Francisco, CA 94103

No.	Description	Date	Appr.
Mark			

DESIGNED BY:
DRAWN BY: EWC
CHECKED BY: TVW
DRAWING NO. 2
SHEET NO. 14 OF 24
DATE: 6/13/2008
SUBMITTED: MC
Hydro. Survey Team Leader
APPROVAL RECOMMENDED:
Chief, Technical Support Section
APPROVED:
Chief, Construction Branch
50
165

PREPARED UNDER THE DIRECTION OF
CRAIG W. KILLEY
LT. COLONEL, C.E., DISTRICT ENGINEER

CALIFORNIA
NAPA COUNTY

NAPA RIVER
CONDITION SURVEY
06, 9–11 JUNE 2008

Sheet reference number
C14