PRELIMINARY ISSUE
THIS PLAN ISSUED FOR
ADVANCE INFORMATION ONLY

MATCHLINE – SHEET 15

MATCHLINE – SHEET 17

Green Beacon # 13

C79 C80 C81

SHEET INDEX

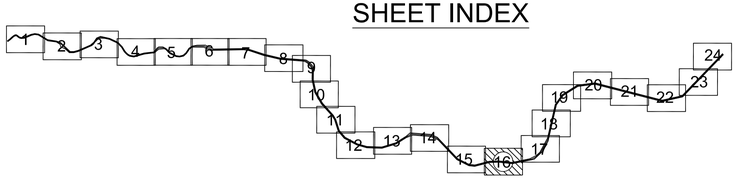

GRAPHICS SCALE 1" = 100'

100' 0 50' 100' 300'

2,262,000 2,261,000 2,260,000

6,041,000 6,040,000

A B C

4 3 2 1

US Army Corps of Engineers
San Francisco District
1455 Market Street
San Francisco, CA 94103

Mark	Description	Date	Appr.

DESIGNED BY:		CHECKED BY:	DRAWN BY:
MC		TVW	EWC
DATE:	SHEET NO.	DRAWING NO.	
6/13/2008	16 OF 24	50	2 165

SUBMITTED:
Hydro. Survey Team Leader
APPROVAL RECOMMENDED:
Chief, Technical Support Section
APPROVED:
Chief, Construction Branch

PREPARED UNDER THE DIRECTION OF
CRAIG W. KILEY
LT. COLONEL, C.E., DISTRICT ENGINEER

CALIFORNIA
NAPA COUNTY

NAPA RIVER
CONDITION SURVEY
06, 9-11 JUNE 2008

Sheet reference number
C16