PRELIMINARY ISSUE
THIS PLAN ISSUED FOR
ADVANCE INFORMATION ONLY

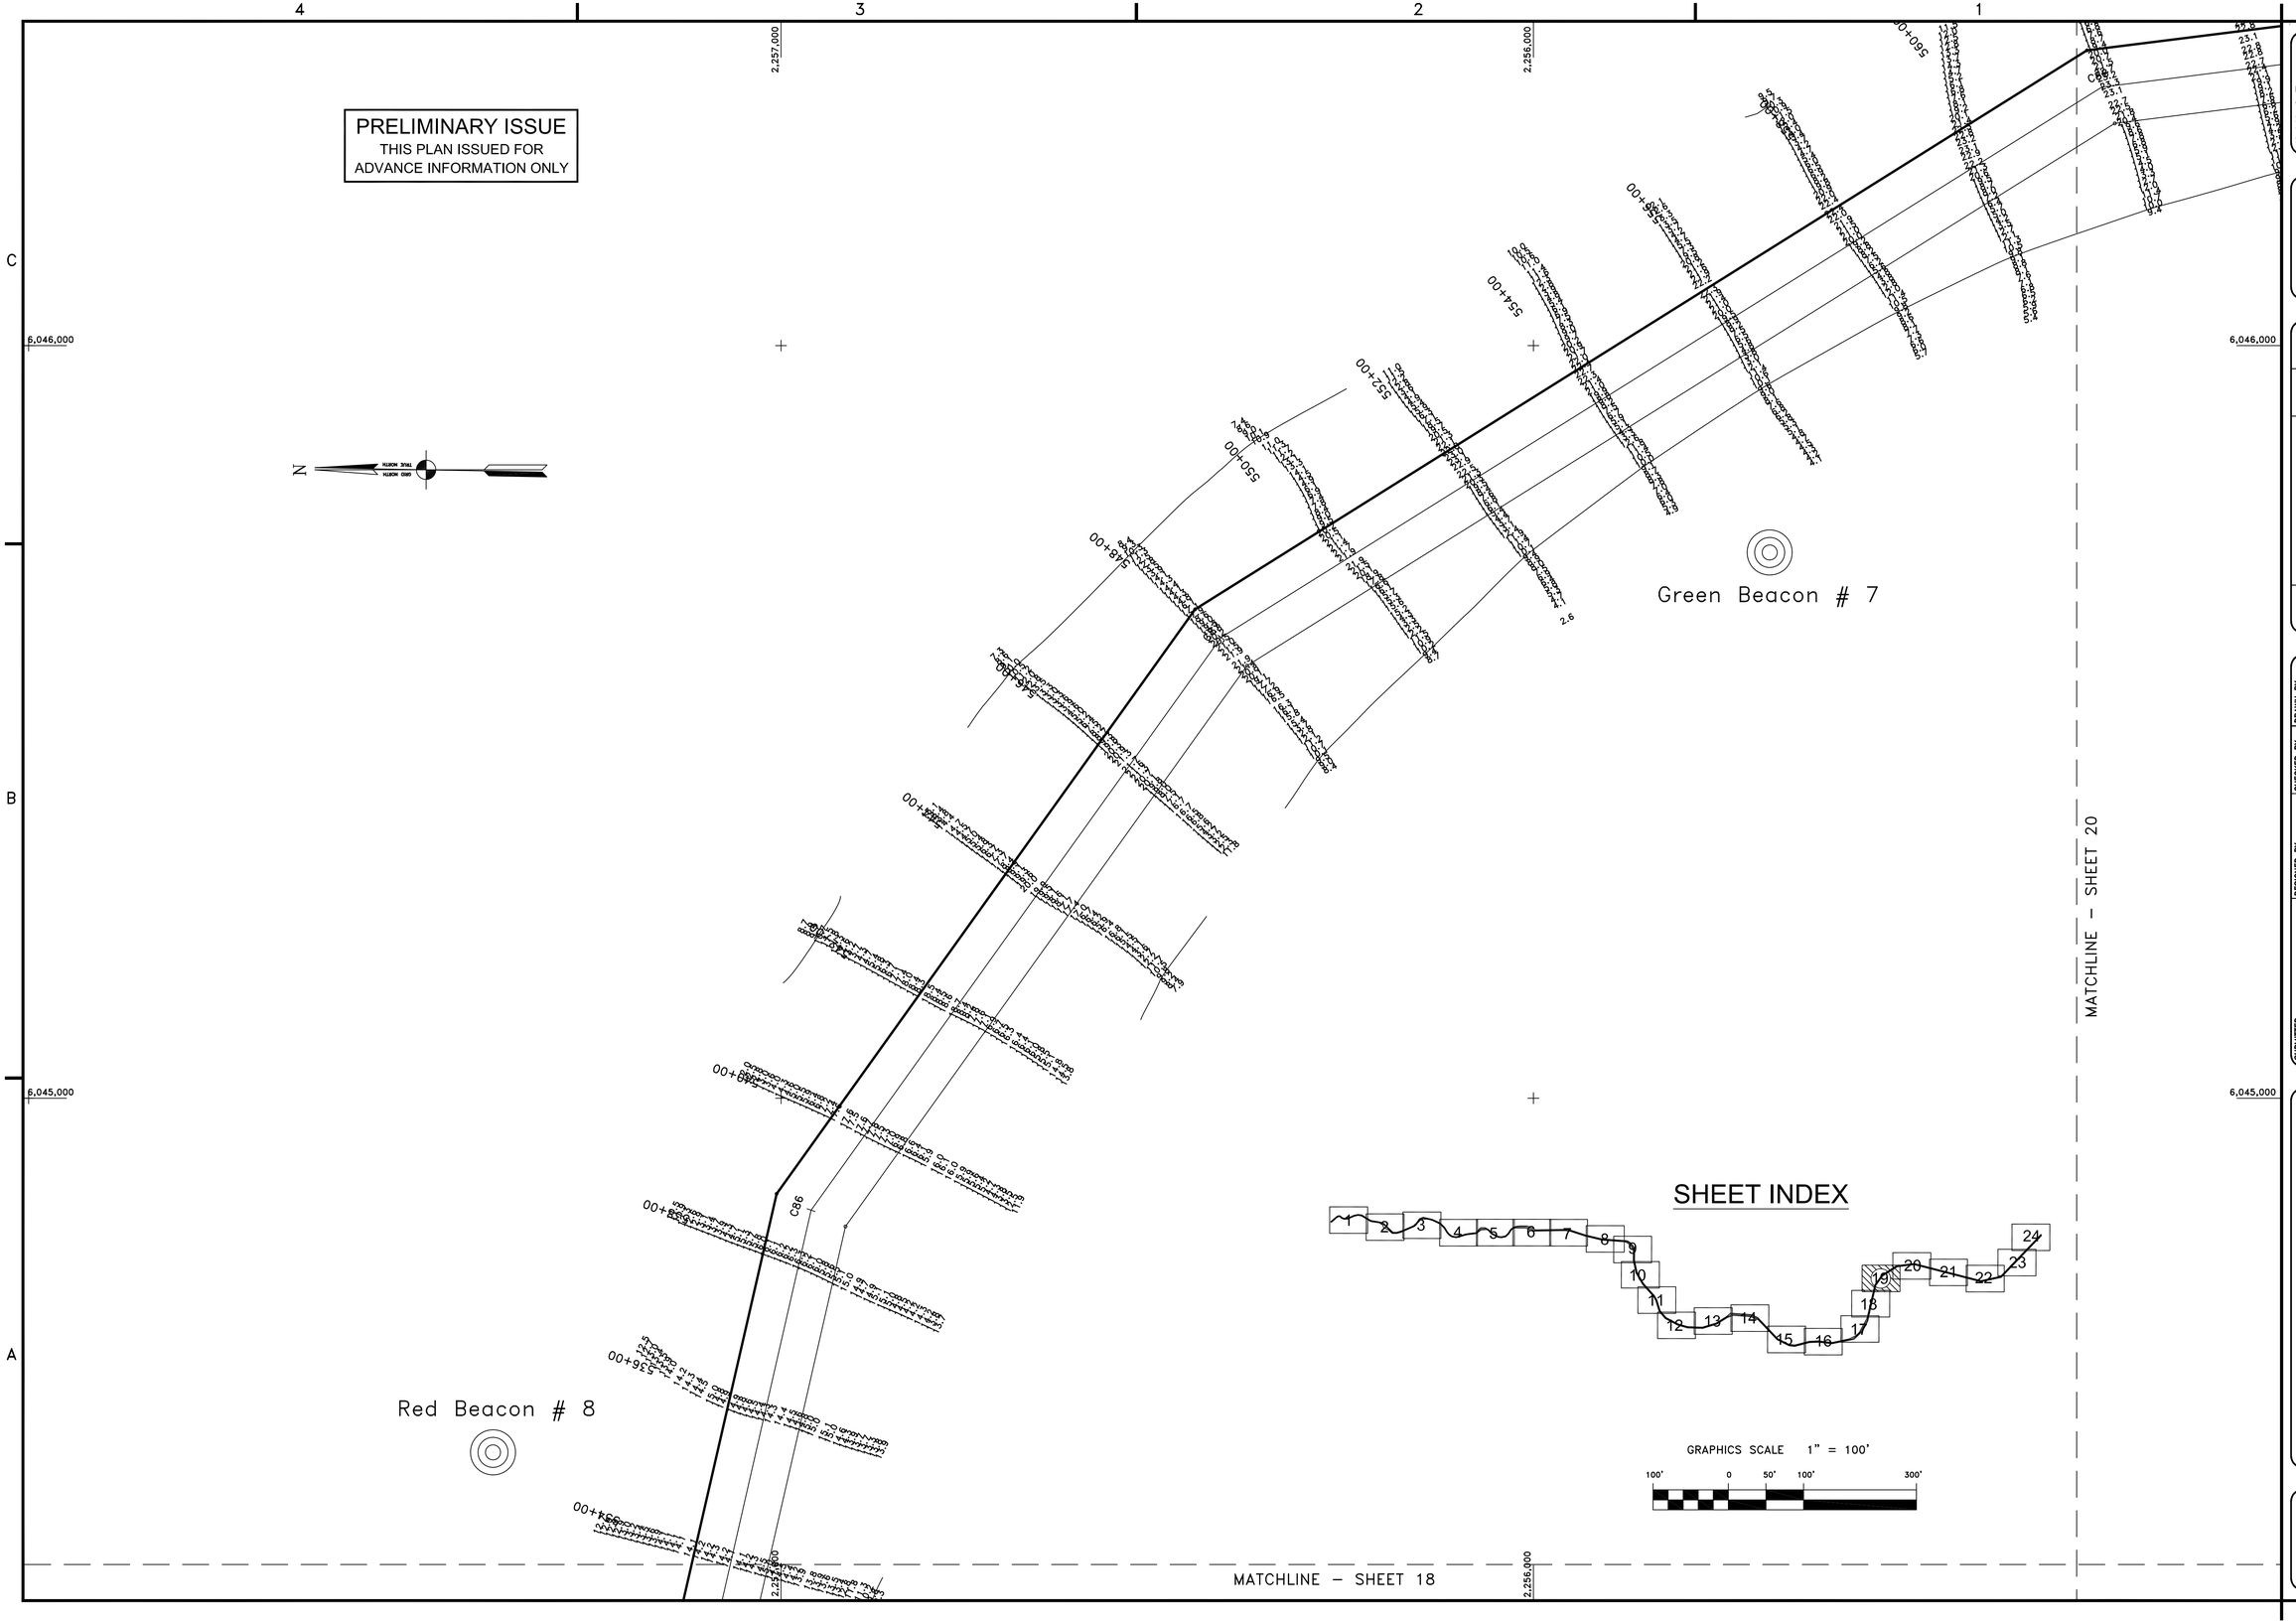

US Army Corps
of Engineers
San Francisco District
1455 Market Street
San Francisco, CA 94103

Mark	Description	Date	Appr.

DESIGNED BY:	CHECKED BY: TVW	DRAWN BY: EWC	
DATE: 6/13/2008	SHEET NO. 19 OF 24	DRAWING NO. 50	2 165
SUBMITTED: MC	PREPARED UNDER THE DIRECTION OF CRAIG W. KILLEY LT. COLONEL, C.E., DISTRICT ENGINEER		
Hydro. Survey Team Leader			
APPROVAL RECOMMENDED:			
Chief, Technical Support Section			
APPROVED:			
Chief, Construction Branch			

CALIFORNIA

NAPA RIVER
CONDITION SURVEY
06, 9–11 JUNE 2008

NAPA COUNTY

Sheet reference number
C19