MATCHLINE – SHEET 11

MATCHLINE – SHEET 13

PRELIMINARY ISSUE
THIS PLAN ISSUED FOR
ADVANCE INFORMATION ONLY

Green Beacon # 15

SHEET INDEX

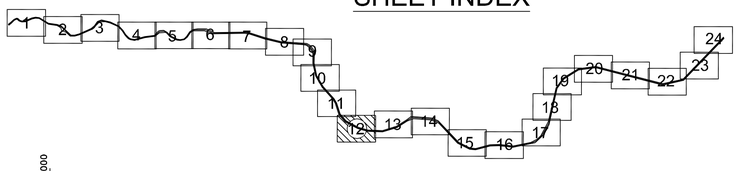

GRAPHICS SCALE 1" = 100'

100' 0 50' 100' 300'

US Army Corps of Engineers
San Francisco District
1455 Market Street
San Francisco, CA 94103

Mark	Description	Date	Appr.

SUBMITTED: MC	DESIGNED BY:	CHECKED BY: TVW	DRAWN BY: EWC
Hydro. Survey Team Leader	DATE:	SHEET NO.	DRAWING NO.
APPROVAL RECOMMENDED:	6/13/2008	12 OF 24	50 2 165
Chief, Technical Support Section	PREPARED UNDER THE DIRECTION OF		
APPROVED:	CRAIG W. KILEY		
Chief, Construction Branch	LT. COLONEL, C.E., DISTRICT ENGINEER		

CALIFORNIA

NAPA COUNTY

NAPA RIVER
CONDITION SURVEY
06, 9–11 JUNE 2008

Sheet reference number
C12