PRELIMINARY ISSUE
THIS PLAN ISSUED FOR
ADVANCE INFORMATION ONLY

MATCHLINE – SHEET 15

MATCHLINE – SHEET 17

Green Beacon # 13

C79 C80 C81

SHEET INDEX

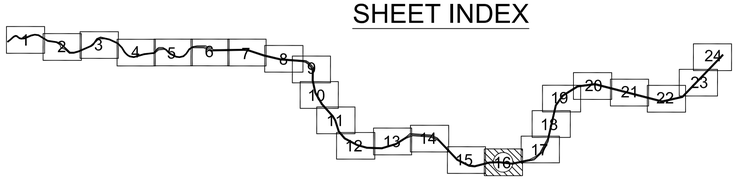

GRAPHICS SCALE 1" = 100'

100' 0 50' 100' 300'

US Army Corps of Engineers
San Francisco District
1455 Market Street
San Francisco, CA 94103

Mark	Description	Date	Appr.

SUBMITTED: MC
Hydr. Survey Team Leader
APPROVAL RECOMMENDED:
Chief, Technical Support Section
APPROVED:
Chief, Construction Branch

DESIGNED BY:
DATE: 6/13/2008
SHEET NO. 16 OF 24
CHECKED BY: TVW
DRAWING NO. 50
DRAWN BY: EWC
2
165

PREPARED UNDER THE DIRECTION OF
CRAIG W. KILEY
LT. COLONEL, C.E., DISTRICT ENGINEER

CALIFORNIA
NAPA COUNTY

NAPA RIVER
CONDITION SURVEY
06, 9–11 JUNE 2008

Sheet reference number
C16