PRELIMINARY ISSUE
THIS PLAN ISSUED FOR
ADVANCE INFORMATION ONLY

MATCHLINE – SHEET 20

MATCHLINE – SHEET 22

SHEET INDEX

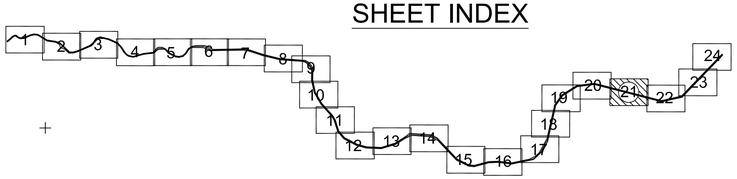

GRAPHICS SCALE 1" = 100'

100' 0 50' 100' 300'

US Army Corps of Engineers
San Francisco District
1455 Market Street
San Francisco, CA 94103

Mark	Description	Date	Appr.

DESIGNED BY:	CHECKED BY:	DRAWN BY:	
	TVW	EWC	
SUBMITTED: M/C	SHEET NO.	DRAWING NO.	
	21 OF 24	50	2 165
Hydro. Survey Team Leader	DATE:	PREPARED UNDER THE DIRECTION OF	
APPROVAL RECOMMENDED:	6/13/2008	CRAIG W. KILEY	
Chief, Technical Support Section		LT. COLONEL, C.E., DISTRICT ENGINEER	
APPROVED:			
Chief, Construction Branch			

CALIFORNIA

NAPA COUNTY

NAPA RIVER
CONDITION SURVEY
06, 9–11 JUNE 2008

Sheet reference number
C21