PRELIMINARY ISSUE
THIS PLAN ISSUED FOR
ADVANCE INFORMATION ONLY

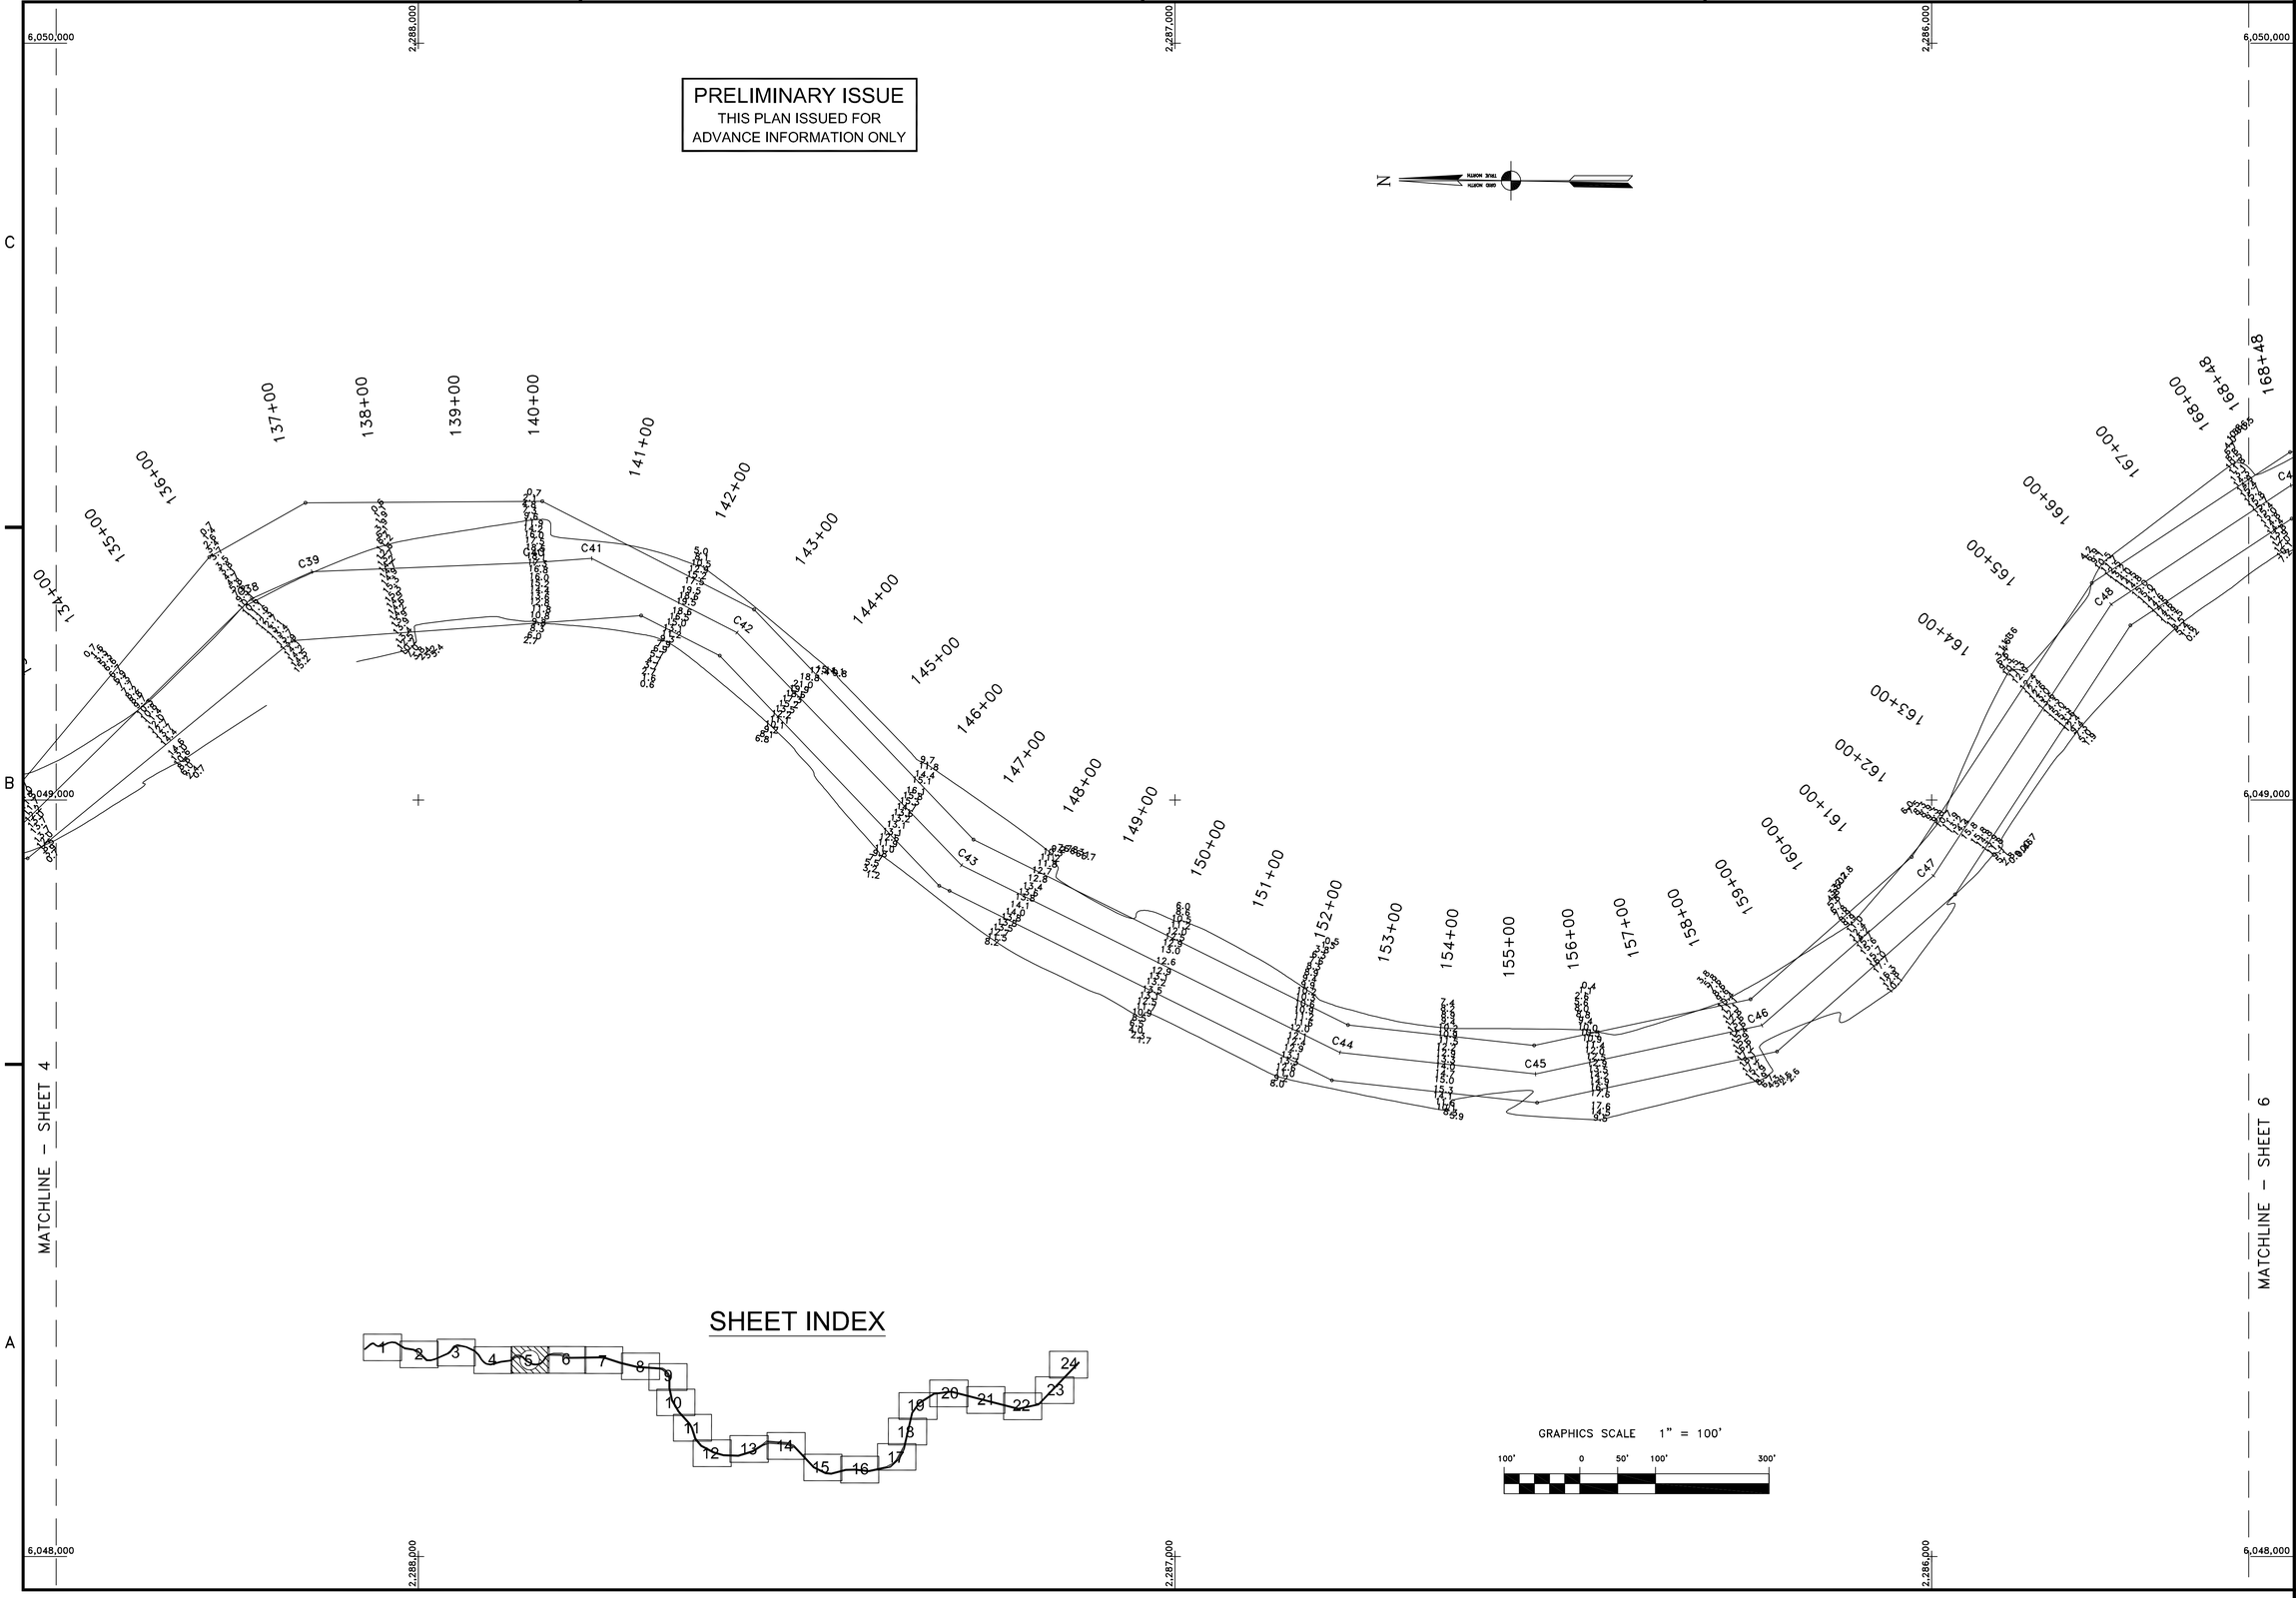

SHEET INDEX

GRAPHICS SCALE 1" = 100'

100' 0 50' 100' 300'

US Army Corps of Engineers
San Francisco District
1455 Market Street
San Francisco, CA 94103

Mark	Description	Date	Appr.

DESIGNED BY:		CHECKED BY: TVW	DRAWN BY: EWC
SUBMITTED: MC		SHEET NO. 5 OF 24	DRAWING NO. 50	2	165
Hydro. Survey Team Leader		DATE: 6/13/2008	PREPARED UNDER THE DIRECTION OF CRAIG W. KILLEY LT. COLONEL, C.E., DISTRICT ENGINEER
APPROVAL RECOMMENDED:			
Chief, Technical Support Section			
APPROVED:			
Chief, Construction Branch			

CALIFORNIA

NAPA COUNTY

NAPA RIVER
CONDITION SURVEY
06, 9–11 JUNE 2008

Sheet reference number
C5