PRELIMINARY ISSUE
THIS PLAN ISSUED FOR
ADVANCE INFORMATION ONLY

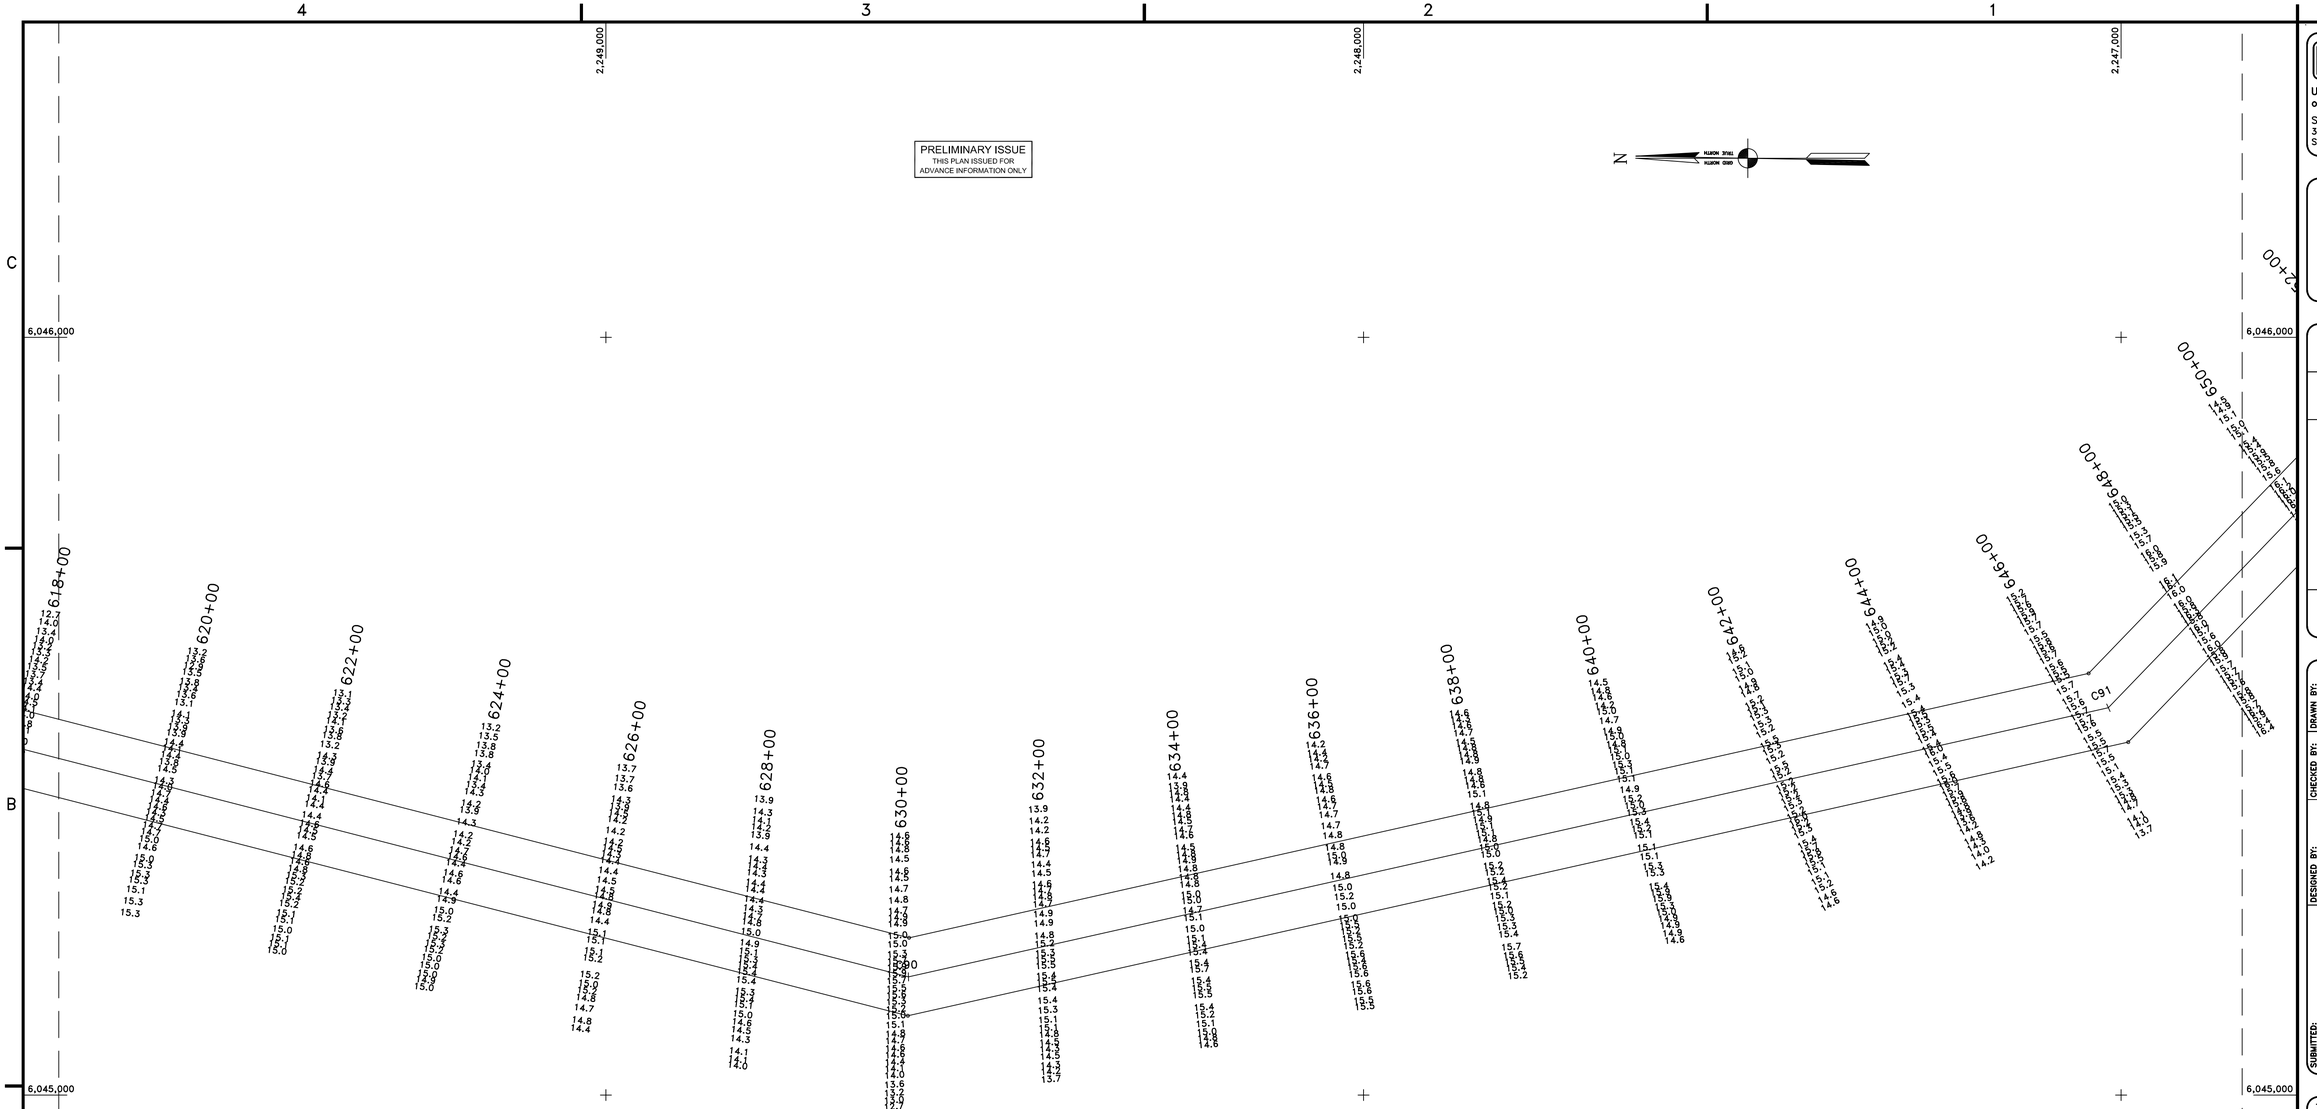

SHEET INDEX

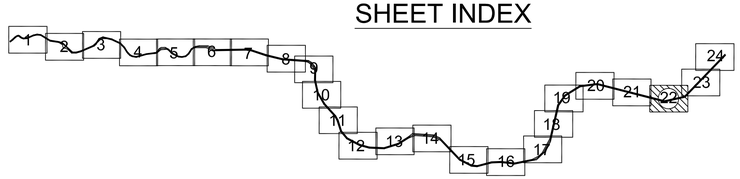

GRAPHICS SCALE 1" = 100'

100' 0 50' 100' 300'

US Army Corps of Engineers
San Francisco District
333 Market Street
San Francisco, CA 94105

Mark	Description	Date	Appr.

DESIGNED BY:		CHECKED BY: TVW	DRAWN BY: EWC
SUBMITTED: Hydro. Survey Team Leader	DATE:	SHEET NO. 22 OF 24	DRAWING NO. 50 2 163
APPROVAL RECOMMENDED: Chief, Technical Support Section	10/10/2006	PREPARED UNDER THE DIRECTION OF CRAIG W. KILEY LT. COLONEL, C.E., DISTRICT ENGINEER	
APPROVED: Chief, Construction Branch			

CALIFORNIA
MARIN COUNTY

NAPA RIVER
CONDITION SURVEY
28–29 SEPTEMBER
AND
3–4 OCTOBER 2006

Sheet reference number
C22