PRELIMINARY ISSUE
THIS PLAN ISSUED FOR
ADVANCE INFORMATION ONLY

Red Beacon # 26

Green Beacon # 25

Green Beacon # 23

MATCHLINE – SHEET 3

MATCHLINE – SHEET 5

GRAPHICS SCALE 1" = 100'

100' 0 50' 100' 300'

SHEET INDEX

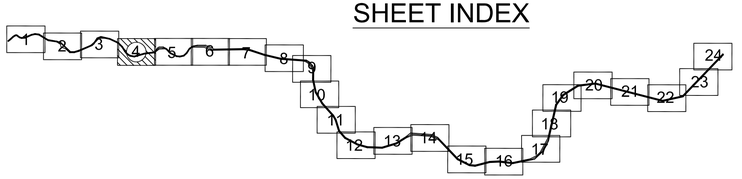

US Army Corps of Engineers
San Francisco District
333 Market Street
San Francisco, CA 94105

Mark	Description	Date	Appr.

DESIGNED BY:	CHECKED BY: TVW	DRAWN BY: EWC	
DATE: 10/10/2006	SHEET NO. 4 OF 24	DRAWING NO. 50	2 / 163

SUBMITTED:
Hydro Survey Team Leader
APPROVAL RECOMMENDED:
Chief, Technical Support Section
APPROVED:
Chief, Construction Branch

PREPARED UNDER THE DIRECTION OF
CRAIG W. KILEY
LT. COLONEL, C.E., DISTRICT ENGINEER

CALIFORNIA

MARIN COUNTY

NAPA RIVER
CONDITION SURVEY
28–29 SEPTEMBER
AND
3–4 OCTOBER 2006

Sheet reference number
C4