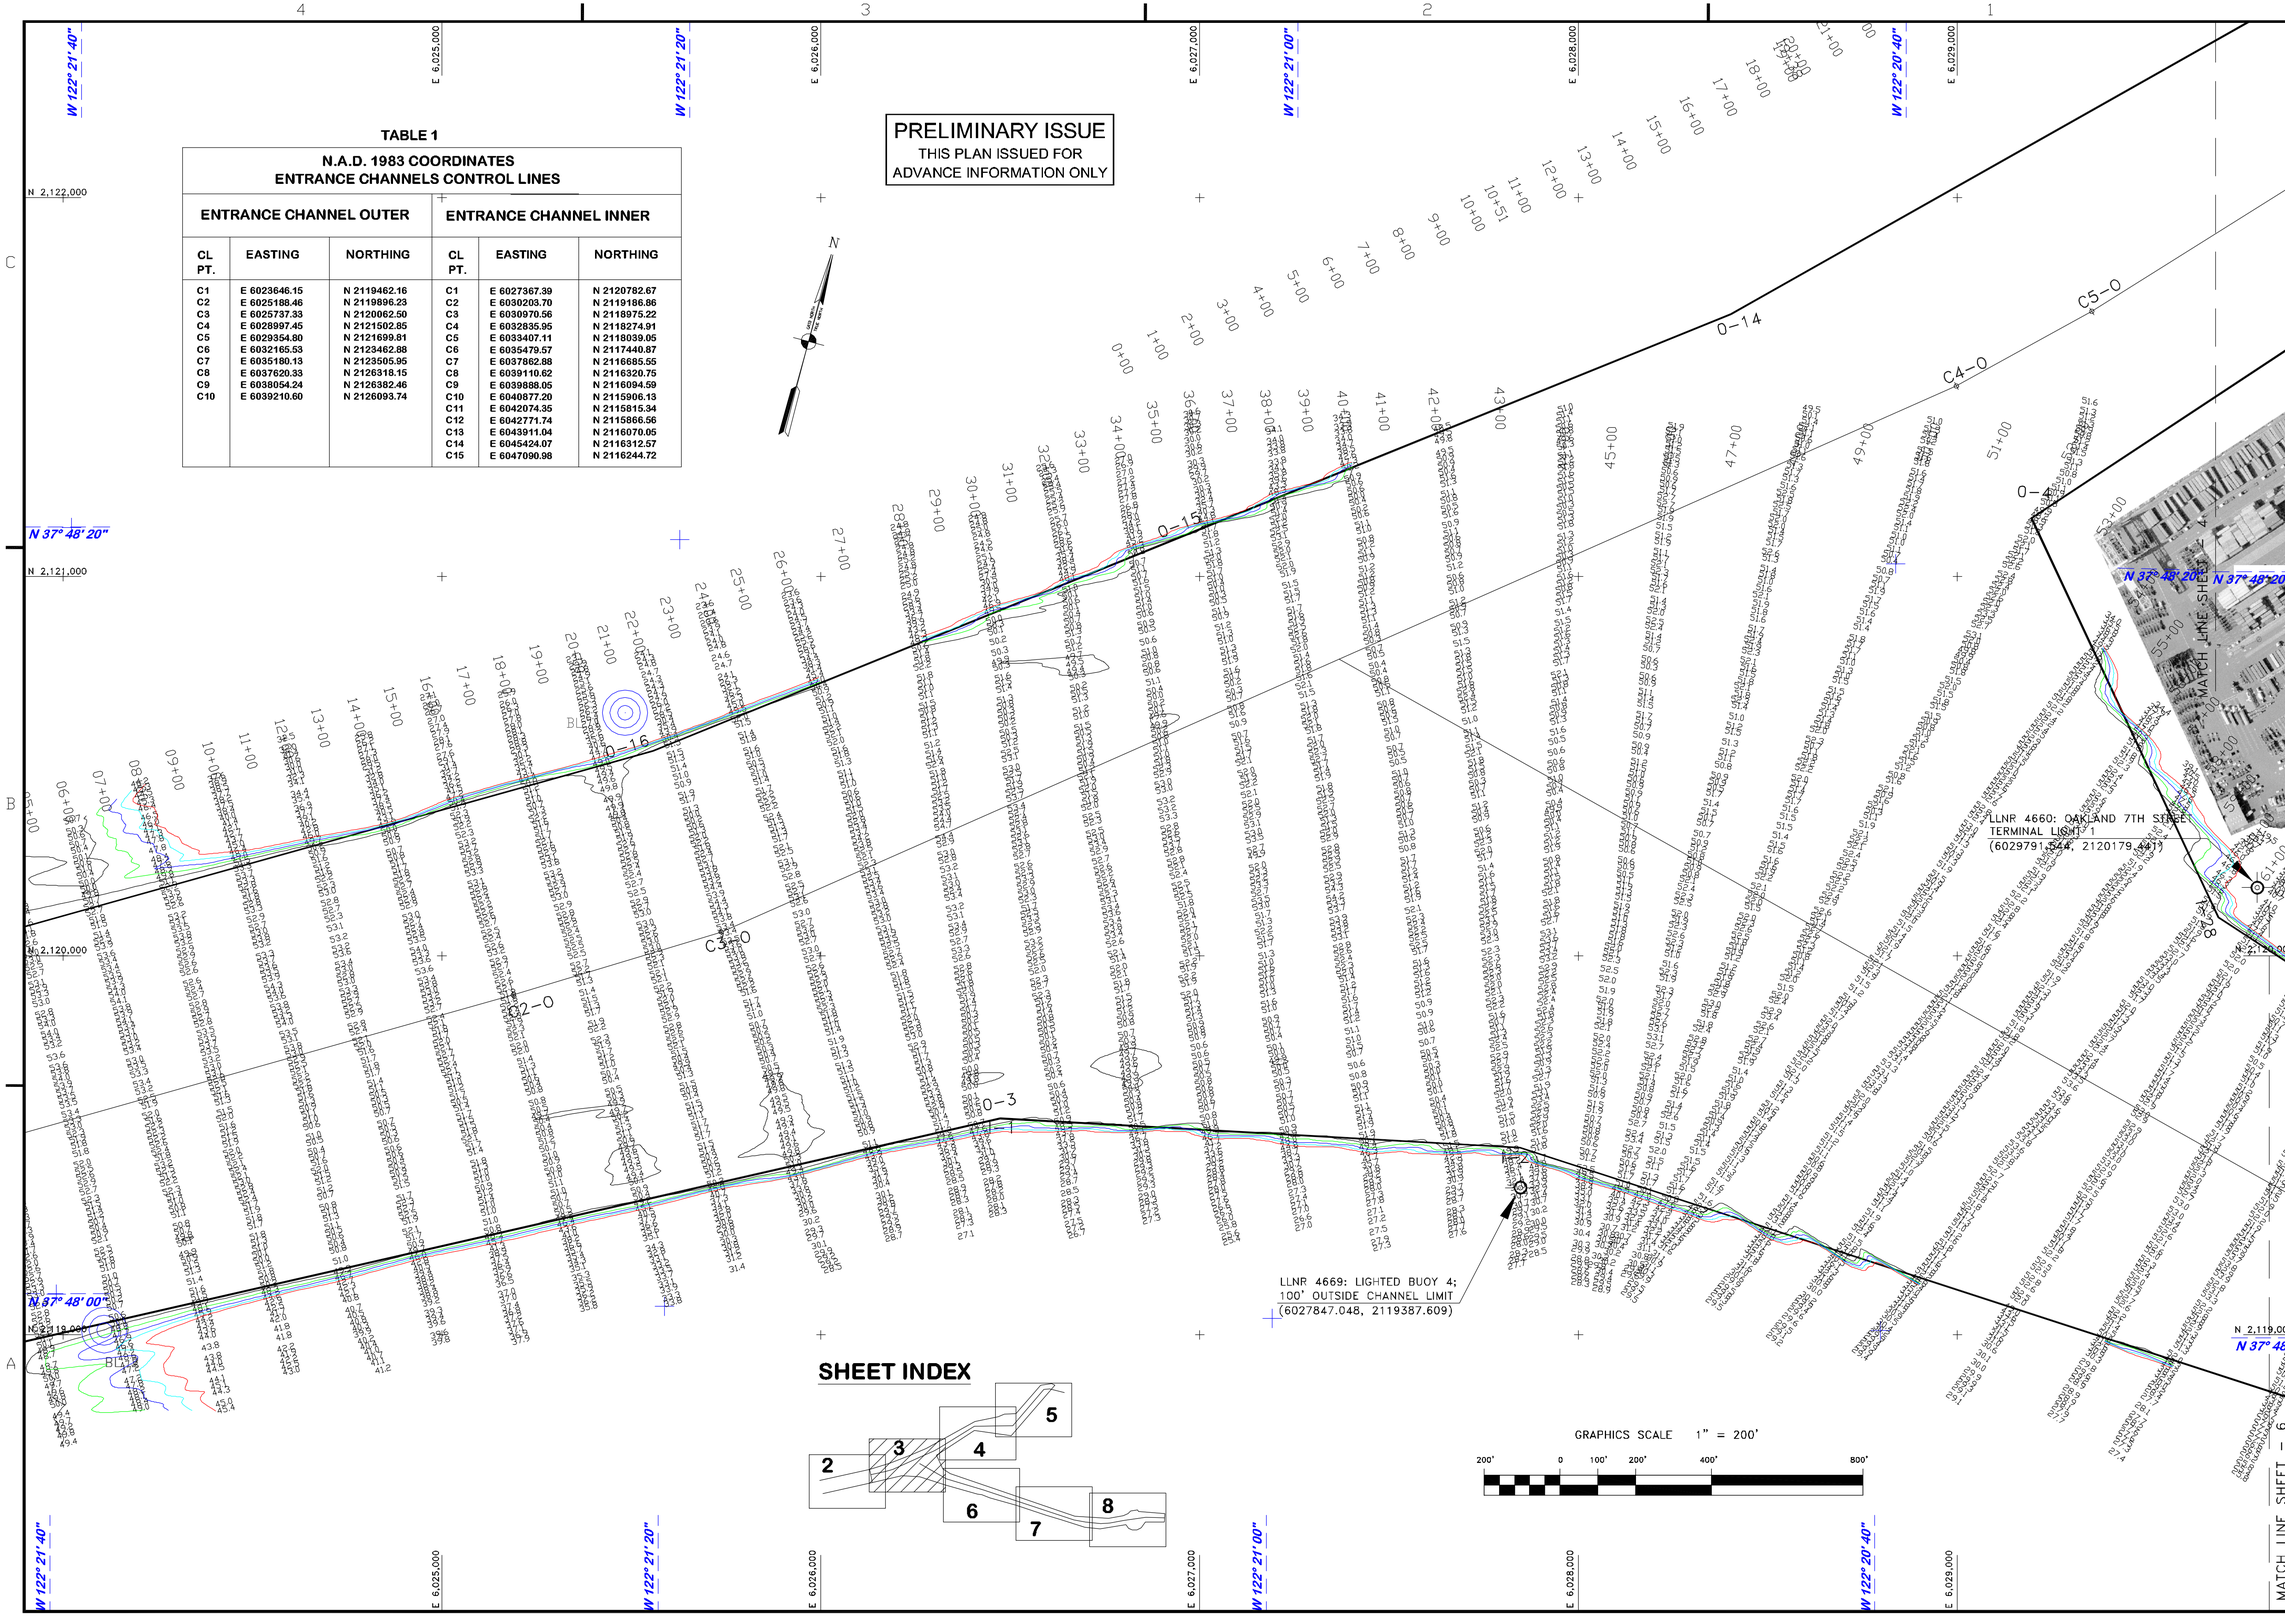

TABLE 1

N.A.D. 1983 COORDINATES
ENTRANCE CHANNELS CONTROL LINES

ENTRANCE CHANNEL OUTER			ENTRANCE CHANNEL INNER		
CL PT.	EASTING	NORTHING	CL PT.	EASTING	NORTHING
C1	E 6023646.15	N 2119462.16	C1	E 6027367.39	N 2120782.67
C2	E 6025188.46	N 2119896.23	C2	E 6030203.70	N 2119186.86
C3	E 6025737.33	N 2120062.50	C3	E 6030970.56	N 2118975.22
C4	E 6028997.45	N 2121502.85	C4	E 6032835.95	N 2118274.91
C5	E 6029354.80	N 2121699.81	C5	E 6033407.11	N 2118039.05
C6	E 6032165.53	N 2123462.88	C6	E 6035479.57	N 2117440.87
C7	E 6035180.13	N 2123505.95	C7	E 6037862.88	N 2116685.55
C8	E 6037620.33	N 2126318.15	C8	E 6039110.62	N 2116320.75
C9	E 6038054.24	N 2126382.46	C9	E 6039888.05	N 2116094.59
C10	E 6039210.60	N 2126093.74	C10	E 6040877.20	N 2115906.13
			C11	E 6042074.35	N 2115815.34
			C12	E 6042771.74	N 2115866.56
			C13	E 6043911.04	N 2116070.05
			C14	E 6045424.07	N 2116312.57
			C15	E 6047090.98	N 2116244.72

PRELIMINARY ISSUE
THIS PLAN ISSUED FOR ADVANCE INFORMATION ONLY

SHEET INDEX

US Army Corps of Engineers
San Francisco District
1455 Market Street
San Francisco, CA 94103

Mark	Description	Date	Appr.
	UPDATED SURVEY TO INCLUDE ADDITIONAL HIGH RESOLUTION EXAMINATIONS FOR THREE(5) SITES SHOWN HEREON. FIELD OBSERVATION DATE: 09 MARCH 2010 REVISION DATE: 11 MARCH 2010		

SUBMITTED: PDT	DESIGNED BY:	CHECKED BY: PDW	DRAWN BY: PDT
Hydro Survey Team Leader	DATE: 2/10/2010	SHEET NO. 3 OF 8	DRAWING NO. 2 2 XXX
APPROVAL RECOMMENDED: STEPHEN P. KILMON, P.S.M. Chief of Geomatics	PREPARED UNDER THE DIRECTION OF LAURENCE M. FARRELL LT. COLONEL, C.E., DISTRICT ENGINEER		
APPROVED: Chief, Construction Branch			

ALAMEDA COUNTY CALIFORNIA

OAKLAND HARBOR ENTRANCE CHANNEL CONDITION SURVEY

5&7 FEBRUARY 2010

Sheet reference number
C3

M:\Branch_Folders\Construction\HydroSurvey\Admin\Surveys\oakland\2010\Inner\OI_5&7Feb2010_Cond\OI_Condition_5&7Feb2010.dwg Mar 11,2010 - 2:21pm