PRELIMINARY ISSUE
THIS PLAN ISSUED FOR
ADVANCE INFORMATION ONLY

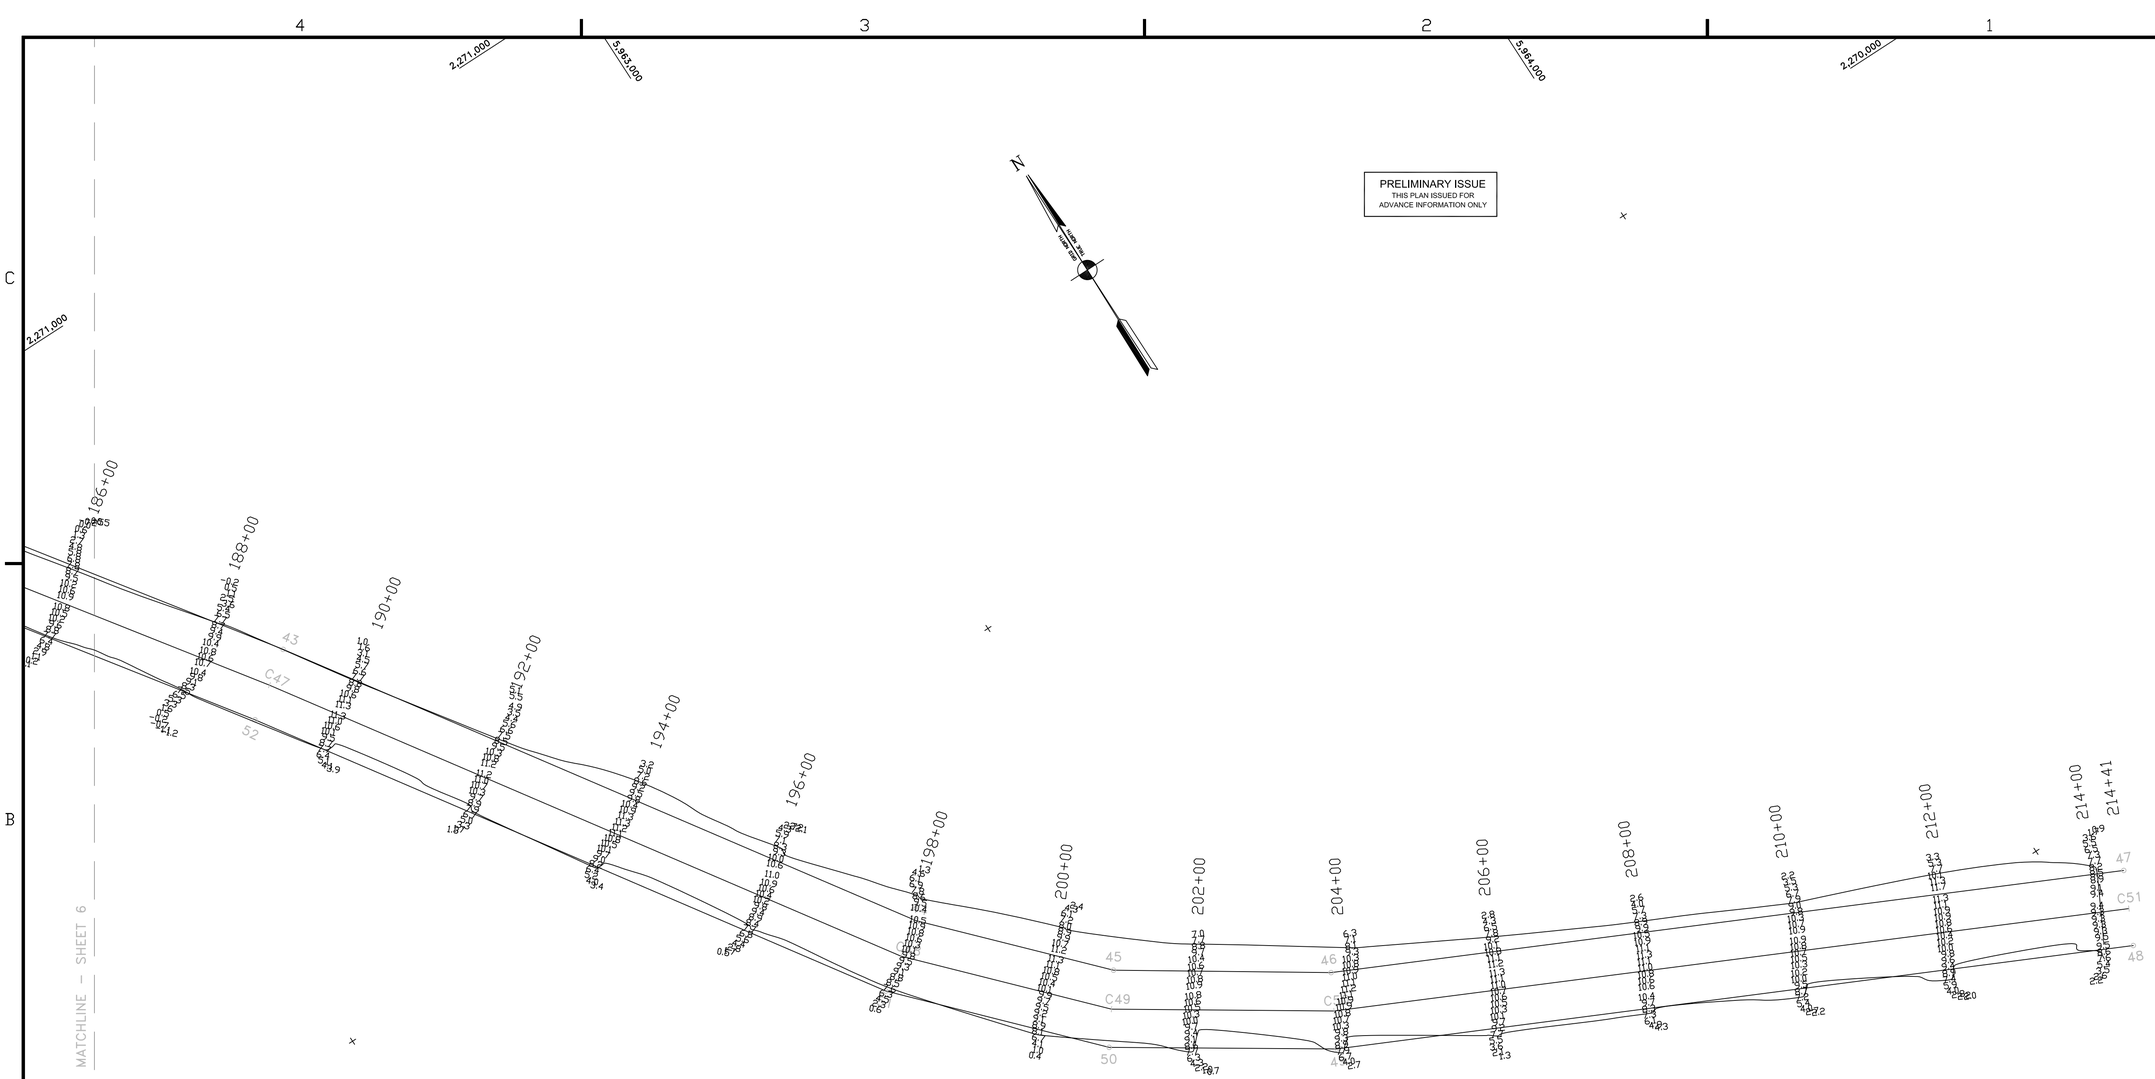

SHEET INDEX

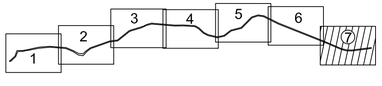

GRAPHICS SCALE 1" = 100'

100' 0 50' 100' 400'

US Army Corps of Engineers
San Francisco District
1455 Market Street
San Francisco, CA 94103

Mark	Description	Date	Appr.

SUBMITTED: PDT	DESIGNED BY:	CHECKED BY: PDT	DRAWN BY: PDT
Hydro Survey Team Leader	DATE:	SHEET NO. 7 OF 7	DRAWING NO. 52 2 XXX
APPROVAL RECOMMENDED:	5/17/2011	PREPARED UNDER THE DIRECTION OF TORREY A. DICIRO	
Chief, Technical Support Section		LT. COLONEL, C.E., DISTRICT ENGINEER	
APPROVED:			
Chief, Construction Branch			

CALIFORNIA
SONOMA COUNTY

PETALUMA RIVER
CONDITION SURVEY
11–13 MAY 2011

Sheet reference number
C7