PRELIMINARY ISSUE
THIS PLAN ISSUED FOR
ADVANCE INFORMATION ONLY

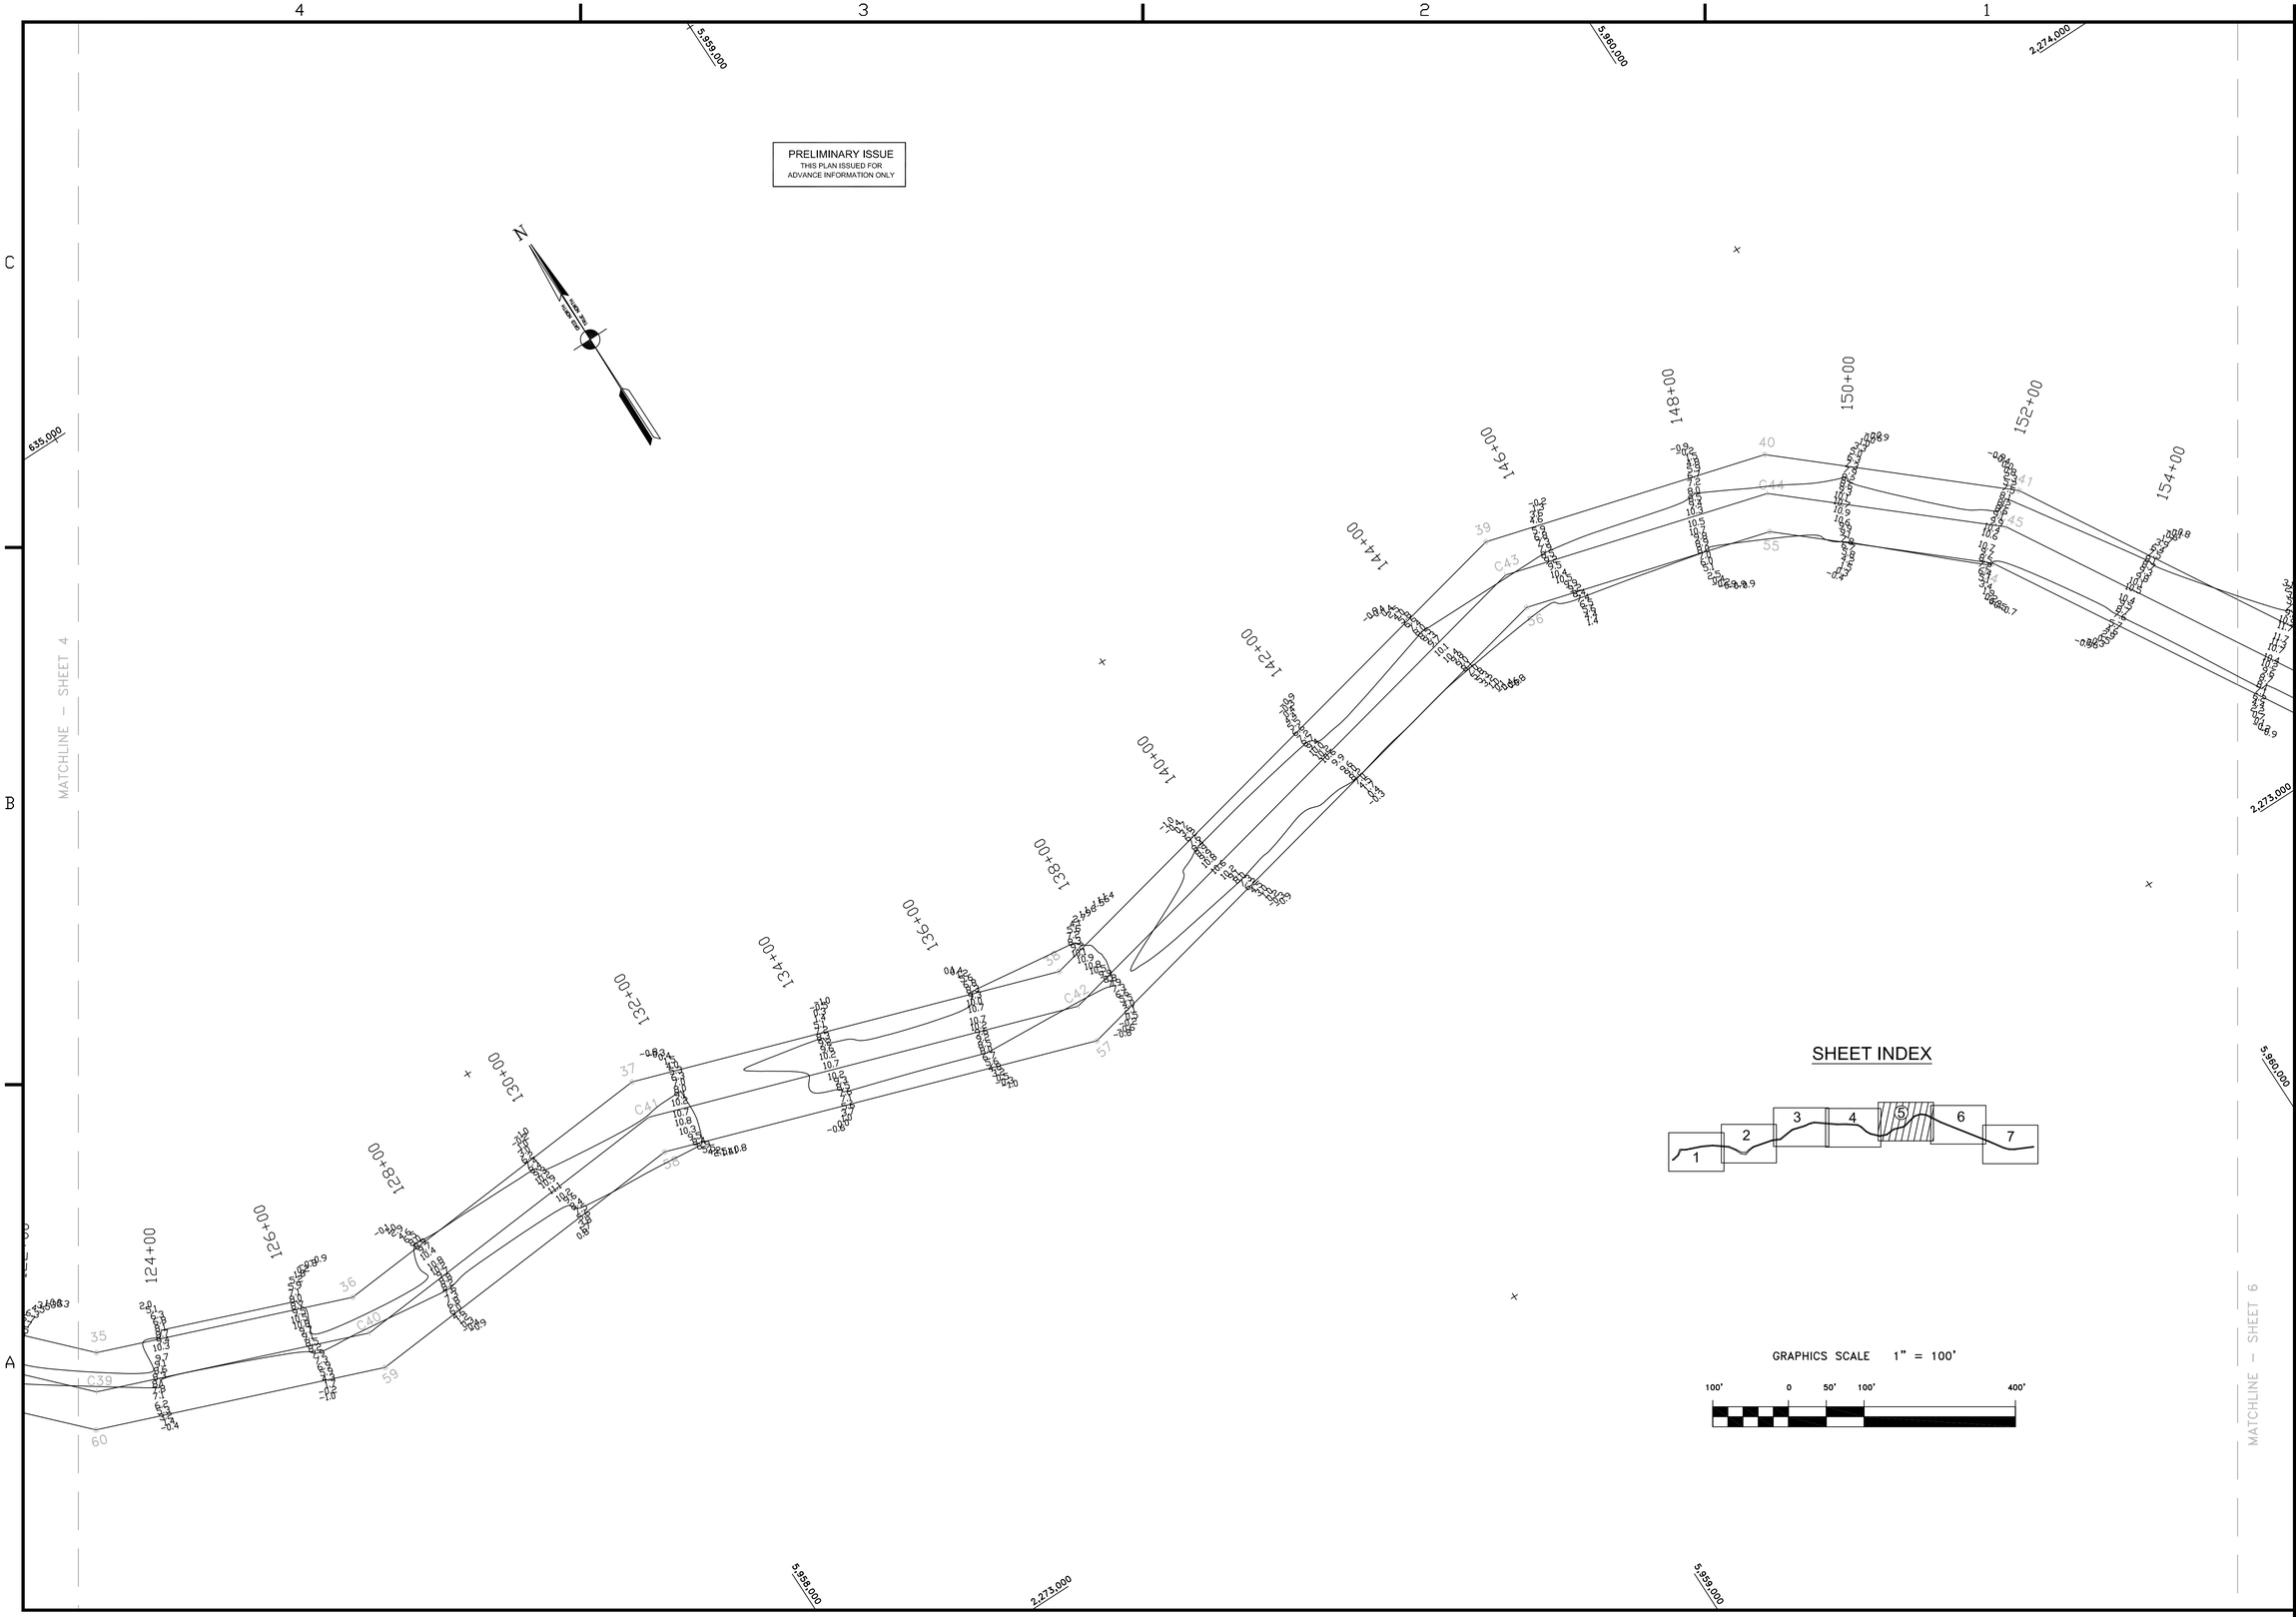

SHEET INDEX

GRAPHICS SCALE 1" = 100'

100' 0 50' 100' 400'

US Army Corps of Engineers
San Francisco District
1455 Market Street
San Francisco, CA 94103

Mark	Description	Date	Appr.

DESIGNED BY:	CHECKED BY: TVW	DRAWN BY: EWC	
SUBMITTED: MC	SHEET NO. 5 OF 7	DRAWING NO. 52	2 393
Hydro. Survey Team Leader			
DATE: 1/15/2008	PREPARED UNDER THE DIRECTION OF KILEY W. CRAIG		
APPROVAL RECOMMENDED:	LT. COLONEL, C.E., DISTRICT ENGINEER		
Chief, Technical Support Section			
APPROVED:			
Chief, Construction Branch			

CALIFORNIA

SONOMA COUNTY

PETALUMA RIVER
CONDITION SURVEY
13–14 DECEMBER 2007
AND 11 JANUARY 2008

Sheet reference number
C5