PRELIMINARY ISSUE
THIS PLAN ISSUED FOR
ADVANCE INFORMATION ONLY

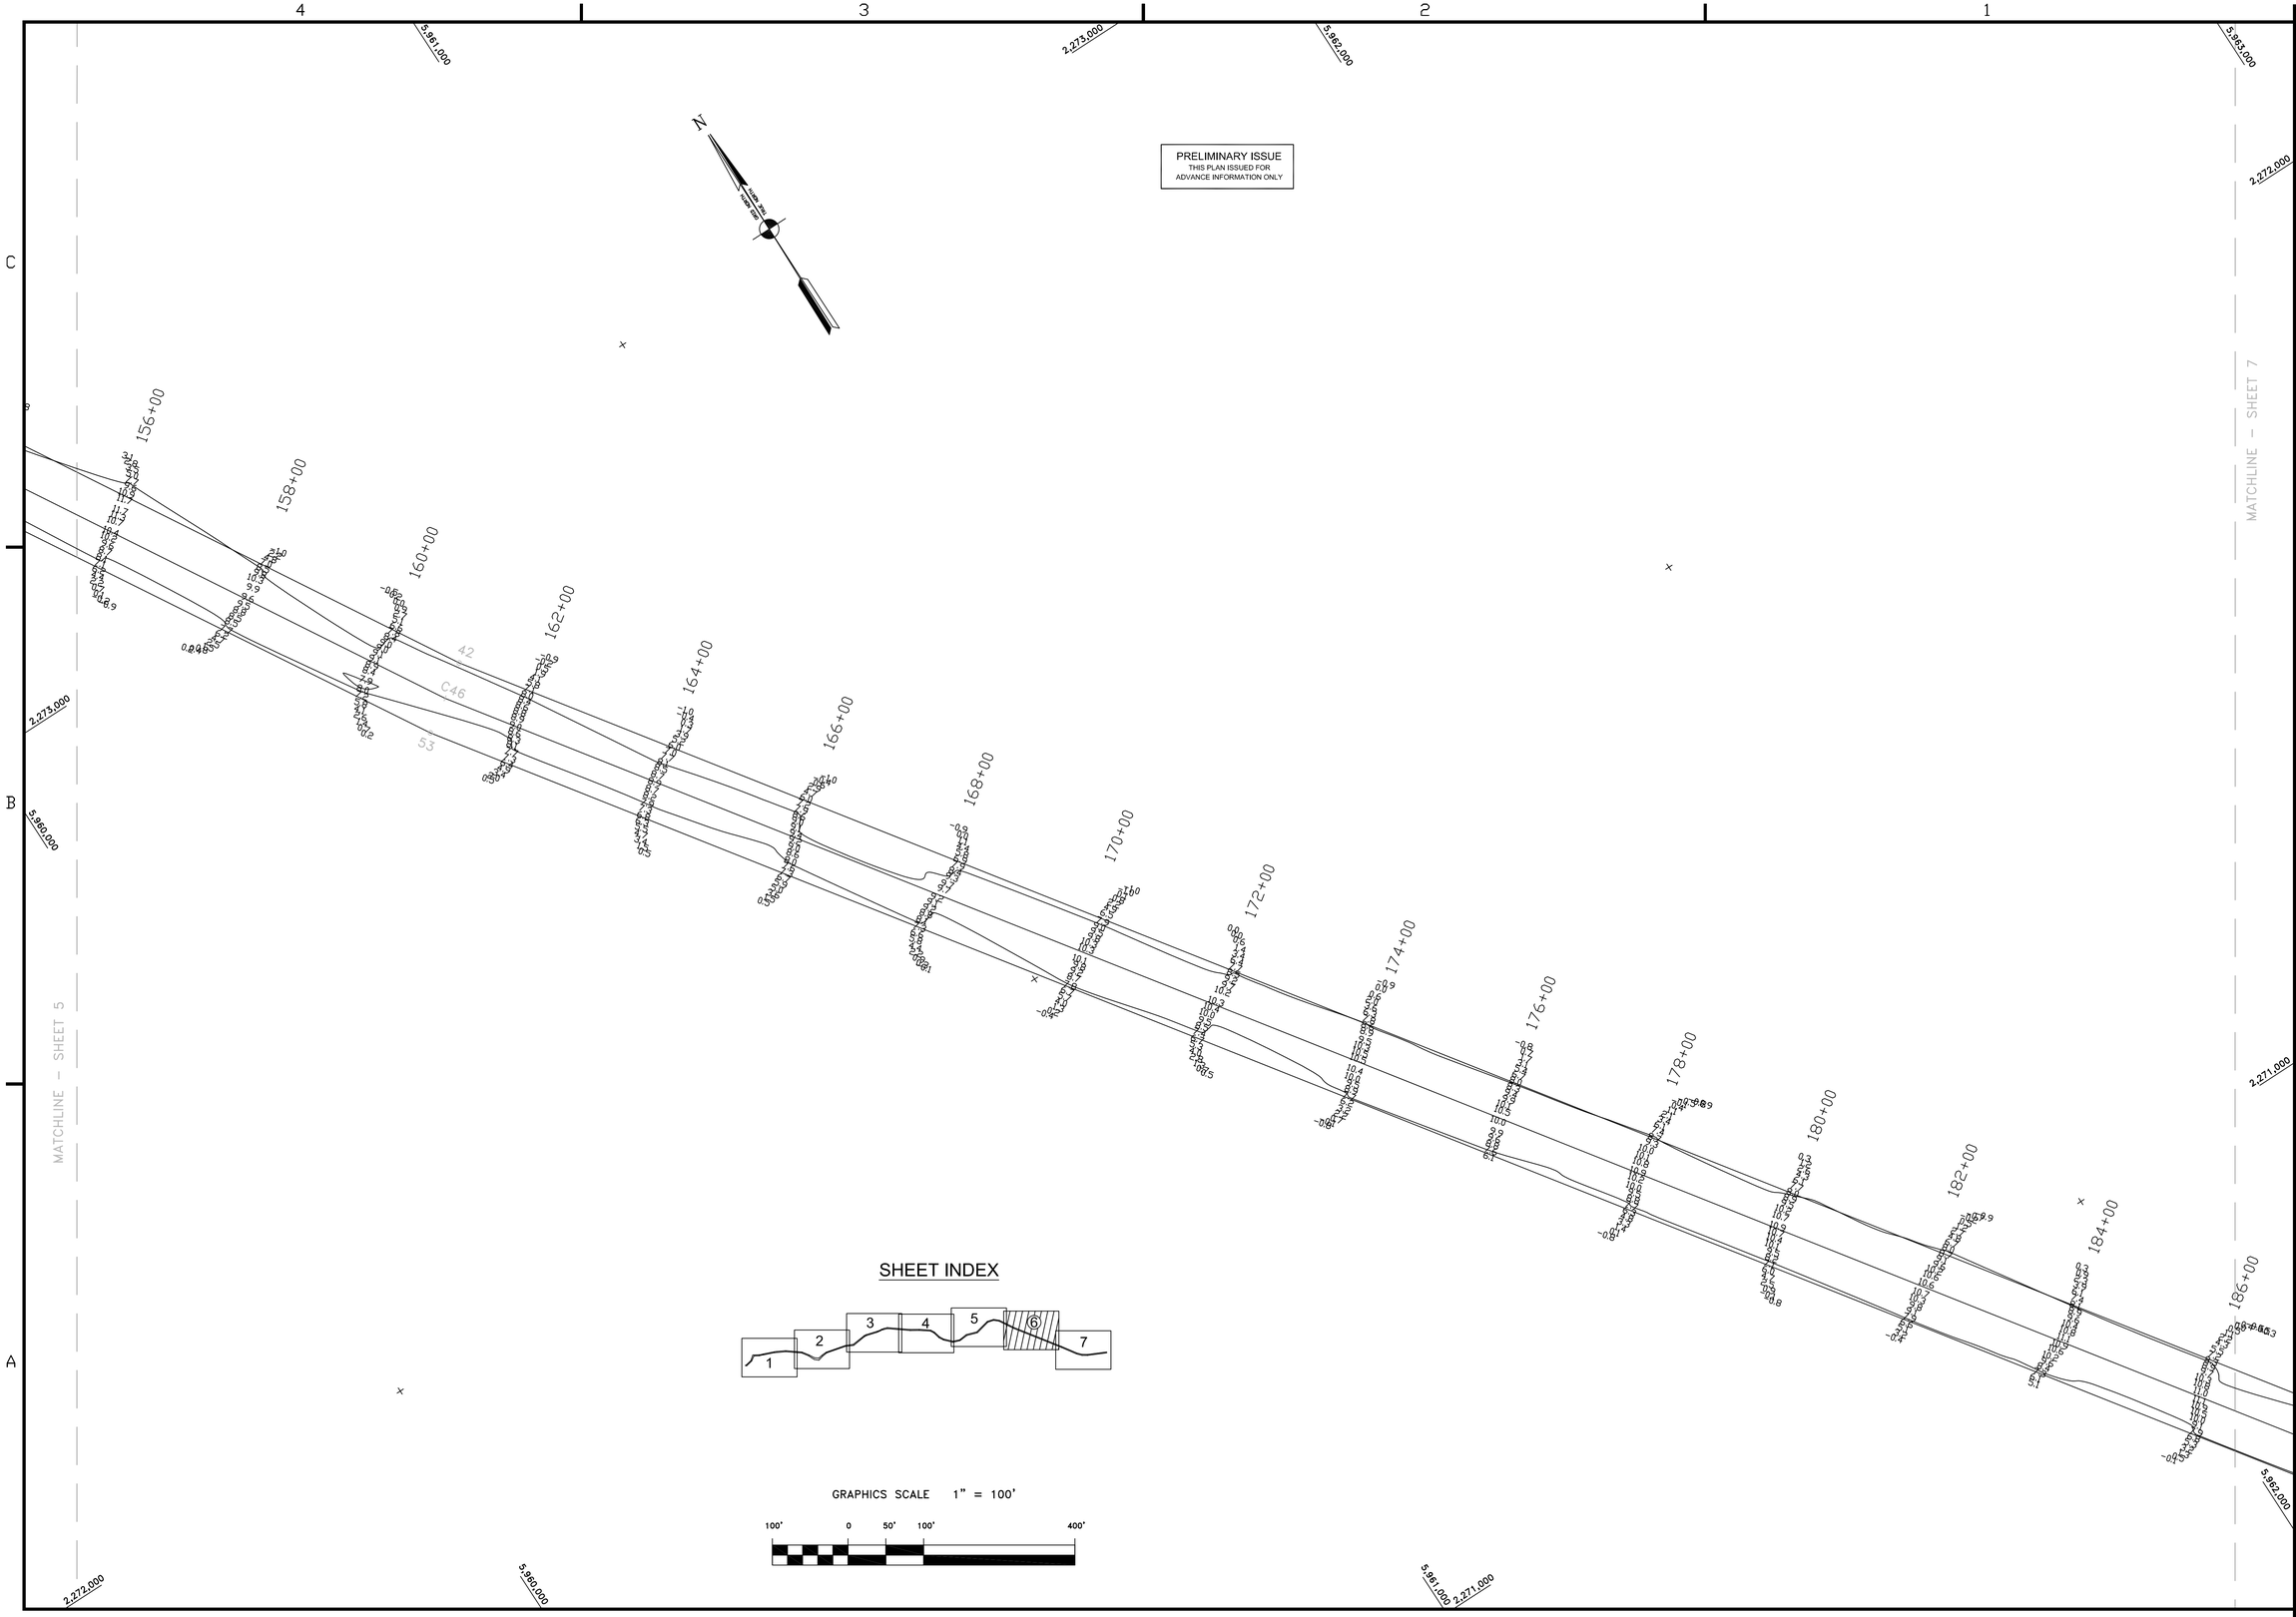

SHEET INDEX

GRAPHICS SCALE 1" = 100'

100' 0 50' 100' 400'

US Army Corps of Engineers
San Francisco District
1455 Market Street
San Francisco, CA 94103

Mark	Description	Date	Appr.

DESIGNED BY:		CHECKED BY: TVW	DRAWN BY: EWC
SUBMITTED: MC		SHEET NO. 6 OF 7	DRAWING NO. 52 2 393
Hydro. Survey Team Leader		DATE: 1/15/2008	
APPROVAL RECOMMENDED:		PREPARED UNDER THE DIRECTION OF KILEY W. CRAIG LT. COLONEL, C.E., DISTRICT ENGINEER	
Chief, Technical Support Section			
APPROVED:			
Chief, Construction Branch			

SONOMA COUNTY CALIFORNIA

PETALUMA RIVER
CONDITION SURVEY 13-14 DECEMBER 2007 AND 11 JANUARY 2008

Sheet reference number
C6