

Huffman Bar

Legend



Latitude: 41°52'29.39"N Longitude: 124° 7'37.45"W

DIRECTION OF
RIVER FLOW



Latitude: 41°52'29.39"N Longitude: 124° 7'37.45"W

Google Earth

© 2018 Google

1000 ft



Aerial Map

Sultan Bar

Legend



Sultan Bar - Latitude: 41°51'45.73"N Longitude: 124° 7'12.69"W



Latitude: 41°51'45.73"N Longitude: 124° 7'12.69"W




DIRECTION OF
RIVER FLOW



Google Earth

600 ft

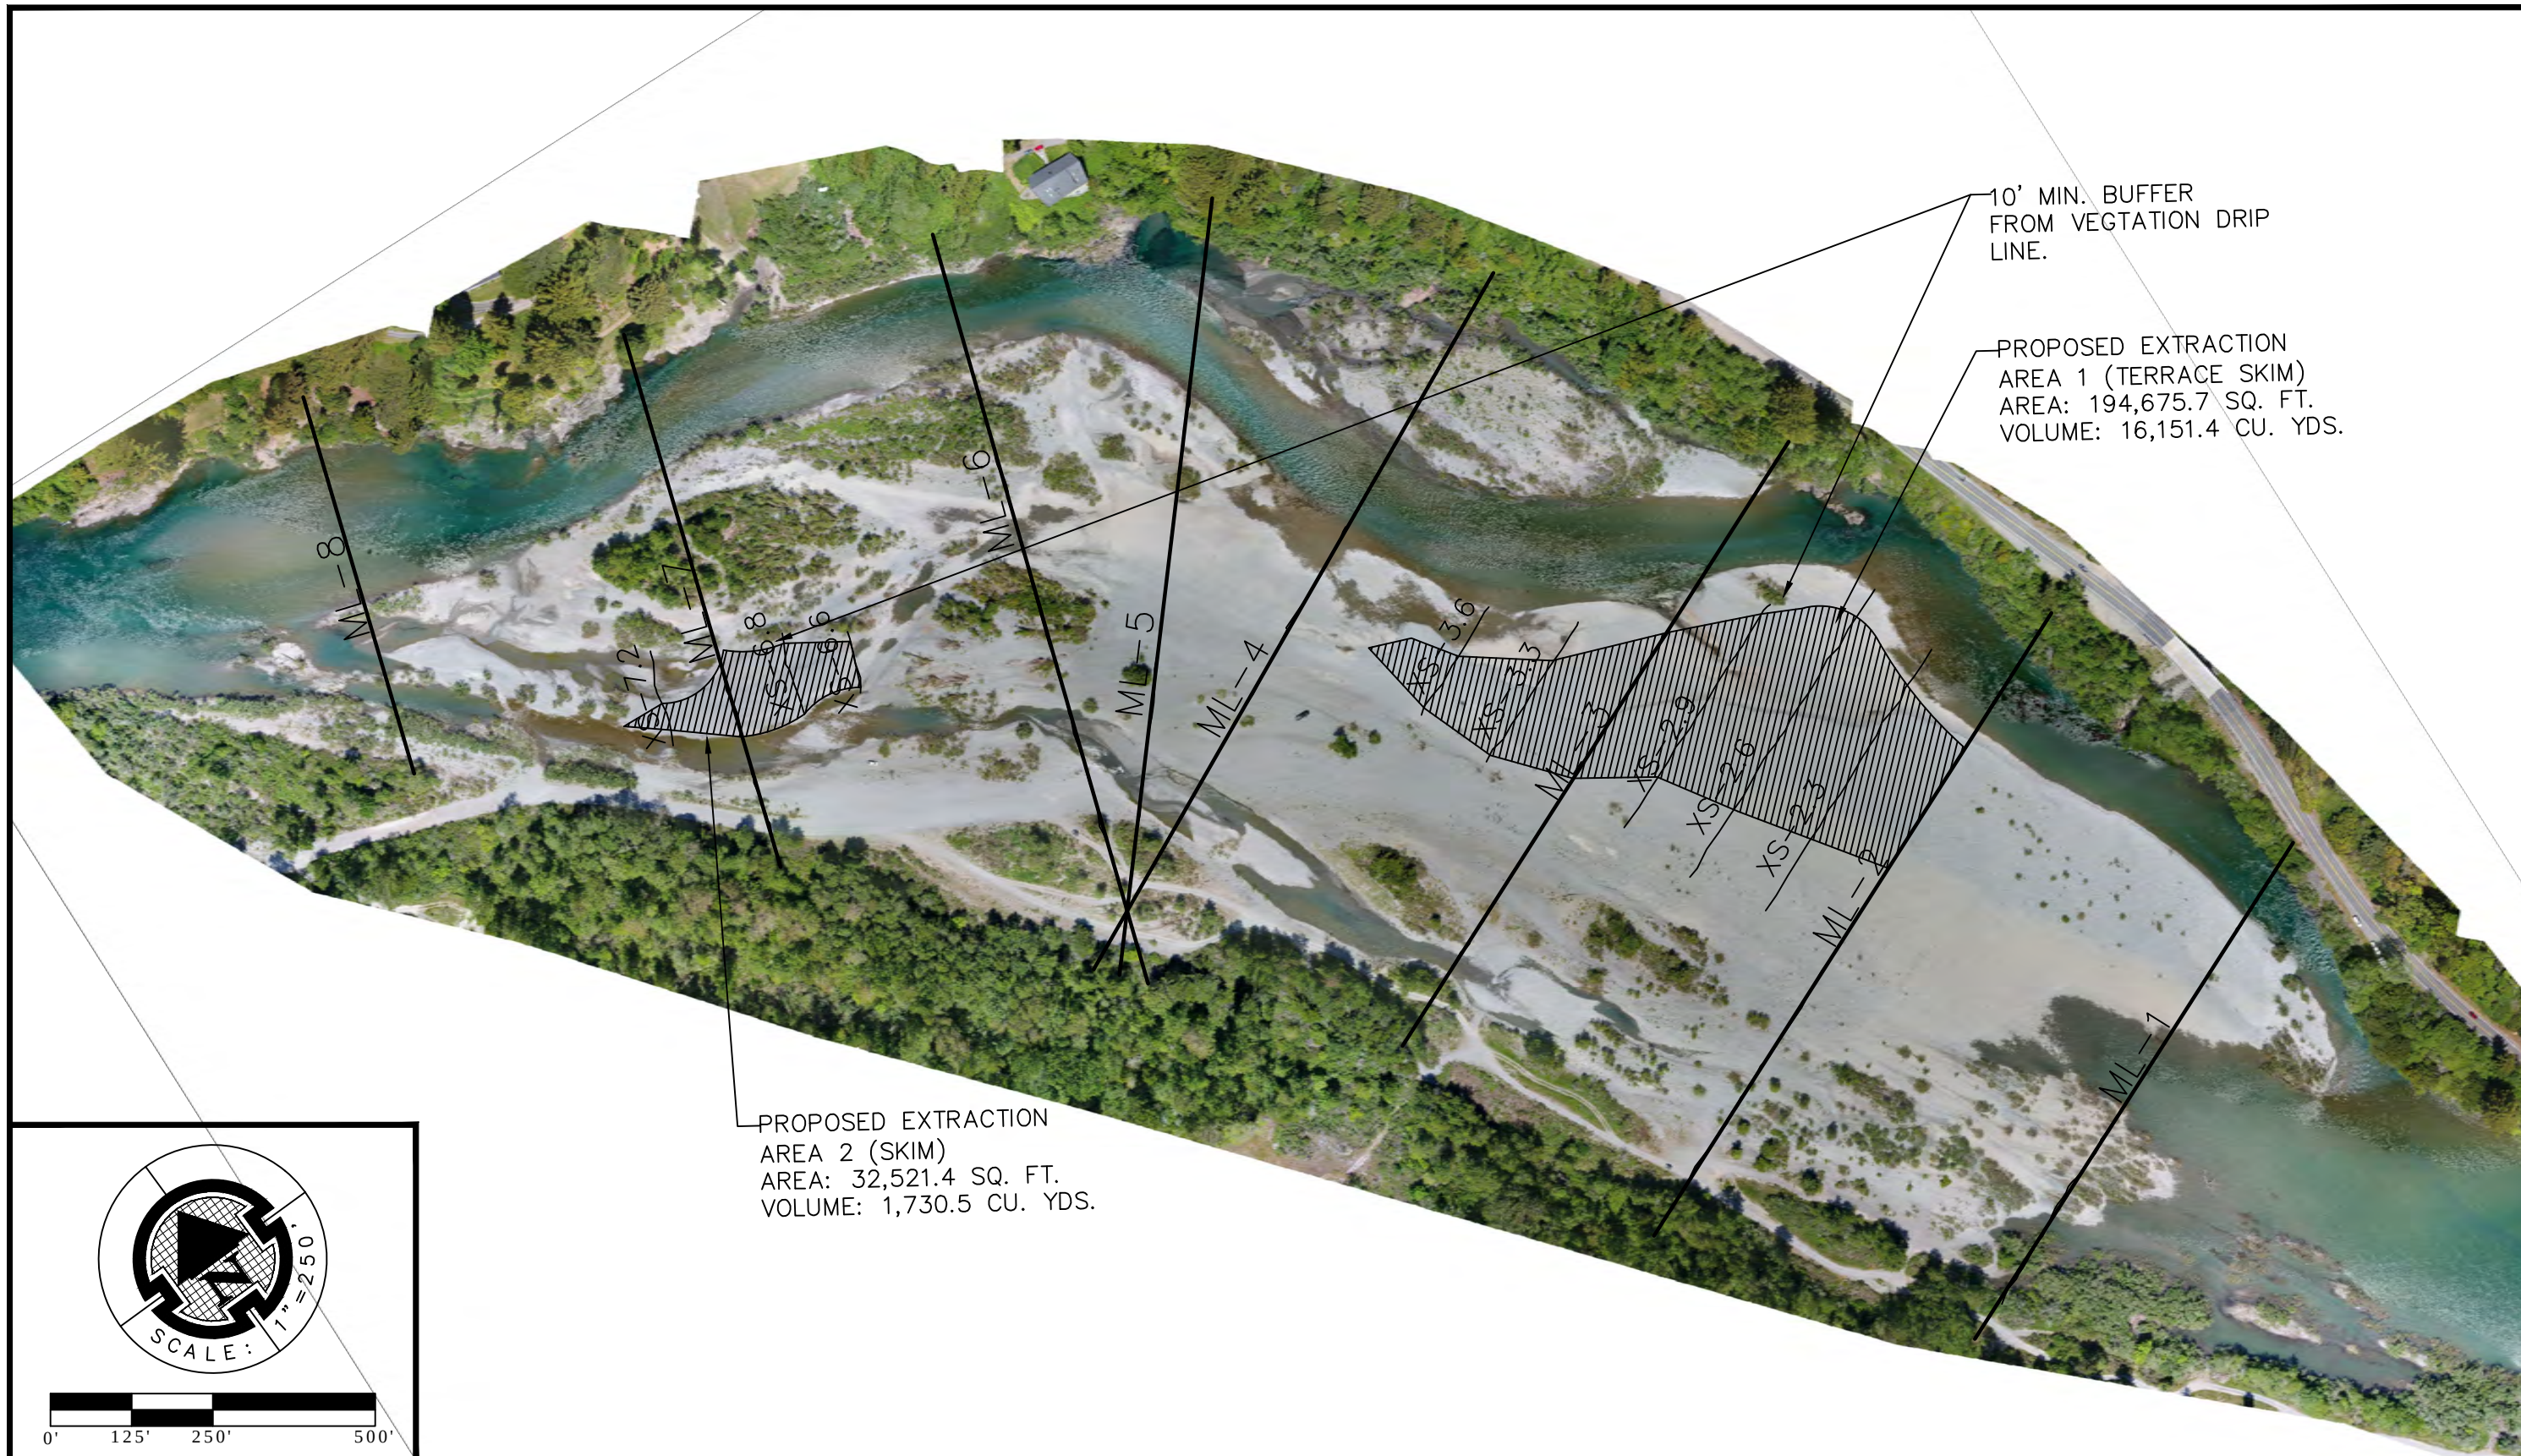

Scale: 1"=250'	Drawn By: B.A.	TIDEWATER CONTRACTORS, INC. HUFFMAN BAR, SMITH RIVER	GRAVEL EXTRACTION SPRING 2019	 PACIFIC AFFILIATES CONSULTING ENGINEERS 990 W. WATERFRONT DRIVE, EUREKA, CA 95501 TEL (707) 445-3001 • FAX (707) 445-3003	1
Discharge: Crescent City G.S.	Date: 5/14/19				
Flow = 1,400 cfs	Rev:				
Gage Height = 6.64'	Photo Date: 5/9/19				



PHOTO DATE: December 2, 2011
 SCALE: 1" = 500'±
 DISCHARGE AT JED SMITH G.S.:
 Q = 1,470 cfs, G.H. = 6.98'
 G.H. AT DR FINE BRIDGE = 13.70'

www.streamlineplanning.net

 1062 G ST. SUITE 1 TEL: (707) 822-5785
 ARCATA CA 95521 FAX: (707) 822-5786

Tidewater Contractors, Inc.
 SITE MAP
 SULTAN BAR
 S 1/2 Section 12, T.17N., R.1W., H.M.