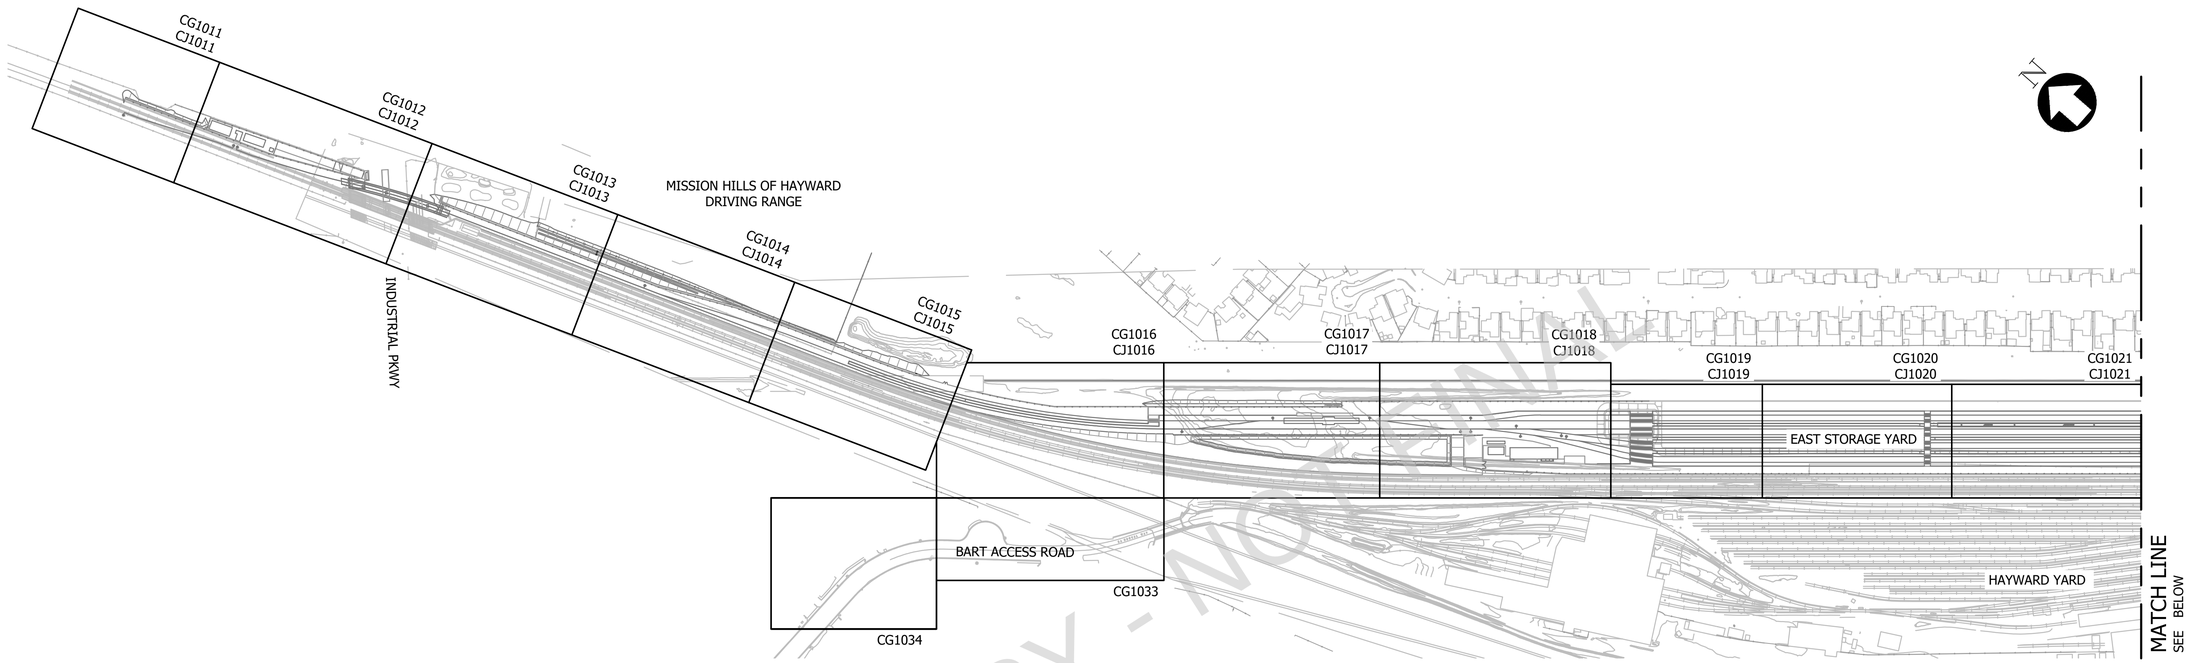

KEY MAP
NTS

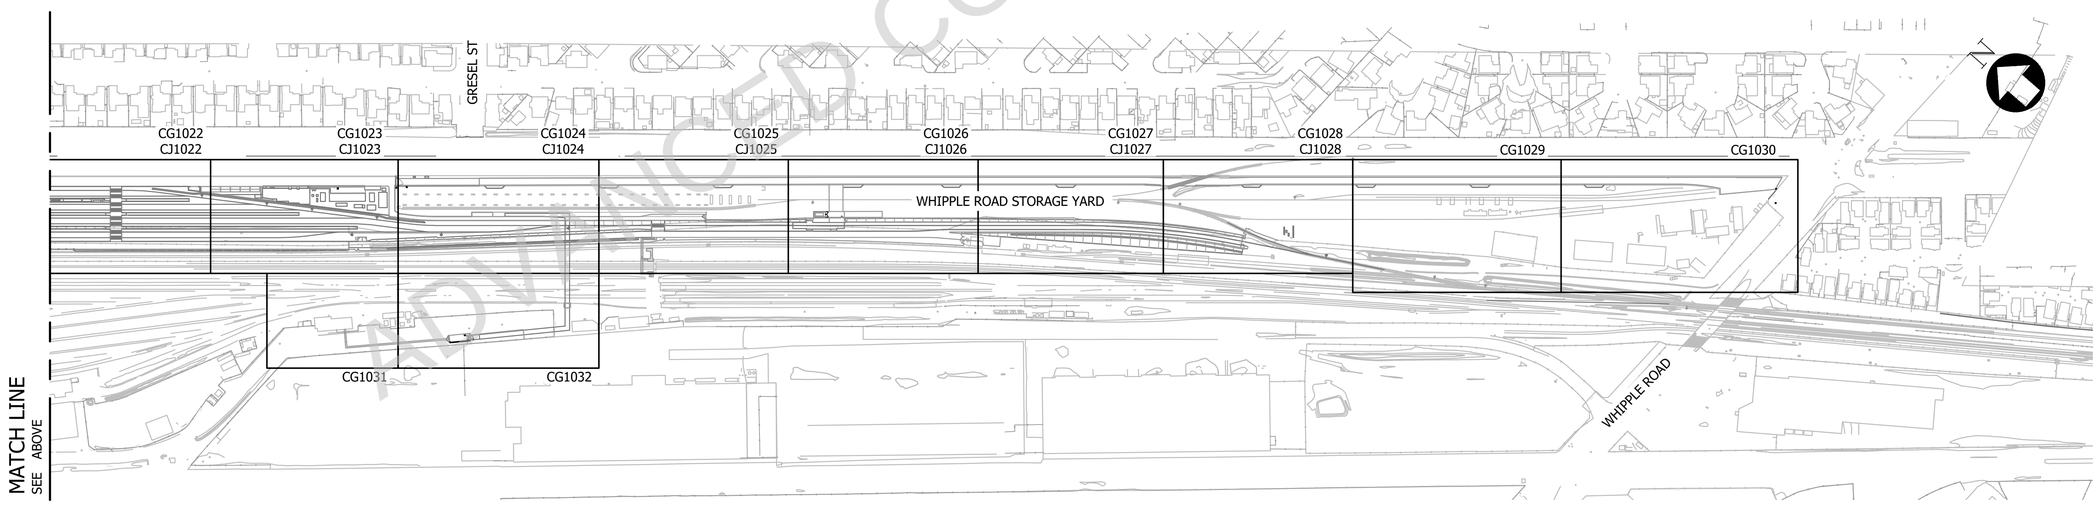

KEY MAP
NTS

ADVANCED COPY - NOT FINAL

60% SUBMITTAL REVIEW - NOT FOR CONSTRUCTION

REV.	DATE	BY	SUB	APP.	DESCRIPTION
B	11/15/2021				60% RE-SUBMITTAL REVIEW
A	07/10/2020				60% SUBMITTAL REVIEW

DESIGNED: J. LEUNG
DRAWN: J. LEUNG
CHECKED: A. FERNANDEZ
APPROVED: A. FERNANDEZ
DATE: 05/12/2020

SAN FRANCISCO BAY AREA RAPID TRANSIT DISTRICT

PGH WONG ENGINEERING, INC. — SUBMITTED _____

PGH WONG ENGINEERING, INC. — APPROVED _____

HAYWARD MAINTENANCE COMPLEX (PHASE 2)
EAST STORAGE YARD
CIVIL
KEY PLAN

CADD FILENAME: 01RQ-103-CG1001-OHY.dwg
SIZE: D | SCALE: NTS
CONTRACT NO.: **01RQ-103** | REV.: **B**
CONTRACT SHEET NO.: **CG1001-OHY** | PAGE NO.:

Z:\01RQ-100 - HMC PHASE 2\13 DRAWINGS\13.3 HMCP2-ESY\13.3.1 CADD\SHEETS\2_CIVIL\01RQ-103-CG1001-OHY.DWG 10/30/2021 5:22 PM

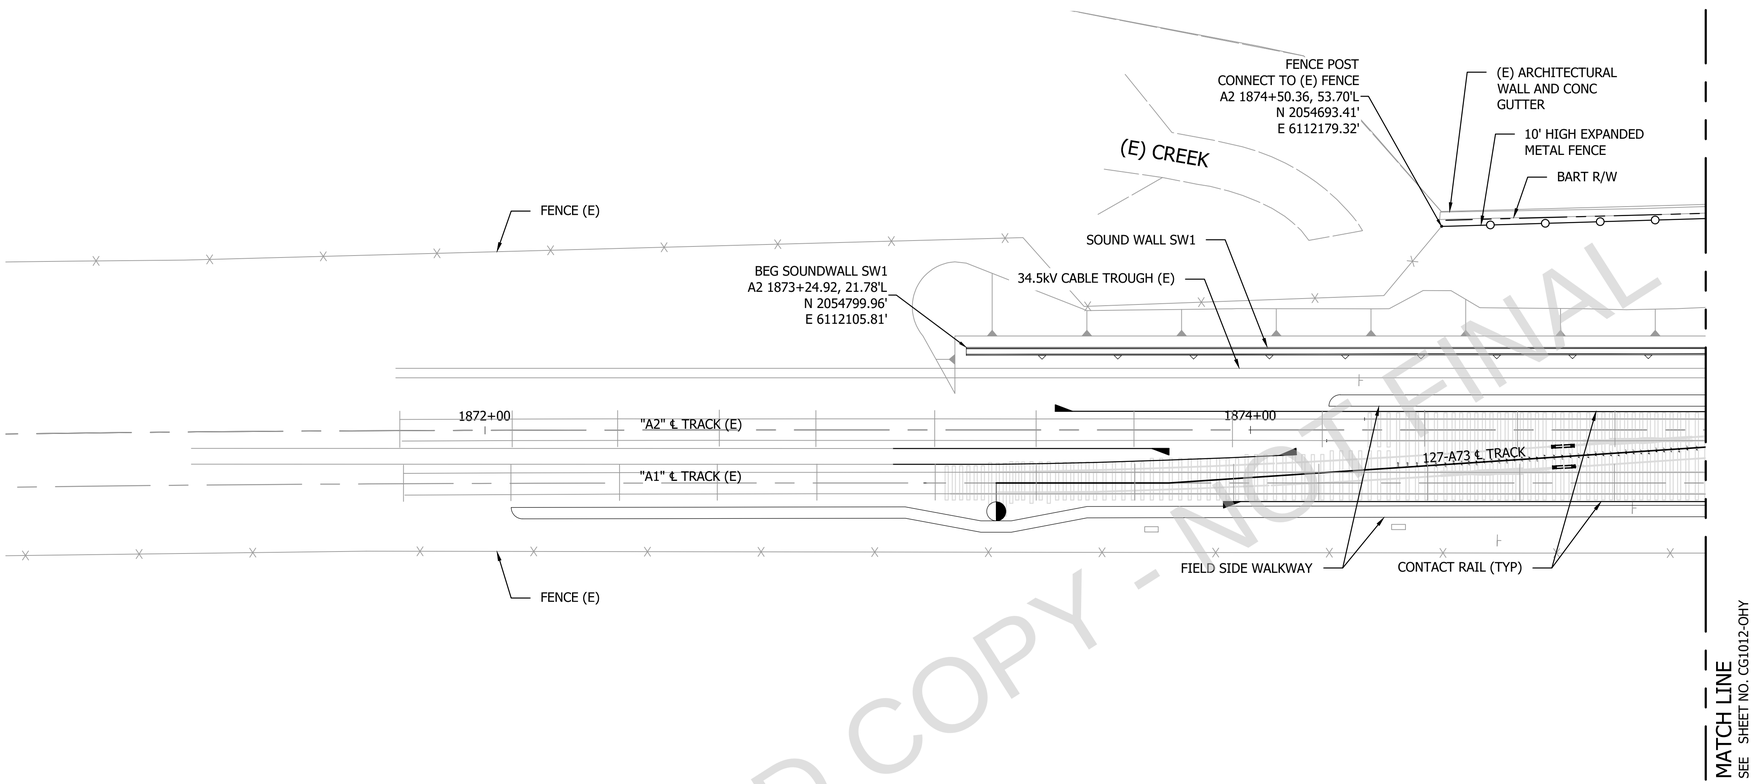

PLAN

SCALE: 1"=20'

20' 0' 20' 40'

GRAPHIC SCALE

NOTES:

1. FOR GENERAL CIVIL NOTES, ABBREVIATIONS AND SYMBOLS, SEE CONTRACT SHEETS CA0001-OHY AND CA0002-OHY.
2. FOR GRADING AND DRAINAGE IMPROVEMENTS, SEE GRADING AND DRAINAGE PLANS.
3. NEW GATE AND CHAIN LINK FENCE TO BE INSTALLED PER FENCE CODE AS INDICATED. REFER TO CS01A FOR DETAILS.
4. SEE STRUCTURAL PLANS FOR RETAINING WALL AND SOUNDWALL PROFILE, DIMENSIONAL DATA, AND REINFORCING REQUIREMENTS DETAILS.
5. HORIZONTAL RETAINING WALL CONTROL IS LOCATED TO THE FACE OF WALL.
6. FENCE ALONG BART RIGHT OF WAY SHALL BE EXPANDED METAL FENCE WITH RAZOR COIL.

LEGEND:

- ASPHALT CONCRETE SURFACE
- CONCRETE SURFACE (WITH VEHICLE LOADS)
- CONCRETE SURFACE (SIDEWALK)
- CROSSING PANELS
- AGGREGATE BASE
- CRUSHED ROCK
- BIORETENTION AREA

ADVANCED COPY - NOT FINAL

60% SUBMITTAL REVIEW - NOT FOR CONSTRUCTION

REV.	DATE	BY	SUB	APP.	DESCRIPTION
B	11/15/2021				60% RE-SUBMITTAL REVIEW
A	07/10/2020				60% SUBMITTAL REVIEW

DESIGNED: J. LEUNG
DRAWN: J. LEUNG
CHECKED: A. FERNANDEZ
APPROVED: J. LEUNG
DATE: 08/03/2021

SAN FRANCISCO BAY AREA RAPID TRANSIT DISTRICT

PGH WONG ENGINEERING, INC. — SUBMITTED

PGH WONG ENGINEERING, INC. — APPROVED

HAYWARD MAINTENANCE COMPLEX (PHASE 2)
EAST STORAGE YARD
CIVIL

SITE PLAN
SHEET 1 OF 24

CADD FILENAME: 01RQ-103-CG1011-OHY.dwg
SIZE: D
SCALE: 1"=20'
CONTRACT NO.: 01RQ-103
REV.: B
CONTRACT SHEET NO.: CG1011-OHY
PAGE NO.:

C:\USERS\JEFFREY LEUNG\DESKTOP\PROJECTS SAVED LOCAL\01RQ-100 - HMC PHASE 2\13 DRAWINGS\13.3 HMCP2-ESY\13.3.1 CADD\SHEETS\2_CIVIL\01RQ-103-CG1011-CG1037-OHY.DWG 11/2/2021 6:37 PM

NOTES:

1. FOR ADDITIONAL NOTES AND LEGEND, SEE CONTRACT SHEET NO. CG1011-OHY.
2. CONTRACTOR SHALL SUBMIT TEMPORARY FENCING FOR WORK LIMITS, STAGING, AND TRAFFIC CONTROL PLANS TO THE CITY OF HAYWARD AND ENGINEER FOR APPROVAL PRIOR TO CONSTRUCTION ACTIVITIES.
3. CONCRETE IMPROVEMENTS SHALL CONFORM TO EXISTING. REFER TO CITY OF HAYWARD SPECIFICATIONS.
4. INSTALL NEW SIDEWALK AND DRIVEWAY PER CITY OF HAYWARD STANDARD DETAIL SD-109.
5. INSTALL NEW MEDIAN CURB PER CITY OF HAYWARD STANDARD DETAIL SD-108. NEW CURB HEIGHT SHALL CONFORM TO EXISTING MEDIAN CURB.
6. RESTORE MEDIAN, INCLUDING ANY IMPACTS TO EXISTING LANDSCAPING AND IRRIGATION. CONSULT WITH ARBORIST FOR TRENCHING METHODS WITHIN ROOT ZONE OF EXISTING TREE.
7. FOR INDUSTRIAL PARKWAY OVERCROSSING STRUCTURE, REFER TO STRUCTURAL PLANS FOR DETAILS.
8. ARCHITECTURAL WALL AND CONCRETE GUTTER DEMOLISHED OR REMOVED FOR CONSTRUCTION OF GAP BREAKER SITE AZE, SHALL BE REPLACED IN KIND BY THE CONTRACTOR.
9. SEE REFERENCE DRAWINGS FOR SLOPE PAVING DETAILS

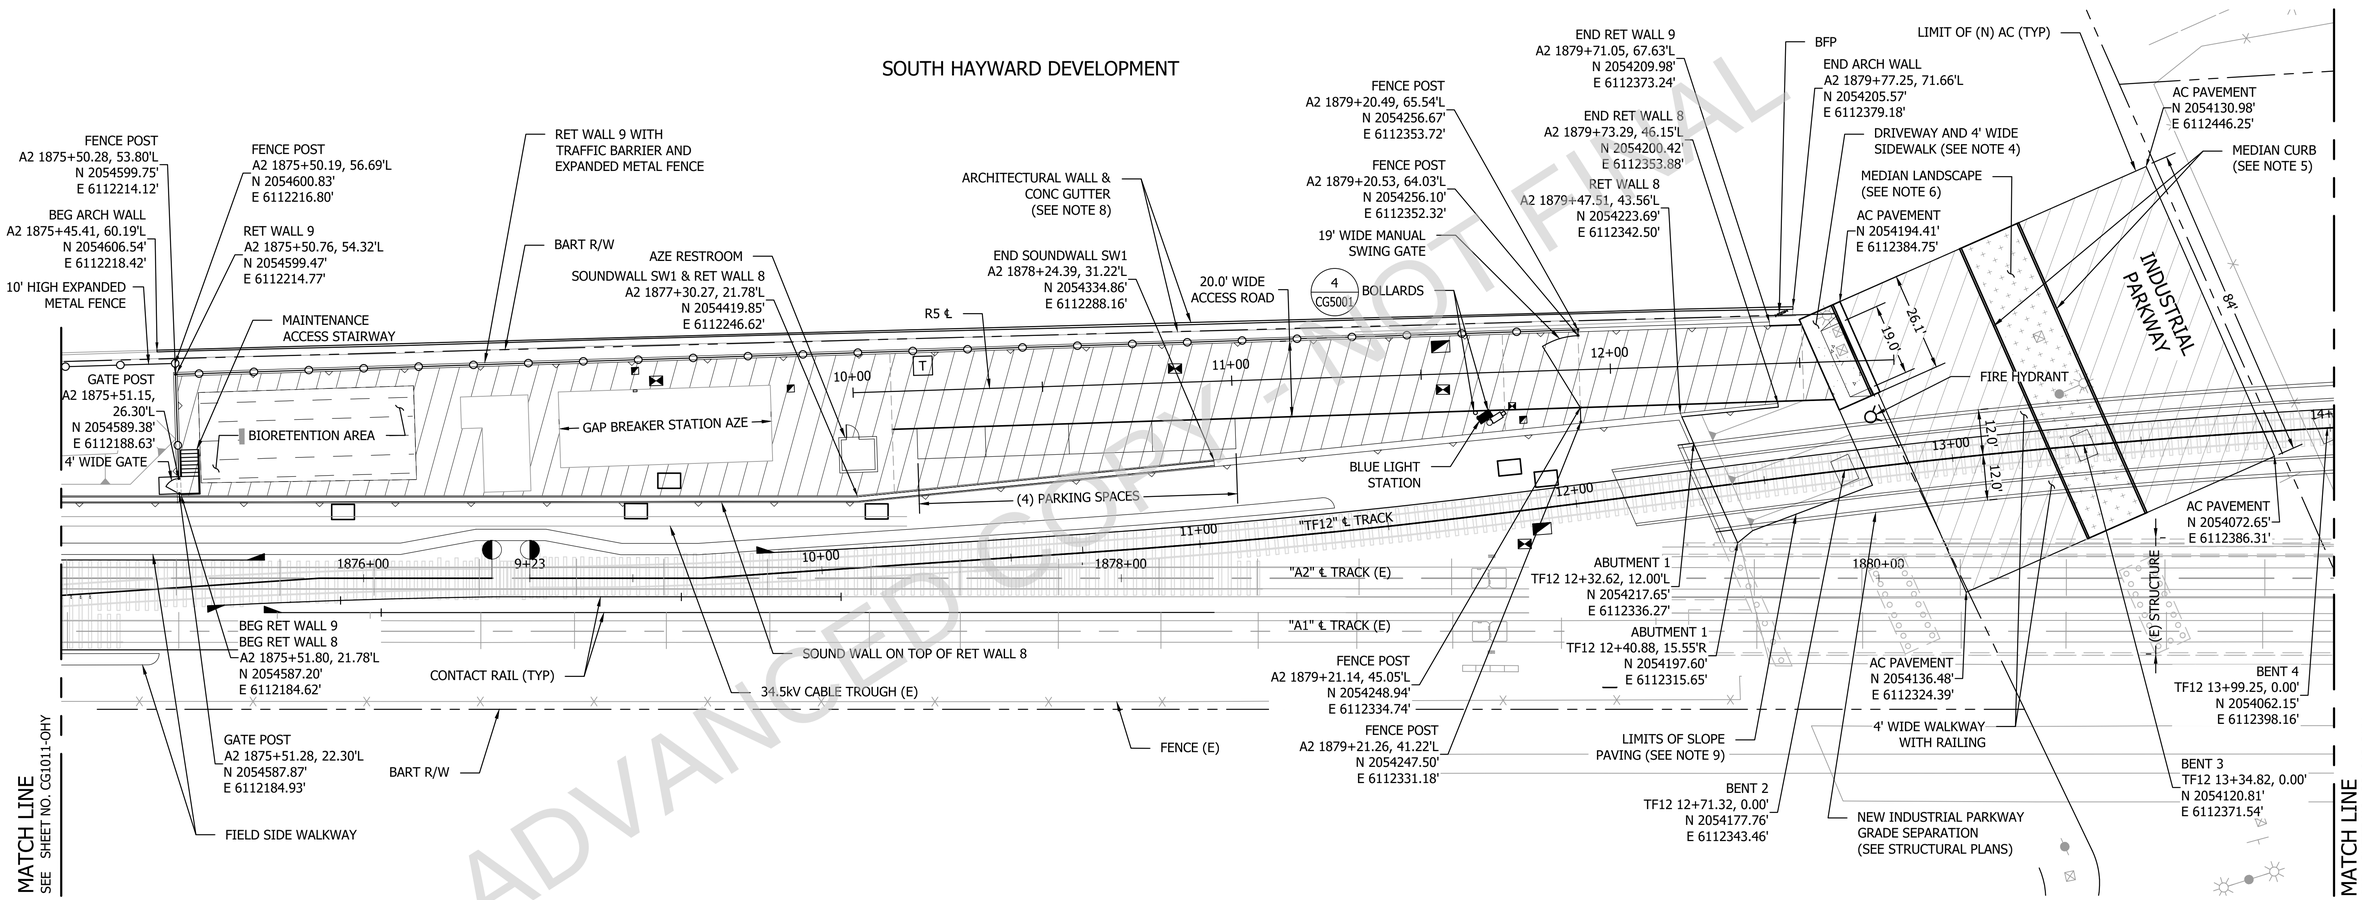

PLAN

SCALE: 1"=20'

20' 0' 20' 40'

GRAPHIC SCALE

ADVANCED COPY - NOT FINAL

60% SUBMITTAL REVIEW - NOT FOR CONSTRUCTION

REV.	DATE	BY	SUB	APP.	DESCRIPTION
B	11/15/2021				60% RE-SUBMITTAL REVIEW
A	07/10/2020				60% SUBMITTAL REVIEW

DESIGNED: J. LEUNG
DRAWN: J. LEUNG
CHECKED: A. FERNANDEZ
APPROVED: J. LEUNG
DATE: 08/03/2021

SAN FRANCISCO BAY AREA RAPID TRANSIT DISTRICT

PGH WONG ENGINEERING, INC. — SUBMITTED

PGH WONG ENGINEERING, INC. — APPROVED

HAYWARD MAINTENANCE COMPLEX (PHASE 2)
EAST STORAGE YARD
CIVIL

SITE PLAN
SHEET 2 OF 24

CADD FILENAME: 01RQ-103-CG1012-OHY.dwg
SIZE: D | SCALE: 1"=20'
CONTRACT NO.: **01RQ-103** | REV.: **B**
CONTRACT SHEET NO.: **CG1012-OHY** | PAGE NO.:

C:\USERS\JEFFREY.LEUNG\DESKTOP\PROJECTS SAVED LOCAL\01RQ-100 - HMC PHASE 2\13 DRAWINGS\13.3 HMCP2-ESY\13.3.1 CADD\SHEETS\2_CIVIL\01RQ-103-CG1011-CG1037-OHY.DWG 11/2/2021 6:35 PM

NOTES:

1. FOR ADDITIONAL SITE PLAN NOTES AND LEGEND, SEE CONTRACT SHEET NO. CG1011-OHY.
2. SEE REFERENCE DRAWINGS FOR AS-BUILT CONSTRUCTION DETAILS FOR DRIVING RANGE STEEL POLES AND NETTING, PROVIDED FOR INFORMATION ONLY.

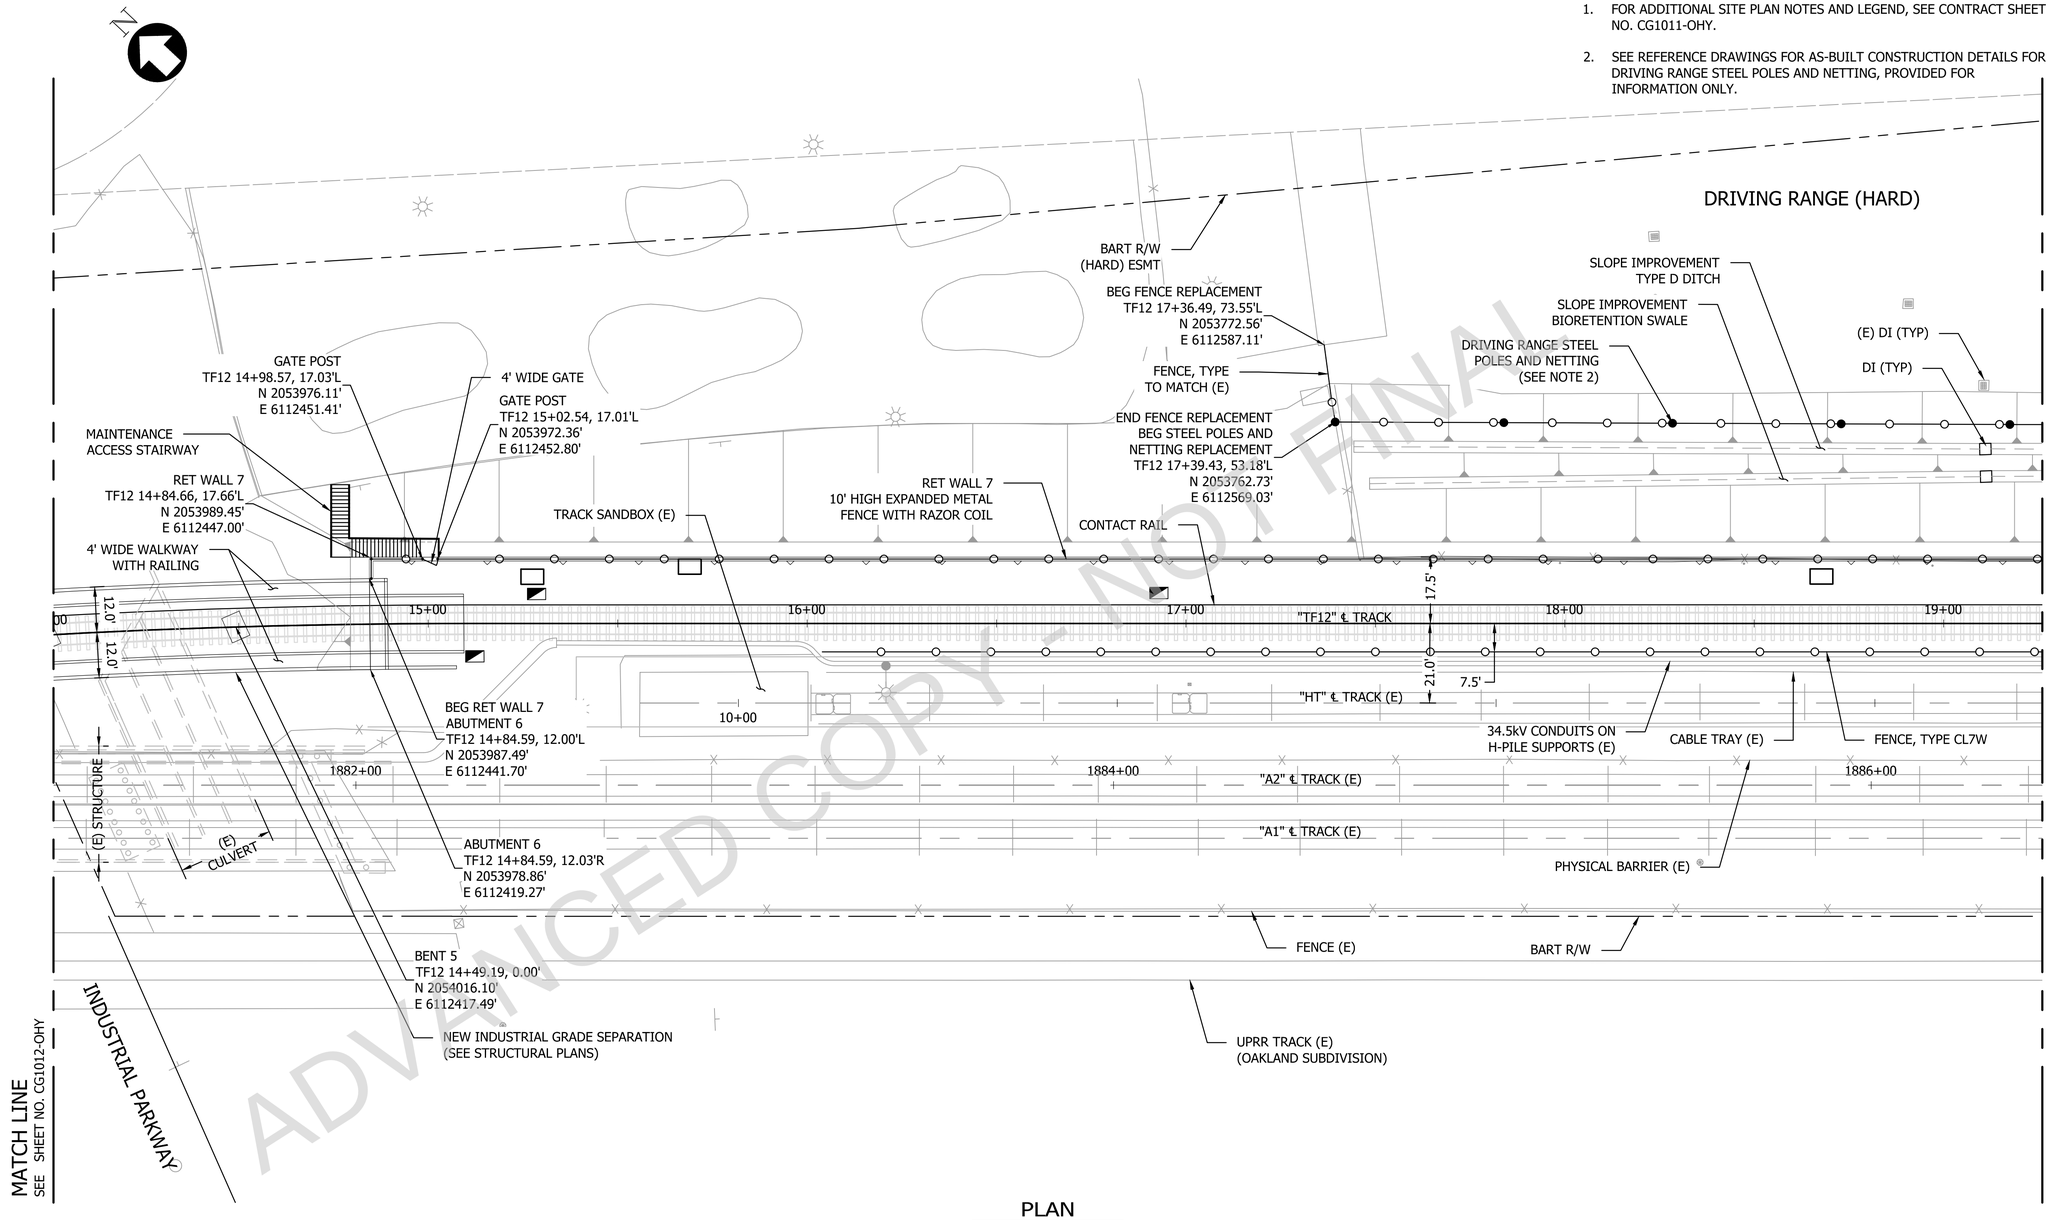

PLAN

SCALE: 1"=20'

20' 0' 20' 40'

GRAPHIC SCALE

ADVANCED COPY - NOT FINAL

60% SUBMITTAL REVIEW - NOT FOR CONSTRUCTION

REV.	DATE	BY	SUB	APP.	DESCRIPTION
B	11/15/2021				60% RE-SUBMITTAL REVIEW
A	07/10/2020				60% SUBMITTAL REVIEW

DESIGNED: J. LEUNG
DRAWN: J. LEUNG
CHECKED: A. FERNANDEZ
APPROVED: J. LEUNG
DATE: 08/03/2021

SAN FRANCISCO BAY AREA RAPID TRANSIT DISTRICT

PGH WONG ENGINEERING, INC. — SUBMITTED

PGH WONG ENGINEERING, INC. — APPROVED

HAYWARD MAINTENANCE COMPLEX (PHASE 2)
EAST STORAGE YARD
CIVIL

SITE PLAN
SHEET 3 OF 24

CADD FILENAME: 01RQ-103-CG1013-OHY.dwg
SIZE: D — SCALE: 1"=20'
CONTRACT NO.: 01RQ-103 — REV.: B
CONTRACT SHEET NO.: CG1013-OHY — PAGE NO.:

C:\USERS\JEFFREY.LEUNG\DESKTOP\PROJECTS SAVED LOCAL\01RQ-100 - HMC PHASE 2\13 DRAWINGS\13.3 HMCP2-ESY\13.3.1 CADD\SHEETS\2_CIVIL\01RQ-103-CG1037-OHY.DWG 10/30/2021 5:04 PM

NOTES:

1. FOR ADDITIONAL SITE PLAN NOTES AND LEGEND, SEE CONTRACT SHEET NO. CG1011-OHY.
2. SEE REFERENCE DRAWINGS FOR AS-BUILT CONSTRUCTION DETAILS FOR DRIVING RANGE STEEL POLES AND NETTING, PROVIDED FOR INFORMATION ONLY.

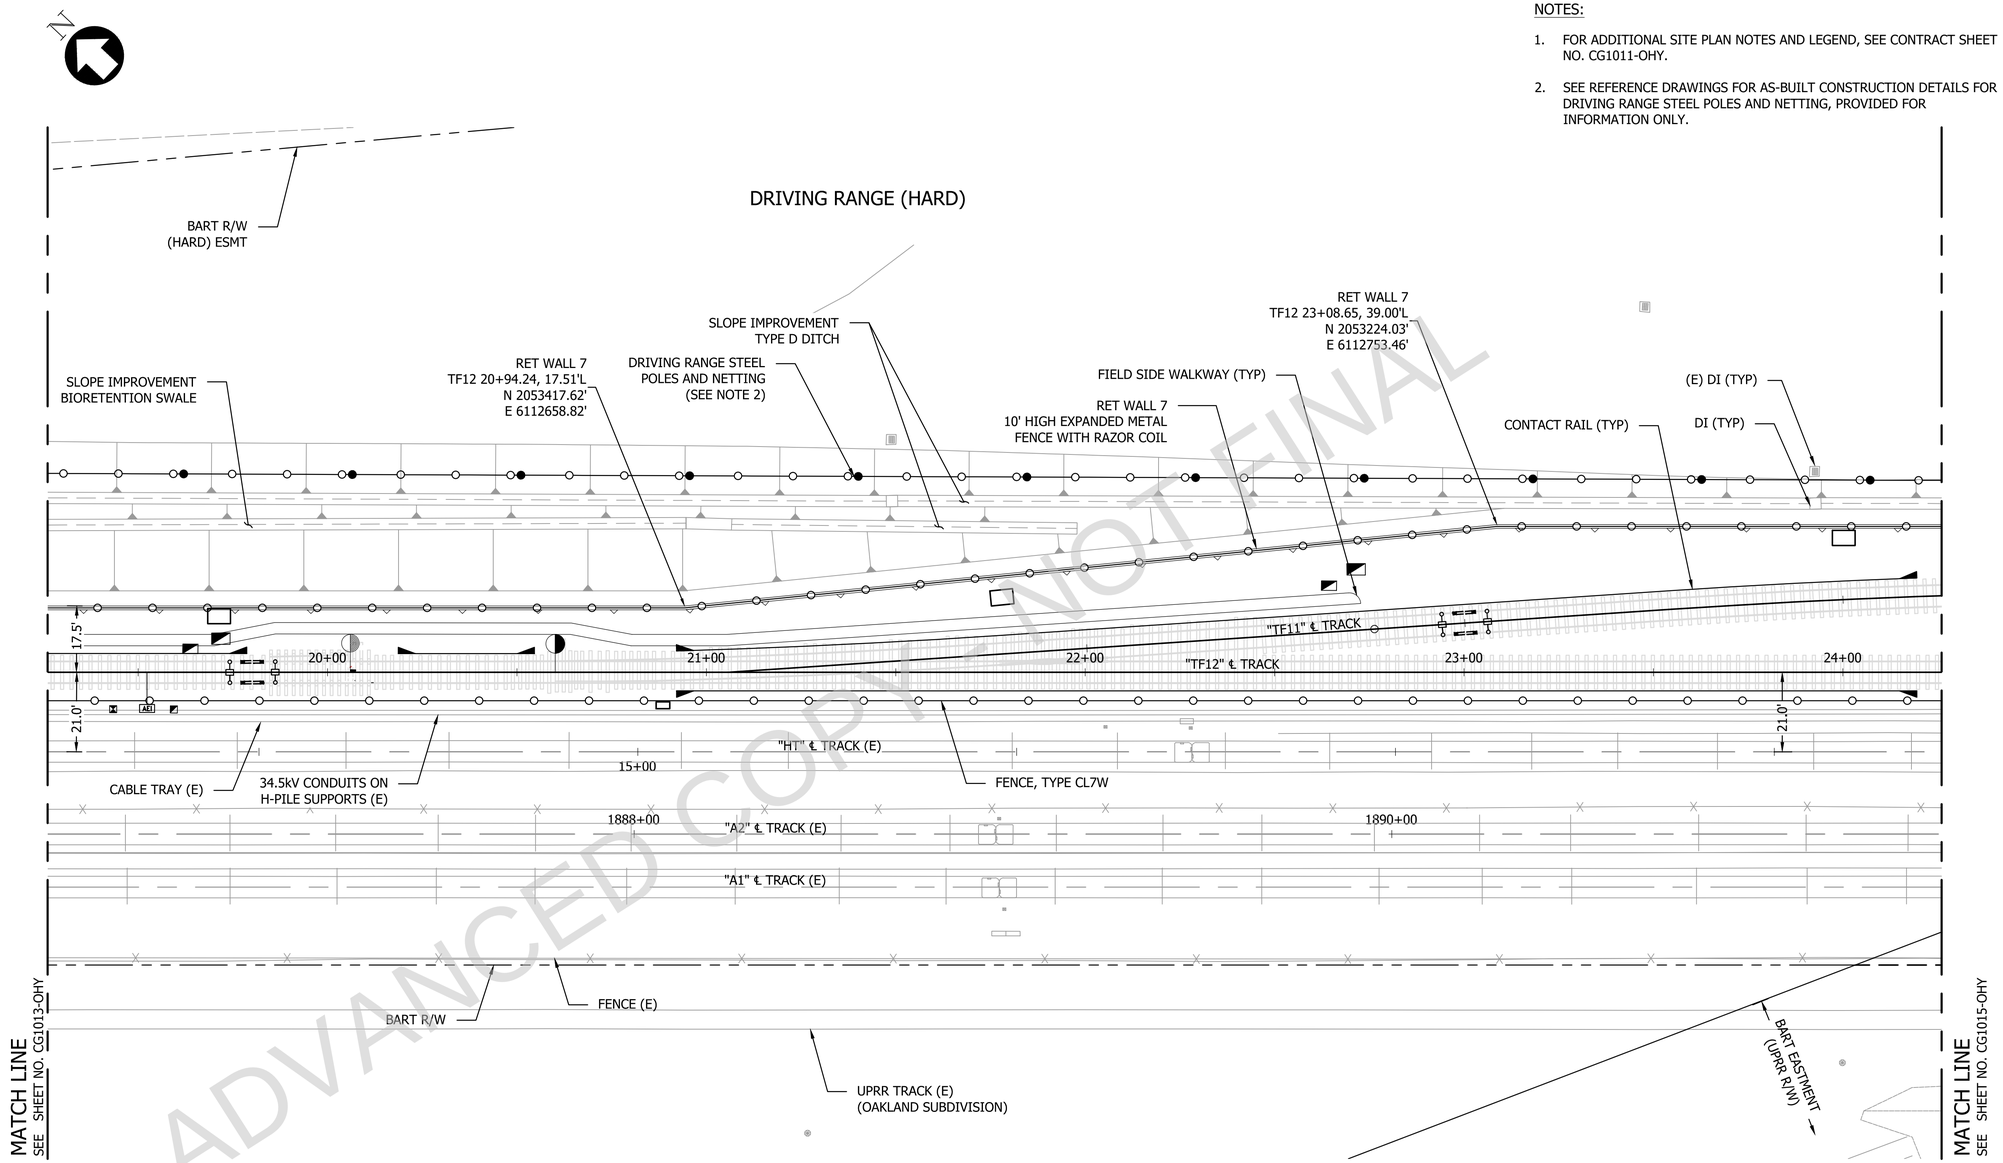

PLAN

SCALE: 1"=20'

20' 0' 20' 40'

GRAPHIC SCALE

ADVANCED COPY - NOT FINAL

60% SUBMITTAL REVIEW - NOT FOR CONSTRUCTION

REV.	DATE	BY	SUB	APP.	DESCRIPTION
B	11/15/2021				60% RE-SUBMITTAL REVIEW
A	07/10/2020				60% SUBMITTAL REVIEW

DESIGNED: J. LEUNG
DRAWN: J. LEUNG
CHECKED: A. FERNANDEZ
APPROVED: J. LEUNG
DATE: 08/03/2021

SAN FRANCISCO BAY AREA RAPID TRANSIT DISTRICT

PGH WONG ENGINEERING, INC. — SUBMITTED

PGH WONG ENGINEERING, INC. — APPROVED

HAYWARD MAINTENANCE COMPLEX (PHASE 2)
EAST STORAGE YARD
CIVIL

SITE PLAN
SHEET 4 OF 24

CADD FILENAME: 01RQ-103-CG1014-OHY.dwg
SIZE: D
SCALE: 1"=20'
CONTRACT NO.: **01RQ-103**
REV.: **B**
CONTRACT SHEET NO.: **CG1014-OHY**
PAGE NO.:

C:\USERS\JEFFREY.LEUNG\DESKTOP\PROJECTS SAVED LOCAL\01RQ-100 - HMC PHASE 2\13 DRAWINGS\13.3 HMCP2-ESY\13.3.1 CADD\SHEETS\2_CIVIL\01RQ-103-CG1011-CG1037-OHY.DWG 11/3/2021 12:07 PM

NOTES:

1. FOR ADDITIONAL SITE PLAN NOTES AND LEGEND, SEE CONTRACT SHEET NO. CG1011-OHY.
2. FOR AS-BUILT CONSTRUCTION DETAILS FOR DRIVING RANGE STEEL POLES AND NETTING, SEE CONTRACT SHEET 01RQ-103-R0001.

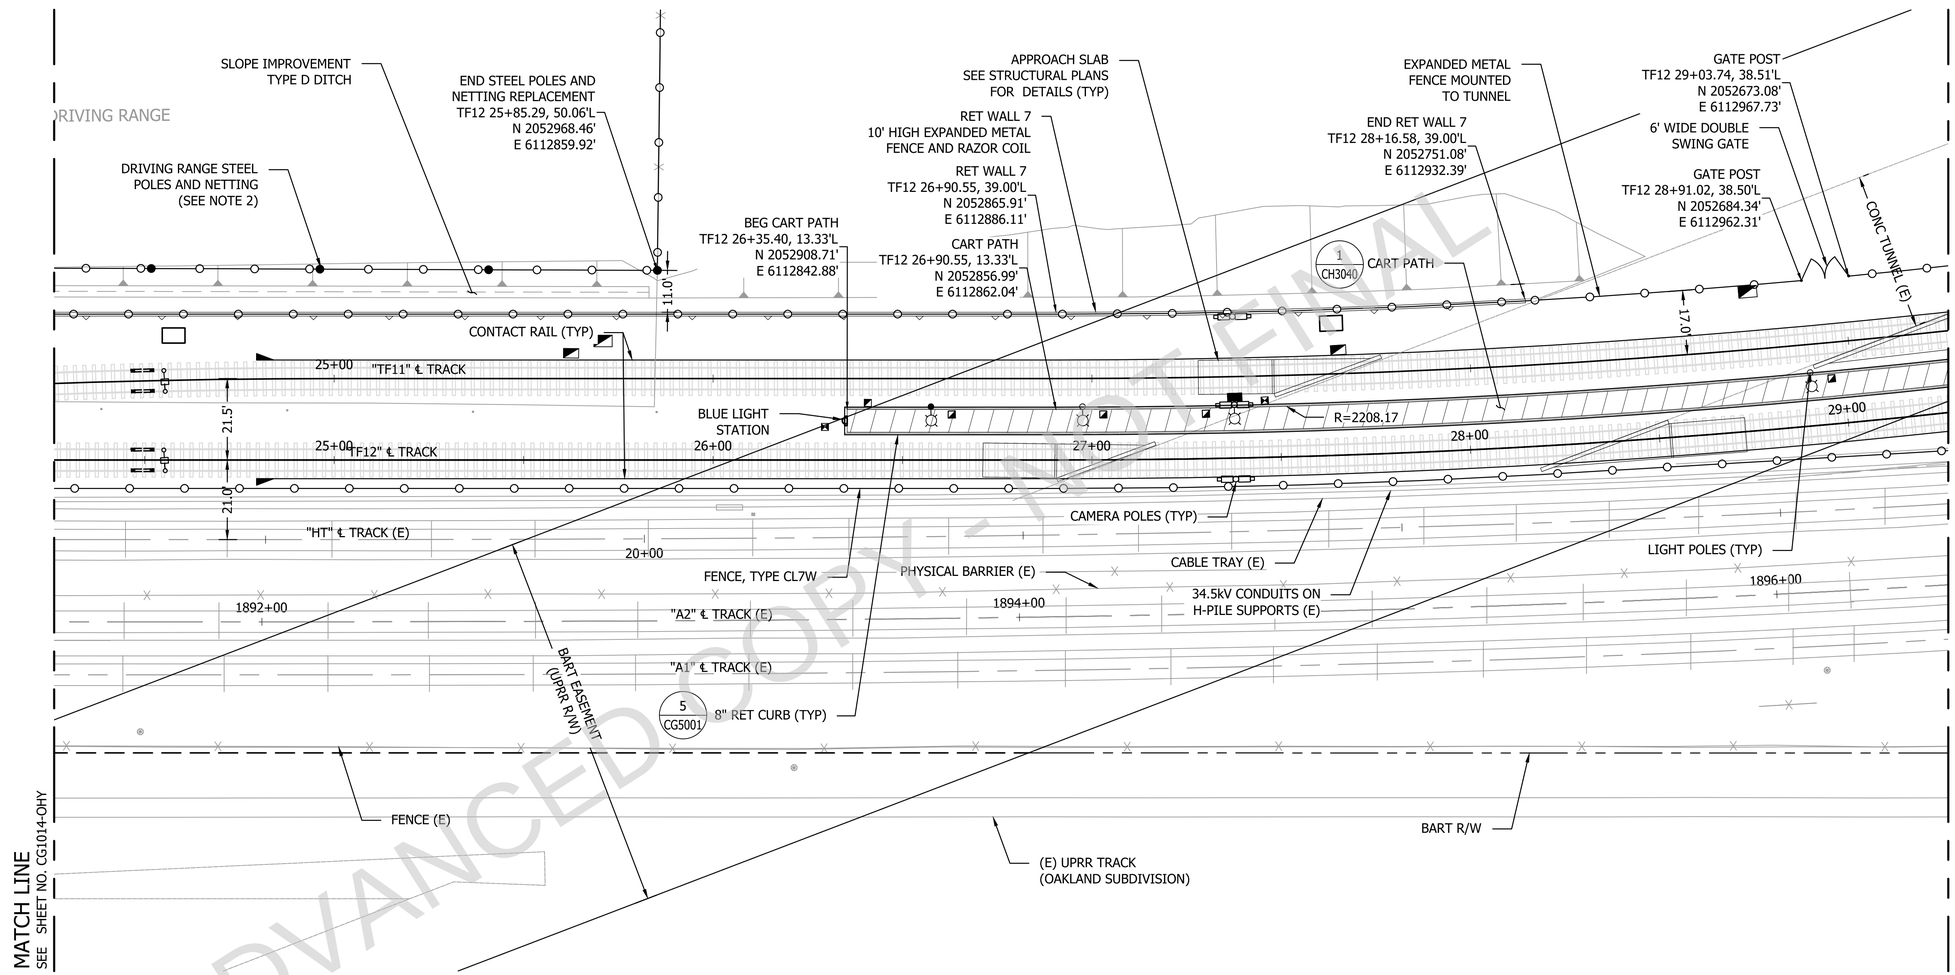

PLAN

SCALE: 1"=20'

20' 0' 20' 40'

GRAPHIC SCALE

ADVANCED COPY - NOT FINAL

60% SUBMITTAL REVIEW - NOT FOR CONSTRUCTION

REV.	DATE	BY	SUB	APP.	DESCRIPTION
B	11/15/2021				60% RE-SUBMITTAL REVIEW
A	07/10/2020				60% SUBMITTAL REVIEW

DESIGNED: J. LEUNG
DRAWN: J. LEUNG
CHECKED: A. FERNANDEZ
APPROVED: B. HEARNE
DATE: 12/16/2019

SAN FRANCISCO BAY AREA RAPID TRANSIT DISTRICT

PGH WONG ENGINEERING, INC. — SUBMITTED

PGH WONG ENGINEERING, INC. — APPROVED

HAYWARD MAINTENANCE COMPLEX (PHASE 2)
EAST STORAGE YARD
CIVIL

SITE PLAN
SHEET 5 OF 24

CADD FILENAME: 01RQ-103-CG1015-OHY.dwg
SIZE: D | SCALE: 1"=20'
CONTRACT NO.: **01RQ-103** | REV.: **B**
CONTRACT SHEET NO.: **CG1015-OHY** | PAGE NO.:

C:\USERS\JEFFREY.LEUNG\DESKTOP\PROJECTS SAVED LOCAL\01RQ-100 - HMC PHASE 2\13 DRAWINGS\13.3 HMCP2-ESY\13.3.1 CADD\SHEETS\2_CIVIL\01RQ-103-CG1011-CG1037-OHY.DWG 11/1/2021 2:43 PM

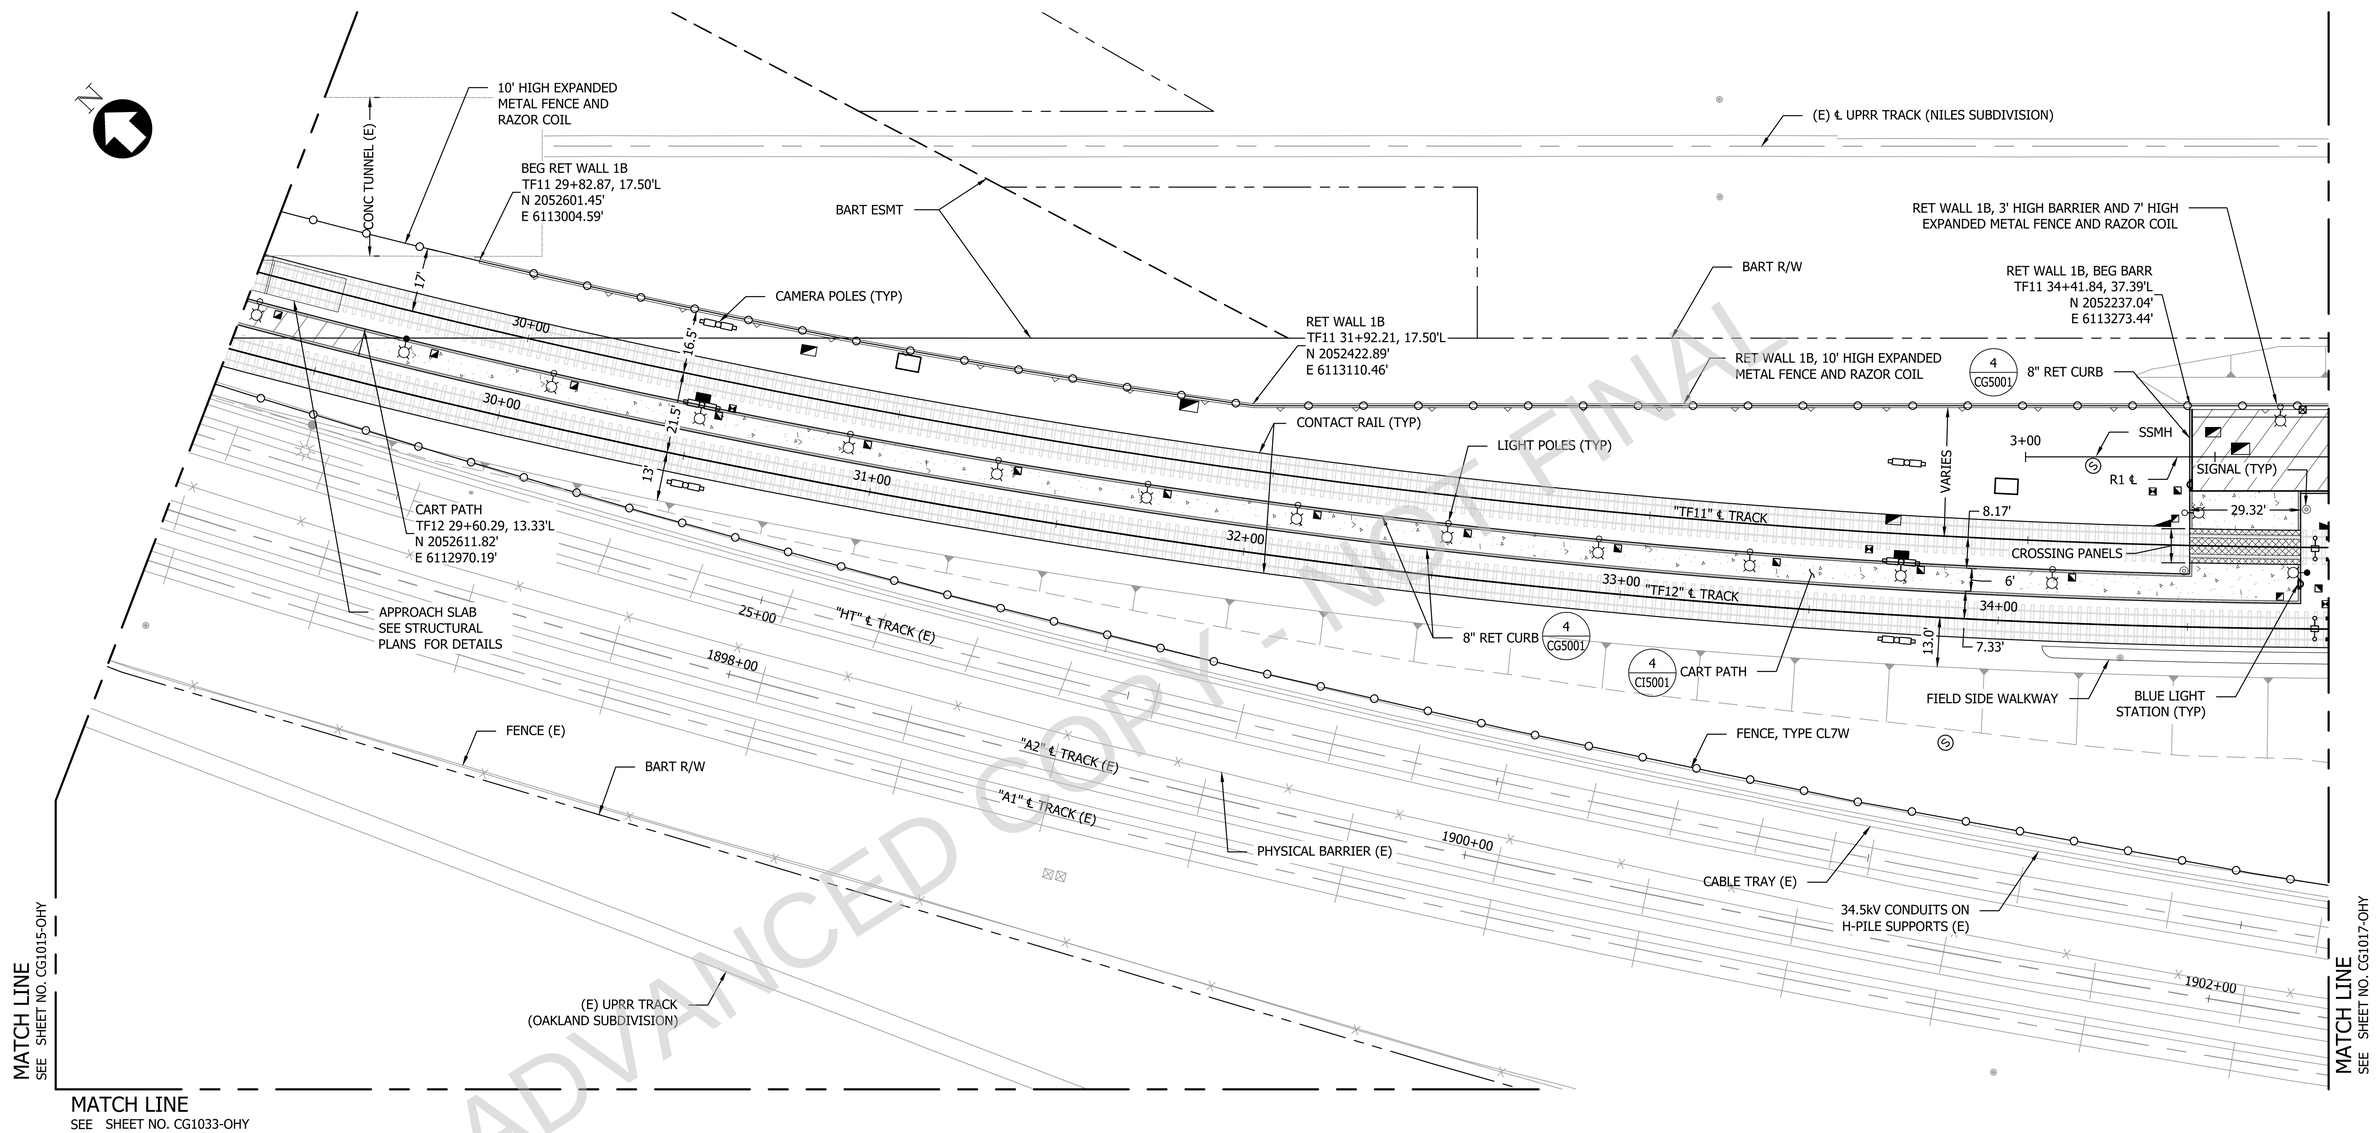

ADVANCED COPY - NOT FINAL

NOTE:

1. FOR ADDITIONAL SITE PLAN NOTES AND LEGEND, SEE CONTRACT SHEET NO. CG1011-OHY.

PLAN

SCALE: 1"=20'

20' 0' 20' 40'

GRAPHIC SCALE

60% SUBMITTAL REVIEW - NOT FOR CONSTRUCTION

REV.	DATE	BY	SUB	APP.	DESCRIPTION
B	11/15/2021				60% RE-SUBMITTAL REVIEW
A	07/10/2020				60% SUBMITTAL REVIEW

DESIGNED: J. LEUNG
DRAWN: J. LEUNG
CHECKED: A. FERNANDEZ
APPROVED: J. LEUNG
DATE: 08/03/2021

SAN FRANCISCO BAY AREA RAPID TRANSIT DISTRICT

PGH WONG ENGINEERING, INC.

SUBMITTED _____

PGH WONG ENGINEERING, INC.

APPROVED _____

HAYWARD MAINTENANCE COMPLEX (PHASE 2)
EAST STORAGE YARD
CIVIL

SITE PLAN
SHEET 6 OF 24

CADD FILENAME: 01RQ-103-CG1016-OHY.dwg
SIZE: D
SCALE: 1"=20'
CONTRACT NO.: **01RQ-103**
REV.: **B**
CONTRACT SHEET NO.: **CG1016-OHY**
PAGE NO.:

C:\USERS\JEFFREY LEUNG\DESKTOP\PROJECTS SAVED LOCAL\01RQ-100 - HMC PHASE 2\13 DRAWINGS\13.3 HMCP2-ESY\13.3.1 CADD\SHEETS\2_CIVIL\01RQ-103-CG1037-OHY.DWG 11/2/2021 7:16 PM

NOTE:

1. FOR ADDITIONAL SITE PLAN NOTES AND LEGEND, SEE CONTRACT SHEET NO. CG1011-OHY.

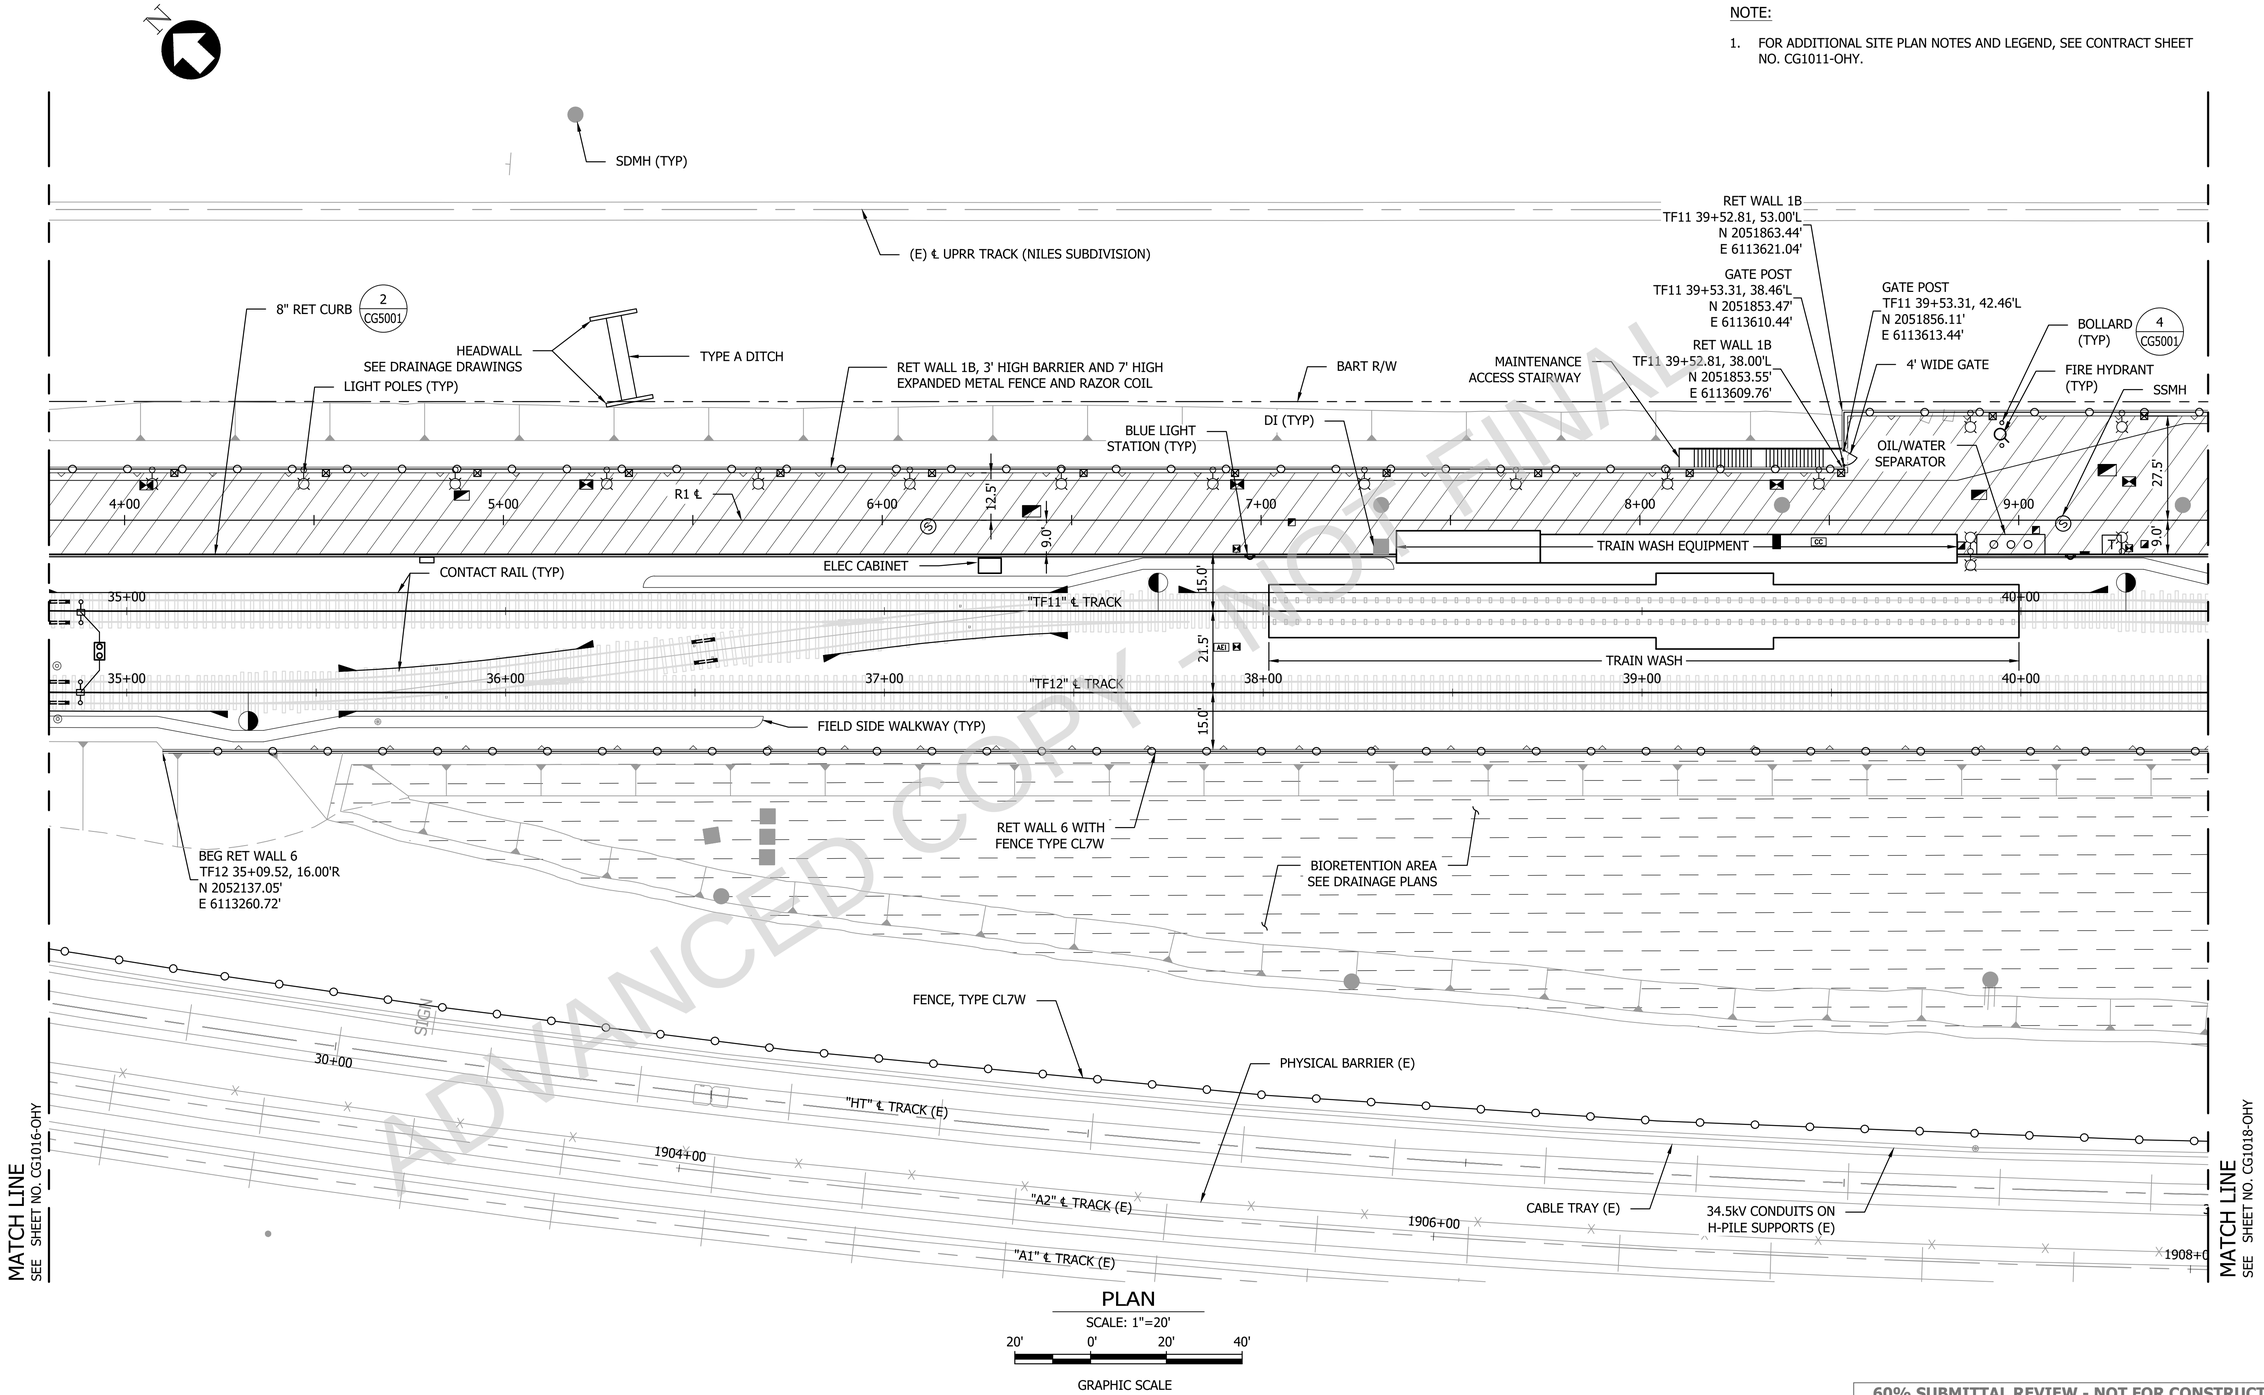

PLAN

SCALE: 1"=20'

20' 0' 20' 40'

GRAPHIC SCALE

60% SUBMITTAL REVIEW - NOT FOR CONSTRUCTION

REV.	DATE	BY	SUB	APP.	DESCRIPTION
B	11/15/2021				60% RE-SUBMITTAL REVIEW
A	07/10/2020				60% SUBMITTAL REVIEW

DESIGNED: J. LEUNG
DRAWN: J. LEUNG
CHECKED: A. FERNANDEZ
APPROVED: J. LEUNG
DATE: 08/03/2021

SAN FRANCISCO BAY AREA RAPID TRANSIT DISTRICT

PGH WONG ENGINEERING, INC. — SUBMITTED

PGH WONG ENGINEERING, INC. — APPROVED

HAYWARD MAINTENANCE COMPLEX (PHASE 2)
EAST STORAGE YARD
CIVIL

SITE PLAN
SHEET 7 OF 24

CADD FILENAME: 01RQ-103-CG1017-OHY.dwg
SIZE: D
SCALE: 1"=20'
CONTRACT NO.: 01RQ-103
REV.: B
CONTRACT SHEET NO.: CG1017-OHY
PAGE NO.:

Z:\01RQ-100 - HMC PHASE 2\13 DRAWINGS\13.3 HMCP2-ESY\13.3.1 CADD\SHEETS\2_CIVIL\01RQ-103-CG1011-CG1037-OHY.DWG 10/28/2021 10:57 AM

NOTES:

1. FOR ADDITIONAL SITE PLAN NOTES AND LEGEND, SEE CONTRACT SHEET NO. CG1011-OHY.
2. INSTALL 4'-0" CONCRETE BUMPER, REFER TO CS23 FOR DETAILS.

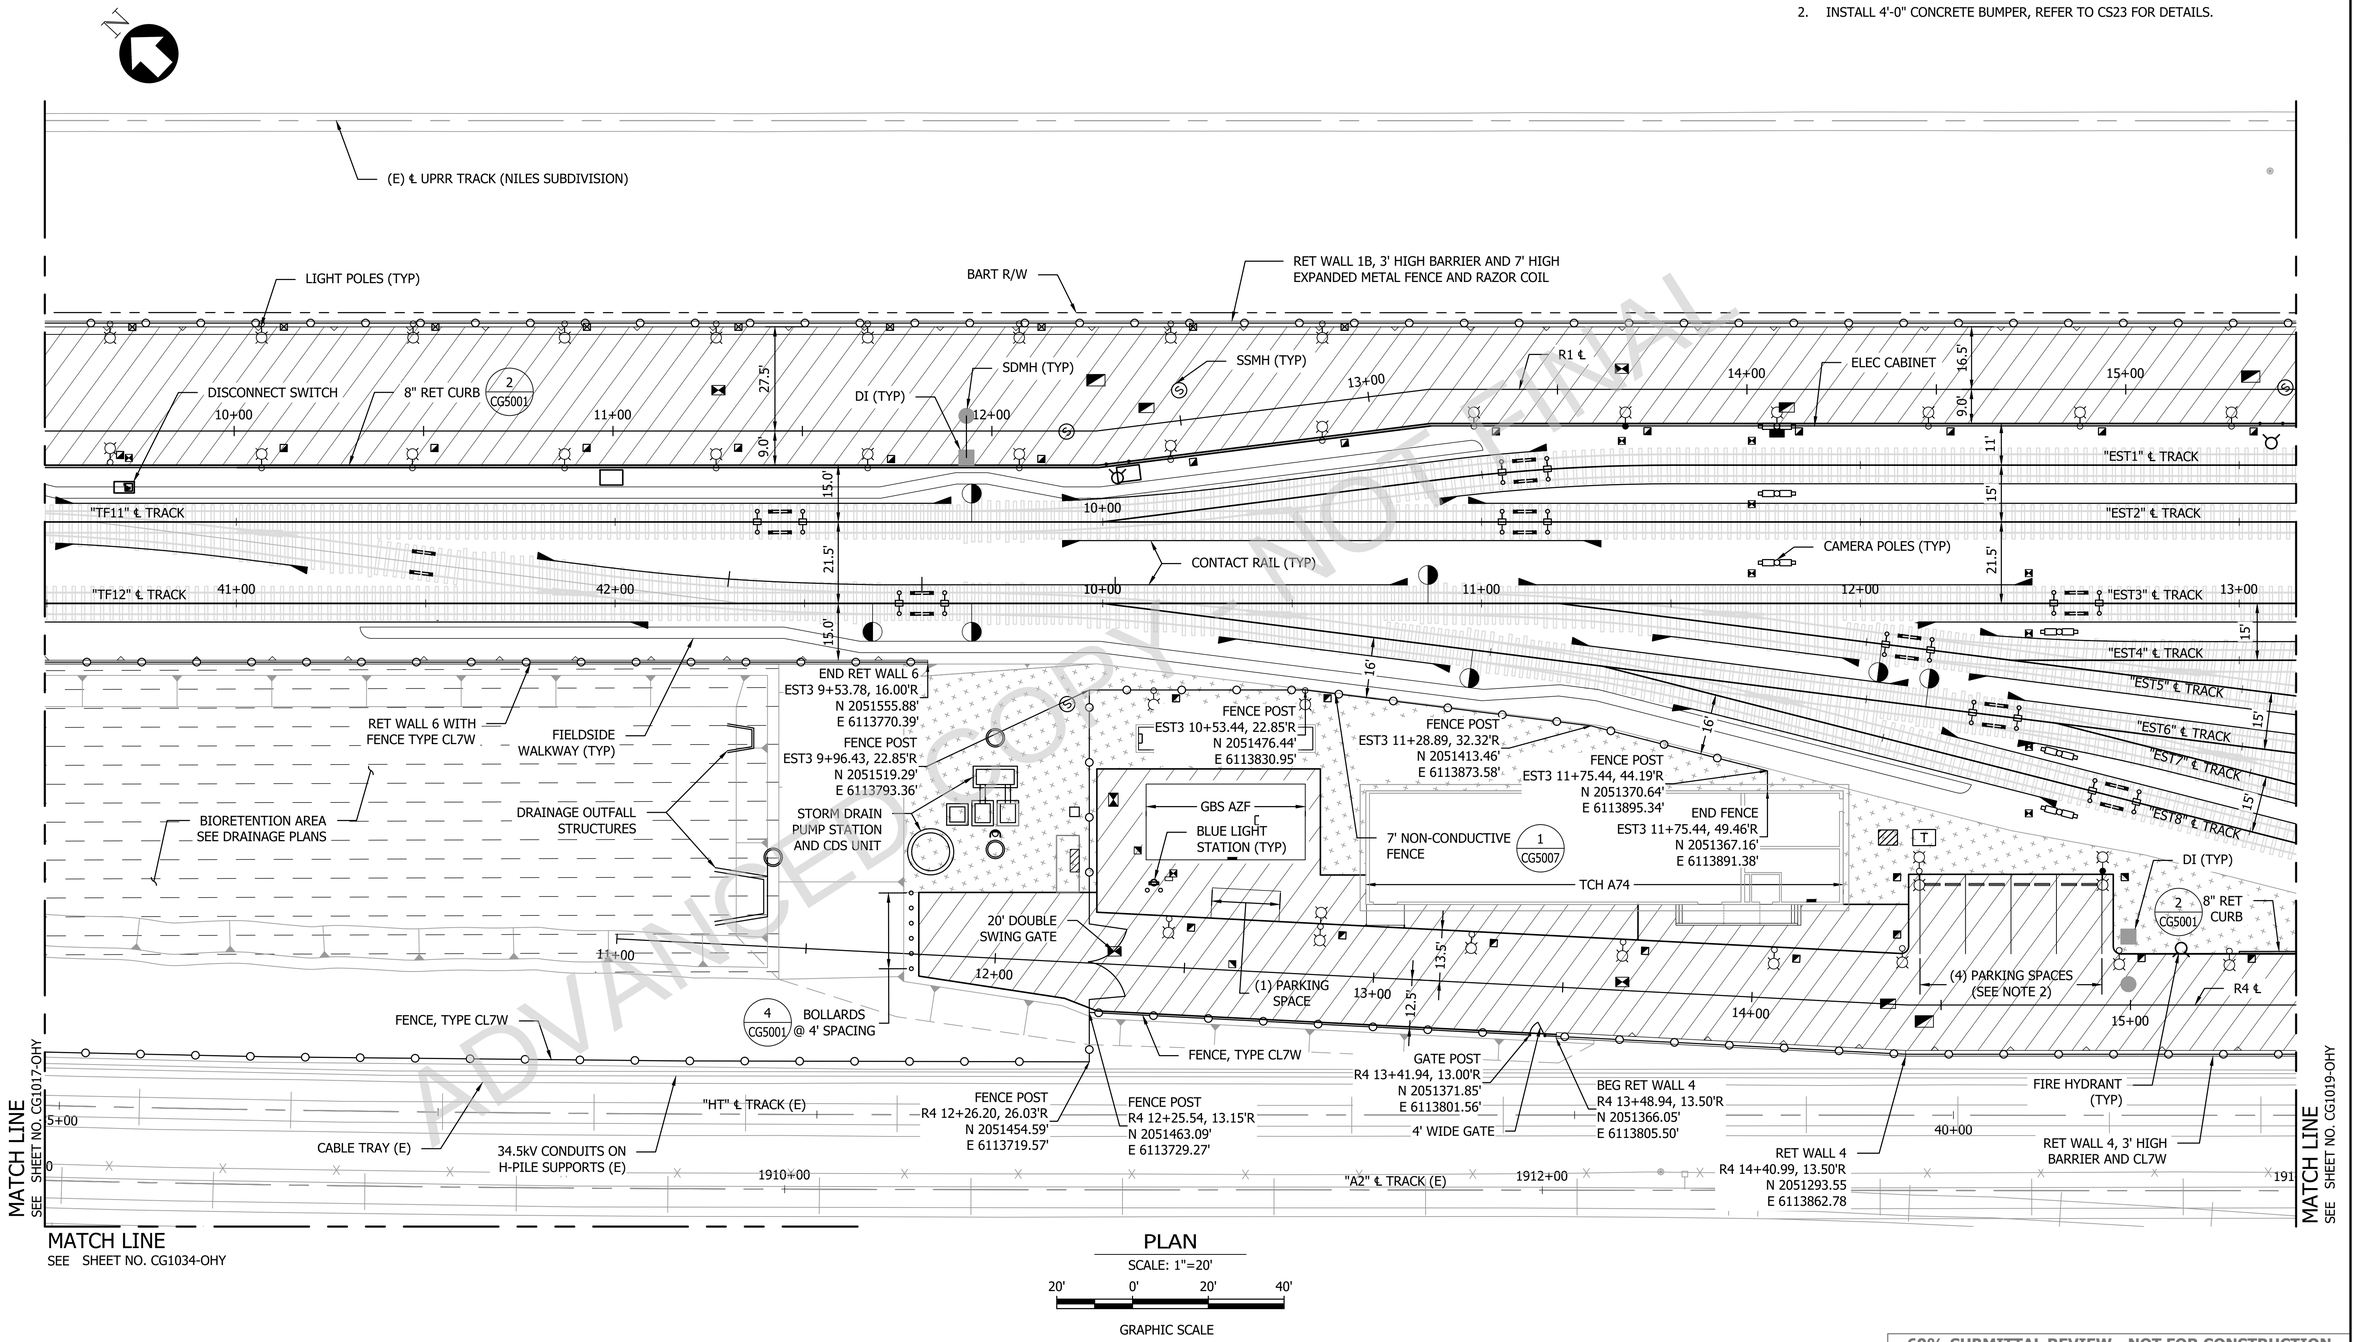

PLAN

SCALE: 1"=20'

20' 0' 20' 40'

GRAPHIC SCALE

60% SUBMITTAL REVIEW - NOT FOR CONSTRUCTION

REV.	DATE	BY	SUB	APP.	DESCRIPTION
B	11/15/2021				60% RE-SUBMITTAL REVIEW
A	07/10/2020				60% SUBMITTAL REVIEW

DESIGNED: J. LEUNG
DRAWN: J. LEUNG
CHECKED: A. FERNANDEZ
APPROVED: J. LEUNG
DATE: 08/03/2021

SAN FRANCISCO BAY AREA RAPID TRANSIT DISTRICT

PGH WONG ENGINEERING, INC. — SUBMITTED

PGH WONG ENGINEERING, INC. — APPROVED

HAYWARD MAINTENANCE COMPLEX (PHASE 2)
EAST STORAGE YARD
CIVIL

SITE PLAN
SHEET 8 OF 24

CADD FILENAME: 01RQ-103-CG1018-OHY.dwg
SIZE: D
SCALE: 1"=20'
CONTRACT NO.: 01RQ-103
REV.: B
CONTRACT SHEET NO.: CG1018-OHY
PAGE NO.:

Z:\01RQ-100 - HMC PHASE 2\13 DRAWINGS\13.3 HMCP2-ESY\13.3.1 CADD\SHEETS\2_CIVIL\01RQ-103-CG1011-CG1037-OHY.DWG 10/28/2021 3:12 PM

NOTE:

1. FOR ADDITIONAL SITE PLAN NOTES AND LEGEND, SEE CONTRACT SHEET NO. CG1011-OHY.

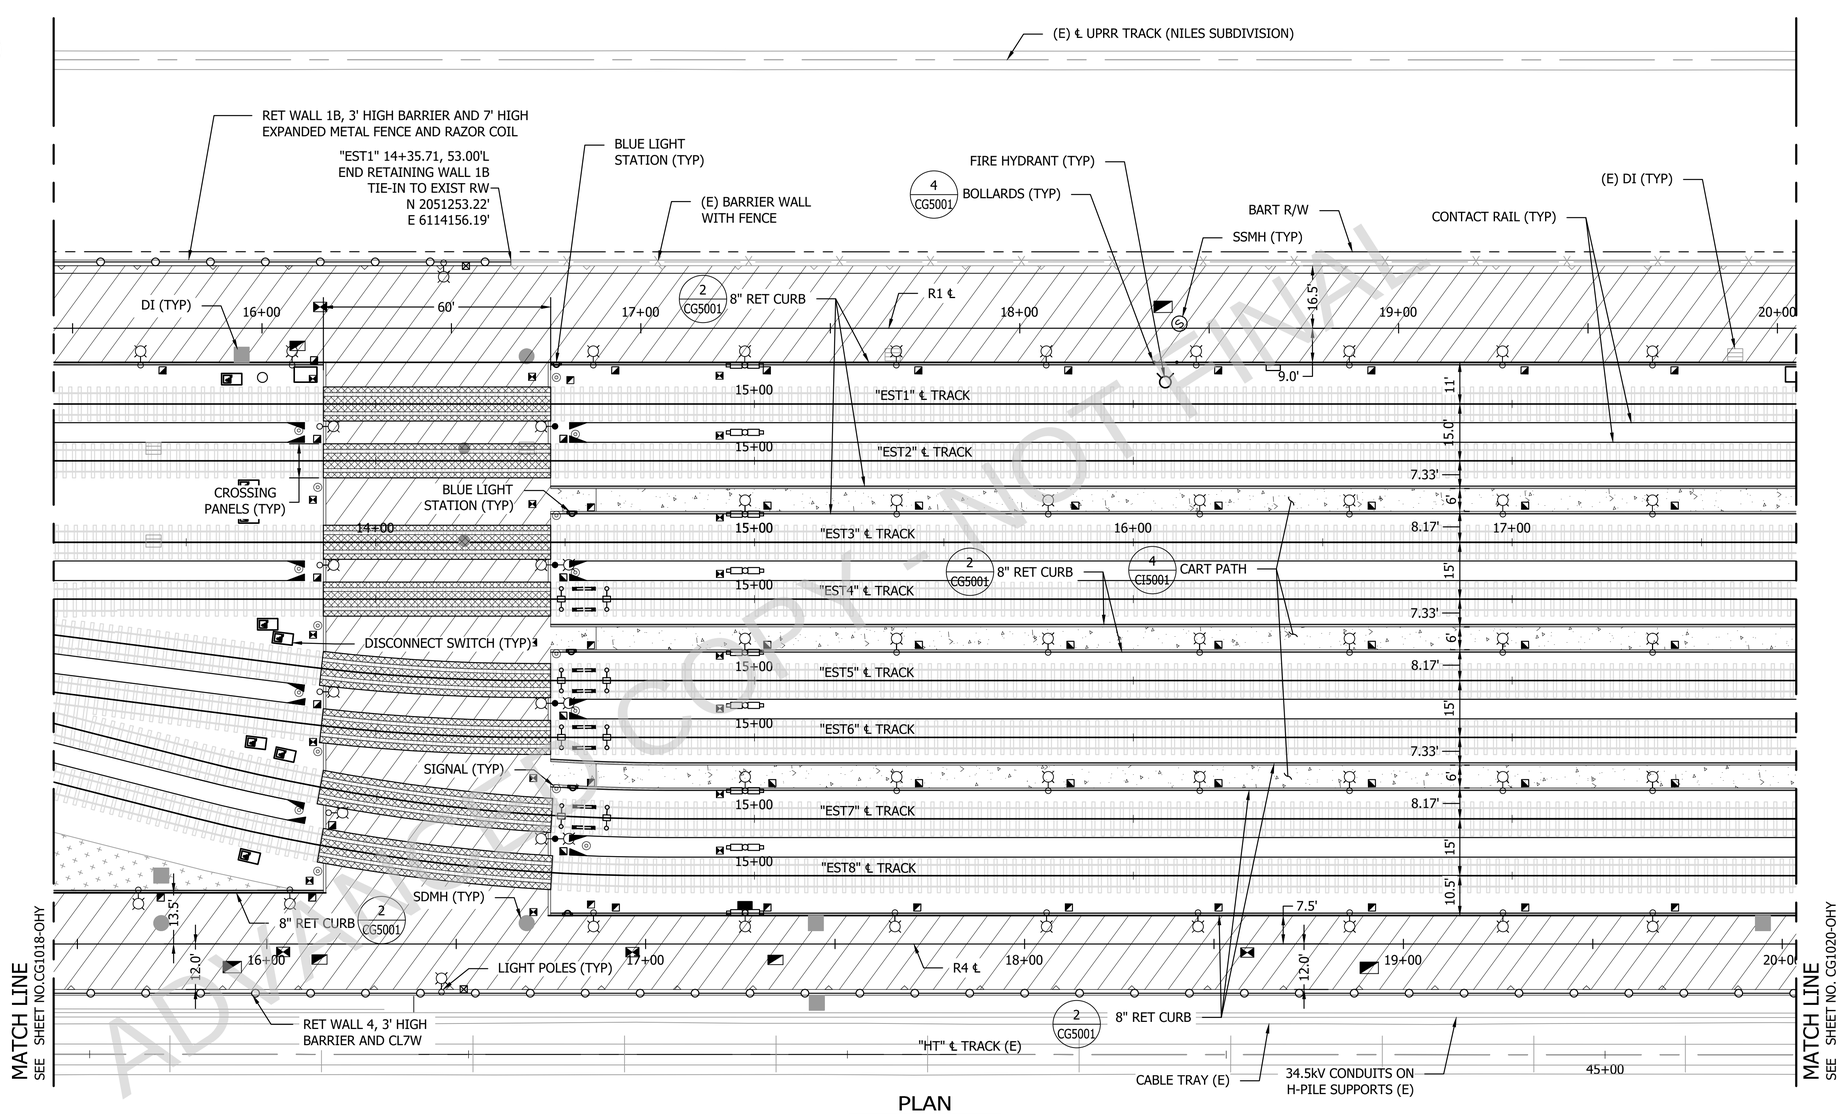

PLAN

SCALE: 1"=20'

20' 0' 20' 40'

GRAPHIC SCALE

ADVANCED COPY - NOT FINAL

60% SUBMITTAL REVIEW - NOT FOR CONSTRUCTION

REV.	DATE	BY	SUB	APP.	DESCRIPTION
B	11/15/2021				60% RE-SUBMITTAL REVIEW
A	07/10/2020				60% SUBMITTAL REVIEW

DESIGNED: J. LEUNG
DRAWN: J. LEUNG
CHECKED: A. FERNANDEZ
APPROVED: J. LEUNG
DATE: 08/03/2021

SAN FRANCISCO BAY AREA RAPID TRANSIT DISTRICT

PGH WONG ENGINEERING, INC. — SUBMITTED

PGH WONG ENGINEERING, INC. — APPROVED

HAYWARD MAINTENANCE COMPLEX (PHASE 2)
EAST STORAGE YARD
CIVIL

SITE PLAN
SHEET 9 OF 24

CADD FILENAME: 01RQ-103-CG1019-OHY.dwg
SIZE: D
SCALE: 1"=20'
CONTRACT NO.: **01RQ-103**
REV.: **B**
CONTRACT SHEET NO.: **CG1019-OHY**
PAGE NO.:

Z:\01RQ-100 - HMC PHASE 2\13 DRAWINGS\13.3 HMCP2-ESY\13.3.1 CADD\SHEETS\2_CIVIL\01RQ-103-CG1011-CG1037-OHY.DWG 10/28/2021 12:24 PM

NOTE:

1. FOR ADDITIONAL SITE PLAN NOTES AND LEGEND, SEE CONTRACT SHEET NO. CG1011-OHY.

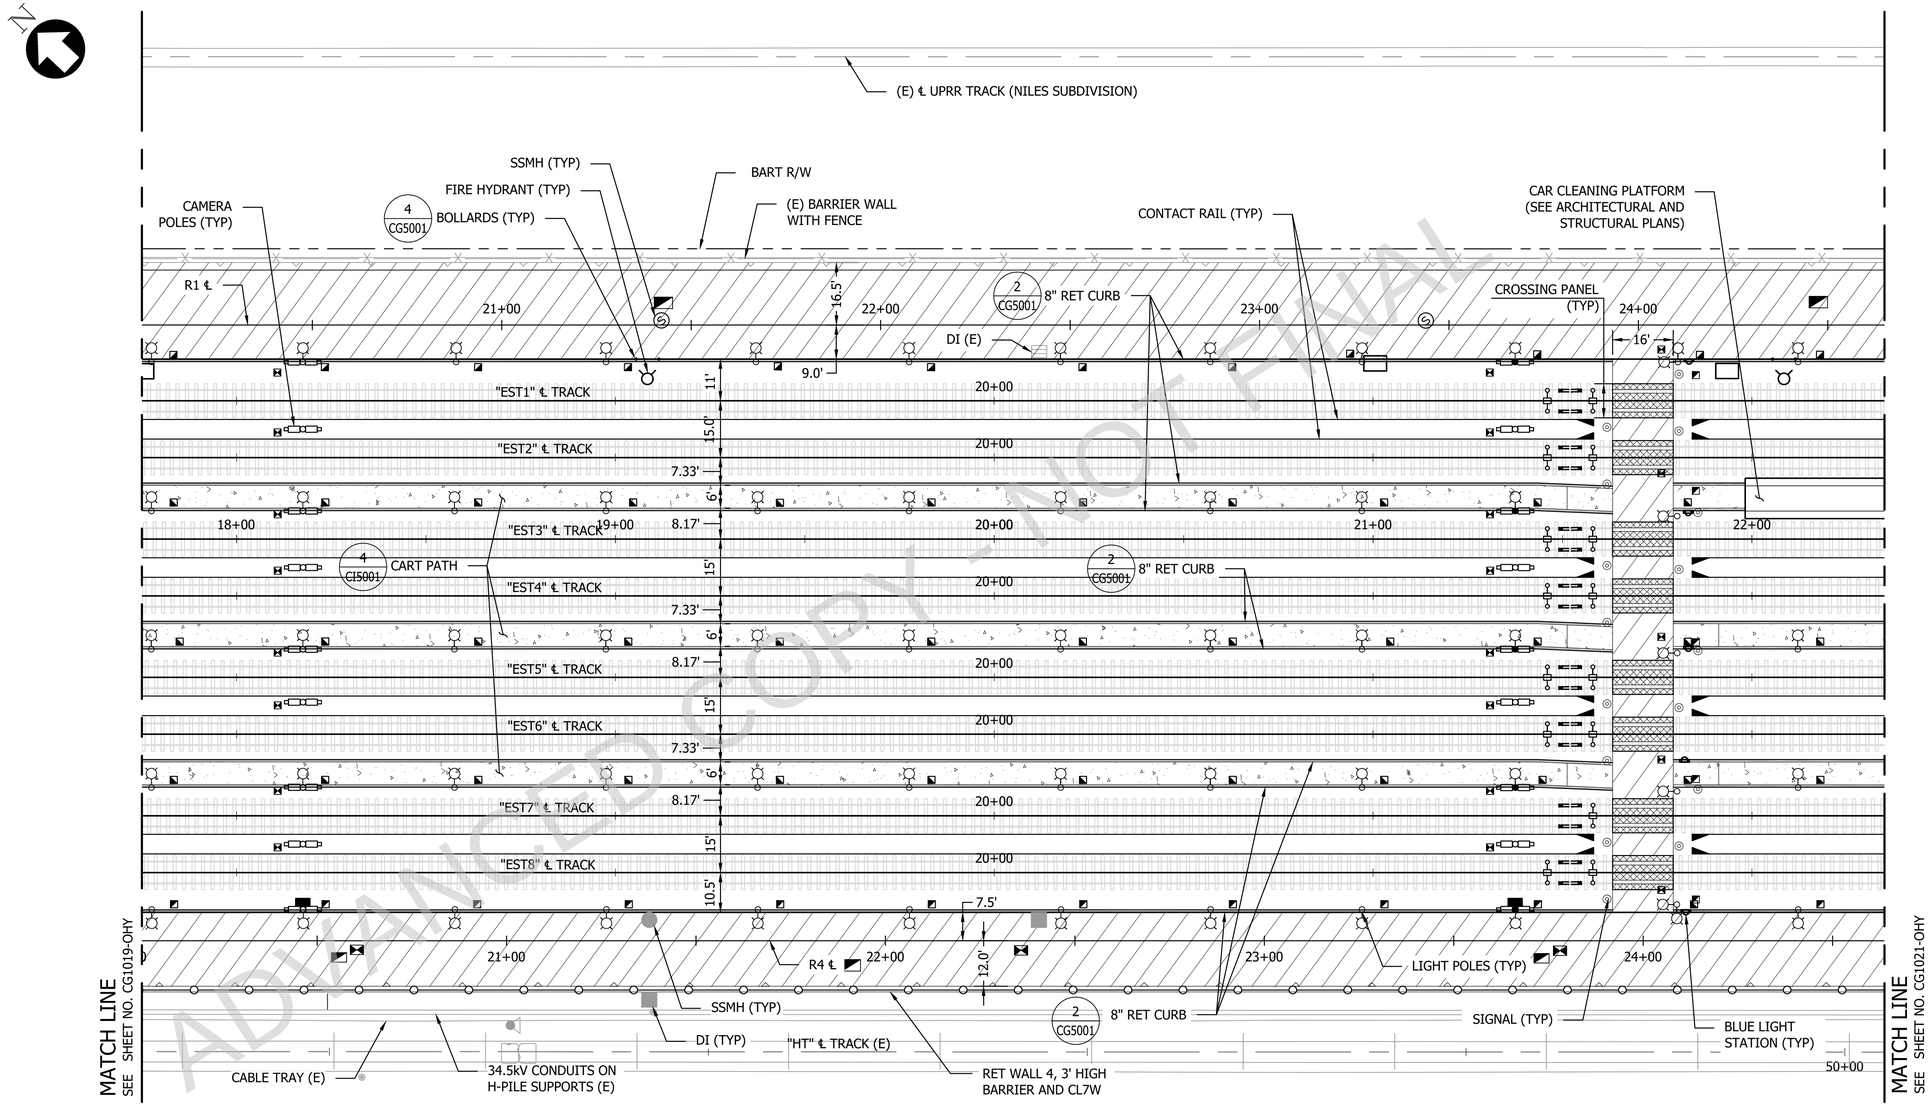

PLAN

SCALE: 1"=20'

20' 0' 20' 40'

GRAPHIC SCALE

ADVANCED COPY - NOT FINAL

60% SUBMITTAL REVIEW - NOT FOR CONSTRUCTION

REV.	DATE	BY	SUB	APP.	DESCRIPTION
B	11/15/2021				60% RE-SUBMITTAL REVIEW
A	07/10/2020				60% SUBMITTAL REVIEW

DESIGNED: J. LEUNG
DRAWN: J. LEUNG
CHECKED: A. FERNANDEZ
APPROVED: J. LEUNG
DATE: 08/03/2021

SAN FRANCISCO BAY AREA RAPID TRANSIT DISTRICT

PGH WONG ENGINEERING, INC. — SUBMITTED

PGH WONG ENGINEERING, INC. — APPROVED

HAYWARD MAINTENANCE COMPLEX (PHASE 2)
EAST STORAGE YARD
CIVIL

SITE PLAN
SHEET 10 OF 24

CADD FILENAME: 01RQ-103-CG1020-OHY.dwg
SIZE: D
SCALE: 1"=20'
CONTRACT NO.: **01RQ-103**
REV.: **B**
CONTRACT SHEET NO.: **CG1020-OHY**
PAGE NO.:

Z:\01RQ-100 - HMC PHASE 2\13 DRAWINGS\13.3 HMCP2-ESY\13.3.1 CADD\SHEETS\2_CIVIL\01RQ-103-CG1011-CG1037-OHY.DWG 10/28/2021 12:27 PM

NOTE:

1. FOR ADDITIONAL SITE PLAN NOTES AND LEGEND, SEE CONTRACT SHEET NO. CG1011-OHY.

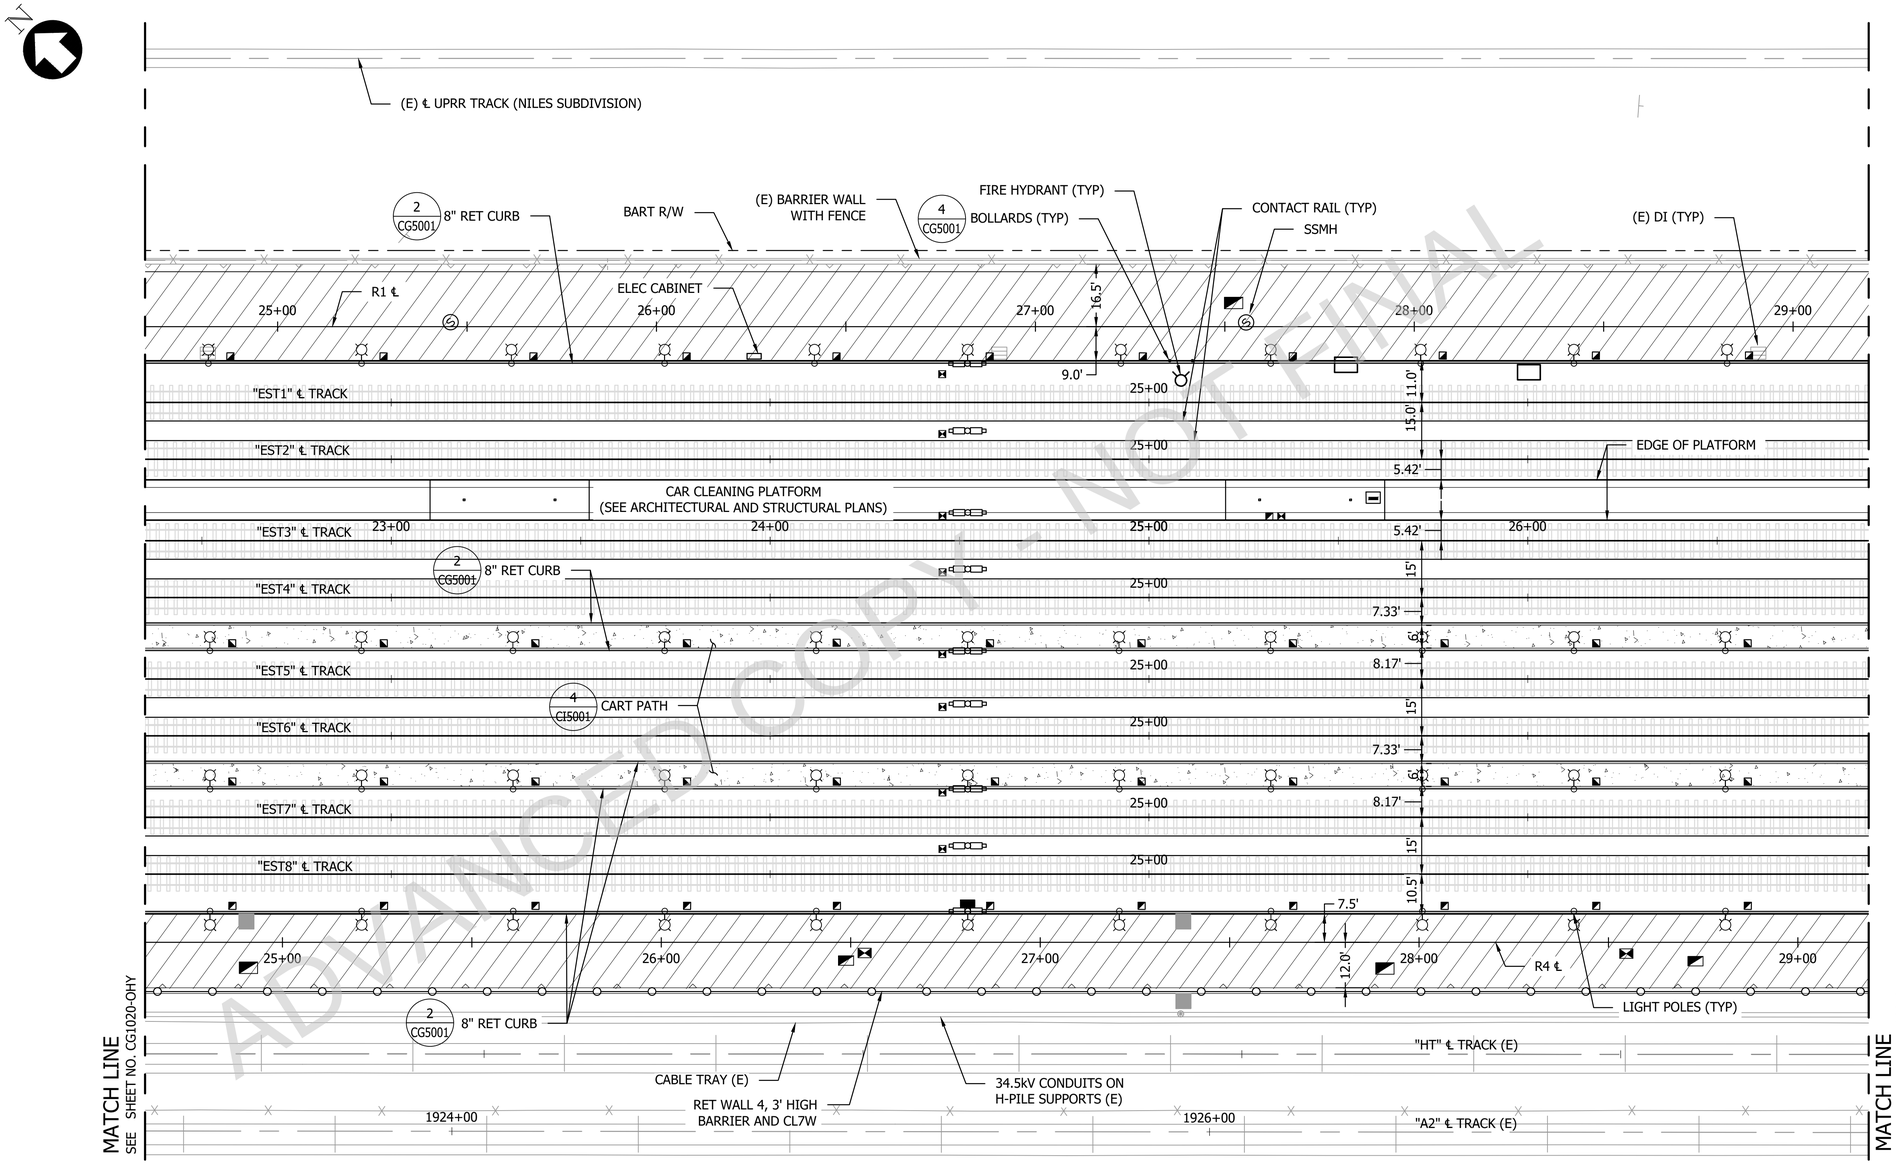

PLAN

SCALE: 1"=20'

20' 0' 20' 40'

GRAPHIC SCALE

ADVANCED COPY - NOT FINAL

60% SUBMITTAL REVIEW - NOT FOR CONSTRUCTION

REV.	DATE	BY	SUB	APP.	DESCRIPTION
B	11/15/2021				60% RE-SUBMITTAL REVIEW
A	07/10/2020				60% SUBMITTAL REVIEW

DESIGNED: J. LEUNG
DRAWN: J. LEUNG
CHECKED: A. FERNANDEZ
APPROVED: J. LEUNG
DATE: 08/03/2021

SAN FRANCISCO BAY AREA RAPID TRANSIT DISTRICT

PGH WONG ENGINEERING, INC. — SUBMITTED

PGH WONG ENGINEERING, INC. — APPROVED

HAYWARD MAINTENANCE COMPLEX (PHASE 2)
EAST STORAGE YARD
CIVIL

SITE PLAN
SHEET 11 OF 24

CADD FILENAME: 01RQ-103-CG1021-OHY.dwg
SIZE: D
SCALE: 1"=20'
CONTRACT NO.: **01RQ-103**
REV.: **B**
CONTRACT SHEET NO.: **CG1021-OHY**
PAGE NO.:

Z:\01RQ-100 - HMC PHASE 2\13 DRAWINGS\13.3 HMCP2-ESY\13.3.1 CADD\SHEETS\2_CIVIL\01RQ-103-CG1011-CG1037-OHY.DWG 10/28/2021 12:36 PM

NOTE:

1. FOR ADDITIONAL SITE PLAN NOTES AND LEGEND, SEE CONTRACT SHEET NO. CG1011-OHY.

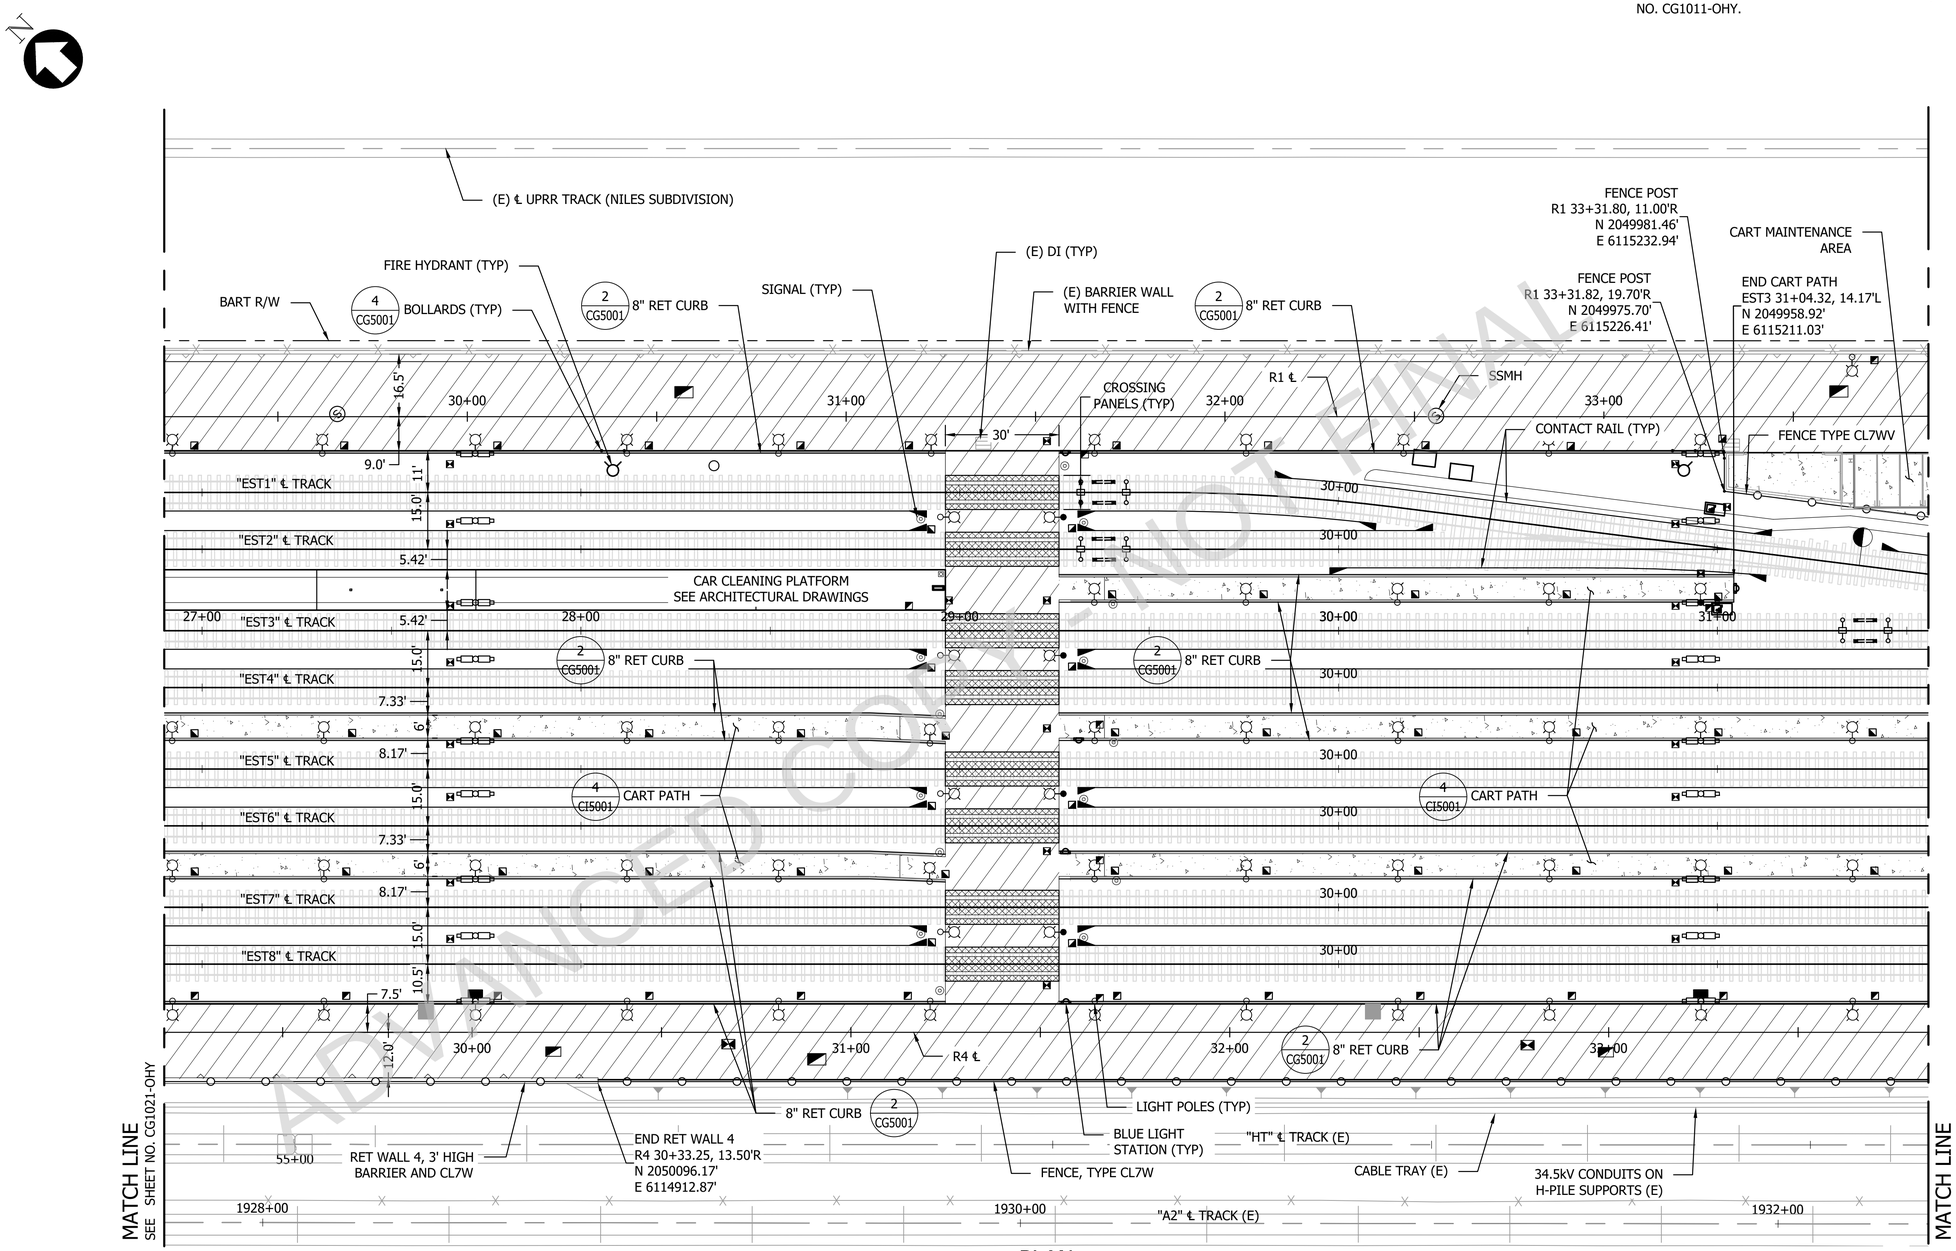

PLAN

SCALE: 1"=20'

20' 0' 20' 40'

GRAPHIC SCALE

ADVANCED COPY - NOT FINAL

60% SUBMITTAL REVIEW - NOT FOR CONSTRUCTION

REV.	DATE	BY	SUB	APP.	DESCRIPTION
B	11/15/2021				60% RE-SUBMITTAL REVIEW
A	07/10/2020				60% SUBMITTAL REVIEW

DESIGNED: J. LEUNG
DRAWN: J. LEUNG
CHECKED: A. FERNANDEZ
APPROVED: J. LEUNG
DATE: 08/03/2021

SAN FRANCISCO BAY AREA RAPID TRANSIT DISTRICT

PGH WONG ENGINEERING, INC. — SUBMITTED

PGH WONG ENGINEERING, INC. — APPROVED

HAYWARD MAINTENANCE COMPLEX (PHASE 2)
EAST STORAGE YARD
CIVIL

SITE PLAN
SHEET 12 OF 24

CADD FILENAME: 01RQ-103-CG1022-OHY.dwg
SIZE: D | SCALE: 1"=20'
CONTRACT NO.: 01RQ-103 | REV.: B
CONTRACT SHEET NO.: CG1022-OHY | PAGE NO.:

Z:\01RQ-100 - HMC PHASE 2\13 DRAWINGS\13.3 HMCP2-ESY\13.3.1 CADD\SHEETS\2_CIVIL\01RQ-103-CG1011-CG1037-OHY.DWG 10/28/2021 9:49 PM

NOTES:

1. FOR ADDITIONAL SITE PLAN NOTES AND LEGEND, SEE CONTRACT SHEET NO. CG1011-OHY.
2. INSTALL CONCRETE DRIVEWAY PER BFS, REFER TO CS05 FOR DETAILS.
3. INSTALL 4'-0" CONCRETE BUMPER, REFER TO CS23 FOR DETAILS
4. FOR SIDEWALK, CURB JOINT, AND SCORE LINE LAYOUT, SEE BFS DRAWING CS06.

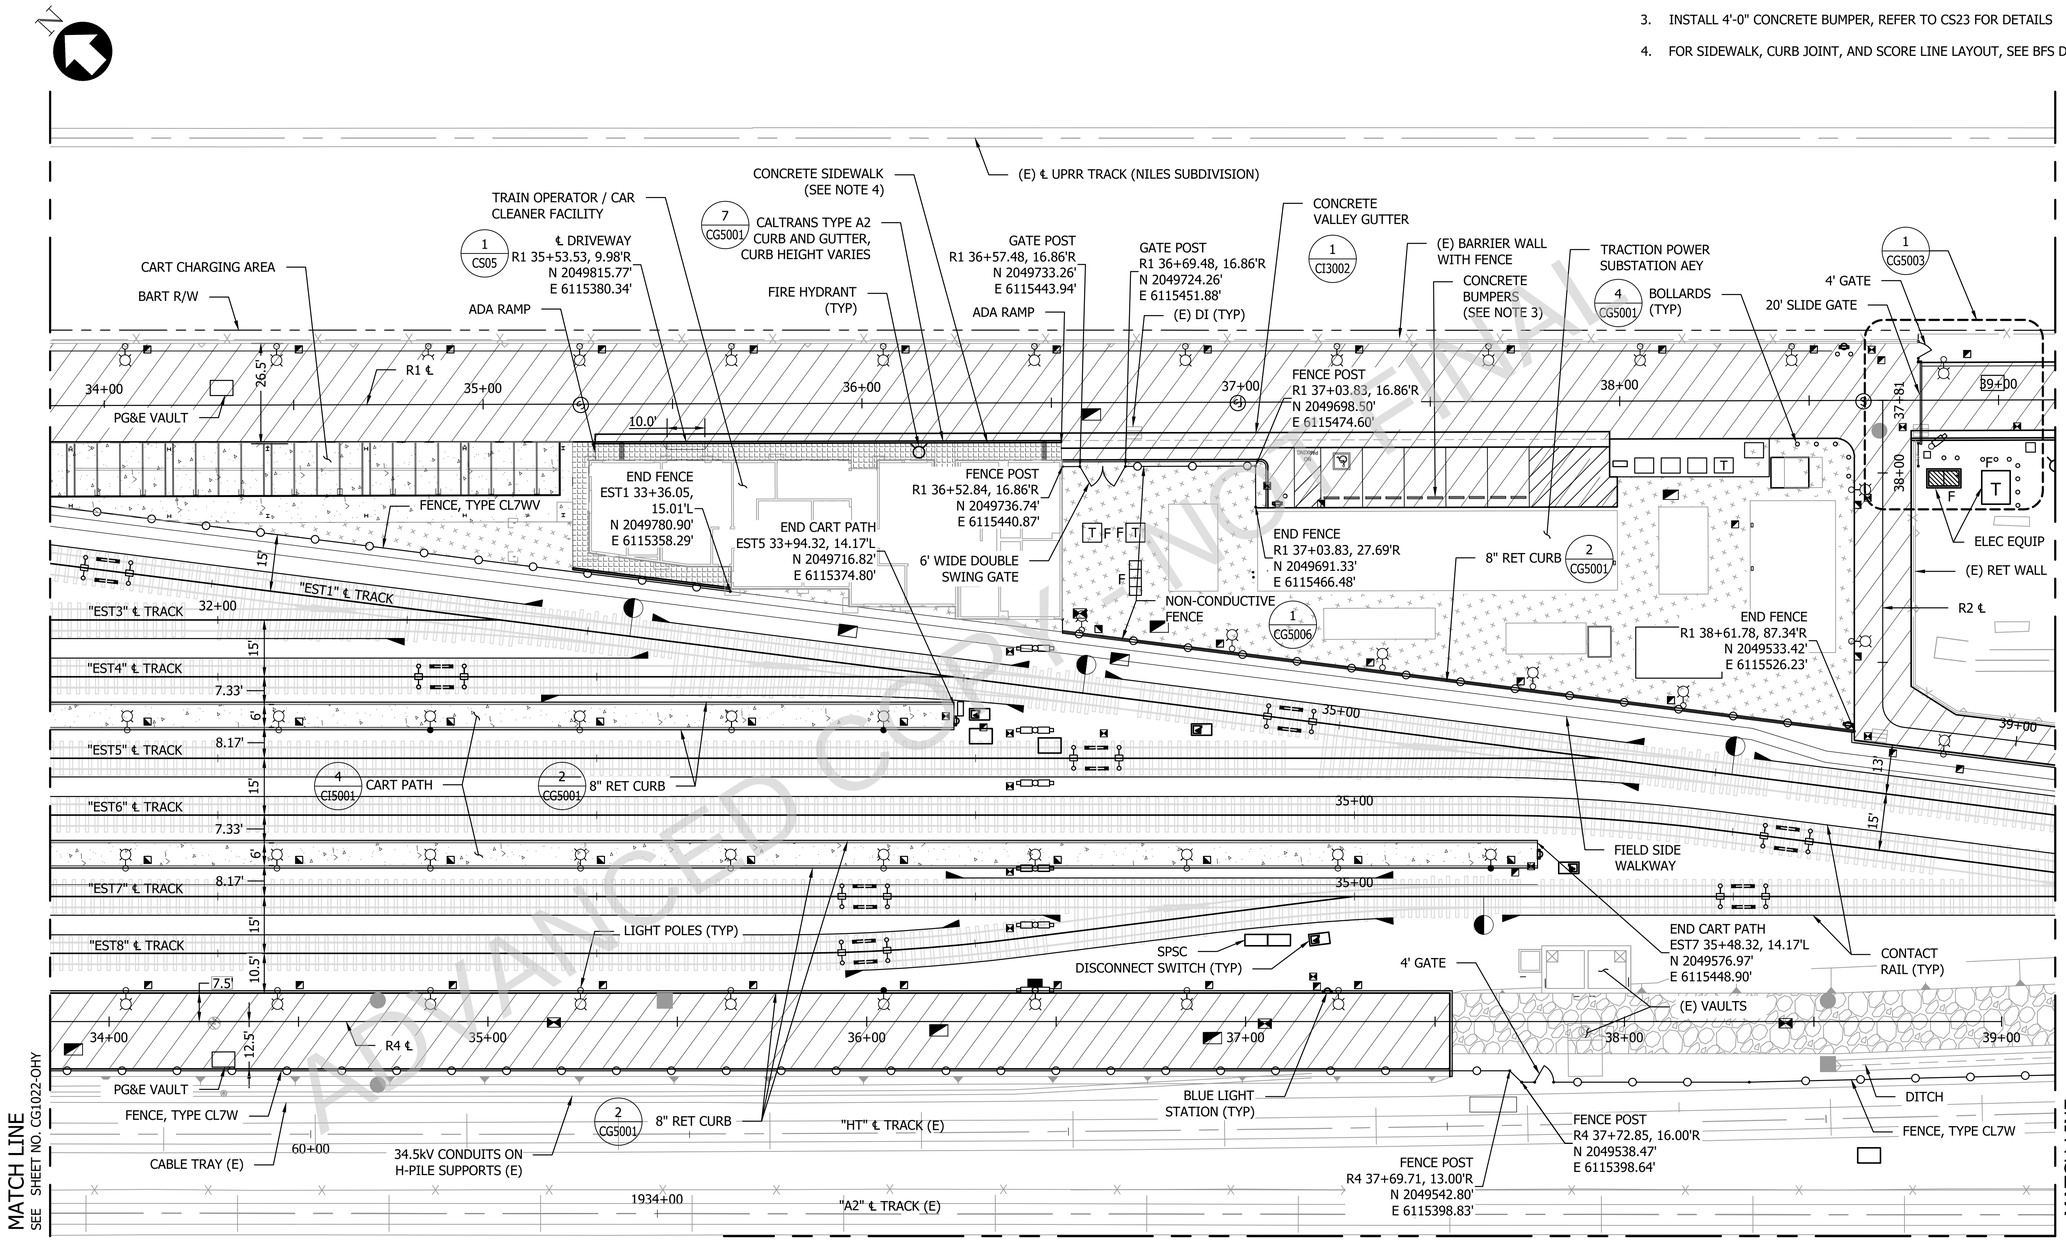

PLAN
SCALE: 1"=20'

20' 0' 20' 40'
GRAPHIC SCALE

ADVANCED COPY - NOT FINAL

60% SUBMITTAL REVIEW - NOT FOR CONSTRUCTION

REV.	DATE	BY	SUB	APP.	DESCRIPTION
B	11/15/2021				60% RE-SUBMITTAL REVIEW
A	07/10/2020				60% SUBMITTAL REVIEW

DESIGNED: J. LEUNG
DRAWN: J. LEUNG
CHECKED: A. FERNANDEZ
APPROVED: J. LEUNG
DATE: 08/03/2021

SAN FRANCISCO BAY AREA RAPID TRANSIT DISTRICT

PGH WONG ENGINEERING, INC. — SUBMITTED
PGH WONG ENGINEERING, INC. — APPROVED

HAYWARD MAINTENANCE COMPLEX (PHASE 2)
EAST STORAGE YARD
CIVIL
SITE PLAN
SHEET 13 OF 24

CADD FILENAME: 01RQ-103-CG1011-CG1037-OHY.dwg
SIZE: D | SCALE: 1"=20'
CONTRACT NO. **01RQ-103** | REV. **B**
CONTRACT SHEET NO. **CG1023-OHY** | PAGE NO.

C:\USERS\JEFFREY.LEUNG\DESKTOP\PROJECTS SAVED LOCAL\01RQ-100 - HMC PHASE 2\13 DRAWINGS\13.3 HMCP2-ESY\13.3.1 CADD\SHEETS\2_CIVIL\01RQ-103-CG1011-CG1037-OHY.DWG 11/2/2021 7:04 PM

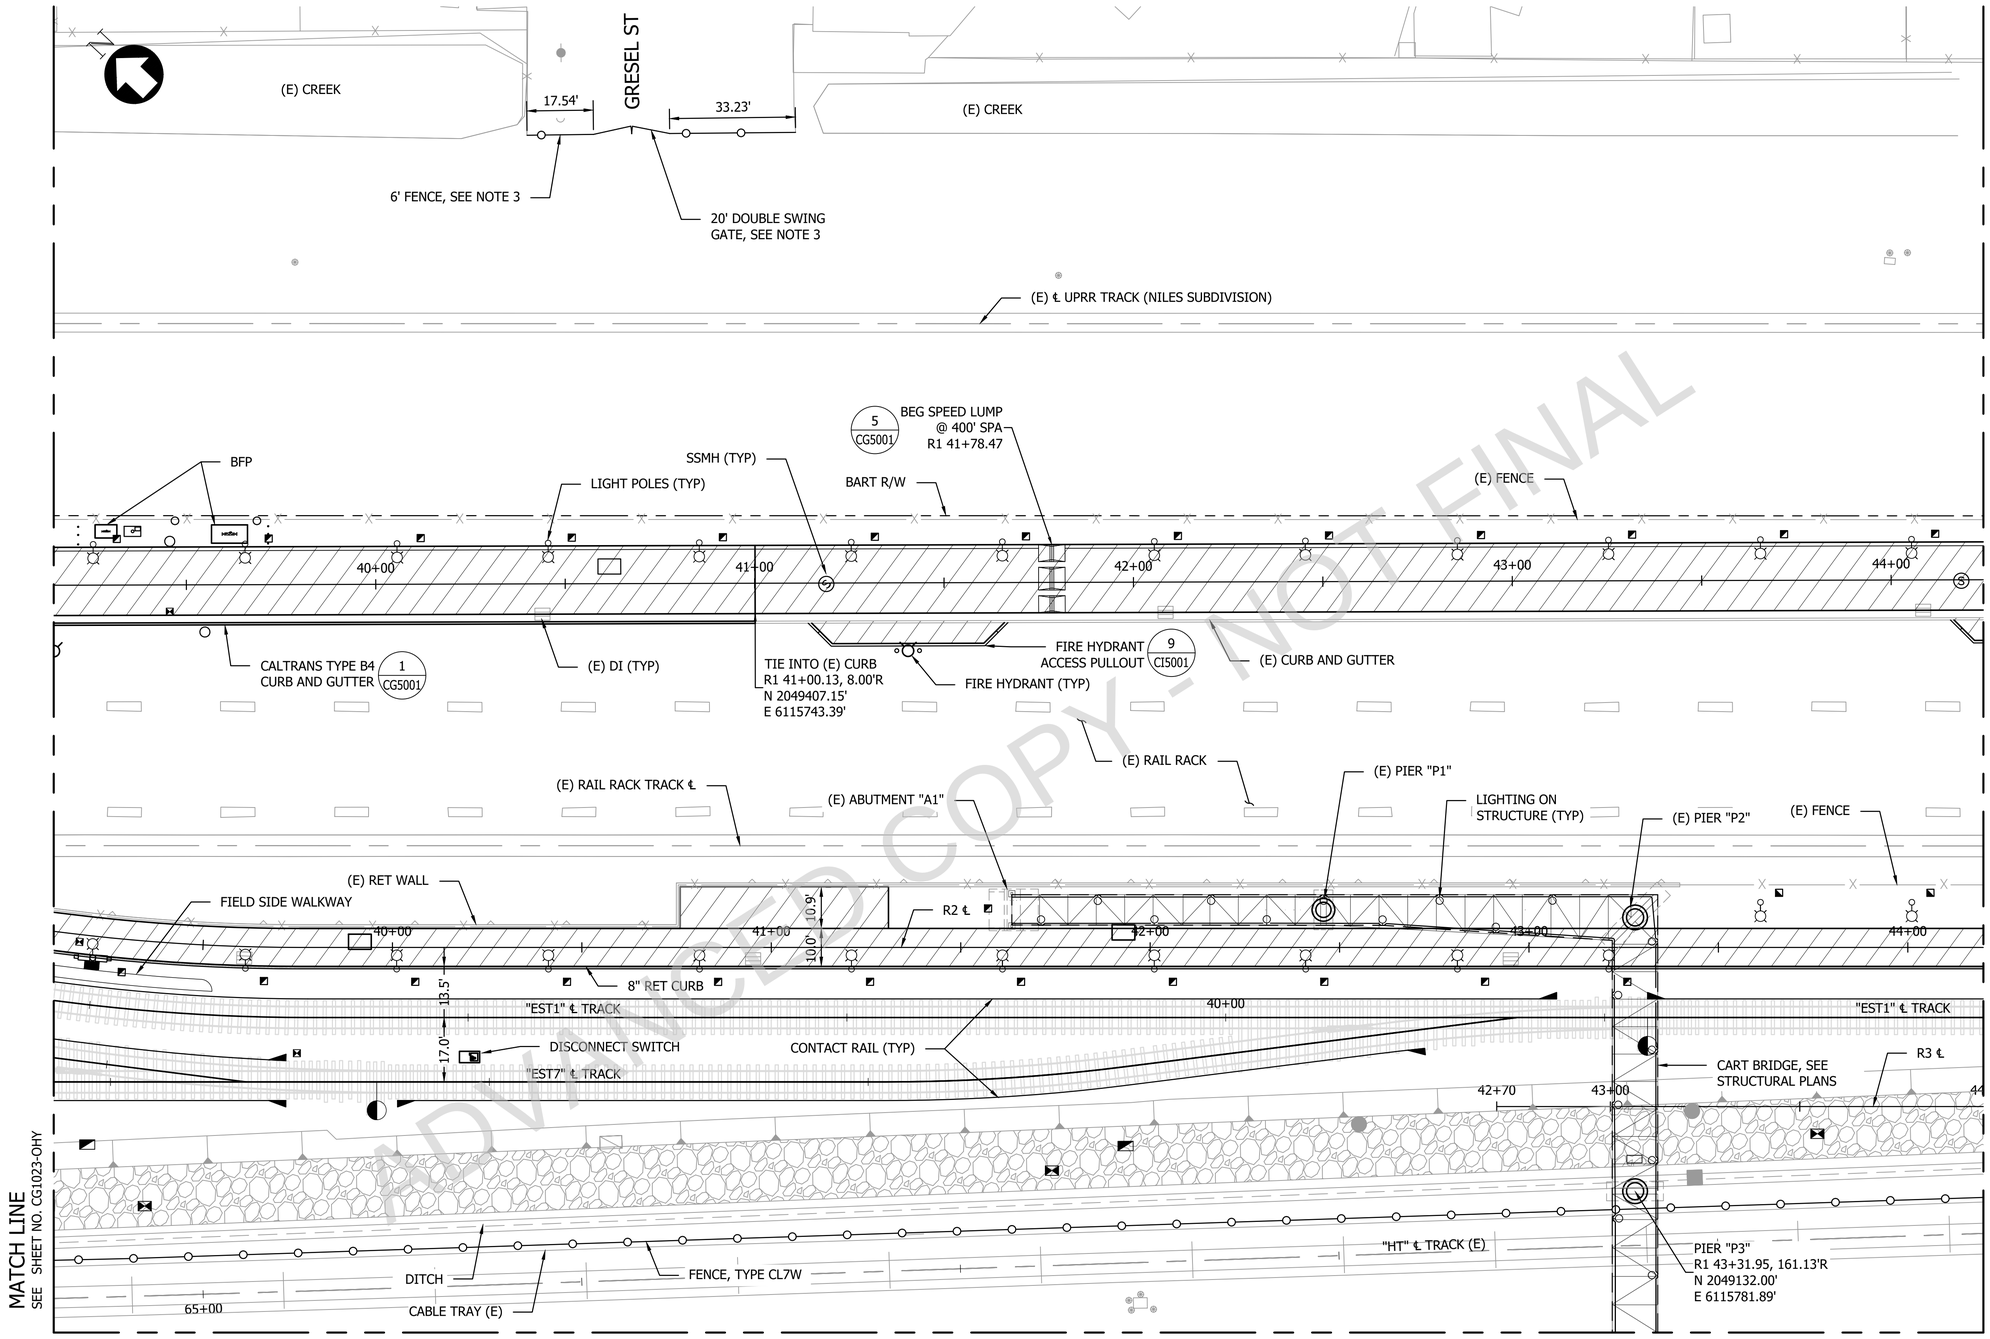

NOTES:

1. FOR ADDITIONAL SITE PLAN NOTES AND LEGEND, SEE CONTRACT SHEET NO. CG1011-OHY.
2. SEE STRUCTURAL PLANS FOR CART BRIDGE PIER FOUNDATION DETAILS.
3. SEE REFERENCE DRAWINGS FOR ALAMEDA COUNTY FLOOD CONTROL DISTRICT FOR CHAIN-LINK FENCE AND CHAIN-LINK GATE DETAILS.

PLAN
SCALE: 1"=20'

ADVANCED COPY - NOT FINAL

60% SUBMITTAL REVIEW - NOT FOR CONSTRUCTION

REV.	DATE	BY	SUB	APP.	DESCRIPTION
B	11/15/2021				60% RE-SUBMITTAL REVIEW
A	07/10/2020				60% SUBMITTAL REVIEW

DESIGNED: J. LEUNG
DRAWN: J. LEUNG
CHECKED: A. FERNANDEZ
APPROVED: J. LEUNG
DATE: 08/03/2021

SAN FRANCISCO BAY AREA RAPID TRANSIT DISTRICT

PGH WONG ENGINEERING, INC. — SUBMITTED
PGH WONG ENGINEERING, INC. — APPROVED

HAYWARD MAINTENANCE COMPLEX (PHASE 2)
EAST STORAGE YARD
CIVIL
SITE PLAN
SHEET 14 OF 24

CADD FILENAME: 01RQ-103-CG1024-OHY.dwg
SIZE: D | SCALE: 1"=20'
CONTRACT NO.: **01RQ-103** | REV.: **B**
CONTRACT SHEET NO.: **CG1024-OHY** | PAGE NO.:

Z:\01RQ-100 - HMC PHASE 2\13 DRAWINGS\13.3 HMCP2-ESY\13.3.1 CADD\SHEETS\2_CIVIL\01RQ-103-CG1011-CG1037-OHY.DWG 10/28/2021 3:14 PM

NOTE:

1. FOR ADDITIONAL SITE PLAN NOTES AND LEGEND, SEE CONTRACT SHEET NO. CG1011-OHY.

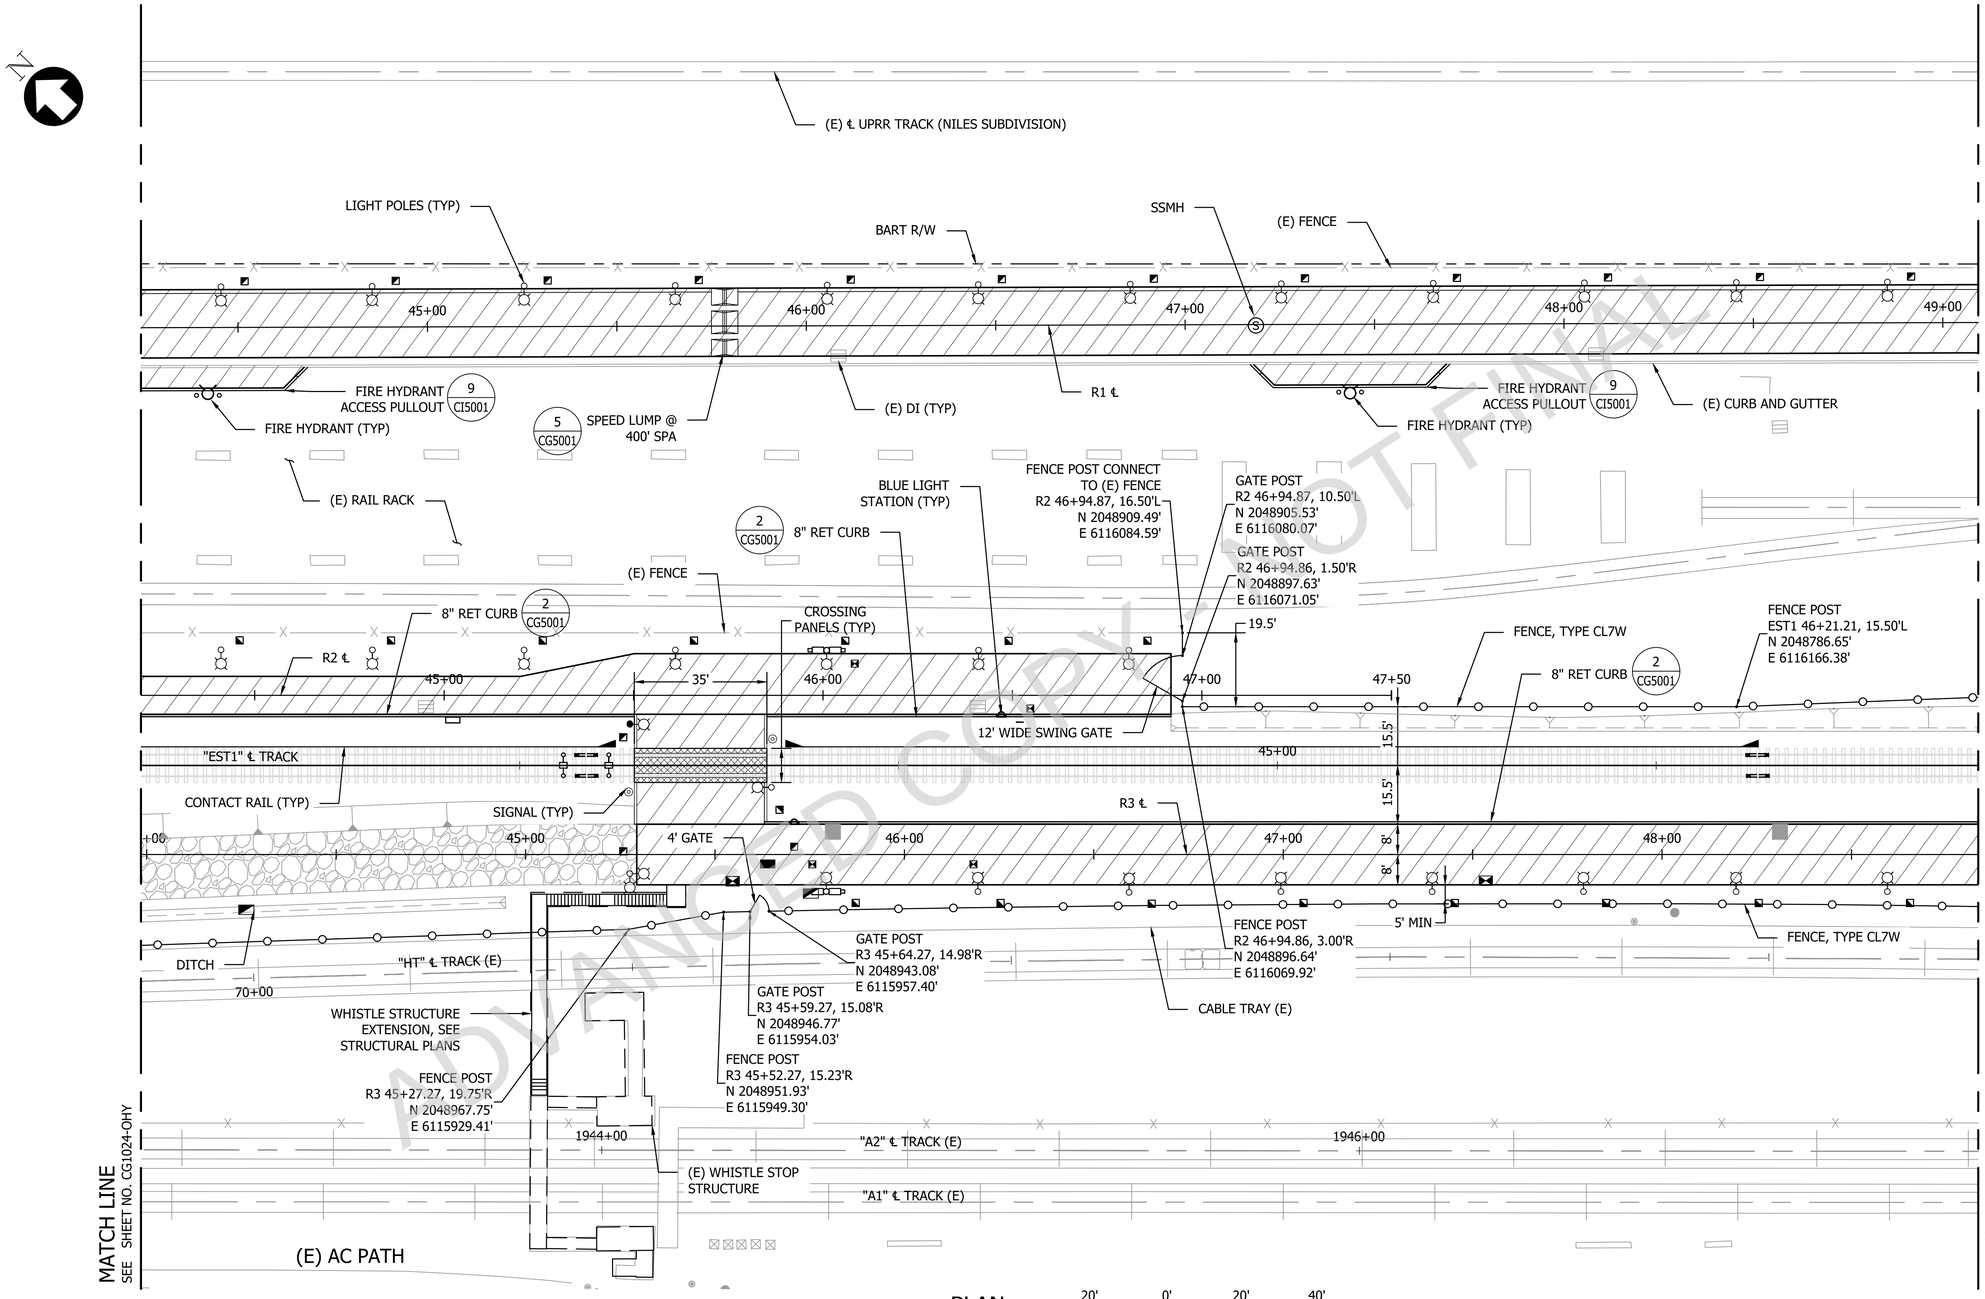

PLAN

SCALE: 1"=20'

ADVANCED COPY - NOT FINAL

60% SUBMITTAL REVIEW - NOT FOR CONSTRUCTION

REV.	DATE	BY	SUB	APP.	DESCRIPTION
B	11/15/2021				60% RE-SUBMITTAL REVIEW
A	07/10/2020				60% SUBMITTAL REVIEW

DESIGNED: J. LEUNG
DRAWN: J. LEUNG
CHECKED: A. FERNANDEZ
APPROVED: J. LEUNG
DATE: 08/03/2021

SAN FRANCISCO BAY AREA RAPID TRANSIT DISTRICT

PGH WONG ENGINEERING, INC. — SUBMITTED

PGH WONG ENGINEERING, INC. — APPROVED

HAYWARD MAINTENANCE COMPLEX (PHASE 2)
EAST STORAGE YARD
CIVIL

SITE PLAN
SHEET 15 OF 24

CADD FILENAME: 01RQ-103-CG1025-OHY.dwg
SIZE: D
SCALE: 1"=20'
CONTRACT NO.: 01RQ-103
REV.: B
CONTRACT SHEET NO.: CG1025-OHY
PAGE NO.:

Z:\01RQ-100 - HMC PHASE 2\13 DRAWINGS\13.3 HMCP2-ESY\13.3.1 CADD\SHEETS\2_CIVIL\01RQ-103-CG1011-CG1037-OHY.DWG 10/28/2021 3:15 PM

NOTE:

1. FOR ADDITIONAL CIVIL SITE PLAN NOTES AND LEGEND, SEE CONTRACT SHEET NO. CG1011-OHY.

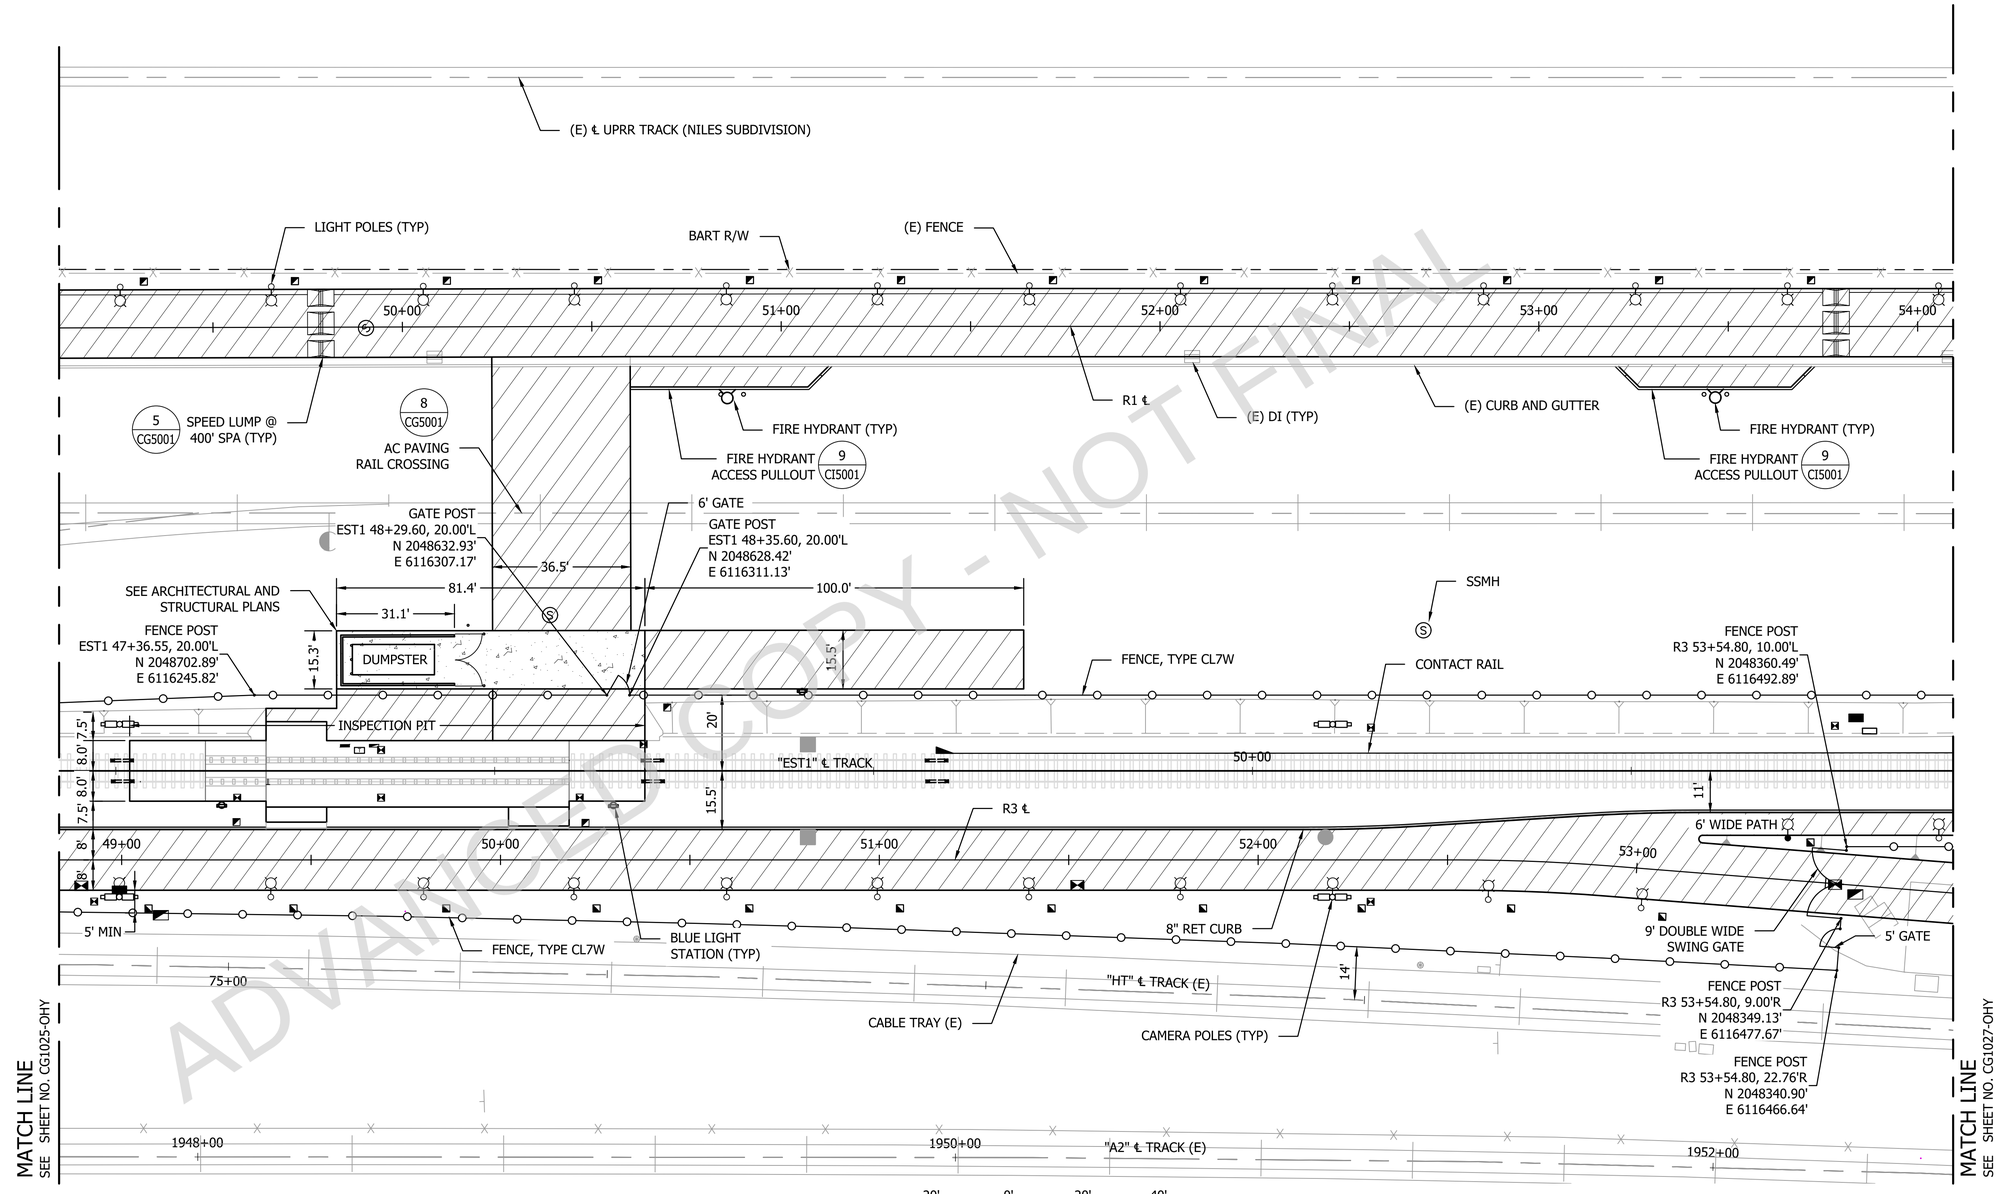

PLAN

SCALE: 1"=20'

20' 0' 20' 40'

GRAPHIC SCALE

ADVANCED COPY - NOT FINAL

60% SUBMITTAL REVIEW - NOT FOR CONSTRUCTION

REV.	DATE	BY	SUB	APP.	DESCRIPTION
B	11/15/2021				60% RE-SUBMITTAL REVIEW
A	07/10/2020				60% SUBMITTAL REVIEW

DESIGNED: J. LEUNG
DRAWN: J. LEUNG
CHECKED: A. FERNANDEZ
APPROVED: J. LEUNG
DATE: 08/03/2021

SAN FRANCISCO BAY AREA RAPID TRANSIT DISTRICT

PGH WONG ENGINEERING, INC.

SUBMITTED _____

PGH WONG ENGINEERING, INC.

APPROVED _____

HAYWARD MAINTENANCE COMPLEX (PHASE 2)
EAST STORAGE YARD
CIVIL

SITE PLAN
SHEET 16 OF 24

CADD FILENAME: 01RQ-103-CG1026-OHY.dwg
SIZE: D
SCALE: 1"=20'
CONTRACT NO.: **01RQ-103**
REV.: **B**
CONTRACT SHEET NO.: **CG1026-OHY**
PAGE NO.:

Z:\01RQ-100 - HMC PHASE 2\13 DRAWINGS\13.3 HMCP2-ESY\13.3.1 CADD\SHEETS\2_CIVIL\01RQ-103-CG1011-CG1037-OHY.DWG 10/28/2021 3:15 PM

NOTE:

1. FOR ADDITIONAL SITE PLAN NOTES AND LEGEND, SEE CONTRACT SHEET NO. CG1011-OHY.

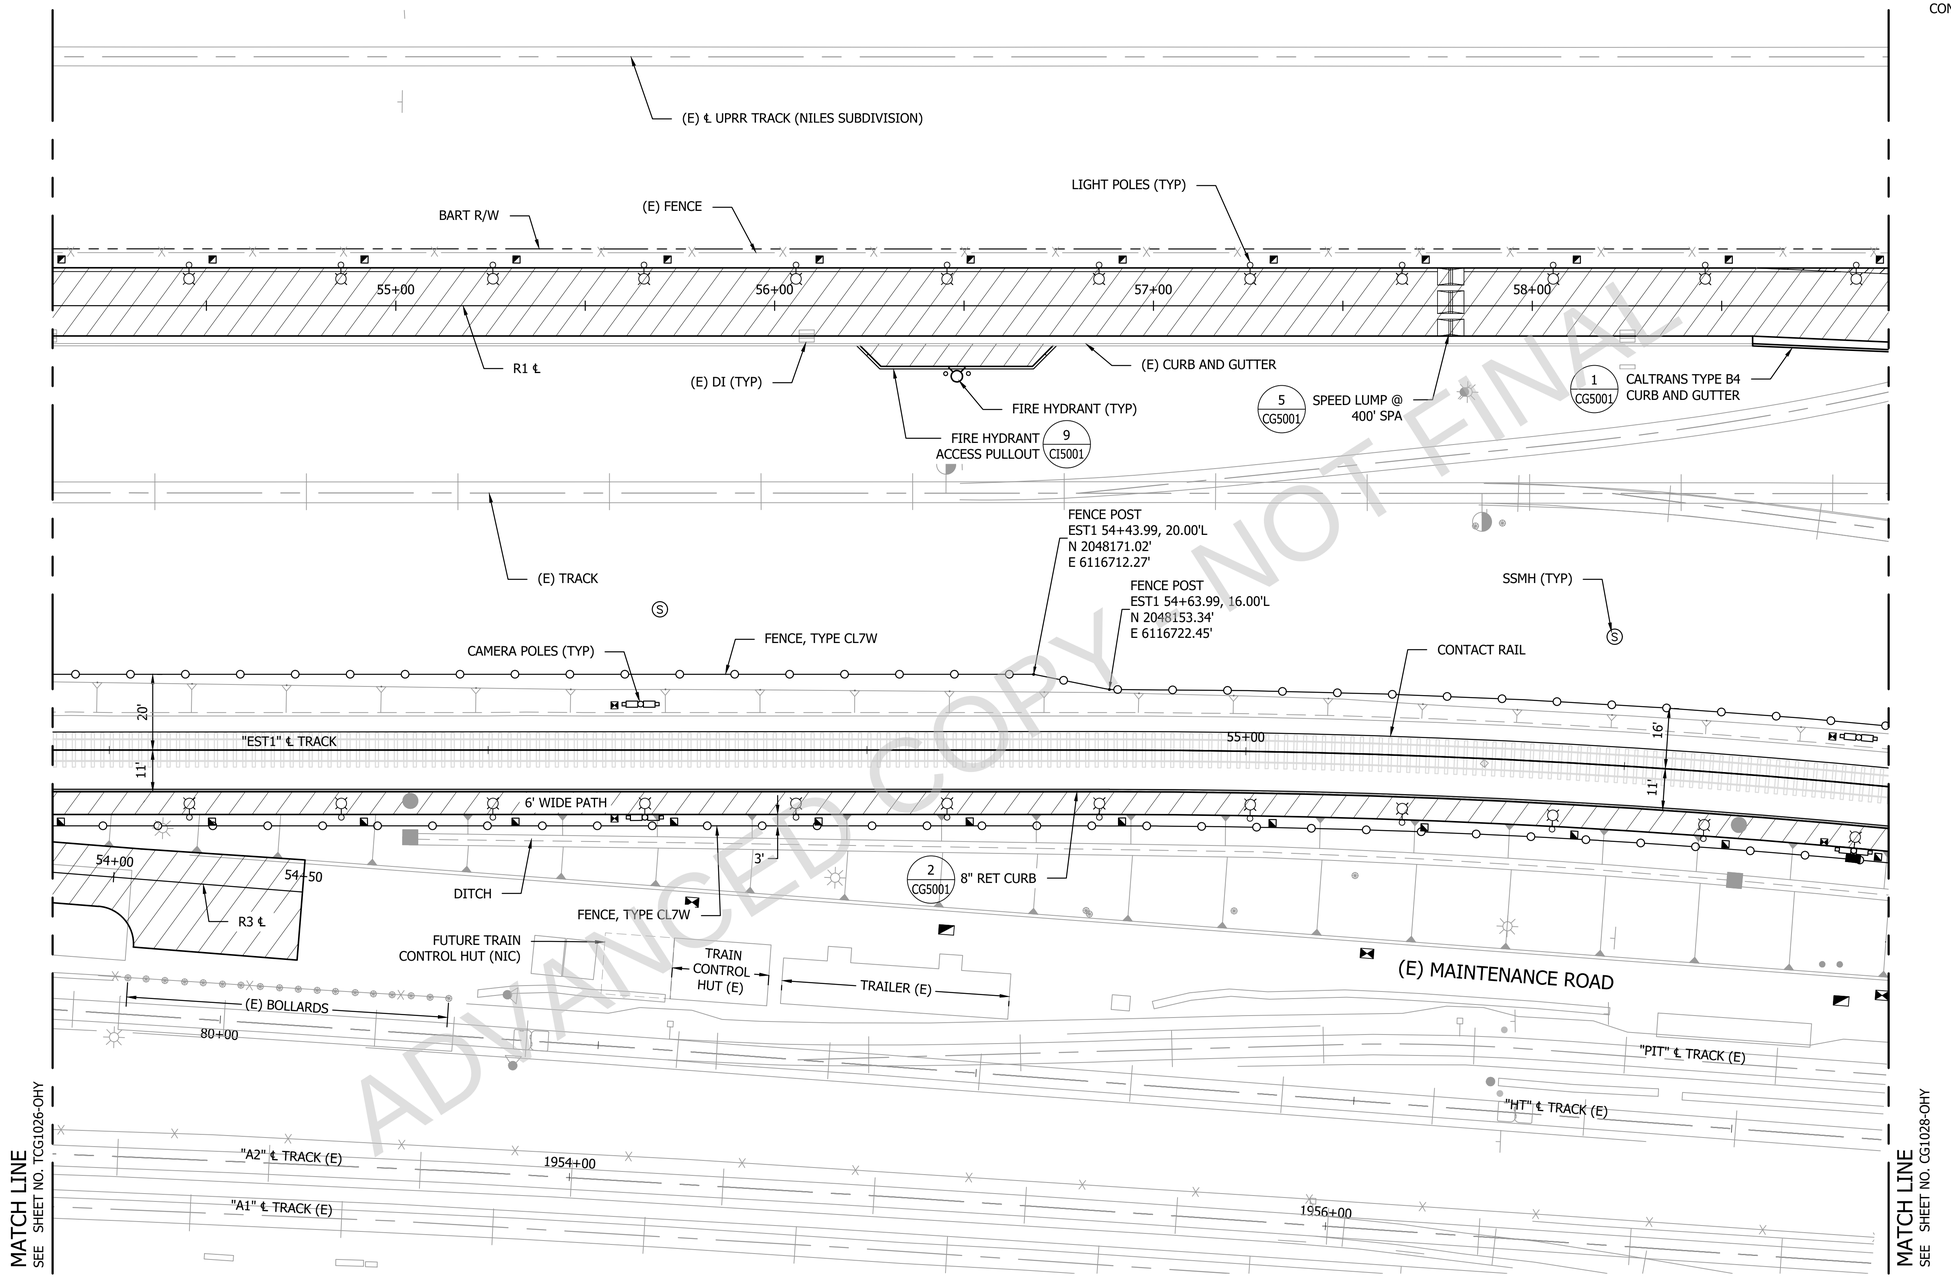

ADVANCED COPY NOT FINAL

PLAN
SCALE: 1"=20'

20' 0' 20' 40'
GRAPHIC SCALE

60% SUBMITTAL REVIEW - NOT FOR CONSTRUCTION

REV.	DATE	BY	SUB	APP.	DESCRIPTION
B	11/15/2021				60% RE-SUBMITTAL REVIEW
A	07/10/2020				60% SUBMITTAL REVIEW

DESIGNED: J. LEUNG
DRAWN: J. LEUNG
CHECKED: A. FERNANDEZ
APPROVED: J. LEUNG
DATE: 08/03/2021

SAN FRANCISCO BAY AREA RAPID TRANSIT DISTRICT

PGH WONG ENGINEERING, INC. — SUBMITTED

PGH WONG ENGINEERING, INC. — APPROVED

HAYWARD MAINTENANCE COMPLEX (PHASE 2)
EAST STORAGE YARD
CIVIL

SITE PLAN
SHEET 17 OF 24

CADD FILENAME: 01RQ-103-CG1027-OHY.dwg
SIZE: D | SCALE: 1"=20'
CONTRACT NO.: **01RQ-103** | REV.: **B**
CONTRACT SHEET NO.: **CG1027-OHY** | PAGE NO.:

Z:\01RQ-100 - HMC PHASE 2\13 DRAWINGS\13.3 HMCP2-ESY\13.3.1 CADD\SHEETS\2_CIVIL\01RQ-103-CG1011-CG1037-OHY.DWG 10/28/2021 3:26 PM

NOTE:

1. FOR ADDITIONAL SITE PLAN NOTES AND LEGEND, SEE CONTRACT SHEET NO. CG1011-OHY.

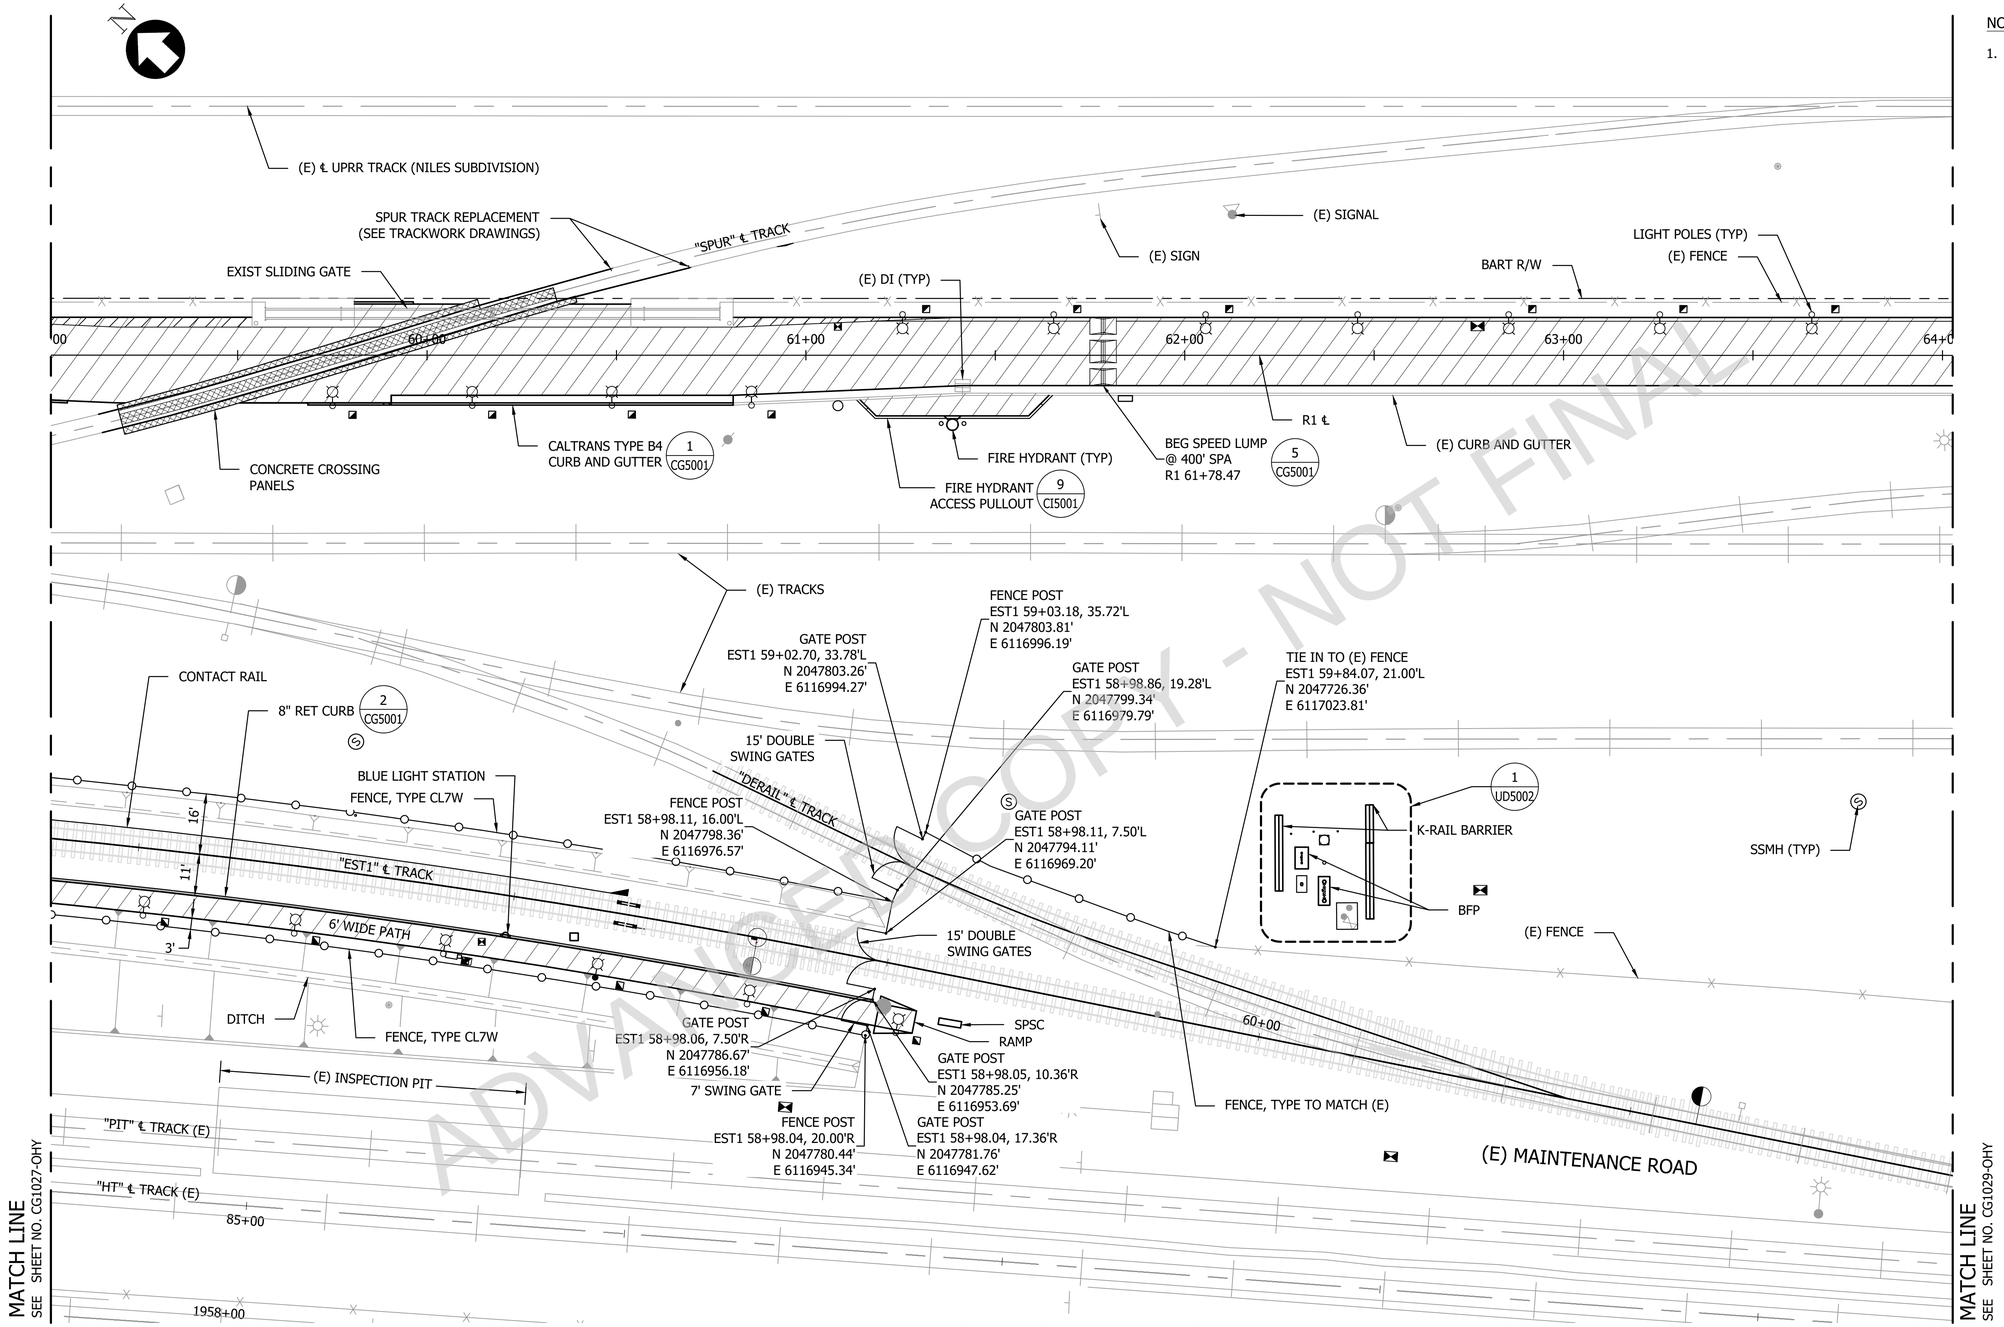

PLAN

SCALE: 1"=20'

20' 0' 20' 40'

GRAPHIC SCALE

ADVANCED COPY - NOT FINAL

60% SUBMITTAL REVIEW - NOT FOR CONSTRUCTION

REV.	DATE	BY	SUB	APP.	DESCRIPTION
B	11/15/2021				60% RE-SUBMITTAL REVIEW
A	07/10/2020				60% SUBMITTAL REVIEW

DESIGNED: J. LEUNG
DRAWN: J. LEUNG
CHECKED: A. FERNANDEZ
APPROVED: J. LEUNG
DATE: 08/03/2021

SAN FRANCISCO BAY AREA RAPID TRANSIT DISTRICT

PGH WONG ENGINEERING, INC. — SUBMITTED

PGH WONG ENGINEERING, INC. — APPROVED

HAYWARD MAINTENANCE COMPLEX (PHASE 2)
EAST STORAGE YARD
CIVIL

SITE PLAN
SHEET 18 OF 24

CADD FILENAME: 01RQ-103-CG1028-OHY.dwg
SIZE: D | SCALE: 1"=20'
CONTRACT NO.: **01RQ-103** | REV.: **B**
CONTRACT SHEET NO.: **CG1028-OHY** | PAGE NO.:

Z:\01RQ-100 - HMC PHASE 2\13 DRAWINGS\13.3 HMCP2-ESY\13.3.1 CADD\SHEETS\2_CIVIL\01RQ-103-CG1011-CG1037-OHY.DWG 10/28/2021 3:28 PM

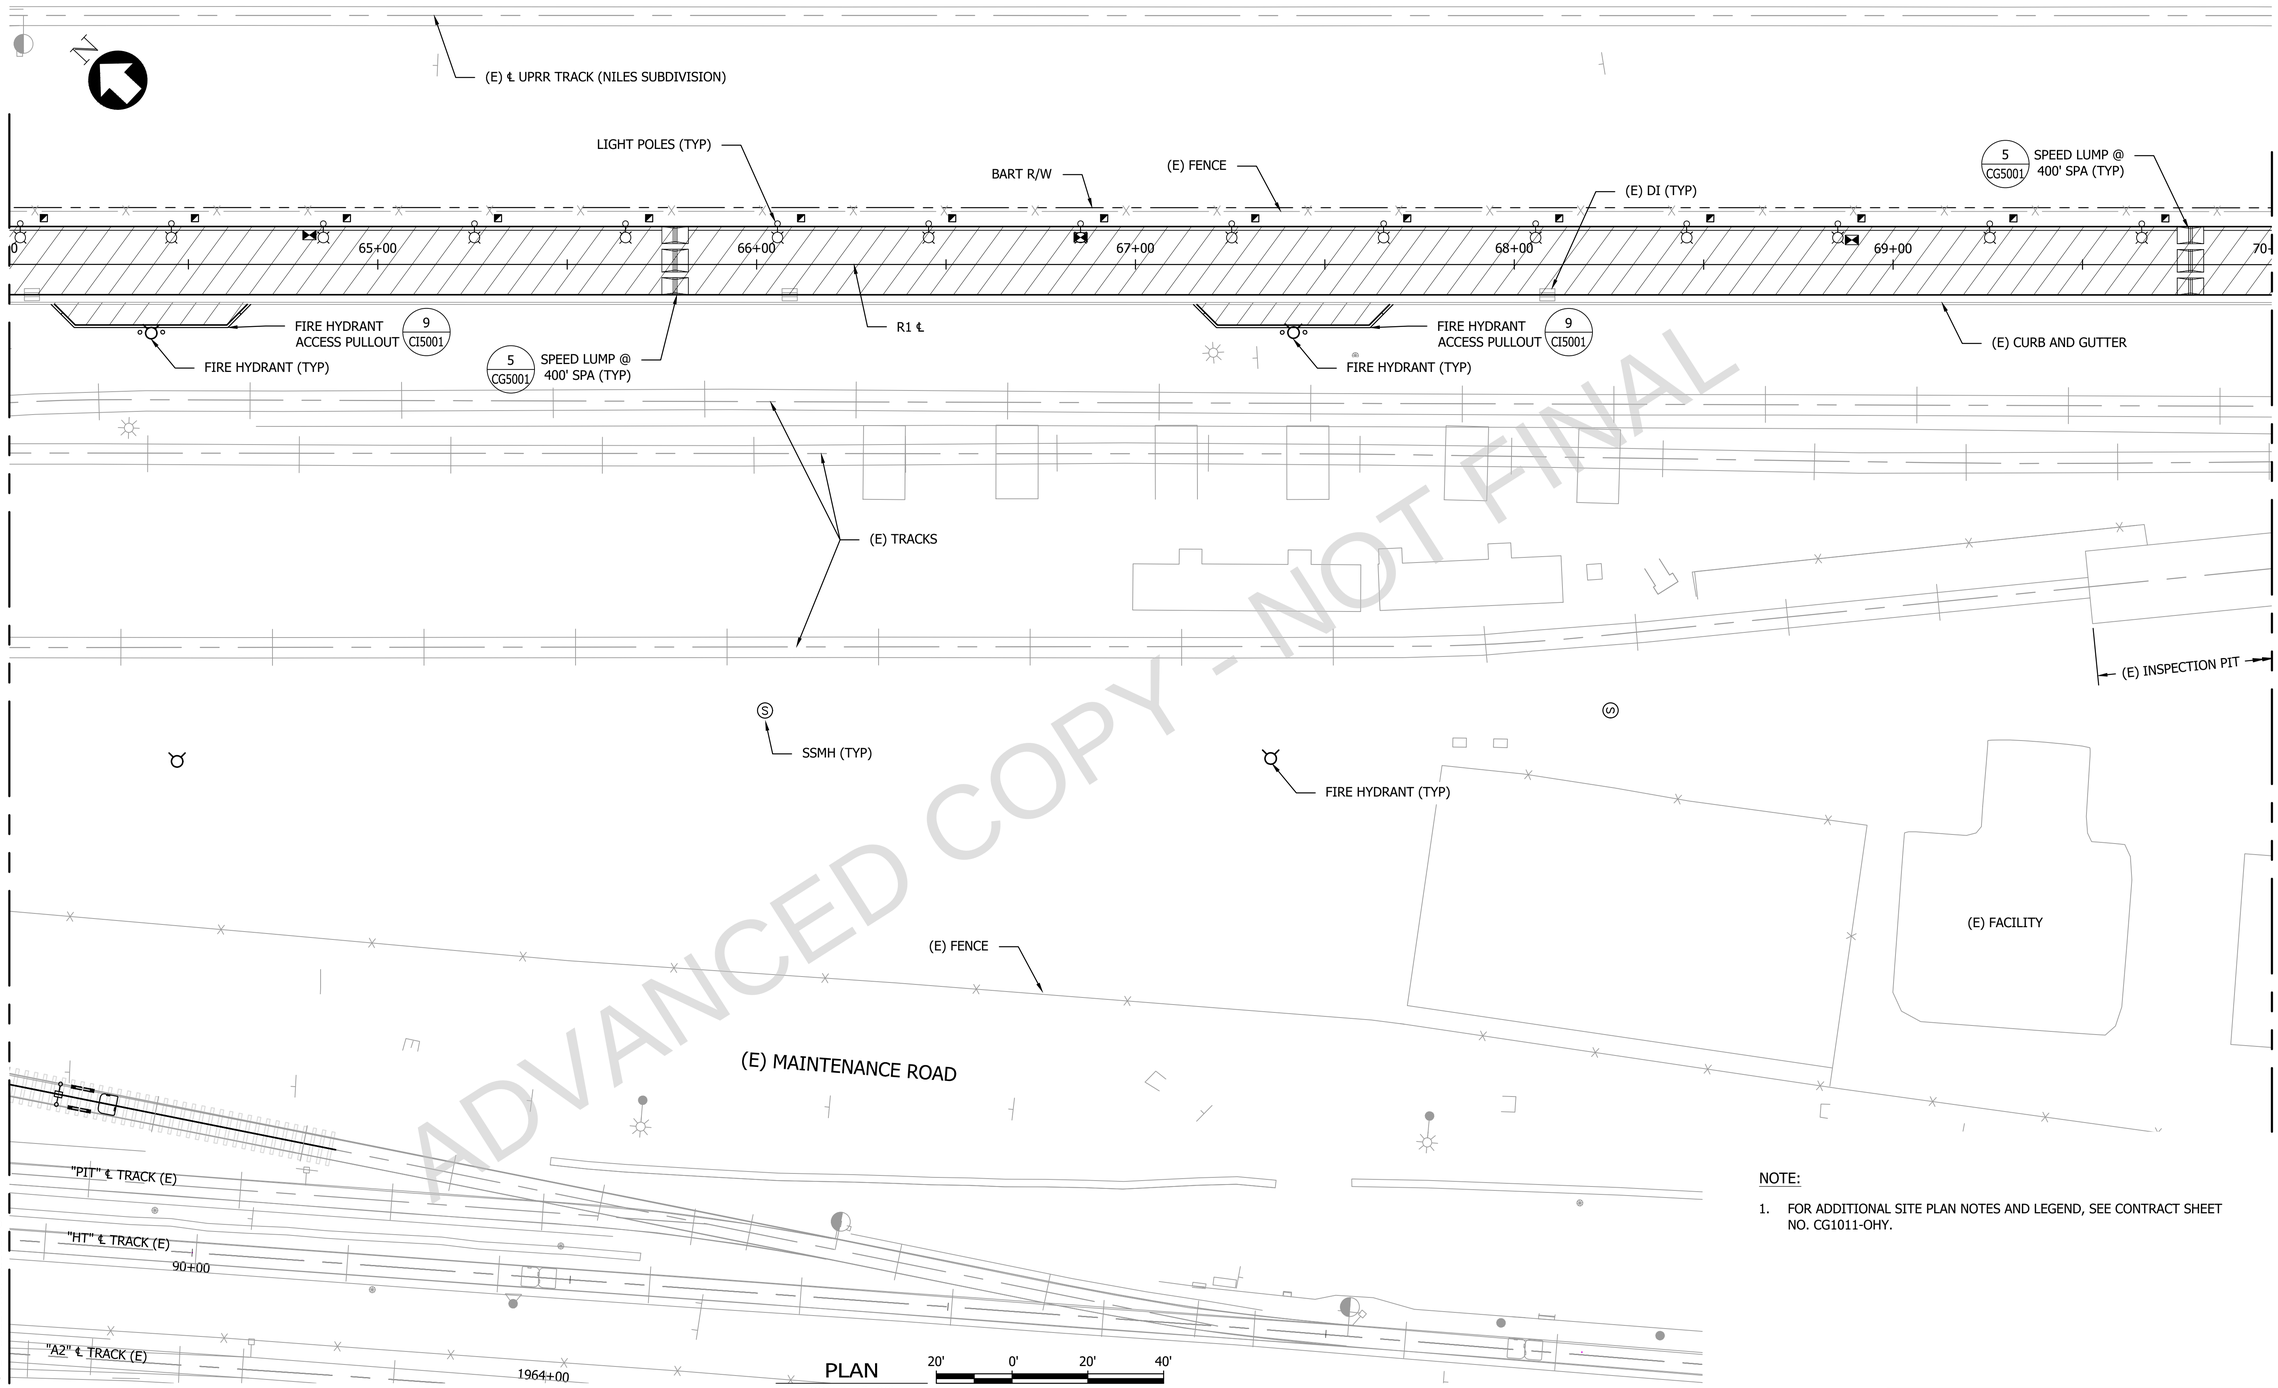

PLAN

SCALE: 1"=20'

NOTE:

1. FOR ADDITIONAL SITE PLAN NOTES AND LEGEND, SEE CONTRACT SHEET NO. CG1011-OHY.

ADVANCED COPY - NOT FINAL

60% SUBMITTAL REVIEW - NOT FOR CONSTRUCTION

REV.	DATE	BY	SUB	APP.	DESCRIPTION
B	11/15/2021				60% RE-SUBMITTAL REVIEW
A	07/10/2020				60% SUBMITTAL REVIEW

DESIGNED: J. LEUNG
DRAWN: J. LEUNG
CHECKED: A. FERNANDEZ
APPROVED: J. LEUNG
DATE: 08/03/2021

SAN FRANCISCO BAY AREA RAPID TRANSIT DISTRICT

PGH WONG ENGINEERING, INC. — SUBMITTED

PGH WONG ENGINEERING, INC. — APPROVED

HAYWARD MAINTENANCE COMPLEX (PHASE 2)
EAST STORAGE YARD
CIVIL

SITE PLAN
SHEET 19 OF 24

CADD FILENAME: 01RQ-103-CG1029-OHY.dwg
SIZE: D
SCALE: 1"=20'
CONTRACT NO.: **01RQ-103**
REV.: **B**
CONTRACT SHEET NO.: **CG1029-OHY**
PAGE NO.:

Z:\01RQ-100 - HMC PHASE 2\13 DRAWINGS\13.3 HMCP2-ESY\13.3.1 CADD\SHEETS\2_CIVIL\01RQ-103-CG1011-CG1037-OHY.DWG 10/28/2021 3:30 PM

NOTES:

1. FOR ADDITIONAL SITE PLAN NOTES AND LEGEND, SEE CONTRACT SHEET NO. CG1011-OHY.
2. INSTALL 4'-0" CONCRETE BUMPER, REFER TO CS23 FOR DETAILS.

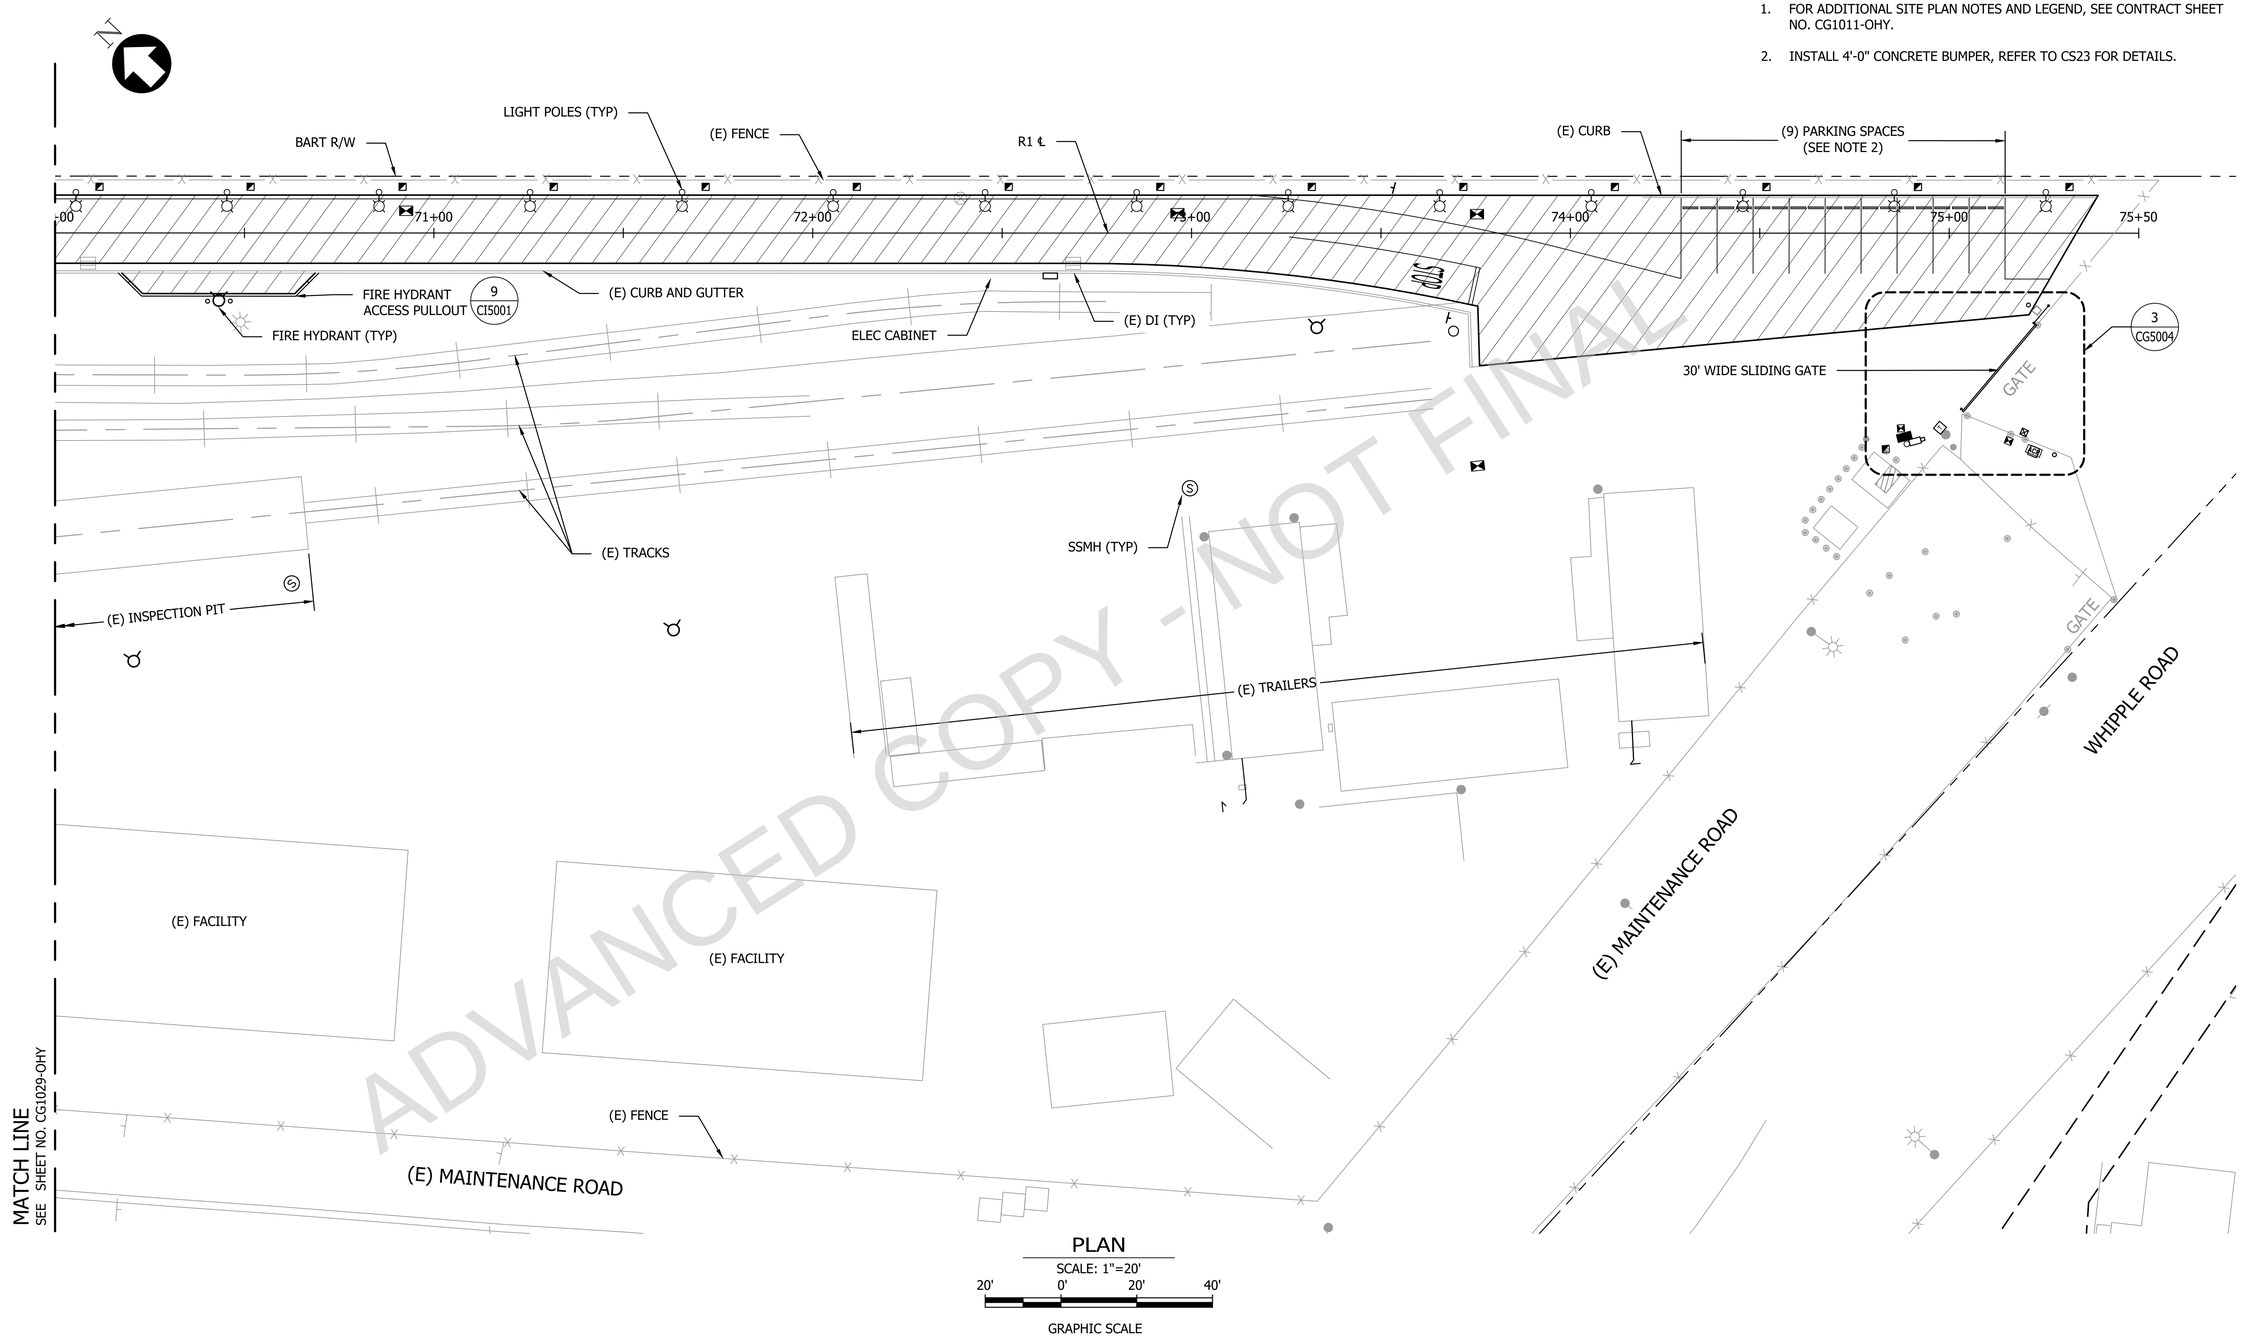

PLAN

SCALE: 1"=20'

20' 0' 20' 40'

GRAPHIC SCALE

ADVANCED COPY - NOT FINAL

60% SUBMITTAL REVIEW - NOT FOR CONSTRUCTION

REV.	DATE	BY	SUB	APP.	DESCRIPTION
B	11/15/2021				60% RE-SUBMITTAL REVIEW
A	07/10/2020				60% SUBMITTAL REVIEW

DESIGNED: J. LEUNG
DRAWN: J. LEUNG
CHECKED: A. FERNANDEZ
APPROVED: J. LEUNG
DATE: 08/03/2021

SAN FRANCISCO BAY AREA RAPID TRANSIT DISTRICT

PGH WONG ENGINEERING, INC. — SUBMITTED

PGH WONG ENGINEERING, INC. — APPROVED

HAYWARD MAINTENANCE COMPLEX (PHASE 2)
EAST STORAGE YARD
CIVIL

SITE PLAN
SHEET 20 OF 24

CADD FILENAME: 01RQ-103-CG1011-CG1037-OHY.dwg
SIZE: D
SCALE: 1"=20'
CONTRACT NO.: **01RQ-103**
REV.: **B**
CONTRACT SHEET NO.: **CG1030-OHY**
PAGE NO.:

Z:\01RQ-100 - HMC PHASE 2\13 DRAWINGS\13.3 HMCP2-ESY\13.3.1 CADD\SHEETS\2_CIVIL\01RQ-103-CG1011-CG1037-OHY.DWG 10/28/2021 3:32 PM

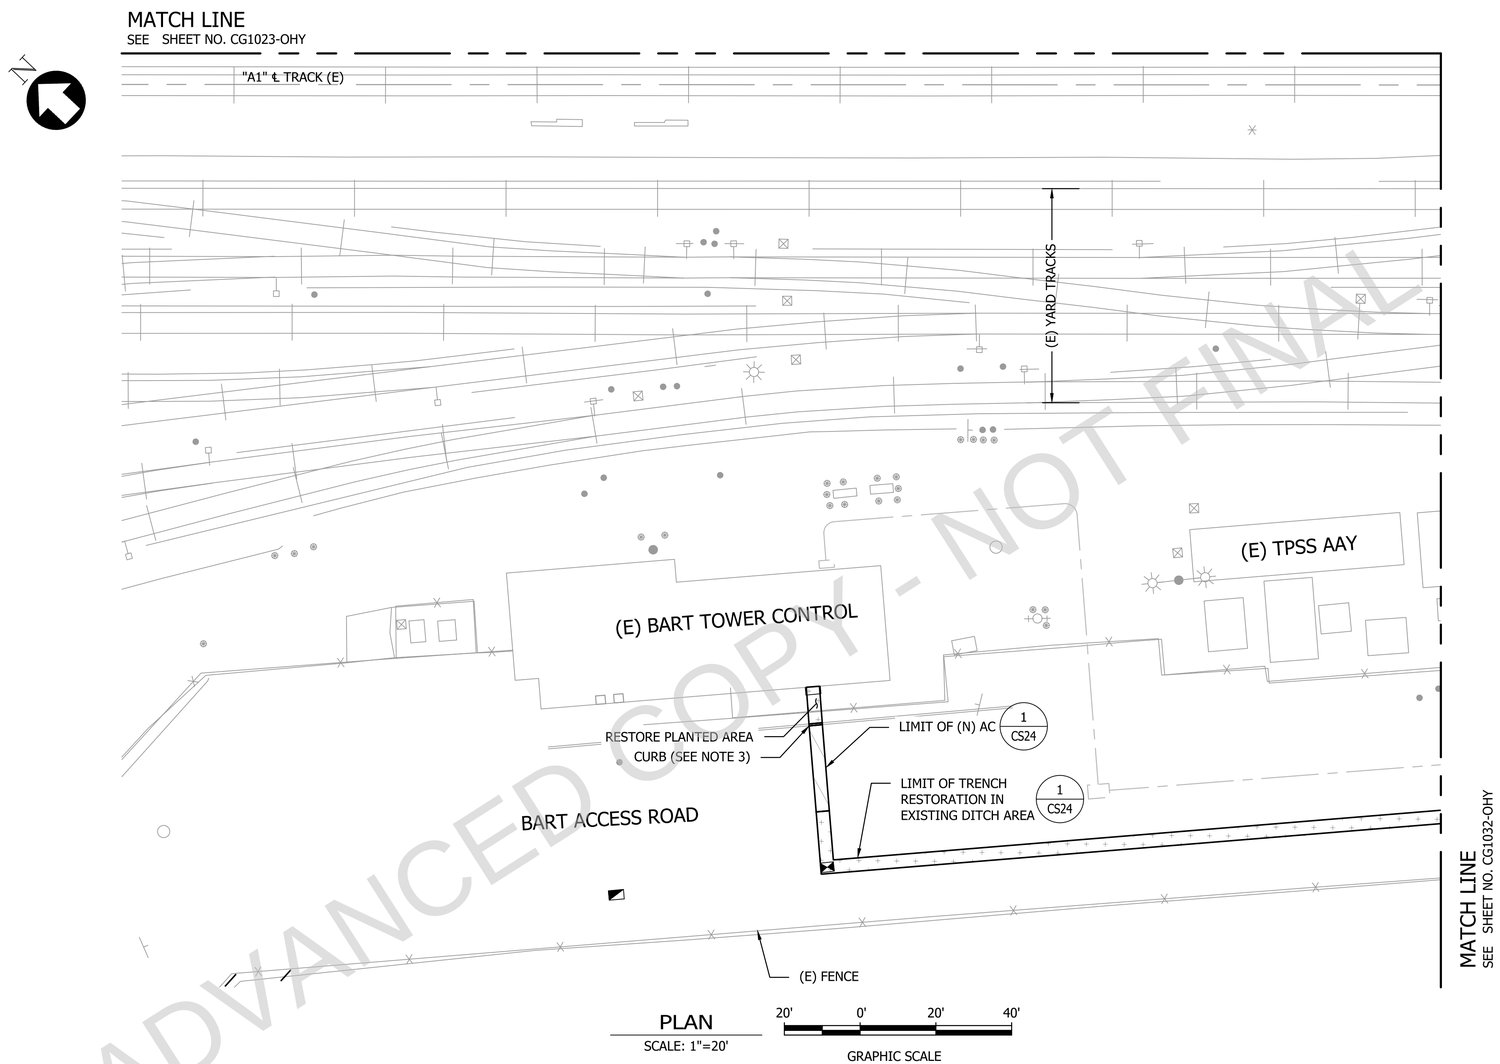

PLAN
SCALE: 1"=20'

NOTES:

1. FOR ADDITIONAL SITE PLAN NOTES AND LEGEND, SEE CONTRACT SHEET NO. CG1011-OHY.
2. CONCRETE IMPROVEMENTS SHALL CONFORM TO EXISTING.
3. INSTALL NEW CURB PER CITY OF HAYWARD STANDARD DETAIL SD-108. NEW CURB HEIGHT SHALL CONFORM TO EXISTING CURB.

ADVANCED COPY - NOT FINAL

60% SUBMITTAL REVIEW - NOT FOR CONSTRUCTION

REV.	DATE	BY	SUB	APP.	DESCRIPTION
B	11/15/2021				60% RE-SUBMITTAL REVIEW
A	07/10/2020				60% SUBMITTAL REVIEW

DESIGNED: J. LEUNG
DRAWN: J. LEUNG
CHECKED: A. FERNANDEZ
APPROVED: J. LEUNG
DATE: 08/03/2021

SAN FRANCISCO BAY AREA RAPID TRANSIT DISTRICT

PGH WONG ENGINEERING, INC. — SUBMITTED

PGH WONG ENGINEERING, INC. — APPROVED

HAYWARD MAINTENANCE COMPLEX (PHASE 2)
EAST STORAGE YARD
CIVIL

SITE PLAN
SHEET 21 OF 24

CADD FILENAME: 01RQ-103-CG1031-OHY.dwg
SIZE: D
SCALE: 1"=20'
CONTRACT NO.: **01RQ-103**
REV.: **B**
CONTRACT SHEET NO.: **CG1031-OHY**
PAGE NO.:

Z:\01RQ-100 - HMC PHASE 2\13 DRAWINGS\13.3 HMCP2-ESY\13.3.1 CADD\SHEETS\2_CIVIL\01RQ-103-CG1011-CG1037-OHY.DWG 10/27/2021 8:57 PM

NOTES:

1. FOR ADDITIONAL SITE PLAN NOTES AND LEGEND, SEE CONTRACT SHEET NO. CG1011-OHY.
2. SEE STRUCTURAL PLANS FOR CART BRIDGE PIER FOUNDATION DETAILS.
3. CONCRETE IMPROVEMENTS SHALL CONFORM TO EXISTING.

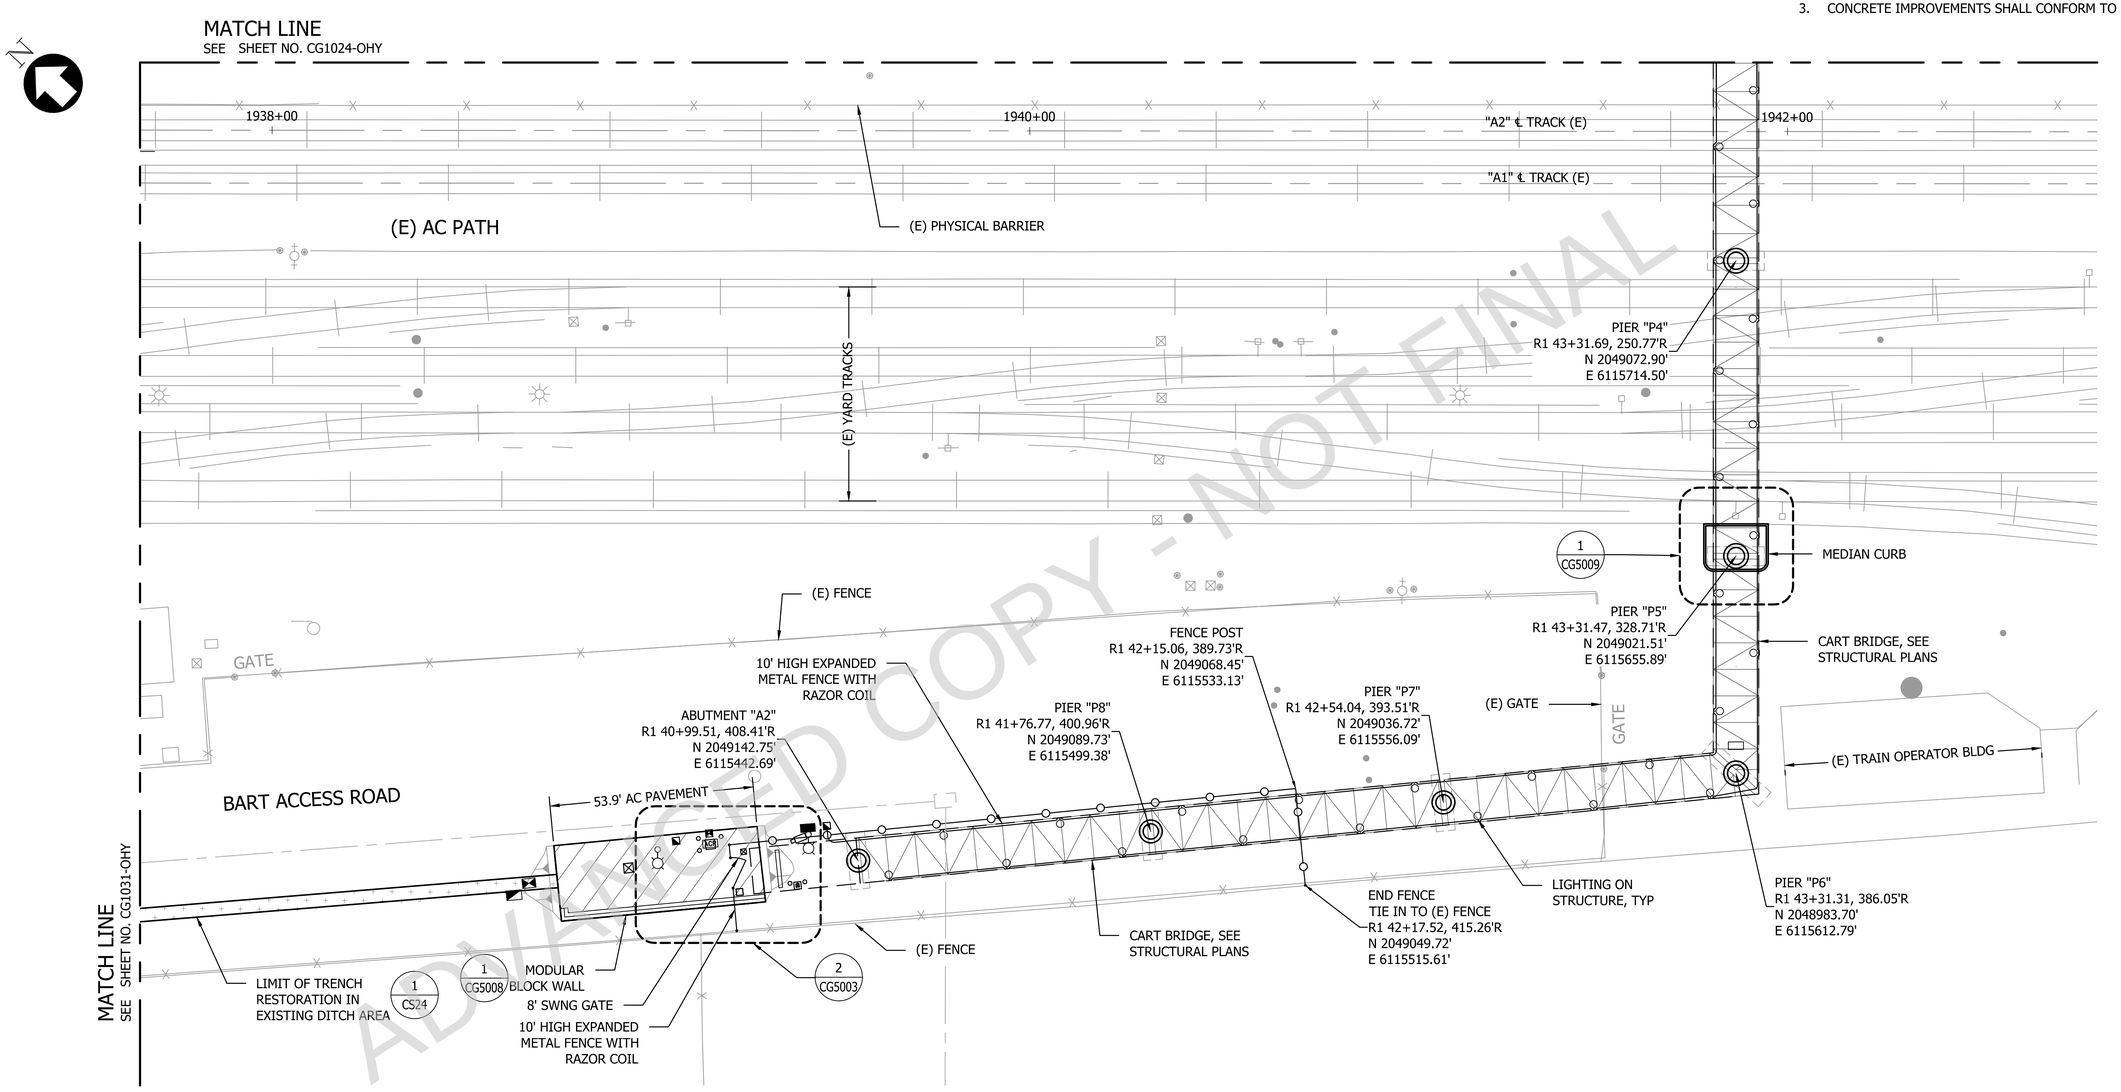

ADVANCED COPY - NOT FINAL

PLAN
SCALE: 1"=20'

20' 0' 20' 40'
GRAPHIC SCALE

60% SUBMITTAL REVIEW - NOT FOR CONSTRUCTION

REV.	DATE	BY	SUB	APP.	DESCRIPTION
B	11/15/2021				60% RE-SUBMITTAL REVIEW
A	07/10/2020				60% SUBMITTAL REVIEW

DESIGNED: J. LEUNG
DRAWN: J. LEUNG
CHECKED: A. FERNANDEZ
APPROVED: J. LEUNG
DATE: 08/03/2021

SAN FRANCISCO BAY AREA RAPID TRANSIT DISTRICT

PGH WONG ENGINEERING, INC. — SUBMITTED

PGH WONG ENGINEERING, INC. — APPROVED

HAYWARD MAINTENANCE COMPLEX (PHASE 2)
EAST STORAGE YARD
CIVIL

SITE PLAN
SHEET 22 OF 24

CADD FILENAME: 01RQ-103-CG1032-OHY.dwg
SIZE: D
SCALE: 1"=20'
CONTRACT NO.: **01RQ-103**
REV.: **B**
CONTRACT SHEET NO.: **CG1032-OHY**
PAGE NO.:

Z:\01RQ-100 - HMC PHASE 2\13 DRAWINGS\13.3 HMCP2-ESY\13.3.1 CADD\SHEETS\2_CIVIL\01RQ-103-CG1011-CG1037-OHY.DWG 10/27/2021 8:55 PM

NOTES:

1. FOR ADDITIONAL SITE PLAN NOTES AND LEGEND, SEE CONTRACT SHEET NO. CG1011-OHY.
2. CONCRETE IMPROVEMENTS SHALL CONFORM TO EXISTING.

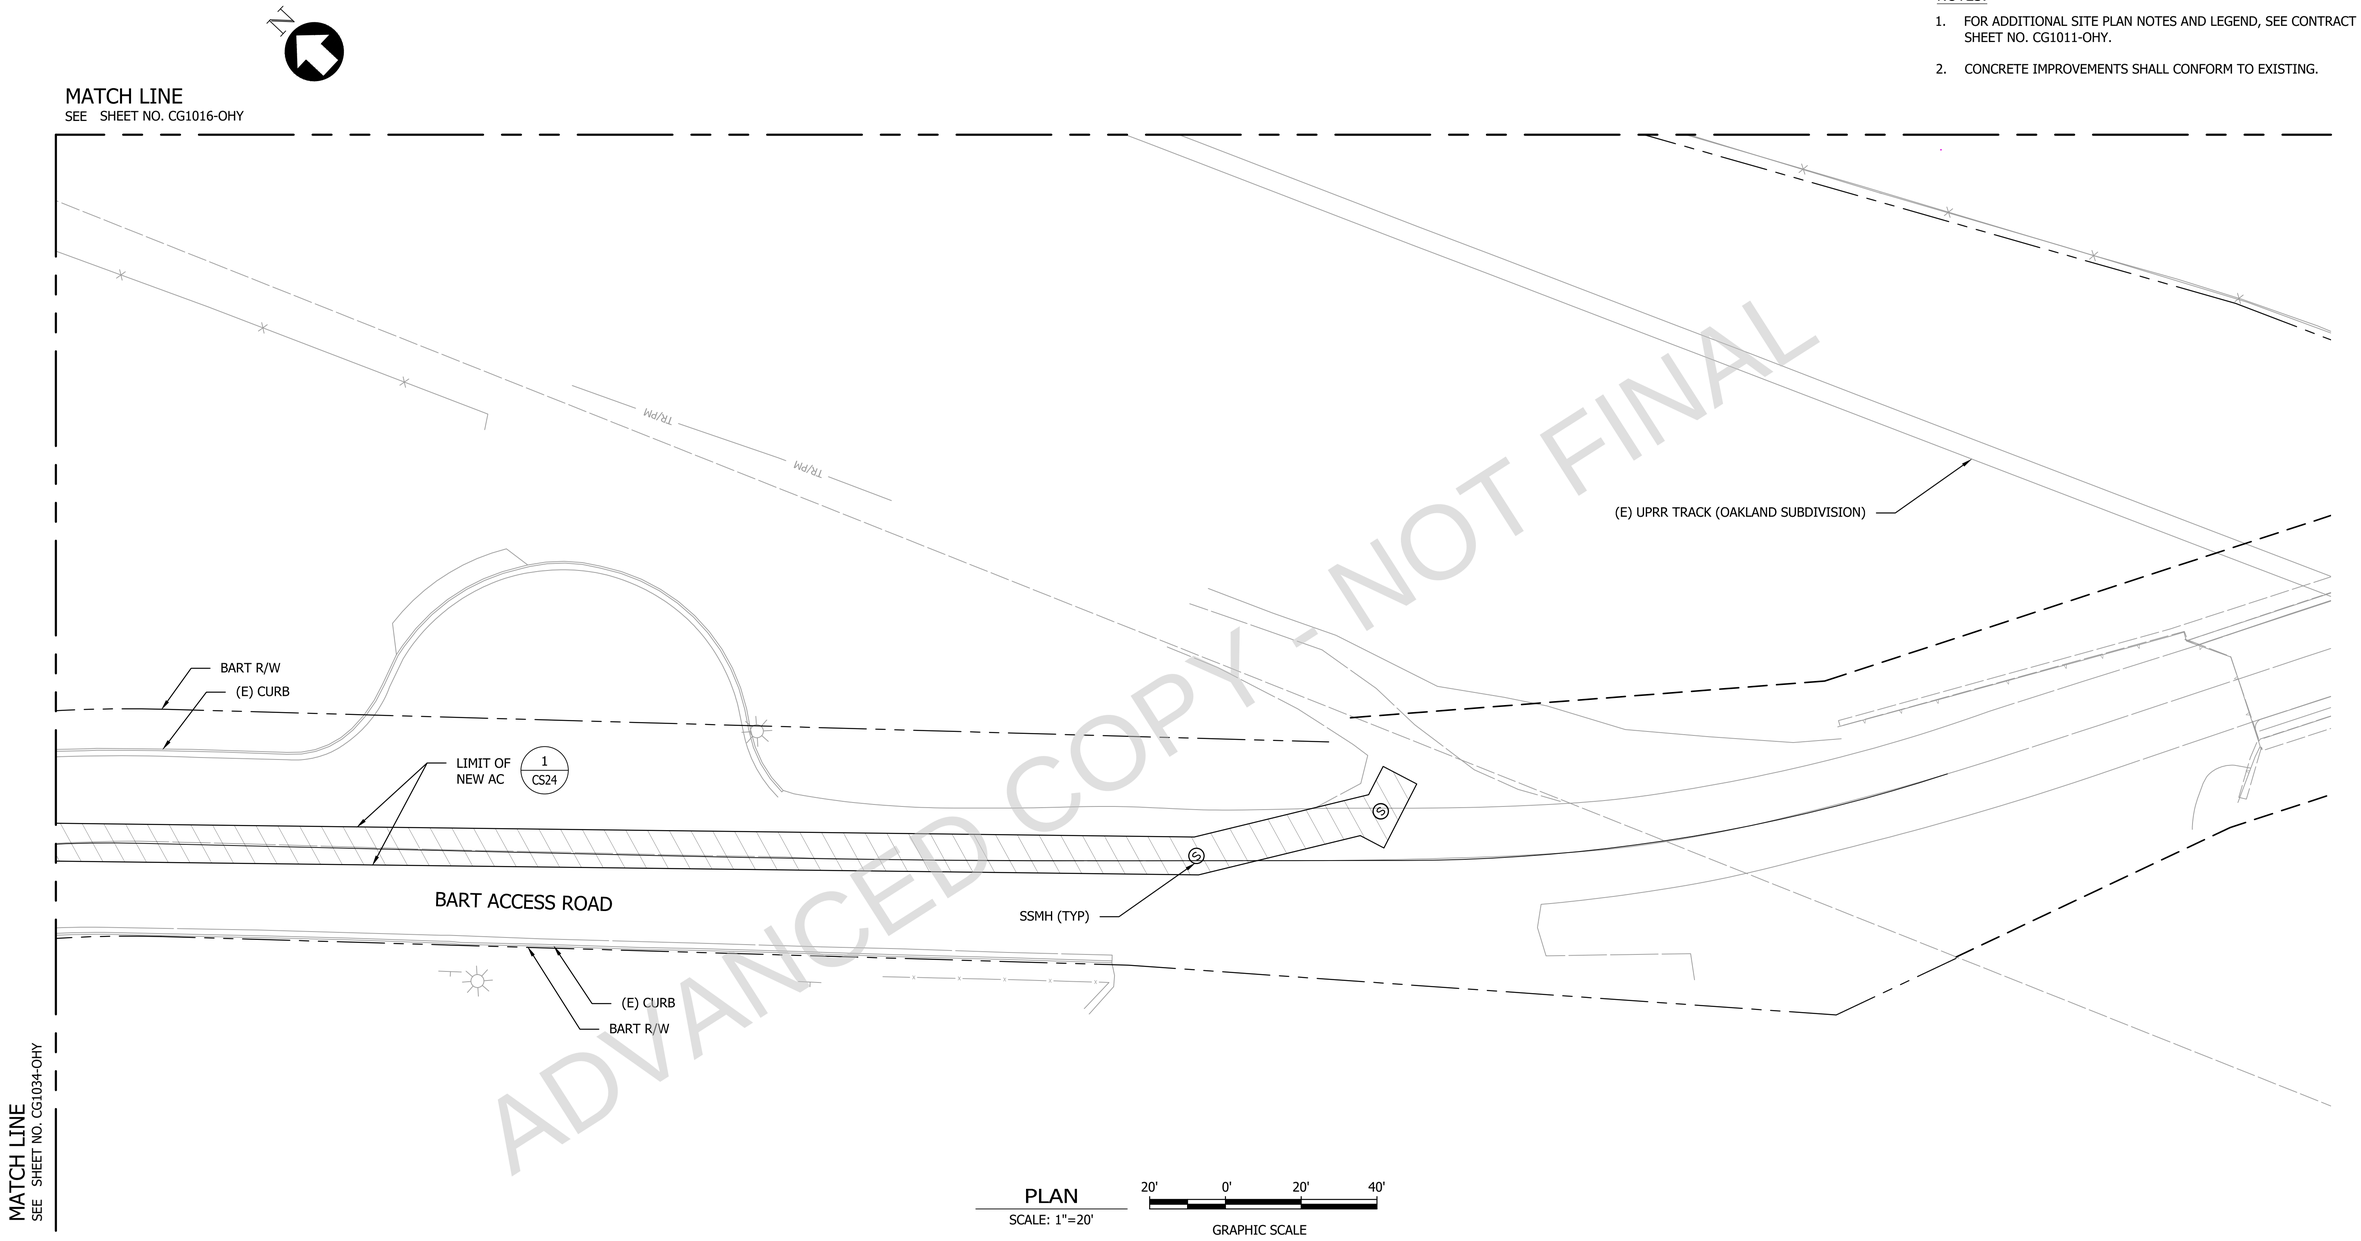

PLAN
SCALE: 1"=20'

20' 0' 20' 40'
GRAPHIC SCALE

ADVANCED COPY - NOT FINAL

60% SUBMITTAL REVIEW - NOT FOR CONSTRUCTION

REV.	DATE	BY	SUB	APP.	DESCRIPTION
B	11/15/2021				60% RE-SUBMITTAL REVIEW
A	07/10/2020				60% SUBMITTAL REVIEW

DESIGNED: J. LEUNG
DRAWN: J. LEUNG
CHECKED: A. FERNANDEZ
APPROVED: J. LEUNG
DATE: 08/03/2021

SAN FRANCISCO BAY AREA RAPID TRANSIT DISTRICT

PGH WONG ENGINEERING, INC.
SUBMITTED _____

PGH WONG ENGINEERING, INC.
APPROVED _____

HAYWARD MAINTENANCE COMPLEX (PHASE 2)
EAST STORAGE YARD
CIVIL

SITE PLAN
SHEET 23 OF 24

CADD FILENAME: 01RQ-103-CG1033-OHY.dwg
SIZE: D
SCALE: 1"=20'
CONTRACT NO.: **01RQ-103**
REV.: **B**
CONTRACT SHEET NO.: **CG1033-OHY**
PAGE NO.:

Z:\01RQ-100 - HMC PHASE 2\13 DRAWINGS\13.3 HMCP2-ESY\13.3.1 CADD\SHEETS\2_CIVIL\01RQ-103-CG1011-CG1037-OHY.DWG 10/27/2021 8:48 PM

NOTES:

1. FOR ADDITIONAL SITE PLAN NOTES AND LEGEND, SEE CONTRACT SHEET NO. CG1011-OHY.
2. CONCRETE IMPROVEMENTS SHALL CONFORM TO EXISTING.

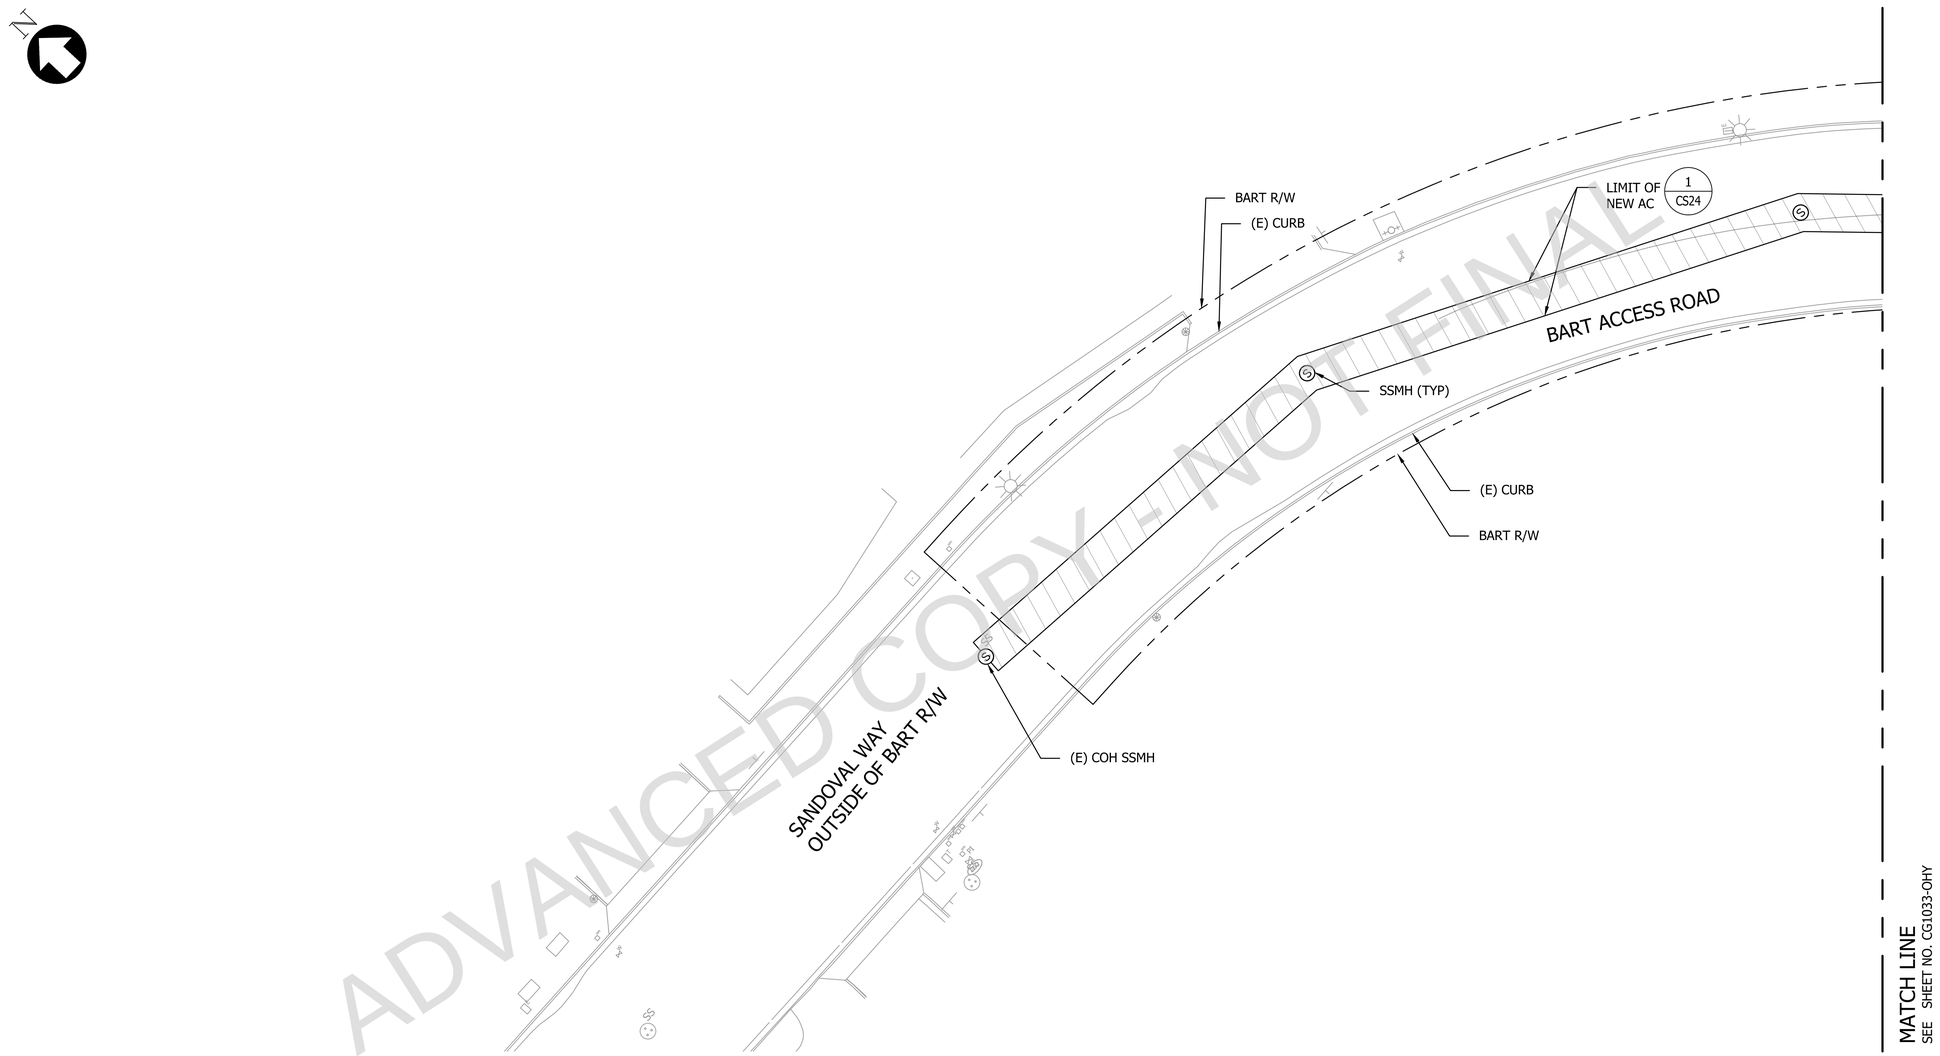

ADVANCED COPY - NOT FINAL

PLAN
SCALE: 1"=20'

20' 0' 20' 40'
GRAPHIC SCALE

60% SUBMITTAL REVIEW - NOT FOR CONSTRUCTION

REV.	DATE	BY	SUB	APP.	DESCRIPTION
B	11/15/2021				60% RE-SUBMITTAL REVIEW
A	07/10/2020				60% SUBMITTAL REVIEW

DESIGNED: J. LEUNG
DRAWN: J. LEUNG
CHECKED: A. FERNANDEZ
APPROVED: J. LEUNG
DATE: 08/03/2021

SAN FRANCISCO BAY AREA RAPID TRANSIT DISTRICT

PGH WONG ENGINEERING, INC. — SUBMITTED

PGH WONG ENGINEERING, INC. — APPROVED

HAYWARD MAINTENANCE COMPLEX (PHASE 2)
EAST STORAGE YARD
CIVIL

SITE PLAN
SHEET 24 OF 24

CADD FILENAME: 01RQ-103-CG1034-OHY.dwg
SIZE: D
SCALE: 1"=20'
CONTRACT NO.: **01RQ-103**
REV.: **B**
CONTRACT SHEET NO.: **CG1034-OHY**
PAGE NO.:

C:\USERS\JEFFREY LEUNG\DESKTOP\PROJECTS SAVED LOCAL\01RQ-100 - HMC PHASE 2\13 DRAWINGS\13.3 HMCP2-ESY\13.3.1 CADD\SHEETS\2_CIVIL\01RQ-103-CG1011-CG1037-OHY.DWG 11/2/2021 7:11 PM