PRELIMINARY ISSUE
THIS PLAN ISSUED FOR
ADVANCE INFORMATION ONLY

VICINITY MAP
NOT TO SCALE

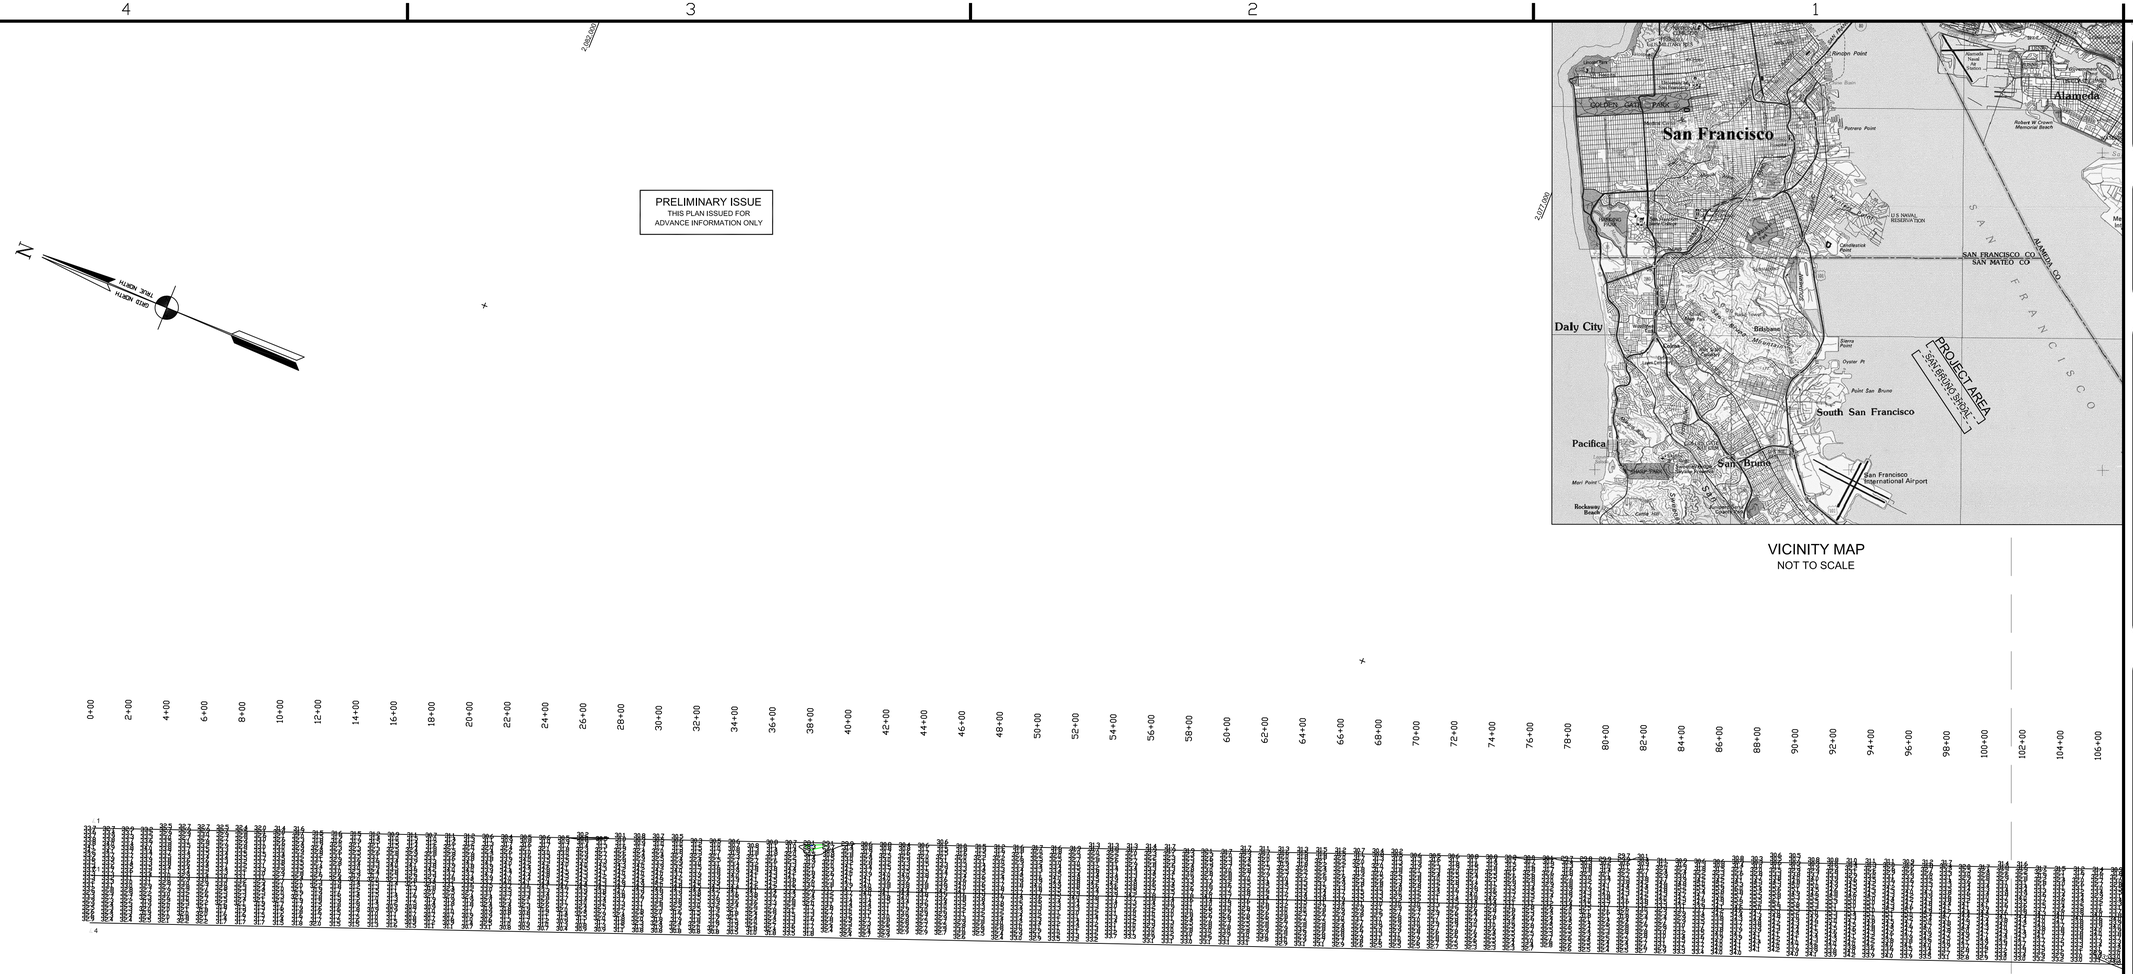

NOTES:

DRAWING NOT TO BE USED AS NAVIGATION CHART ONLY CHANNEL CONDITION AT DATE OF SURVEY THE LOCATION OF ALL NAVIGATION AIDS ARE BASED ON INFORMATION PROVIDED BY THE U.S. COAST GUARD BUOY LOCATIONS REPRESENT THE POSITION OF THE SINKER ONLY.

INFORMATION DEPICTED ON THIS MAP REPRESENTS THE RESULTS OF SURVEYS MADE ON THE DATES INDICATION AND CAN ONLY BE CONSIDERED AS INDICATING THE GENERAL CONDITIONS EXISTING AT THAT TIME.

SURVEYED BY THE CORPS ENGINEERS.

SOUNDINGS ARE TAKEN BY FATHOMETER AND ARE SHOWN TO THE NEAREST FOOT AND TENTHS OF A FOOT.

SOUNDINGS ARE BASED ON THE DATUM OF MEAN LOWER LOW WATER AT THE LOCALITY.

PLANE GRID, BEARING AND COORDINATES ARE BASED ON THE STATE OF CALIFORNIA COORDINATE SYSTEM, LAMBERT CONFORMAL PROJECTION, ZONE III NAD 83, CALIFORNIA, AS DESCRIBED IN SPECIAL PUBLICATION NO. 253, PUBLISHED BY NATIONAL OCEAN SURVEY.

THE PROJECT DEPTH IS 30 FEET AT M.L.L.W.

CONTROL:
NOAA 941 4358
BM "5 1941": 15.74 ft MLLW
HUNTERS POINT TIDE GAUGE: 12.8 ft MLLW
NAIL AND SILVER WASHER ON PILING AT SE CORNER OF PIER 80
NAIL LEVELED BY USACE ON 12 DEC 2012.

HORIZONTAL COORDINATES: POST PROCESSED RTK FROM LOCAL REFERENCE STATIONS

CHANNEL ANGLE POINTS NAD 1983		
CHANNEL ∠	EAST	NORTH
1	6028665.8184	2082886.0402
2	6039323.8184	2054933.0402
3	6038856.6184	2054749.9402
4	6028198.6184	2082707.9402

CENTERLINE ANGLE POINTS NAD 1983		
CENTERLINE ∠	EAST	NORTH
C1	6028432.2184	2082797.0402
C2	6039090.2184	2054839.0402

SHEET INDEX

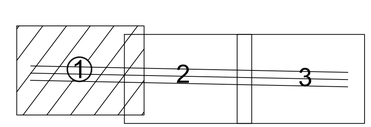

GRAPHICS SCALE 1" = 400'

400' 0 200' 400' 800' 1600'

US Army Corps of Engineers
San Francisco District
1455 Market Street
San Francisco, CA 94103

Mark	Description	Date	Appr.

SUBMITTED: PDT	DESIGNED BY: PDT	CHECKED BY: PDT	DRAWN BY: PDT
Hydro. Survey Team Leader	DATE: 04/22/2014	SHEET NO. 1 OF 3	DRAWING NO. 54 2 XXX
APPROVAL:	PREPARED UNDER THE DIRECTION OF JOHN K. BAKER		
Chief, Hydro. Survey Section	LT. COLONEL, C.E., DISTRICT ENGINEER		
APPROVAL RECOMMENDED:			
Chief, Construction Branch			

CALIFORNIA
SAN MATEO COUNTY

SAN BRUNO SHOAL
CONDITION SURVEY
15 APRIL 2014

Sheet reference number
C1