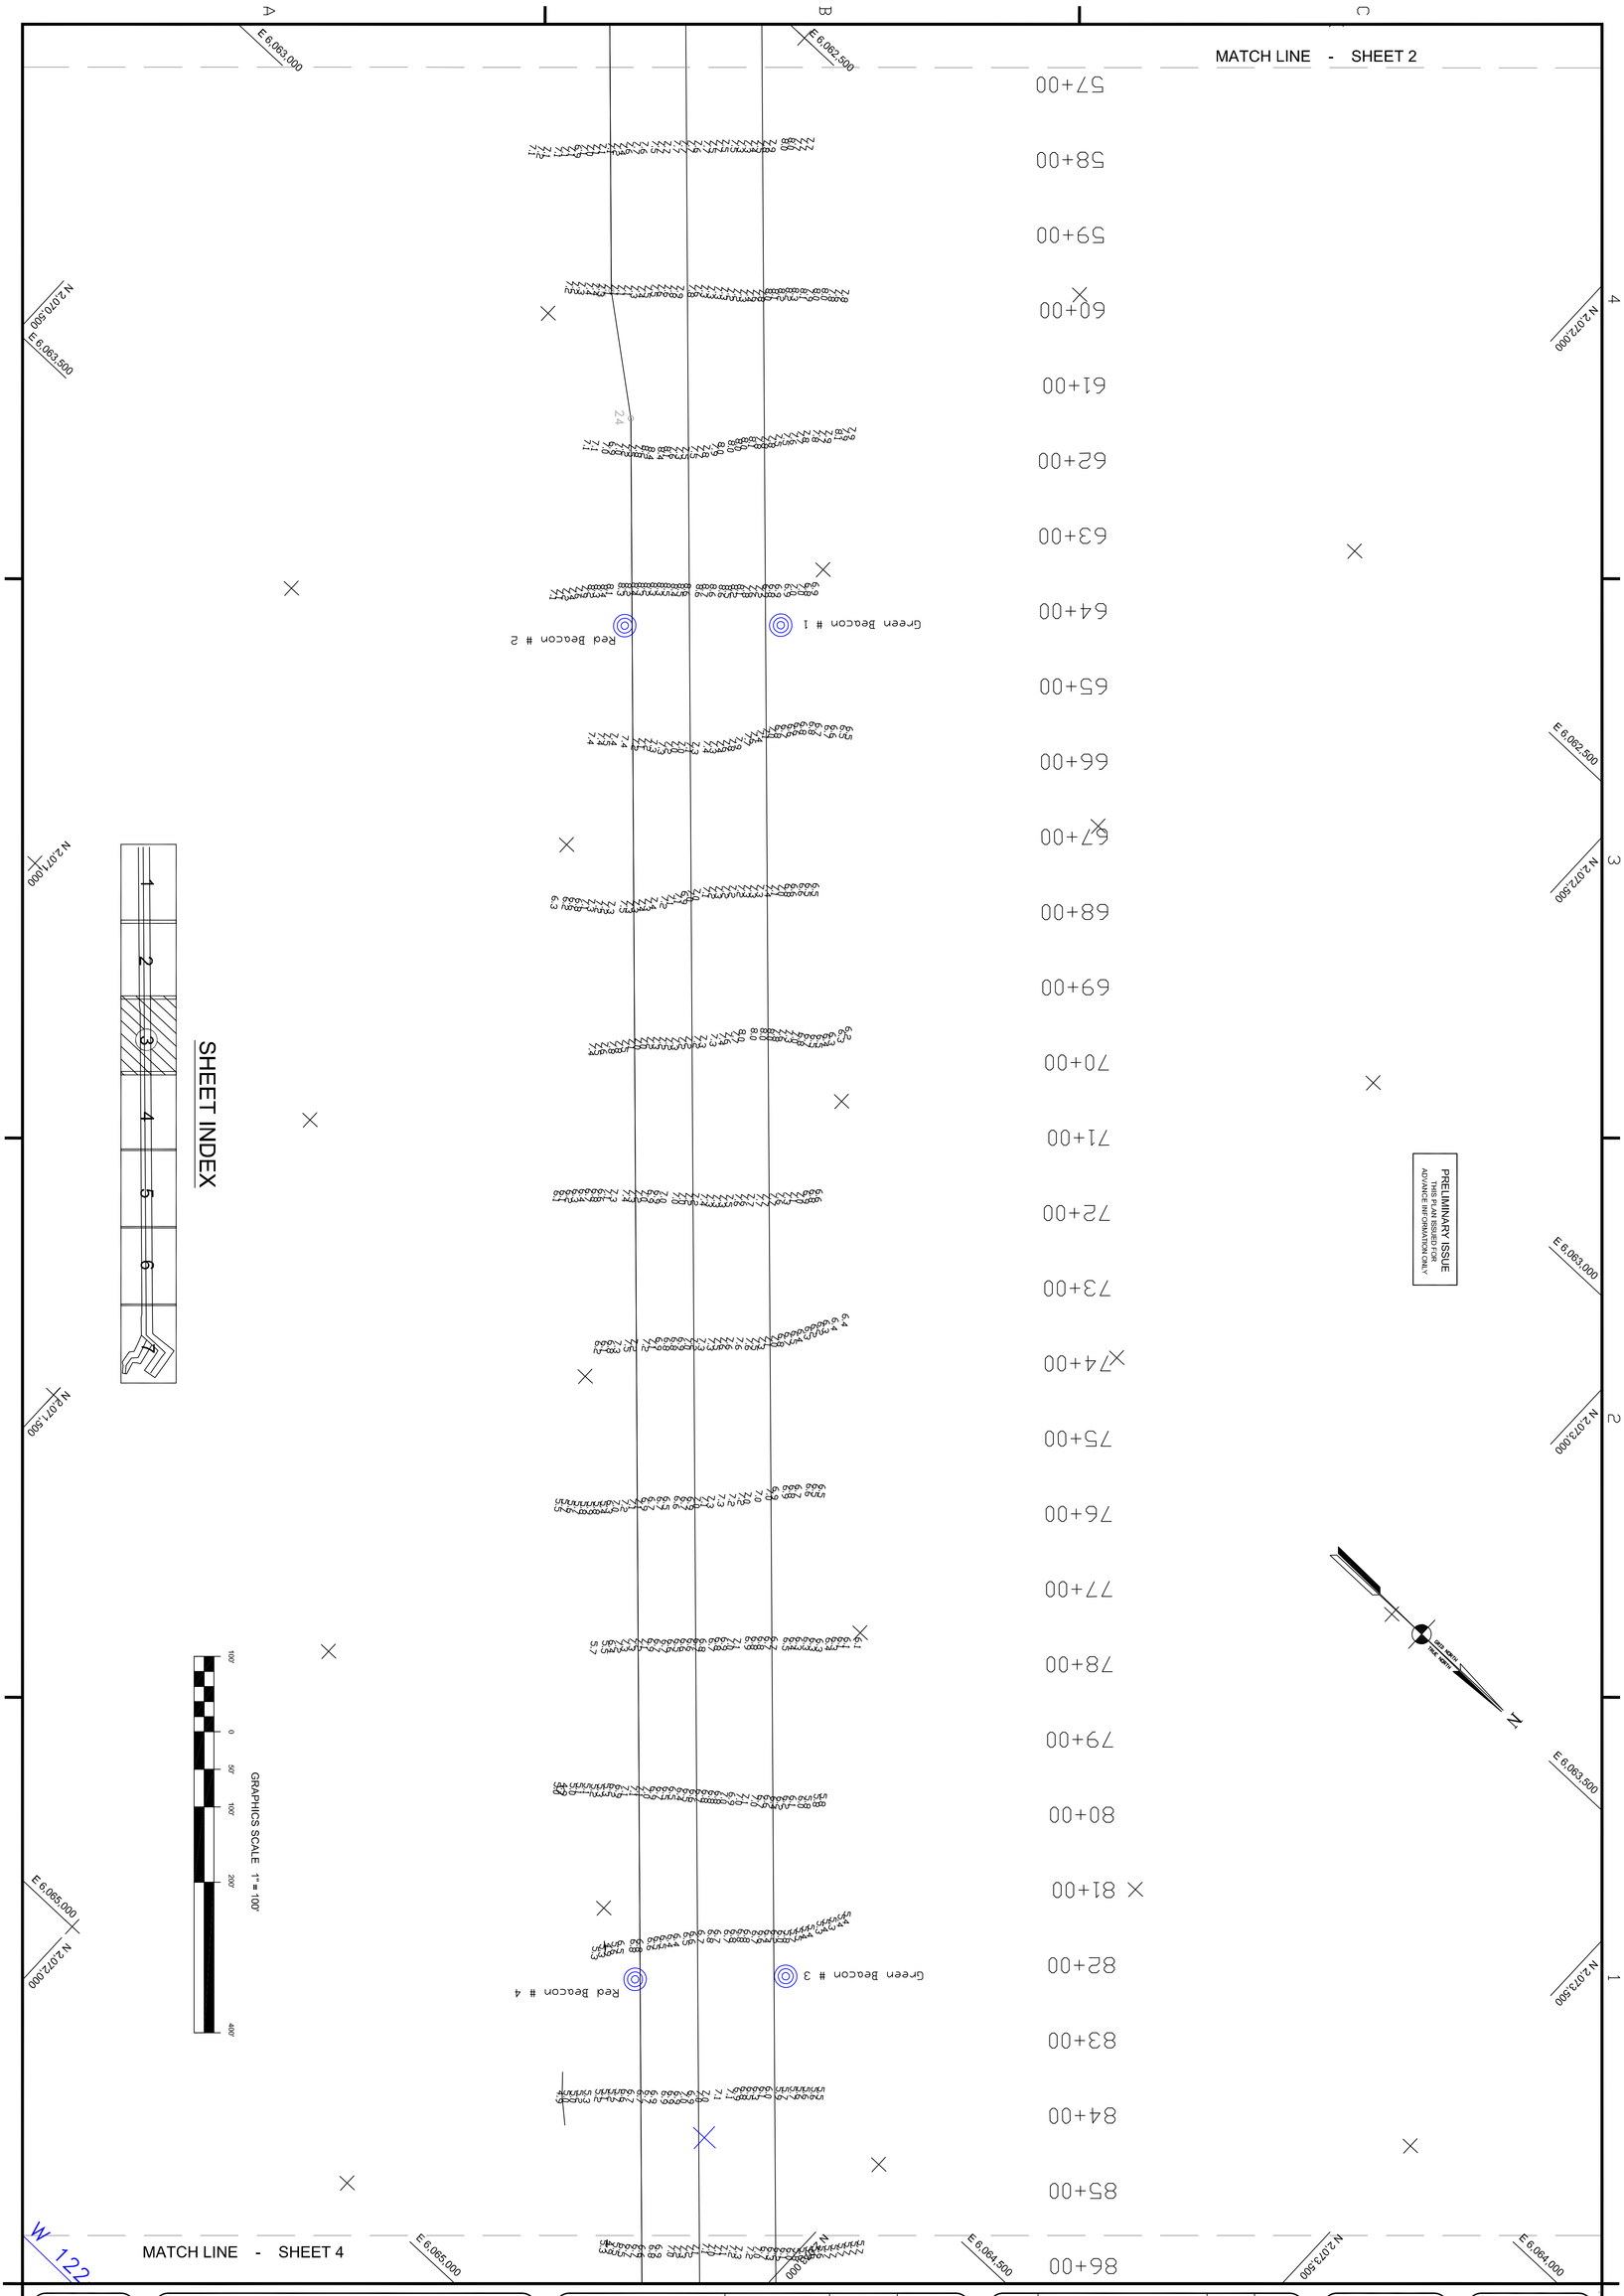

Sheet reference number C3

ALAMEDA COUNTY CALIFORNIA

JACK D. MALTESTER CHANNEL
SAN LEANDRO MARINA
CONDITION SURVEY
15–16 MARCH 2011

SUBMITTED: PDT Hydro Survey Team Leader	DESIGNED BY:	CHECKED BY: PDT	DRAWN BY: PDT	
APPROVAL RECOMMENDED: Chief, Technical Support Section	DATE: 3/21/2011	SHEET NO. 3 OF 7	DRAWING NO. 122	2 XXX
APPROVED: Chief, Construction Branch	PREPARED UNDER THE DIRECTION OF TORREY A. DICIRO LT. COLONEL, C.E., DISTRICT ENGINEER			

Mark	Description	Date	Appr.

US Army Corps of Engineers
San Francisco District
1455 Market Street
San Francisco, CA 94103