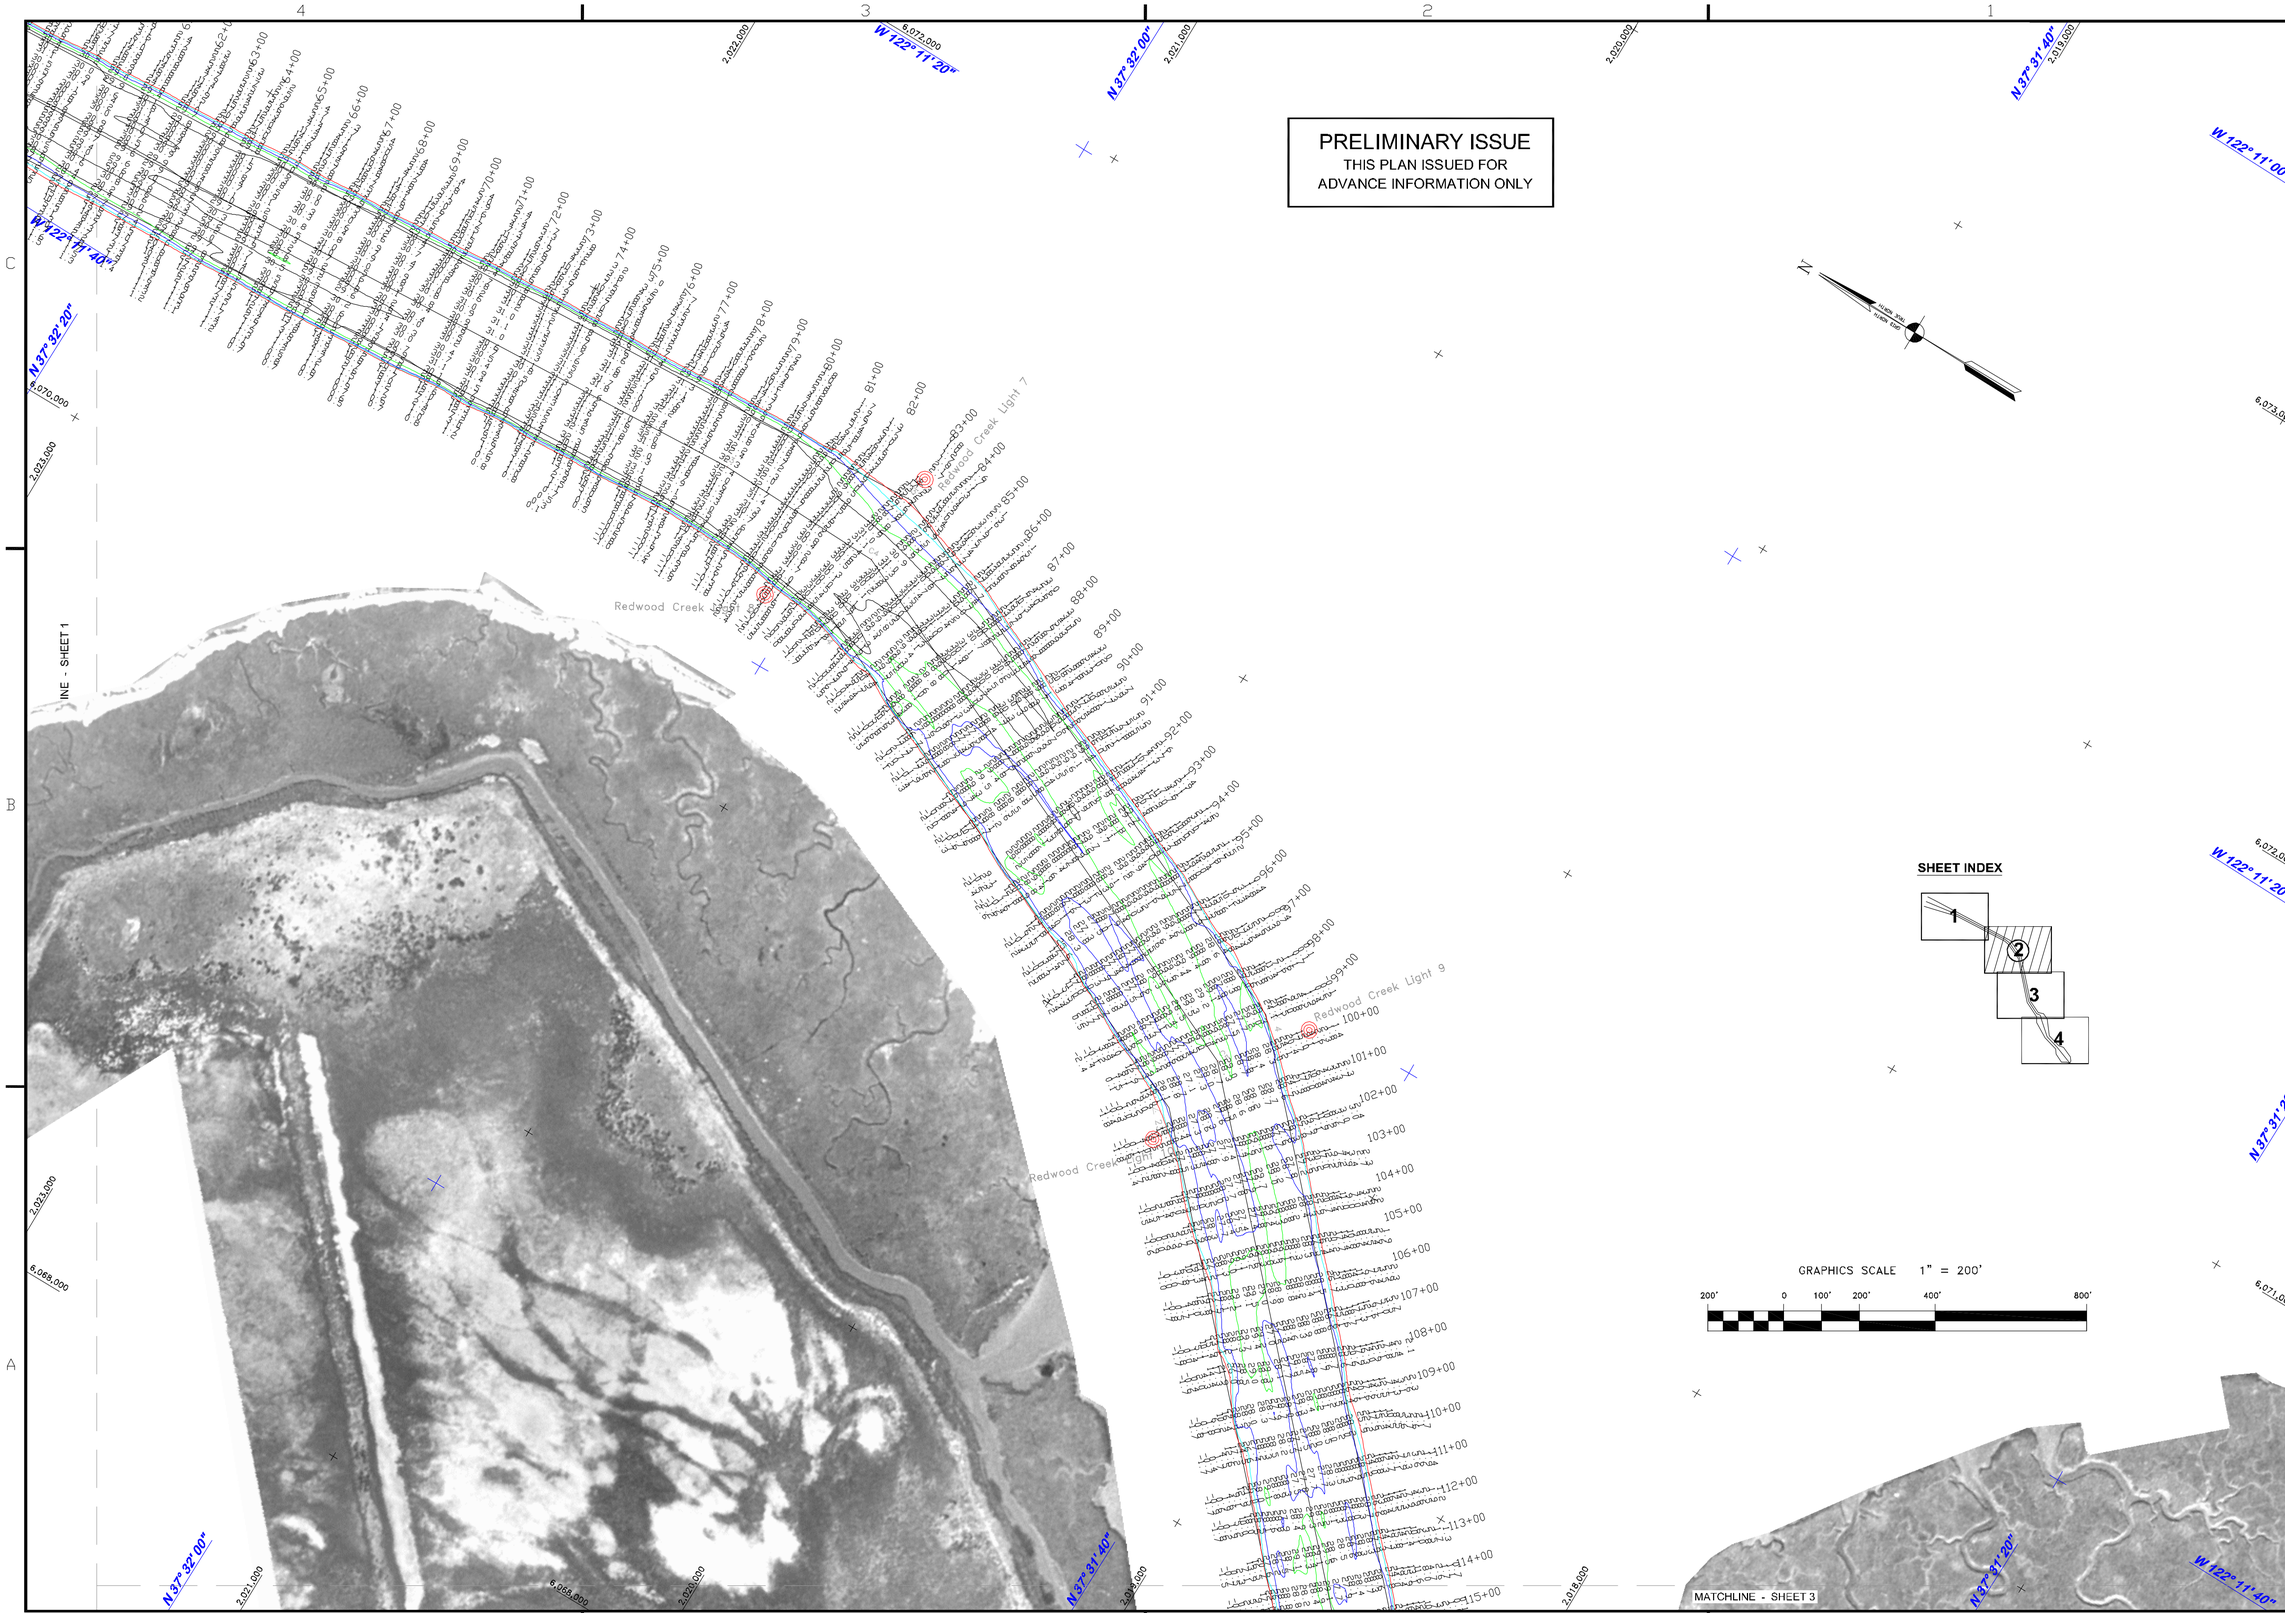

US Army Corps of Engineers
San Francisco District
1455 Market Street
San Francisco, CA 94103

Mark	Description	Date	Appr.

DESIGNED BY: | CHECKED BY: TVW | DRAWN BY: EWC
DATE: 10/23/2009 | SHEET NO. 2 OF 4 | DRAWING NO. 54 | 2 | XXX

PREPARED UNDER THE DIRECTION OF
LAURENCE M. FARRELL
LT. COLONEL, C.E., DISTRICT ENGINEER

SUBMITTED: PC
Hydro Survey Team Leader
APPROVAL RECOMMENDED:
Chief, Technical Support Section
APPROVED:
Chief, Construction Branch

SAN MATEO COUNTY CALIFORNIA

REDWOOD CITY
PREDREDGE SURVEY
14–16 OCTOBER 2009

Sheet reference number
C2