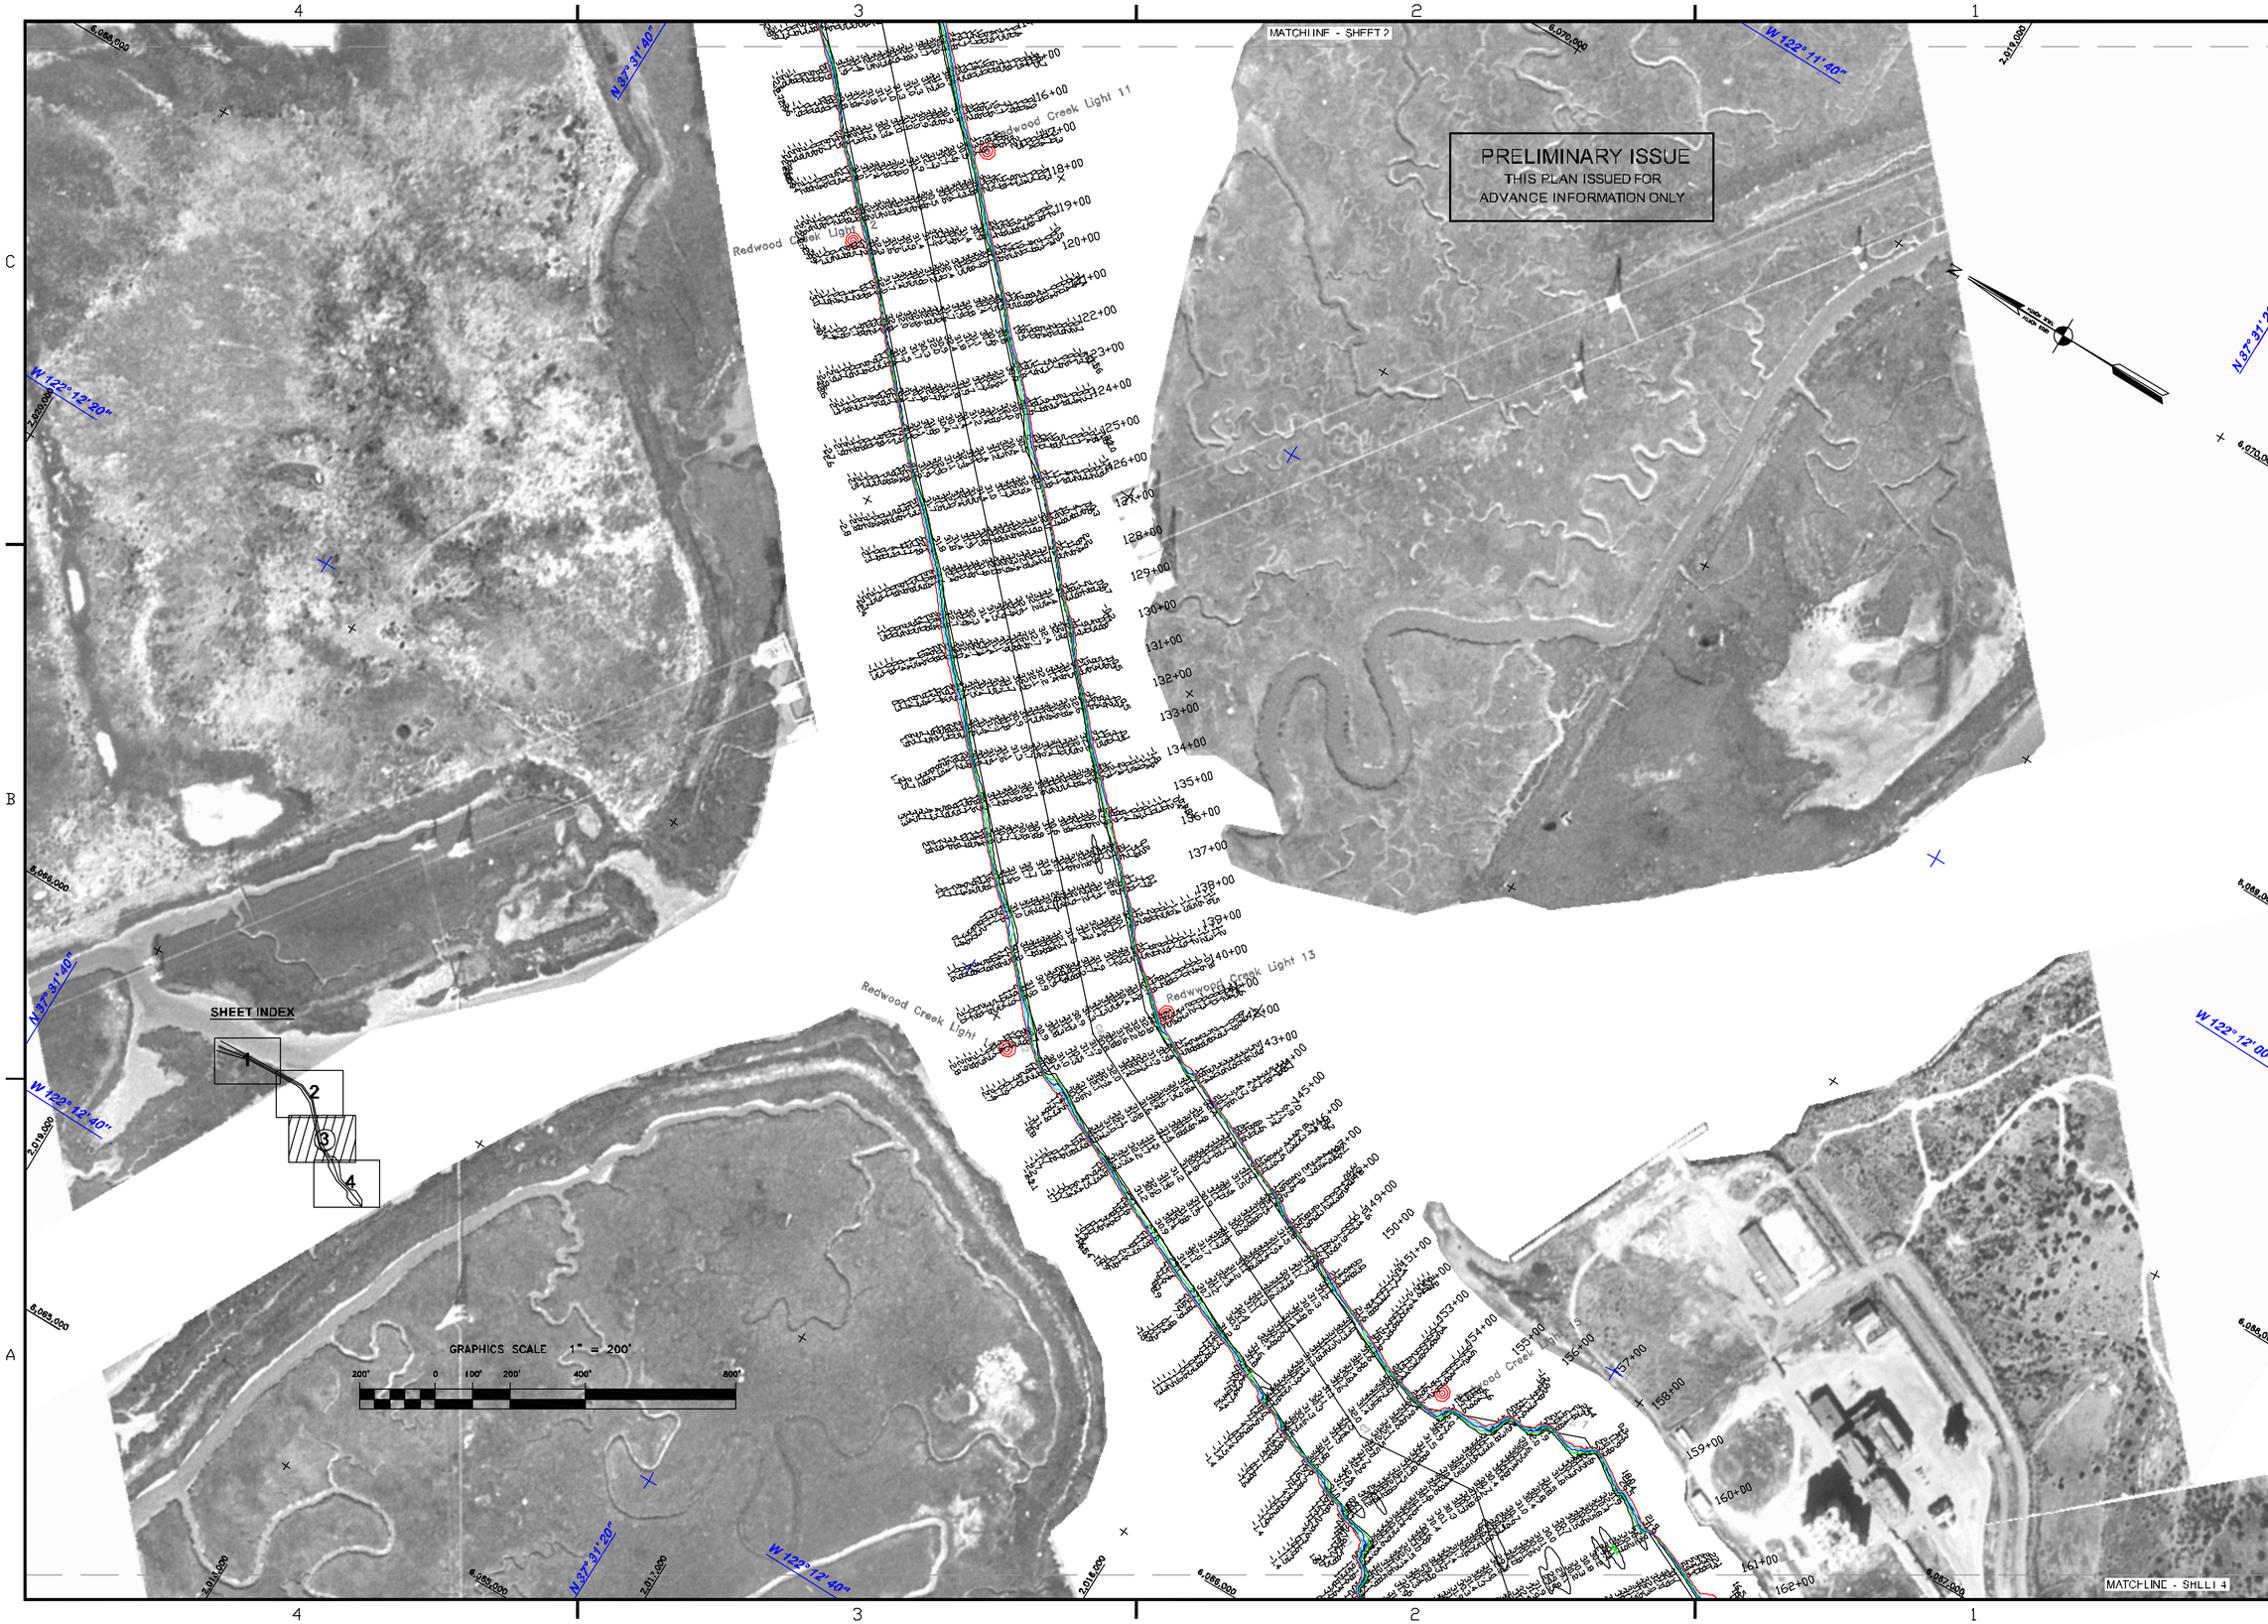

US Army Corps of Engineers
San Francisco District
1455 Market Street
San Francisco, CA 94103

Mark	Description	Date	Appr.

SUBMITTED: PC	DESIGNED BY:	CHECKED BY: TVW	DRAWN BY: EWC
Hydro Survey Team Leader	DATE: 11/30/2009	SHEET NO. 3 OF 4	DRAWING NO. 54 2 XXX
APPROVAL RECOMMENDED: Chief, Technical Support Section	PREPARED UNDER THE DIRECTION OF LAURENCE M. FARRELL LT. COLONEL, C.E., DISTRICT ENGINEER		
APPROVED: Chief, Construction Branch			

SAN MATEO COUNTY CALIFORNIA

REDWOOD CITY
POSTDREDGE SURVEY
3, 12–13, 19 & 24 NOVEMBER 2009

Sheet reference number
C3