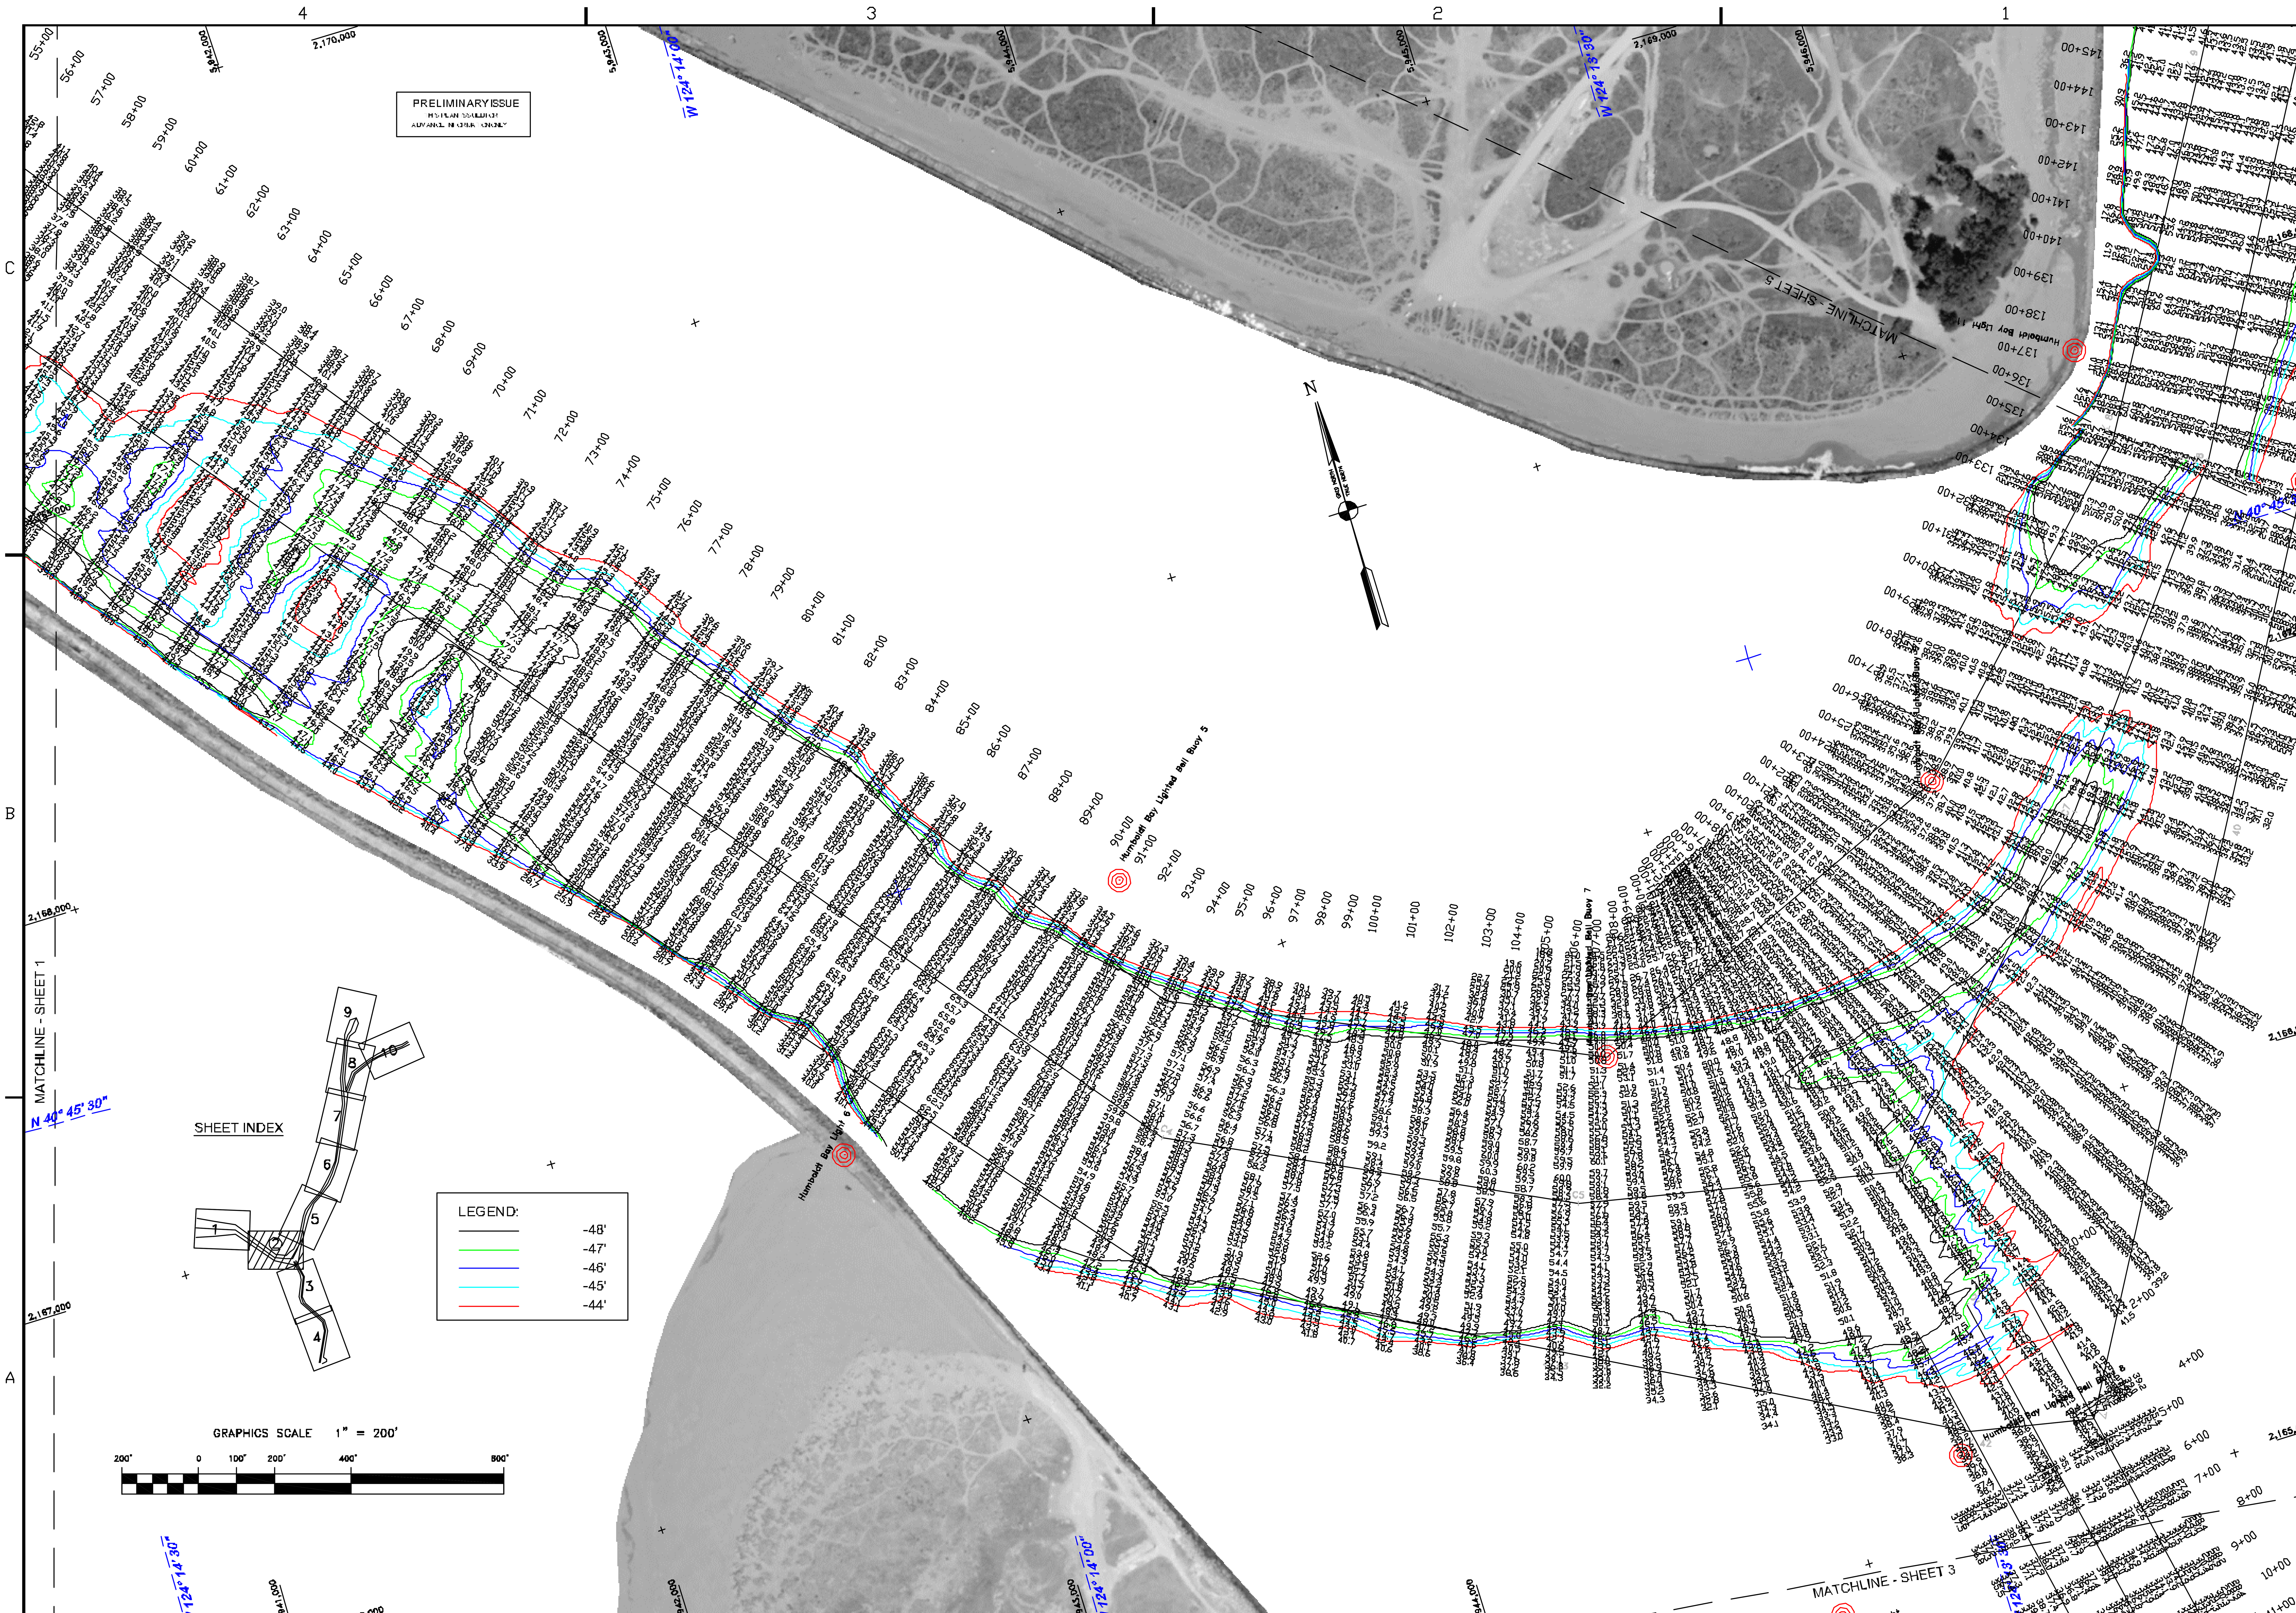

US Army Corps of Engineers
San Francisco District
1455 Market Street
San Francisco, CA 94103

Mark	Date	Description	Appr.

DESIGNED BY:	CHECKED BY: PDT	DRAWN BY: PDT
DATE: 2/13/2014	SHEET NO. 2 OF 10	DRAWING NO. X X XXX

PREPARED UNDER THE DIRECTION OF
JOHN K. BAKER
LT. COLONEL, C.E., DISTRICT ENGINEER

SUBMITTED: PDT
Hydro Survey Team Leader
APPROVAL RECOMMENDED:
Chief, Hydro Survey Section
APPROVED:
Chief, Construction Branch

HUMBOLDT COUNTY CALIFORNIA

HUMBOLDT BAY
BAR & ENTRANCE
CONDITION SURVEY
6-10 FEBRUARY 2014

Sheet reference number
C2