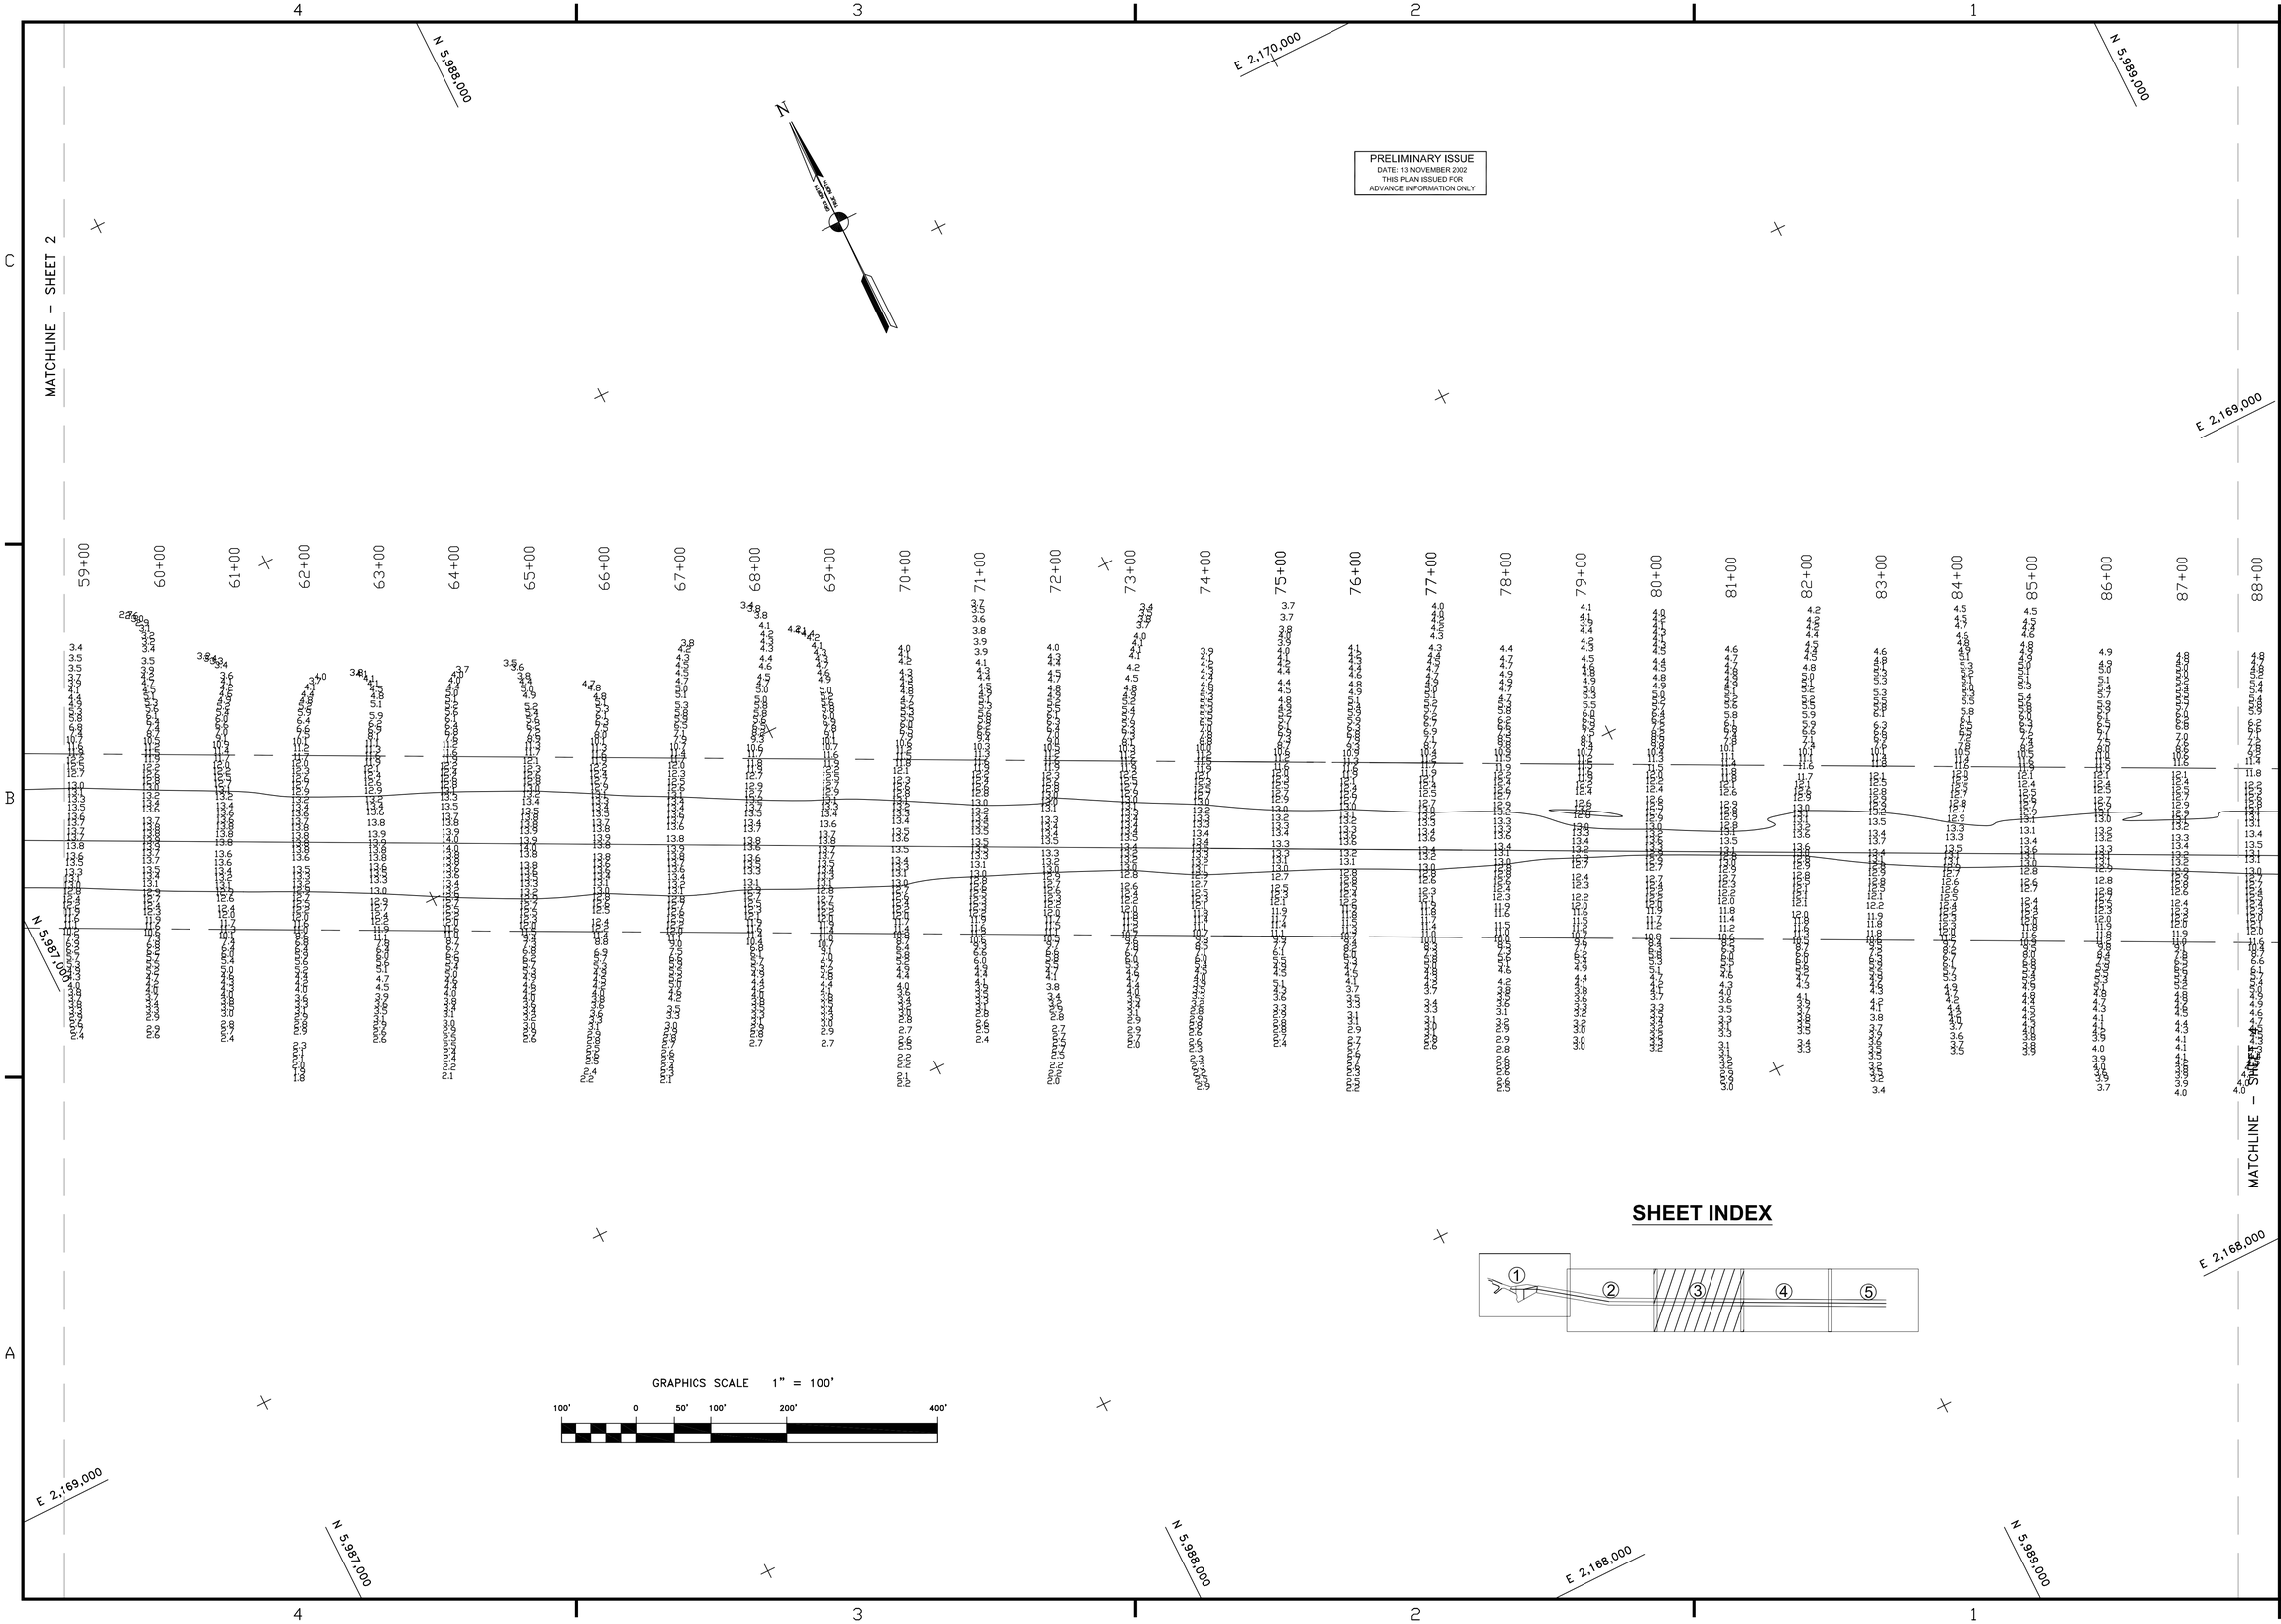

US Army Corps of Engineers
San Francisco District
1455 Market Street
San Francisco, CA 94103

Mark	Description	Date	Appr.

SUBMITTED: MC
Hydro Survey Team Leader
APPROVAL RECOMMENDED:
Chief, Technical Support Section
APPROVED:
Chief, Construction Branch

DESIGNED BY:
DATE: 10/4/2007
CHECKED BY: TVW
SHEET NO. 3 OF 5
DRAWN BY: EWC
DRAWING NO. 7 2 678

PREPARED UNDER THE DIRECTION OF
CRAIG W. KILEY
LT. COLONEL, C.E., DISTRICT ENGINEER

MARIN COUNTY CALIFORNIA
LARKSPUR FERRY TERMINAL
CONDITION SURVEY
8-9 AUGUST AND 03 OCTOBER 2007

Sheet reference number
C3