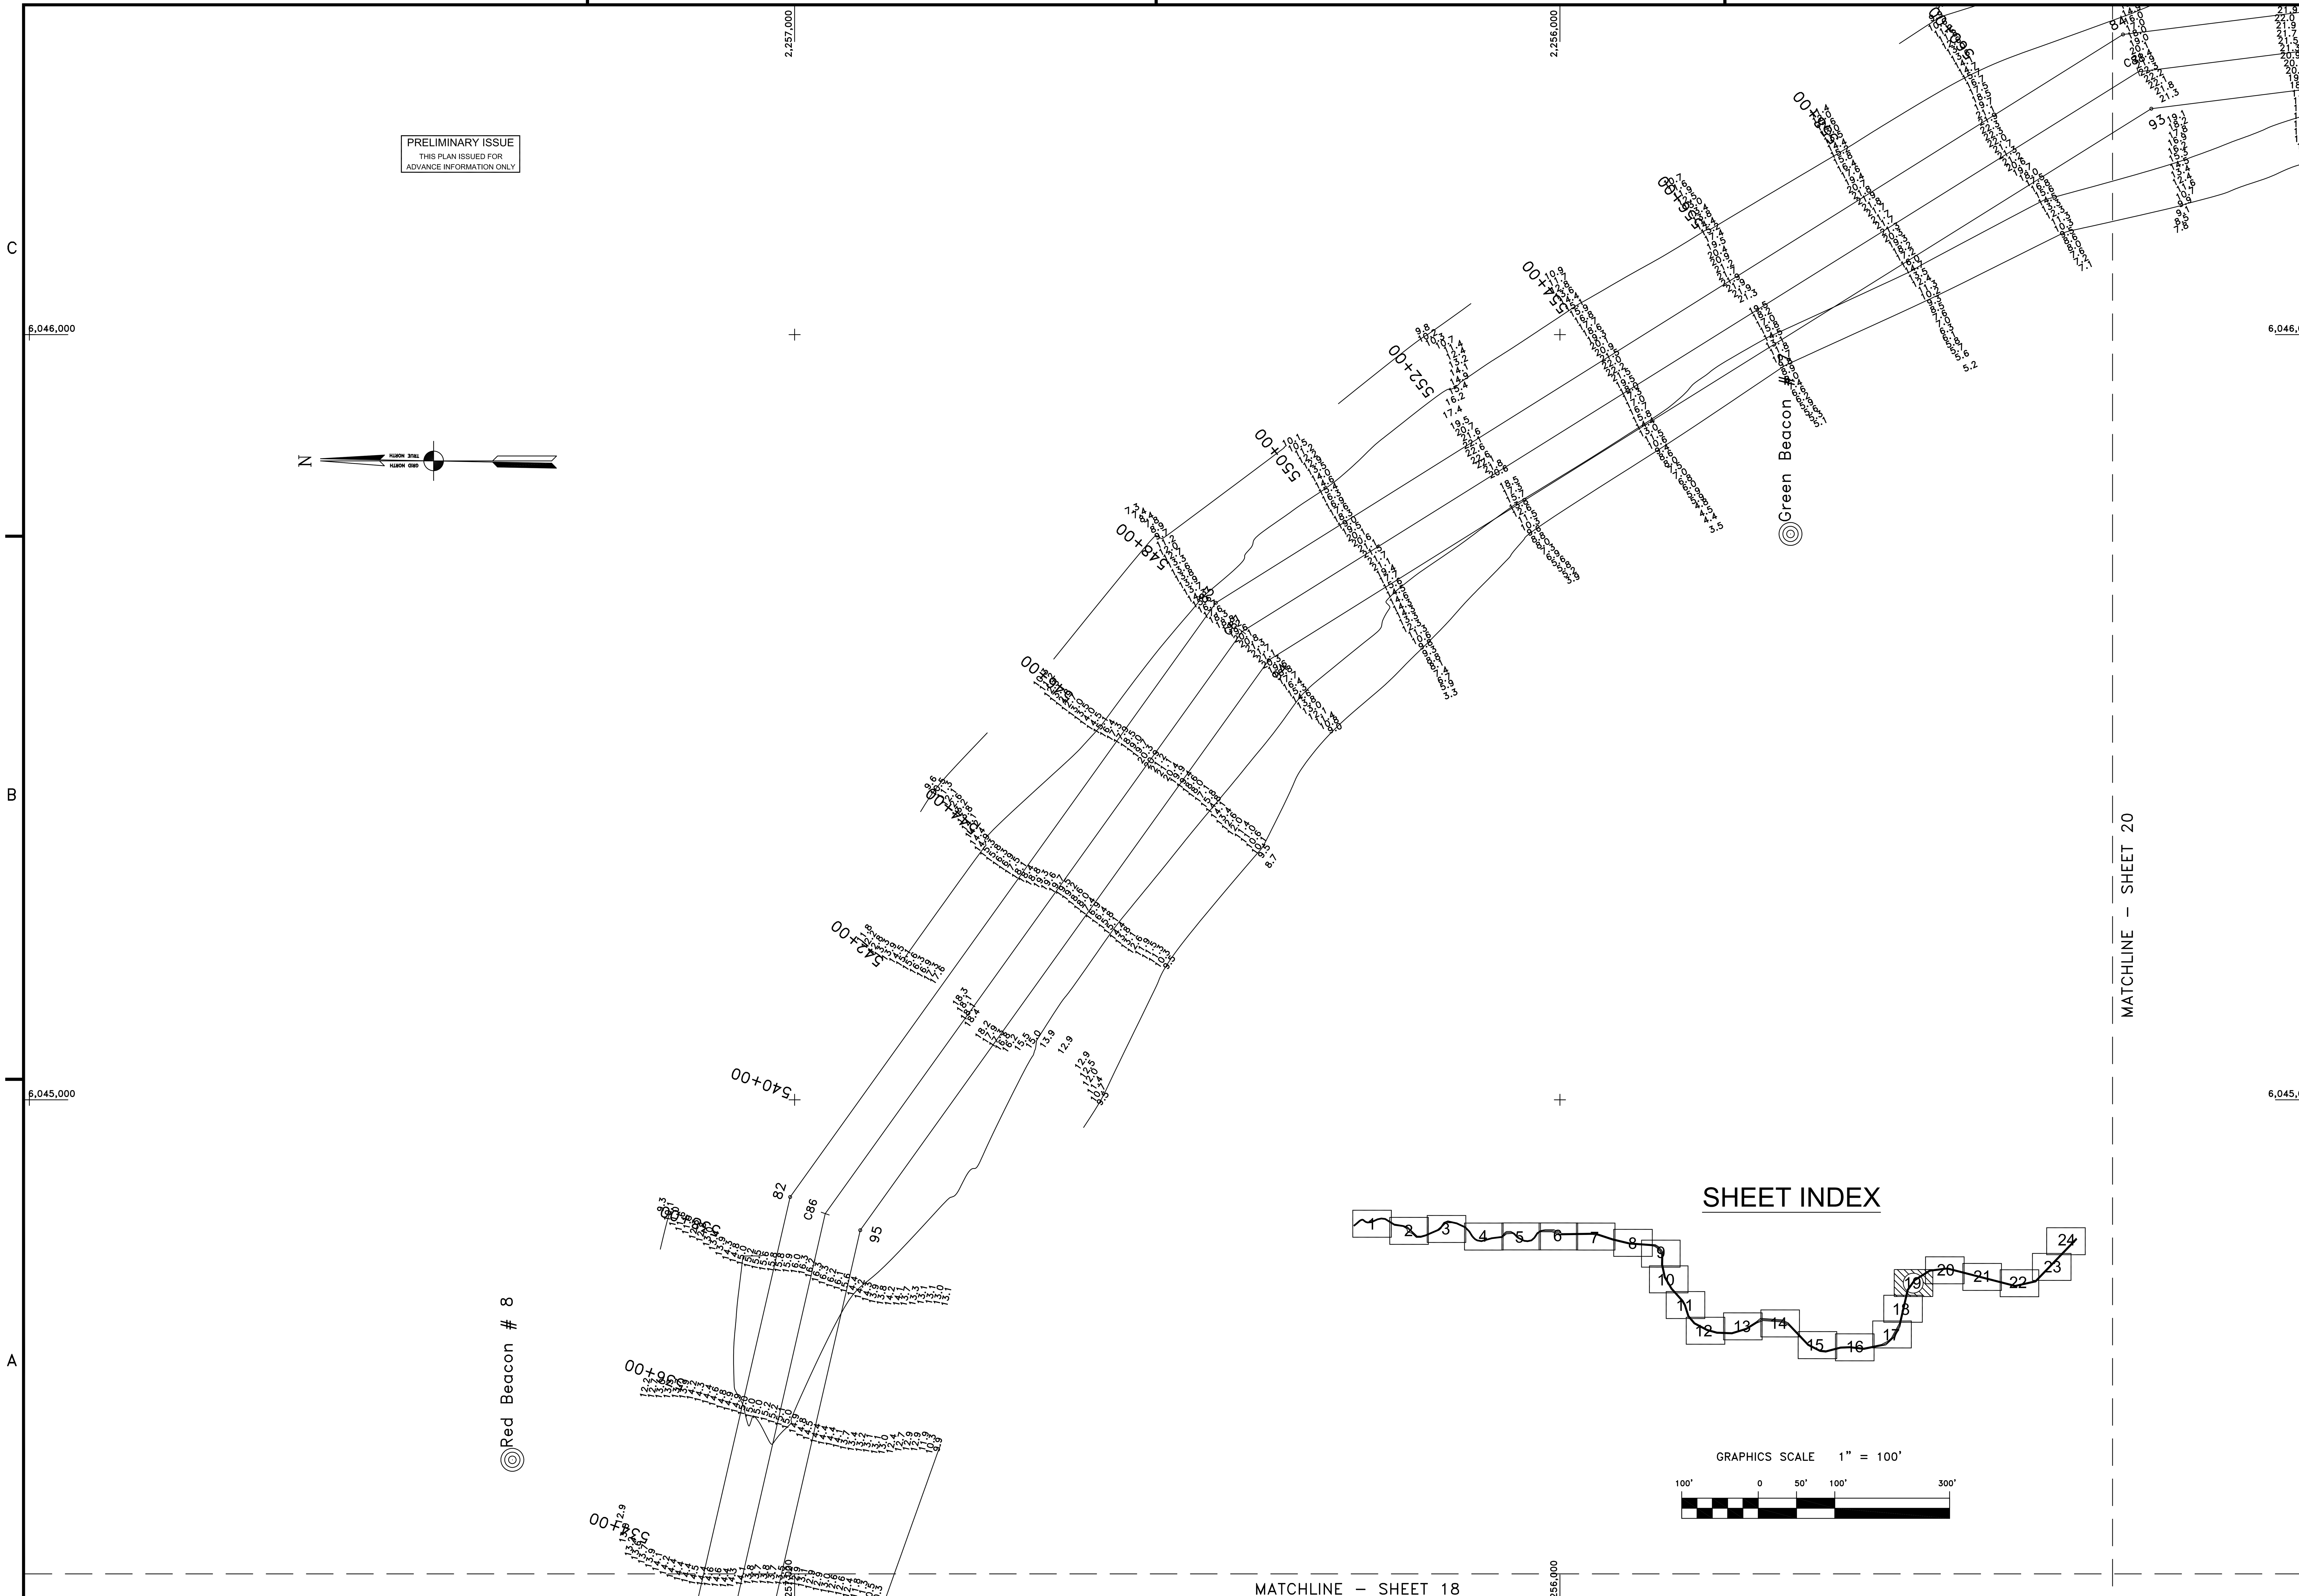

US Army Corps of Engineers
San Francisco District
333 Market Street
San Francisco, CA 94105

Mark	Description	Date	Appr.

SUBMITTED: PDT	DESIGNED BY:	CHECKED BY: PDT	DRAWN BY: HSS
Hydro Survey Section	DATE: 9/3/2004	SHEET NO. 19 OF 24	DRAWING NO. 50 2 161
APPROVAL RECOMMENDED:	PREPARED UNDER THE DIRECTION OF		
Chief, Engineering Branch	PHILIP T. FEIR		
APPROVED:	LT. COLONEL, C.E., DISTRICT ENGINEER		
Chief, Engineering & Technical Services Div.			

NAPA COUNTY CALIFORNIA

NAPA RIVER
CONDITION SURVEY
9–25 JUNE 2004

Sheet reference number
C19