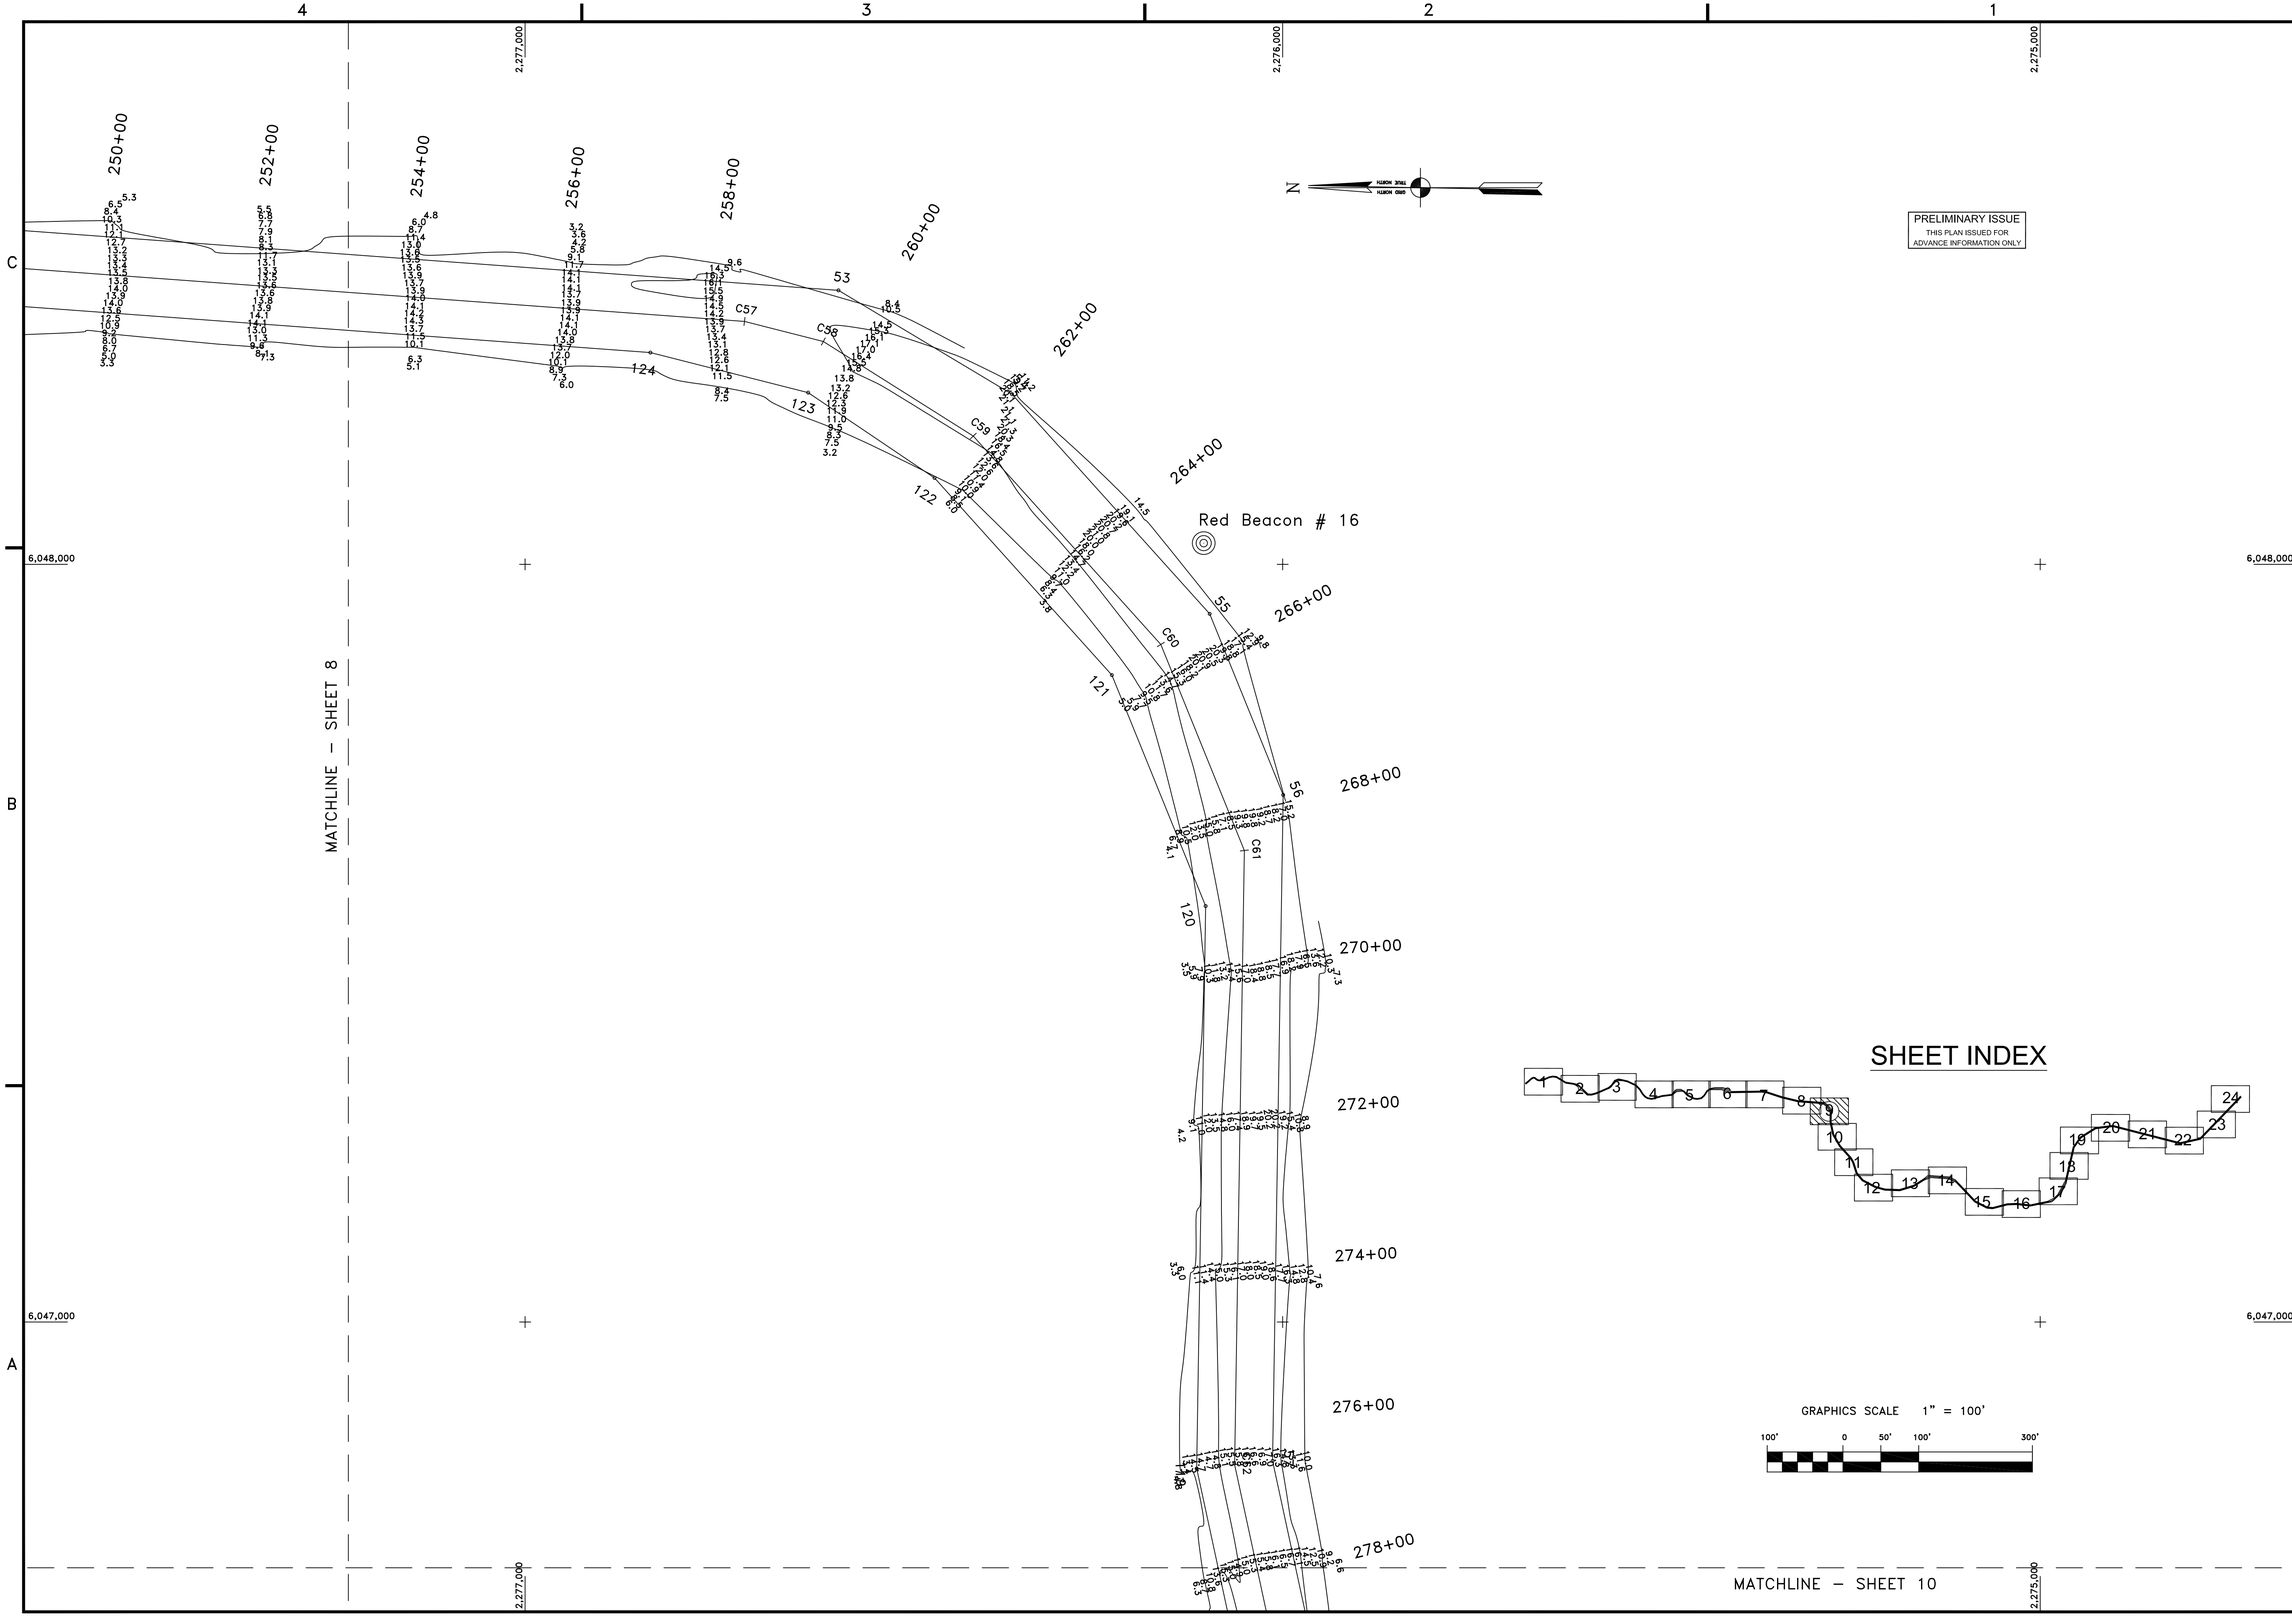

US Army Corps of Engineers
San Francisco District
333 Market Street
San Francisco, CA 94105

Mark	Description	Date	Appr.

DESIGNED BY:		CHECKED BY: PDT	DRAWN BY: HSS
DATE: 9/3/2004		SHEET NO. 9 OF 24	DRAWING NO. 50 2 161
SUBMITTED: TVWDT Hydro. Survey Section		PREPARED UNDER THE DIRECTION OF PHILIP T. FEIR LT. COLONEL, C.E., DISTRICT ENGINEER	
APPROVAL RECOMMENDED: Chief, Engineering Branch			
APPROVED: Chief, Engineering & Technical Services Div.			

CALIFORNIA

NAPA RIVER
CONDITION SURVEY
9–25 JUNE 2004

NAPA COUNTY

Sheet reference number
C9