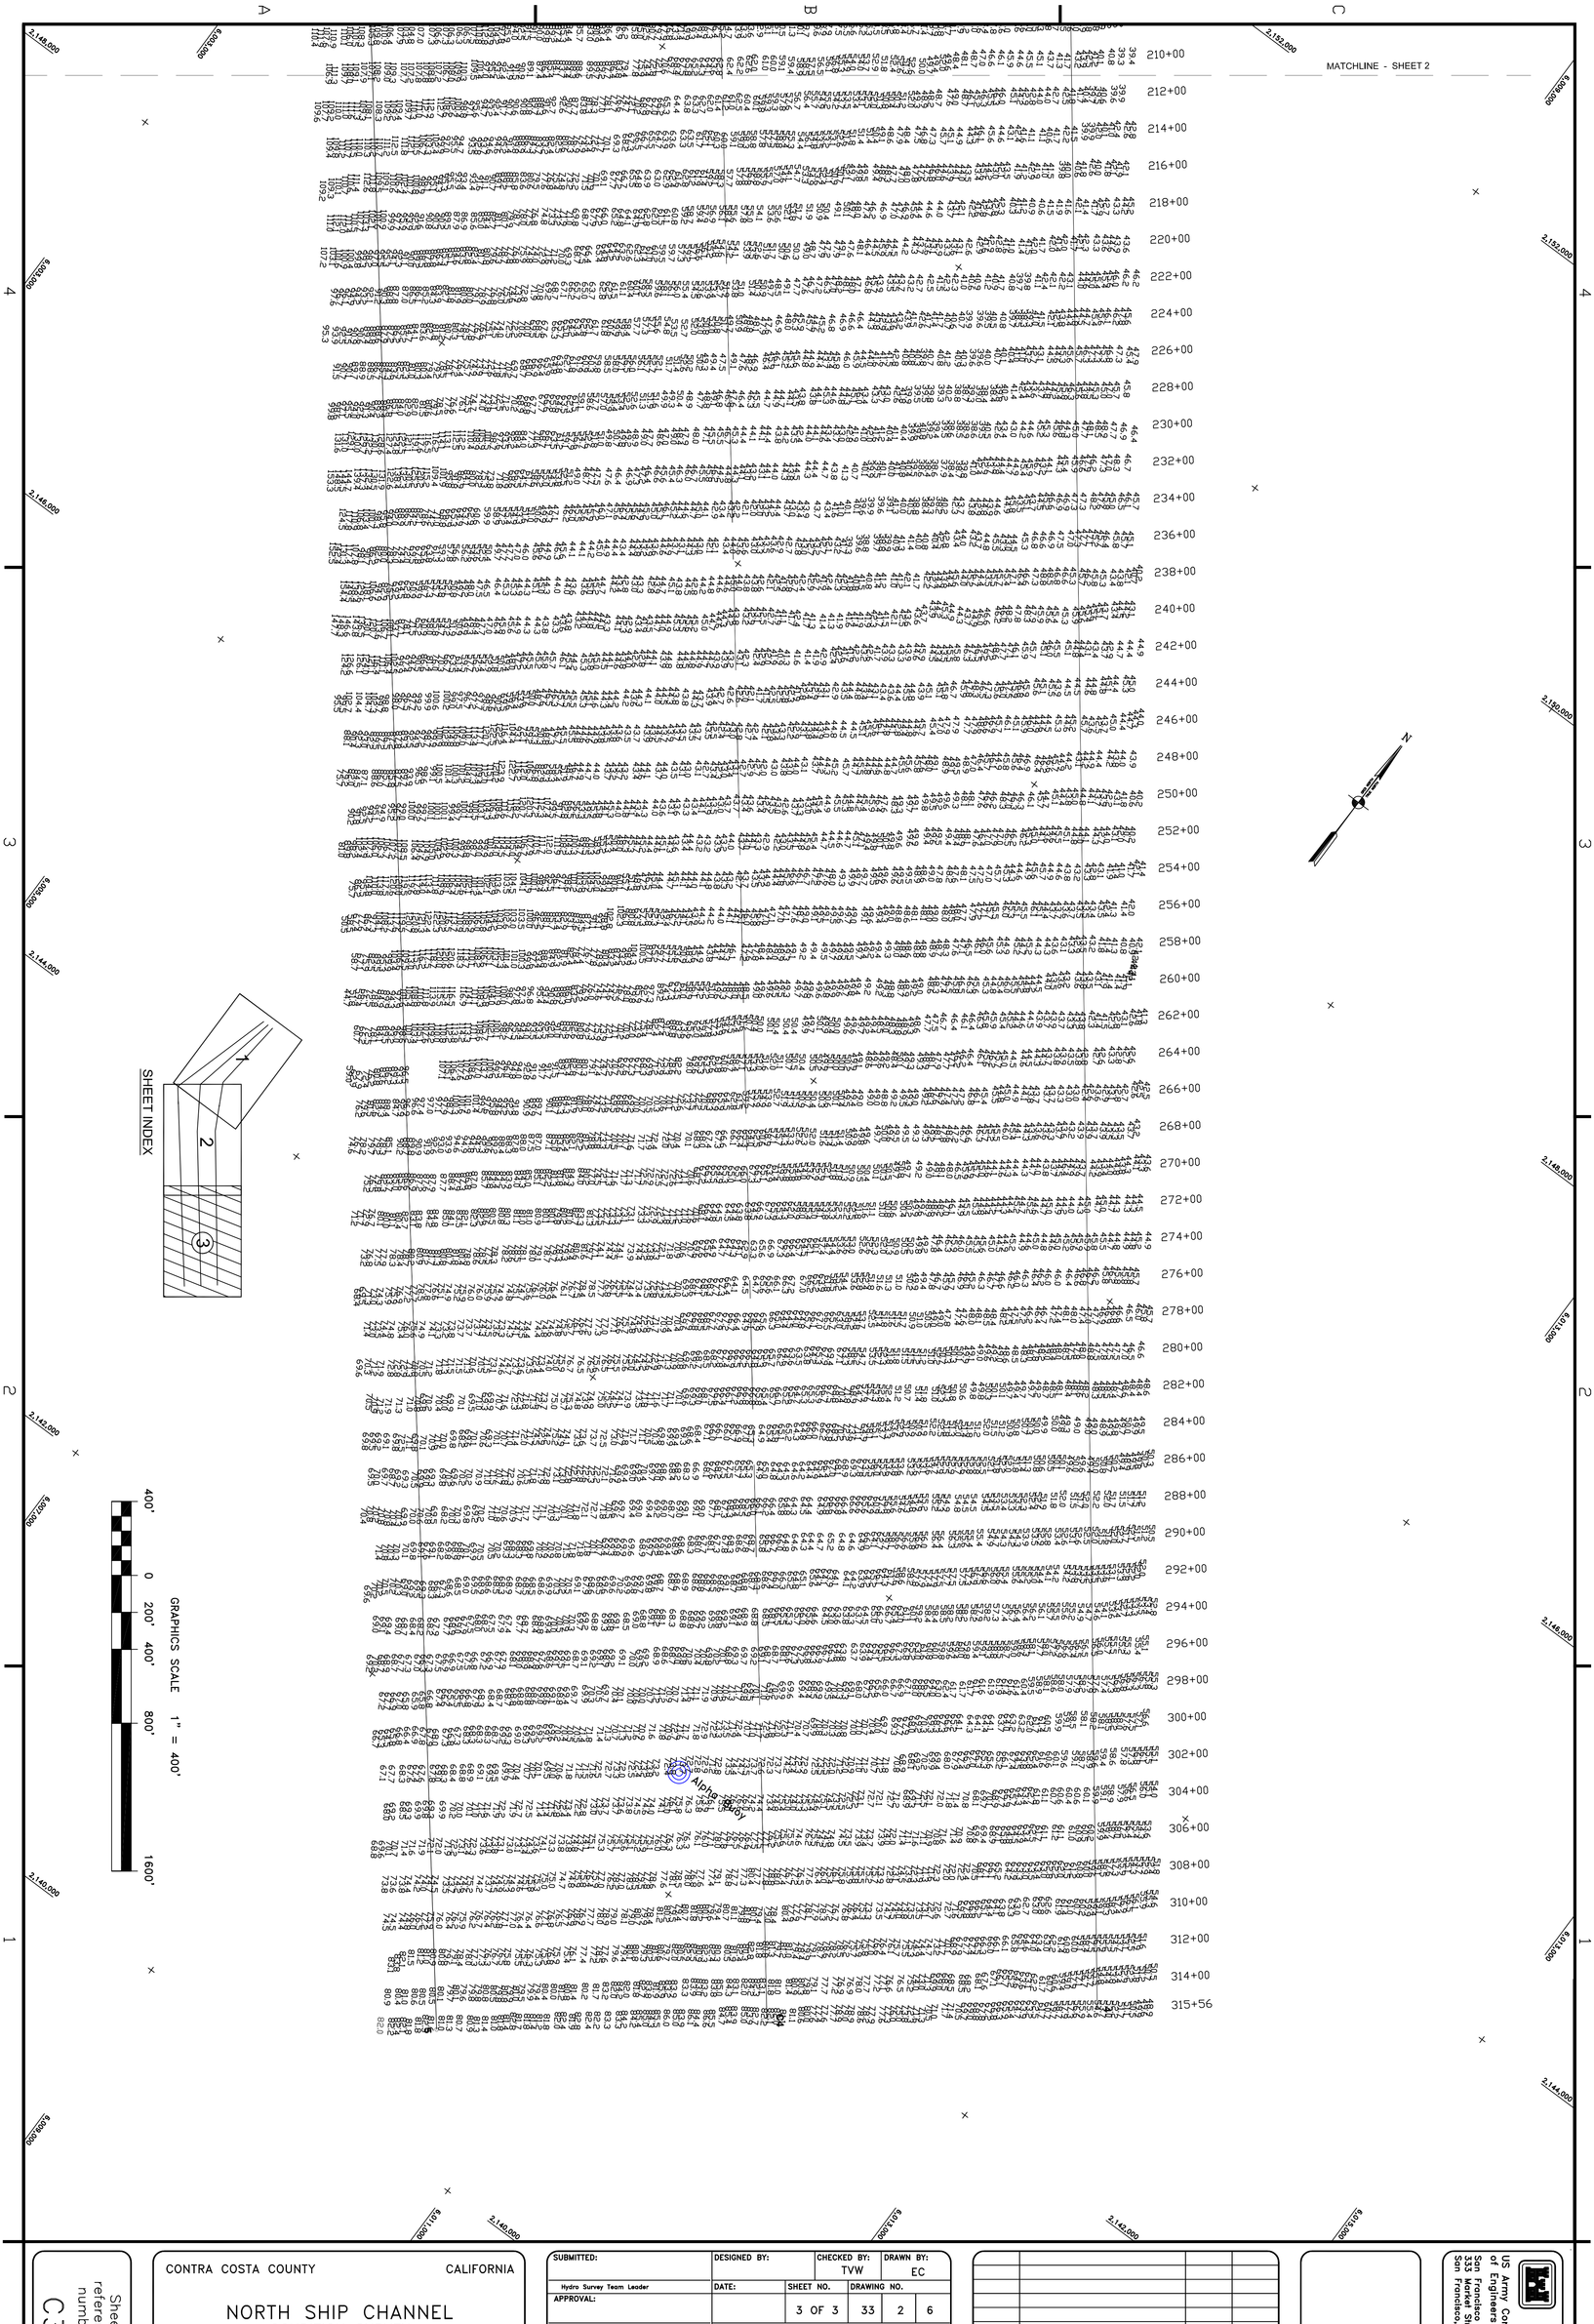

CONTRA COSTA COUNTY CALIFORNIA

NORTH SHIP CHANNEL
CONDITION SURVEY
8 FEBRUARY & 2, 14 MARCH 2007

Sheet reference number C3

SUBMITTED:	DESIGNED BY:	CHECKED BY: TVW	DRAWN BY: EC
Hydro Survey Team Leader	DATE:	SHEET NO.	DRAWING NO.
APPROVAL:		3 OF 3	33 2 6
Chief, Technical Support Section	PREPARED UNDER THE DIRECTION OF		
APPROVAL RECOMMENDED:	CRAIG W. KILEY		
Chief, Construction Branch	LT. COLONEL, C.E., DISTRICT ENGINEER		

Mark	Description	Date	Appr.

US Army Corps of Engineers
San Francisco District
1455 Market Street
San Francisco, CA 94105