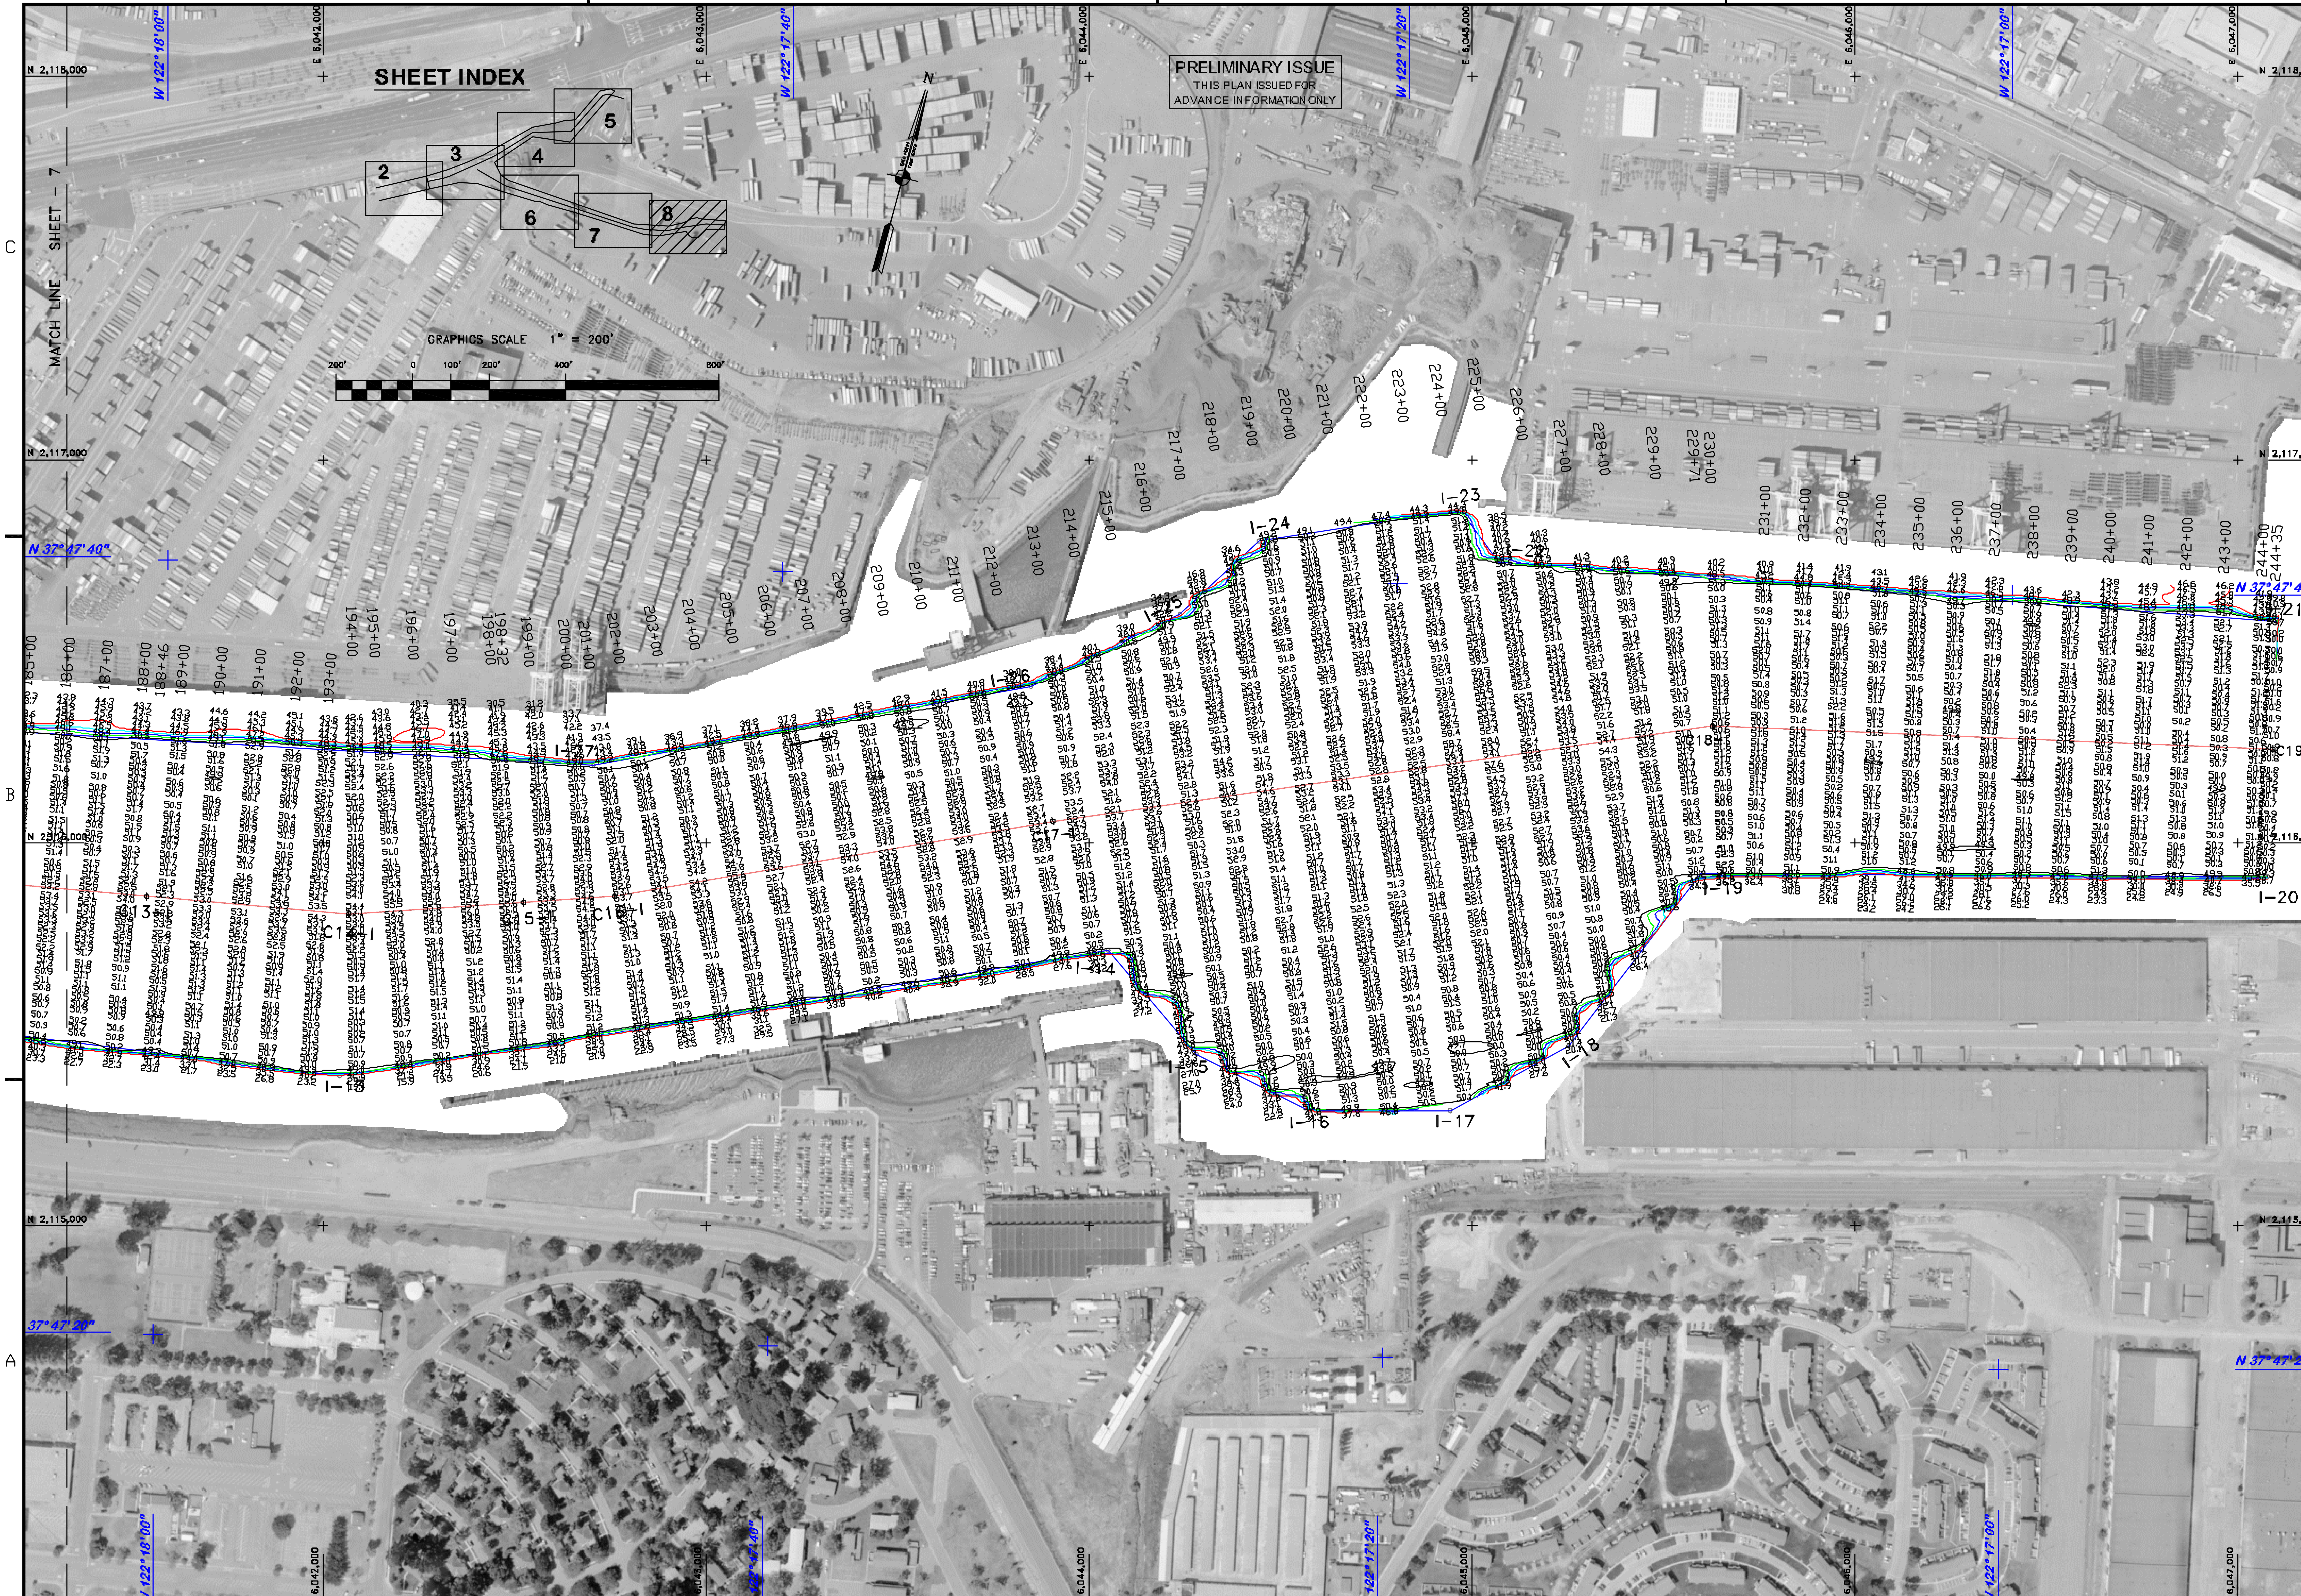

US Army Corps of Engineers
San Francisco District
1455 Market Street
San Francisco, CA 94103

Mark	Description	Date	Appr.

DESIGNED BY:	CHECKED BY:	DRAWN BY:
PDT	PDT	PDT
DATE:	SHEET NO.	DRAWING NO.	
7/29/2013	8 OF 8	2	2	XXX

PREPARED UNDER THE DIRECTION OF
JOHN K. BAKER
LT. COLONEL, C.E., DISTRICT ENGINEER

SUBMITTED: PDT
Hydro Survey Team Leader
APPROVAL RECOMMENDED:
Chief, Hydro Survey Section
APPROVED:
Chief, Construction Branch

ALAMEDA COUNTY CALIFORNIA

OAKLAND HARBOR
INNER HARBOR
PRE-SOLICITATION SURVEY
18 & 25 JULY 2013

Sheet reference number
C8

M:\BRANCH_FOLDERS\CONSTRUCTION\Hydro_Survey\Admin\Surveys\Oakland\2013\03_July2013_CONG_18&25July2013_PreSol.dwg Jul 30 2013 - 3:00pm