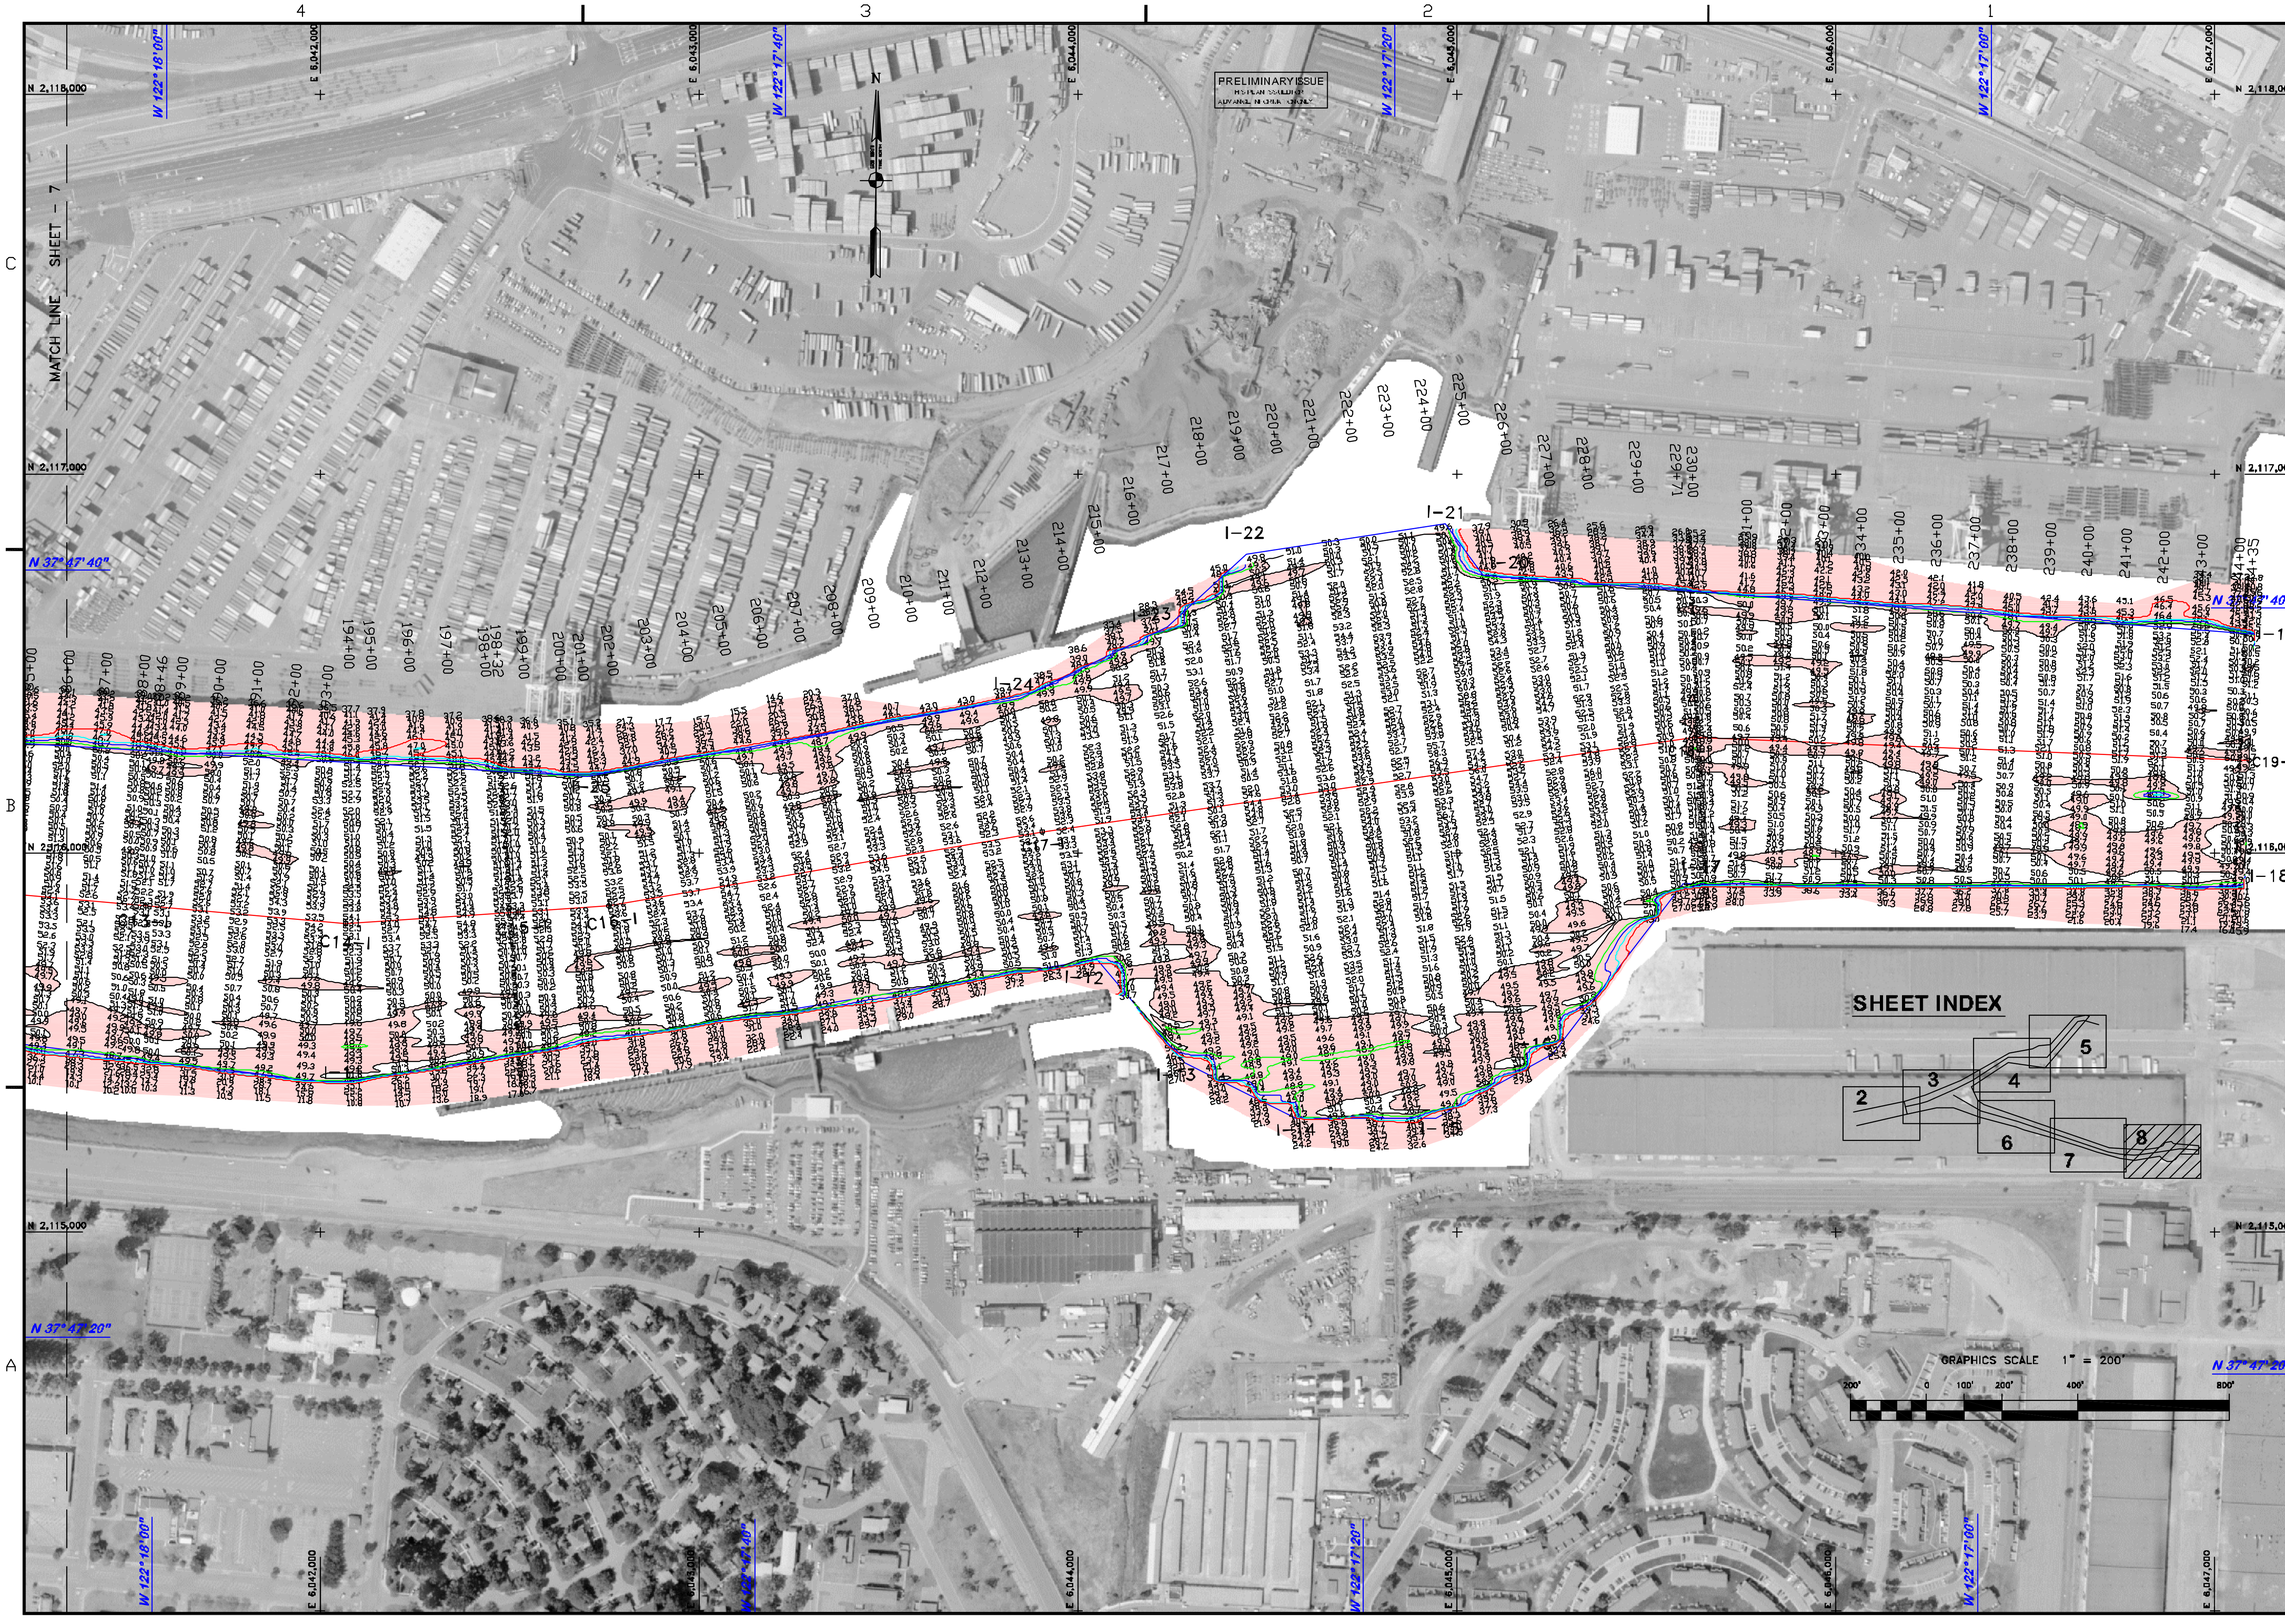

US Army Corps of Engineers
San Francisco District
1455 Market Street
San Francisco, CA 94103

Mark	Description	Date	Appr.

SUBMITTED: PDT	DESIGNED BY:	CHECKED BY: PDT	DRAWN BY: PDT
Hydro Survey Team Leader	DATE: 8/17/2012	SHEET NO. 8 OF 8	DRAWING NO. 2 2 XXX
APPROVAL RECOMMENDED: Chief, Committee Section	PREPARED UNDER THE DIRECTION OF JOHN K. BAKER LT. COLONEL, C.E., DISTRICT ENGINEER		
APPROVED: Chief, Construction Branch			

ALAMEDA COUNTY CALIFORNIA

OAKLAND HARBOR INNER HARBOR

CONDITION SURVEY

25 JULY, 2 AUGUST & 13 AUGUST 2012

Sheet reference number

C8