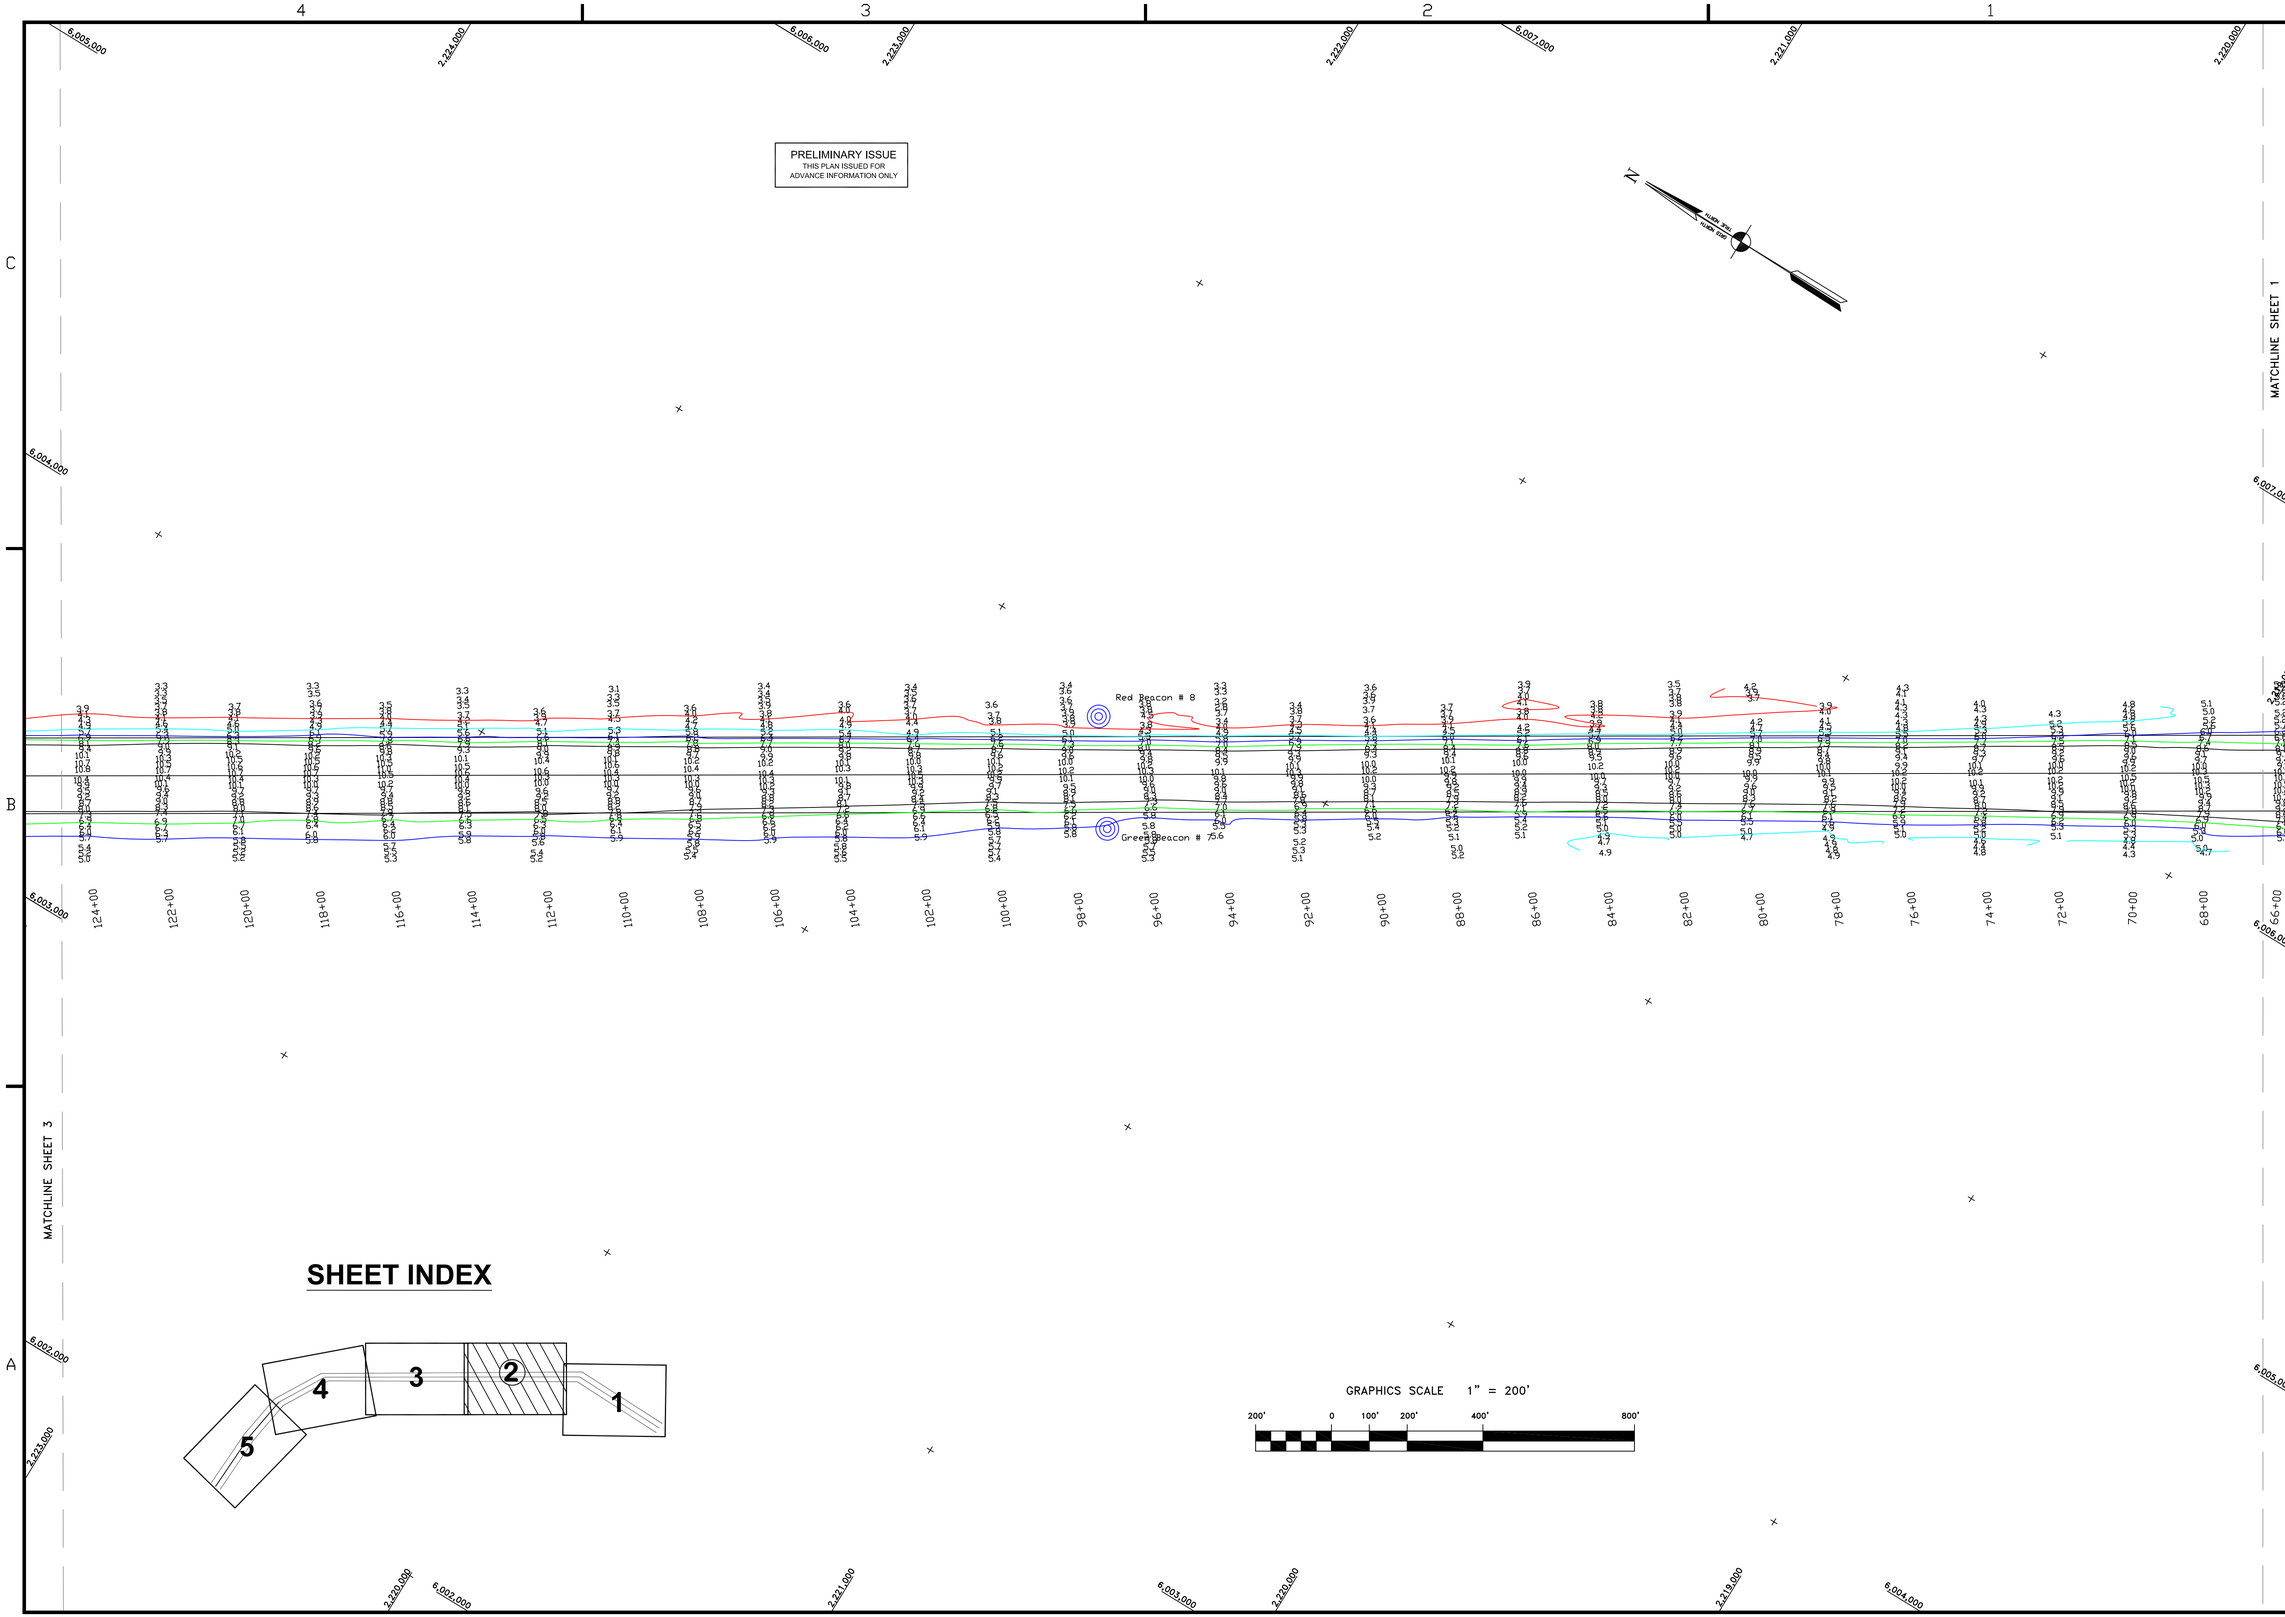

US Army Corps of Engineers
San Francisco District
1455 Market Street
San Francisco, CA 94103

Mark	Description	Date	Appr.

DESIGNED BY: | CHECKED BY: PDT | DRAWN BY: PDT

DATE: 08/05/2010 | SHEET NO. 2 OF 5 | DRAWING NO. 52 2

PREPARED UNDER THE DIRECTION OF
TORREY A. DICIRO
LT. COLONEL, C.E., DISTRICT ENGINEER

SUBMITTED: PDT
Hydro Survey Team Leader
APPROVAL RECOMMENDED:
STEPHEN P. KILMON, PSM
Chief, Geomatics Section
APPROVED:
Chief, Construction Branch

SONOMA COUNTY CALIFORNIA

PETALUMA RIVER ACROSS THE FLAT
CONDITION SURVEY
28–29 JULY & 03 AUGUST 2010

Sheet reference number
G2