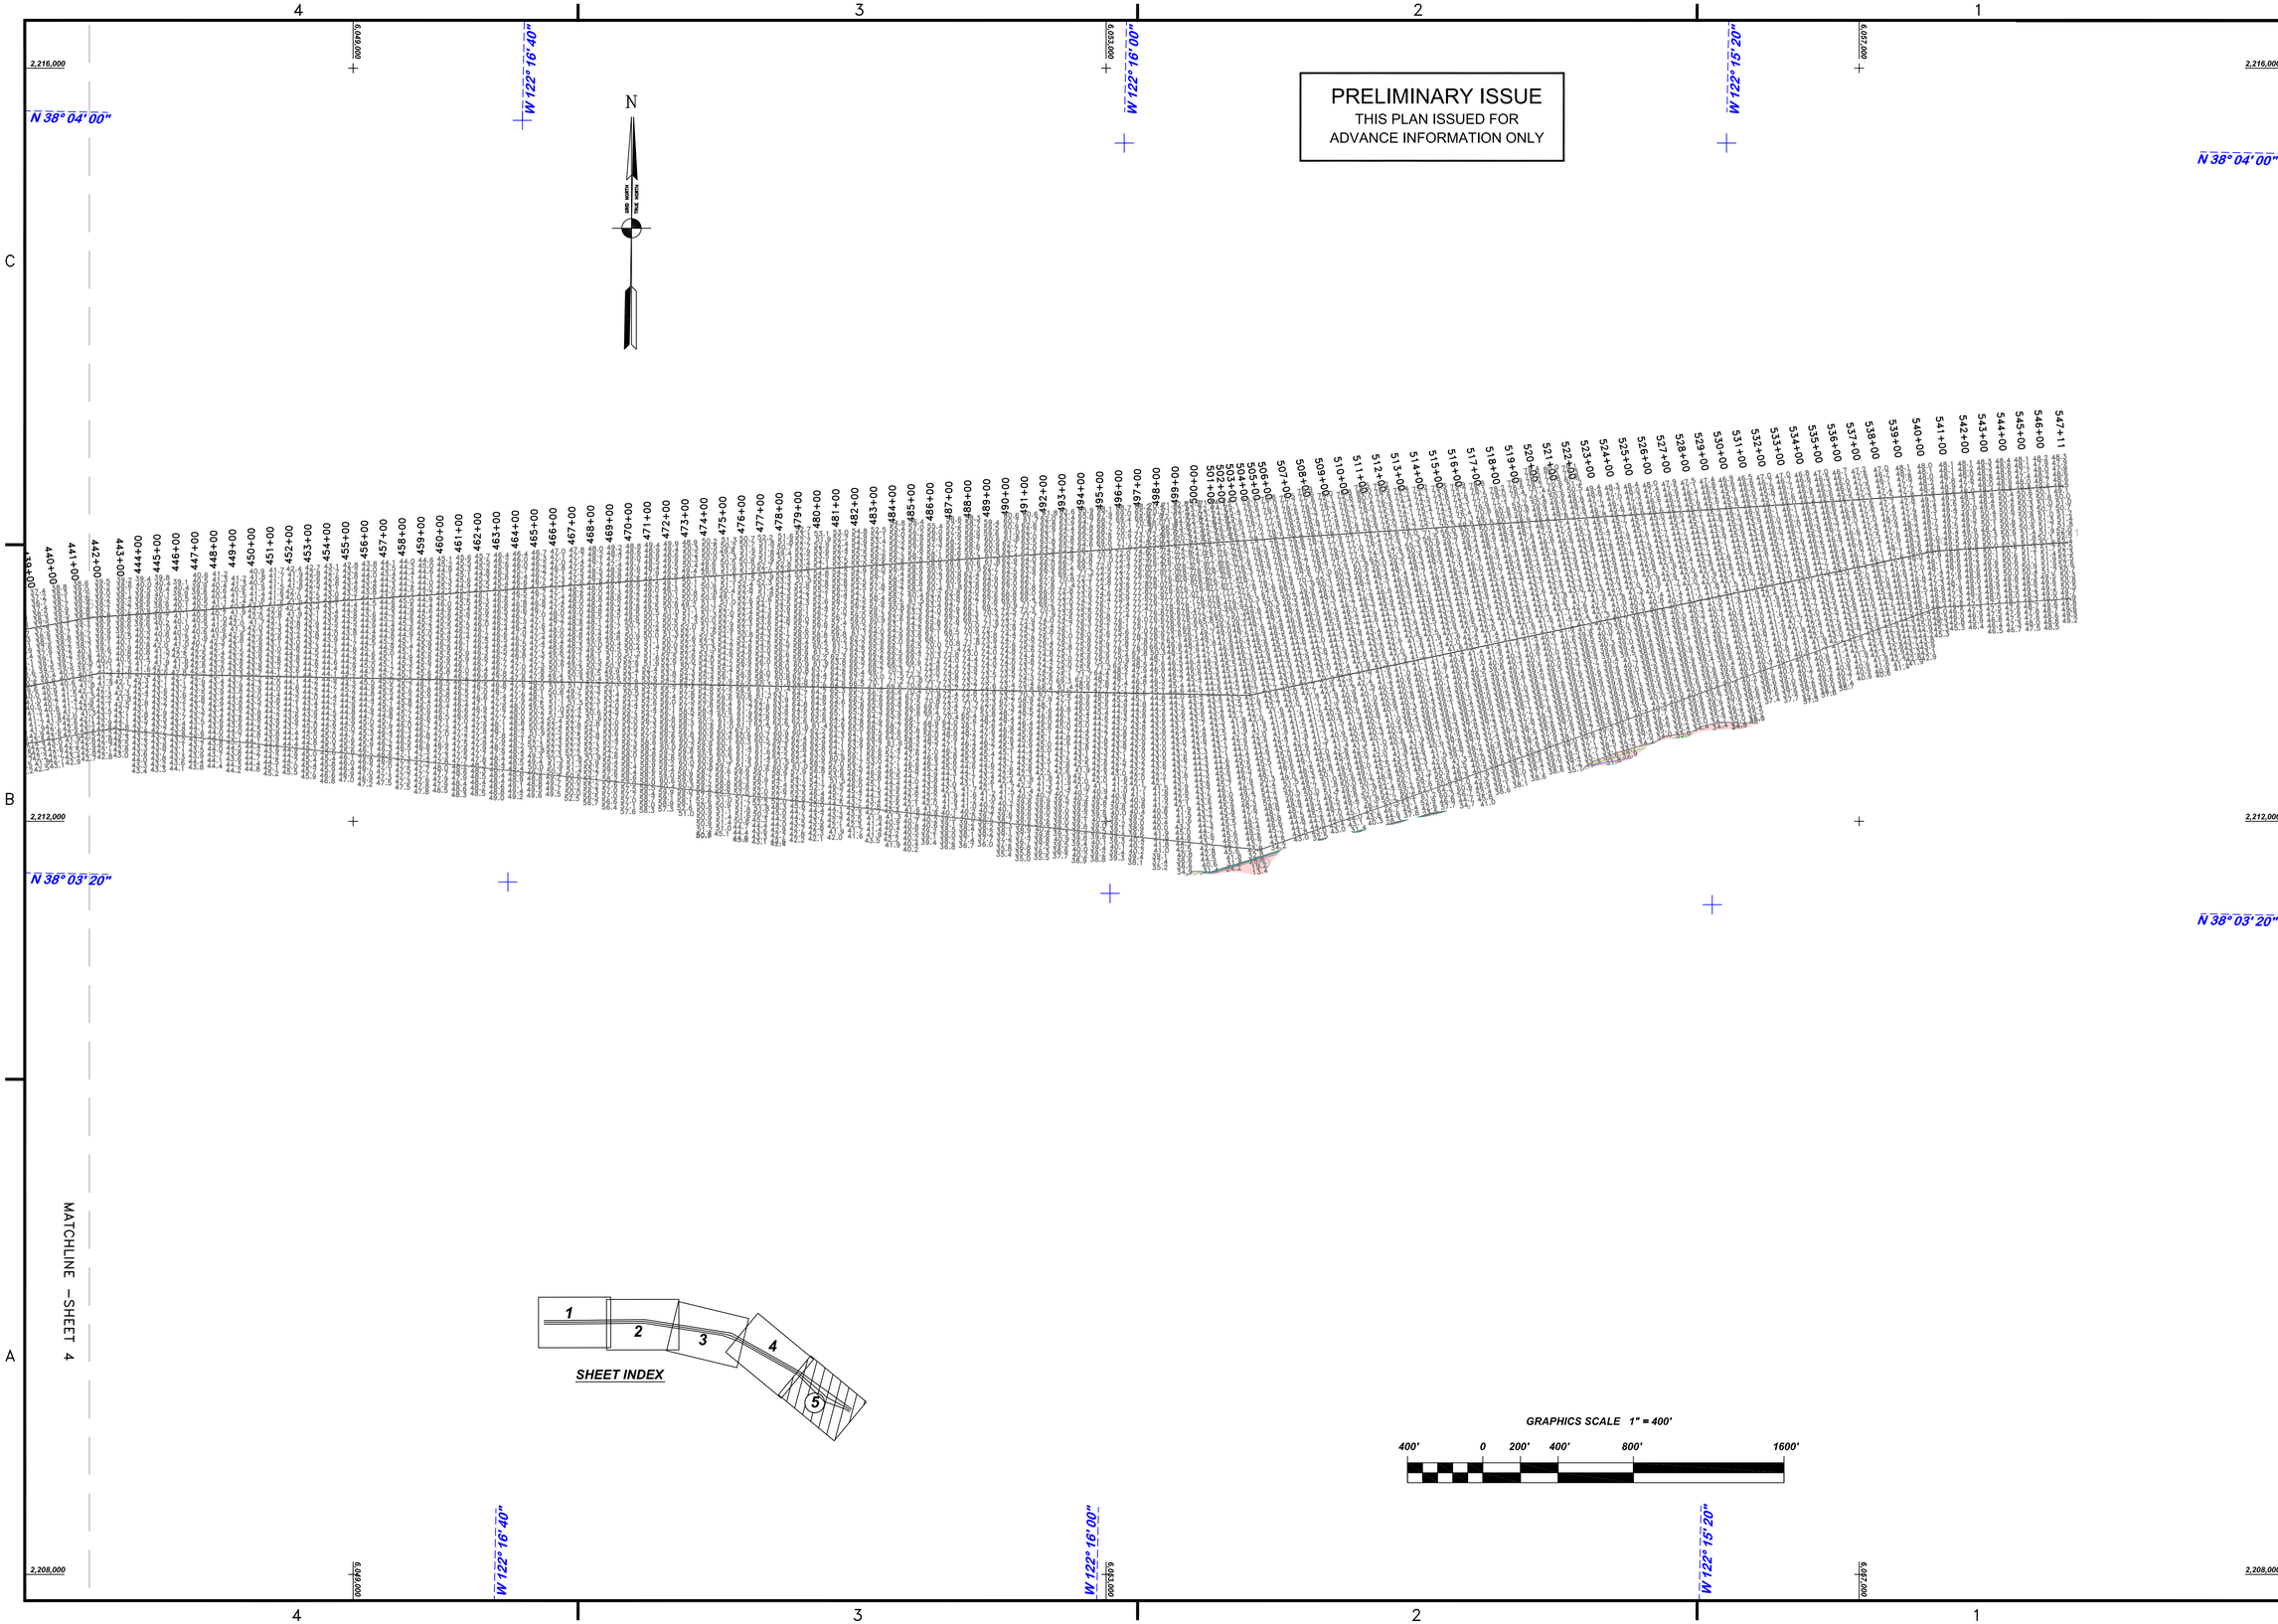

US Army Corps of Engineers
San Francisco District
1455 Market Street
San Francisco, CA 94103

Mark	Description	Date	Appr.

DESIGNED BY: | CHECKED BY: PDT | DRAWN BY: PDT
DATE: 12/11/2015 | SHEET NO. 5 OF 5 | DRAWING NO. 3 | 2 | XXX

PREPARED UNDER THE DIRECTION OF
JOHN C. MORROW
LT. COLONEL, C.E., DISTRICT ENGINEER

SUBMITTED: PDT
Hydro Survey Team Leader
APPROVAL RECOMMENDED:
Chief, Hydro Survey Section
APPROVED:
Chief, Construction Branch

SAN PABLO BAY CALIFORNIA

PINOLE SHOALS
POSTDREDGE SURVEY
Reach 1&2 AD – 21–22 Oct 2015
Reach 3 AD – 23 Oct 2015
Reach 4 AD – 14 Oct 2015
Reach 5 AD Composite – 23 Nov 2015
Reach 6 Progress Survey – 20 Nov 2015
Reach 7 Pre-dredge Survey – 5 & 6 Sept 2015

Sheet reference number
C5