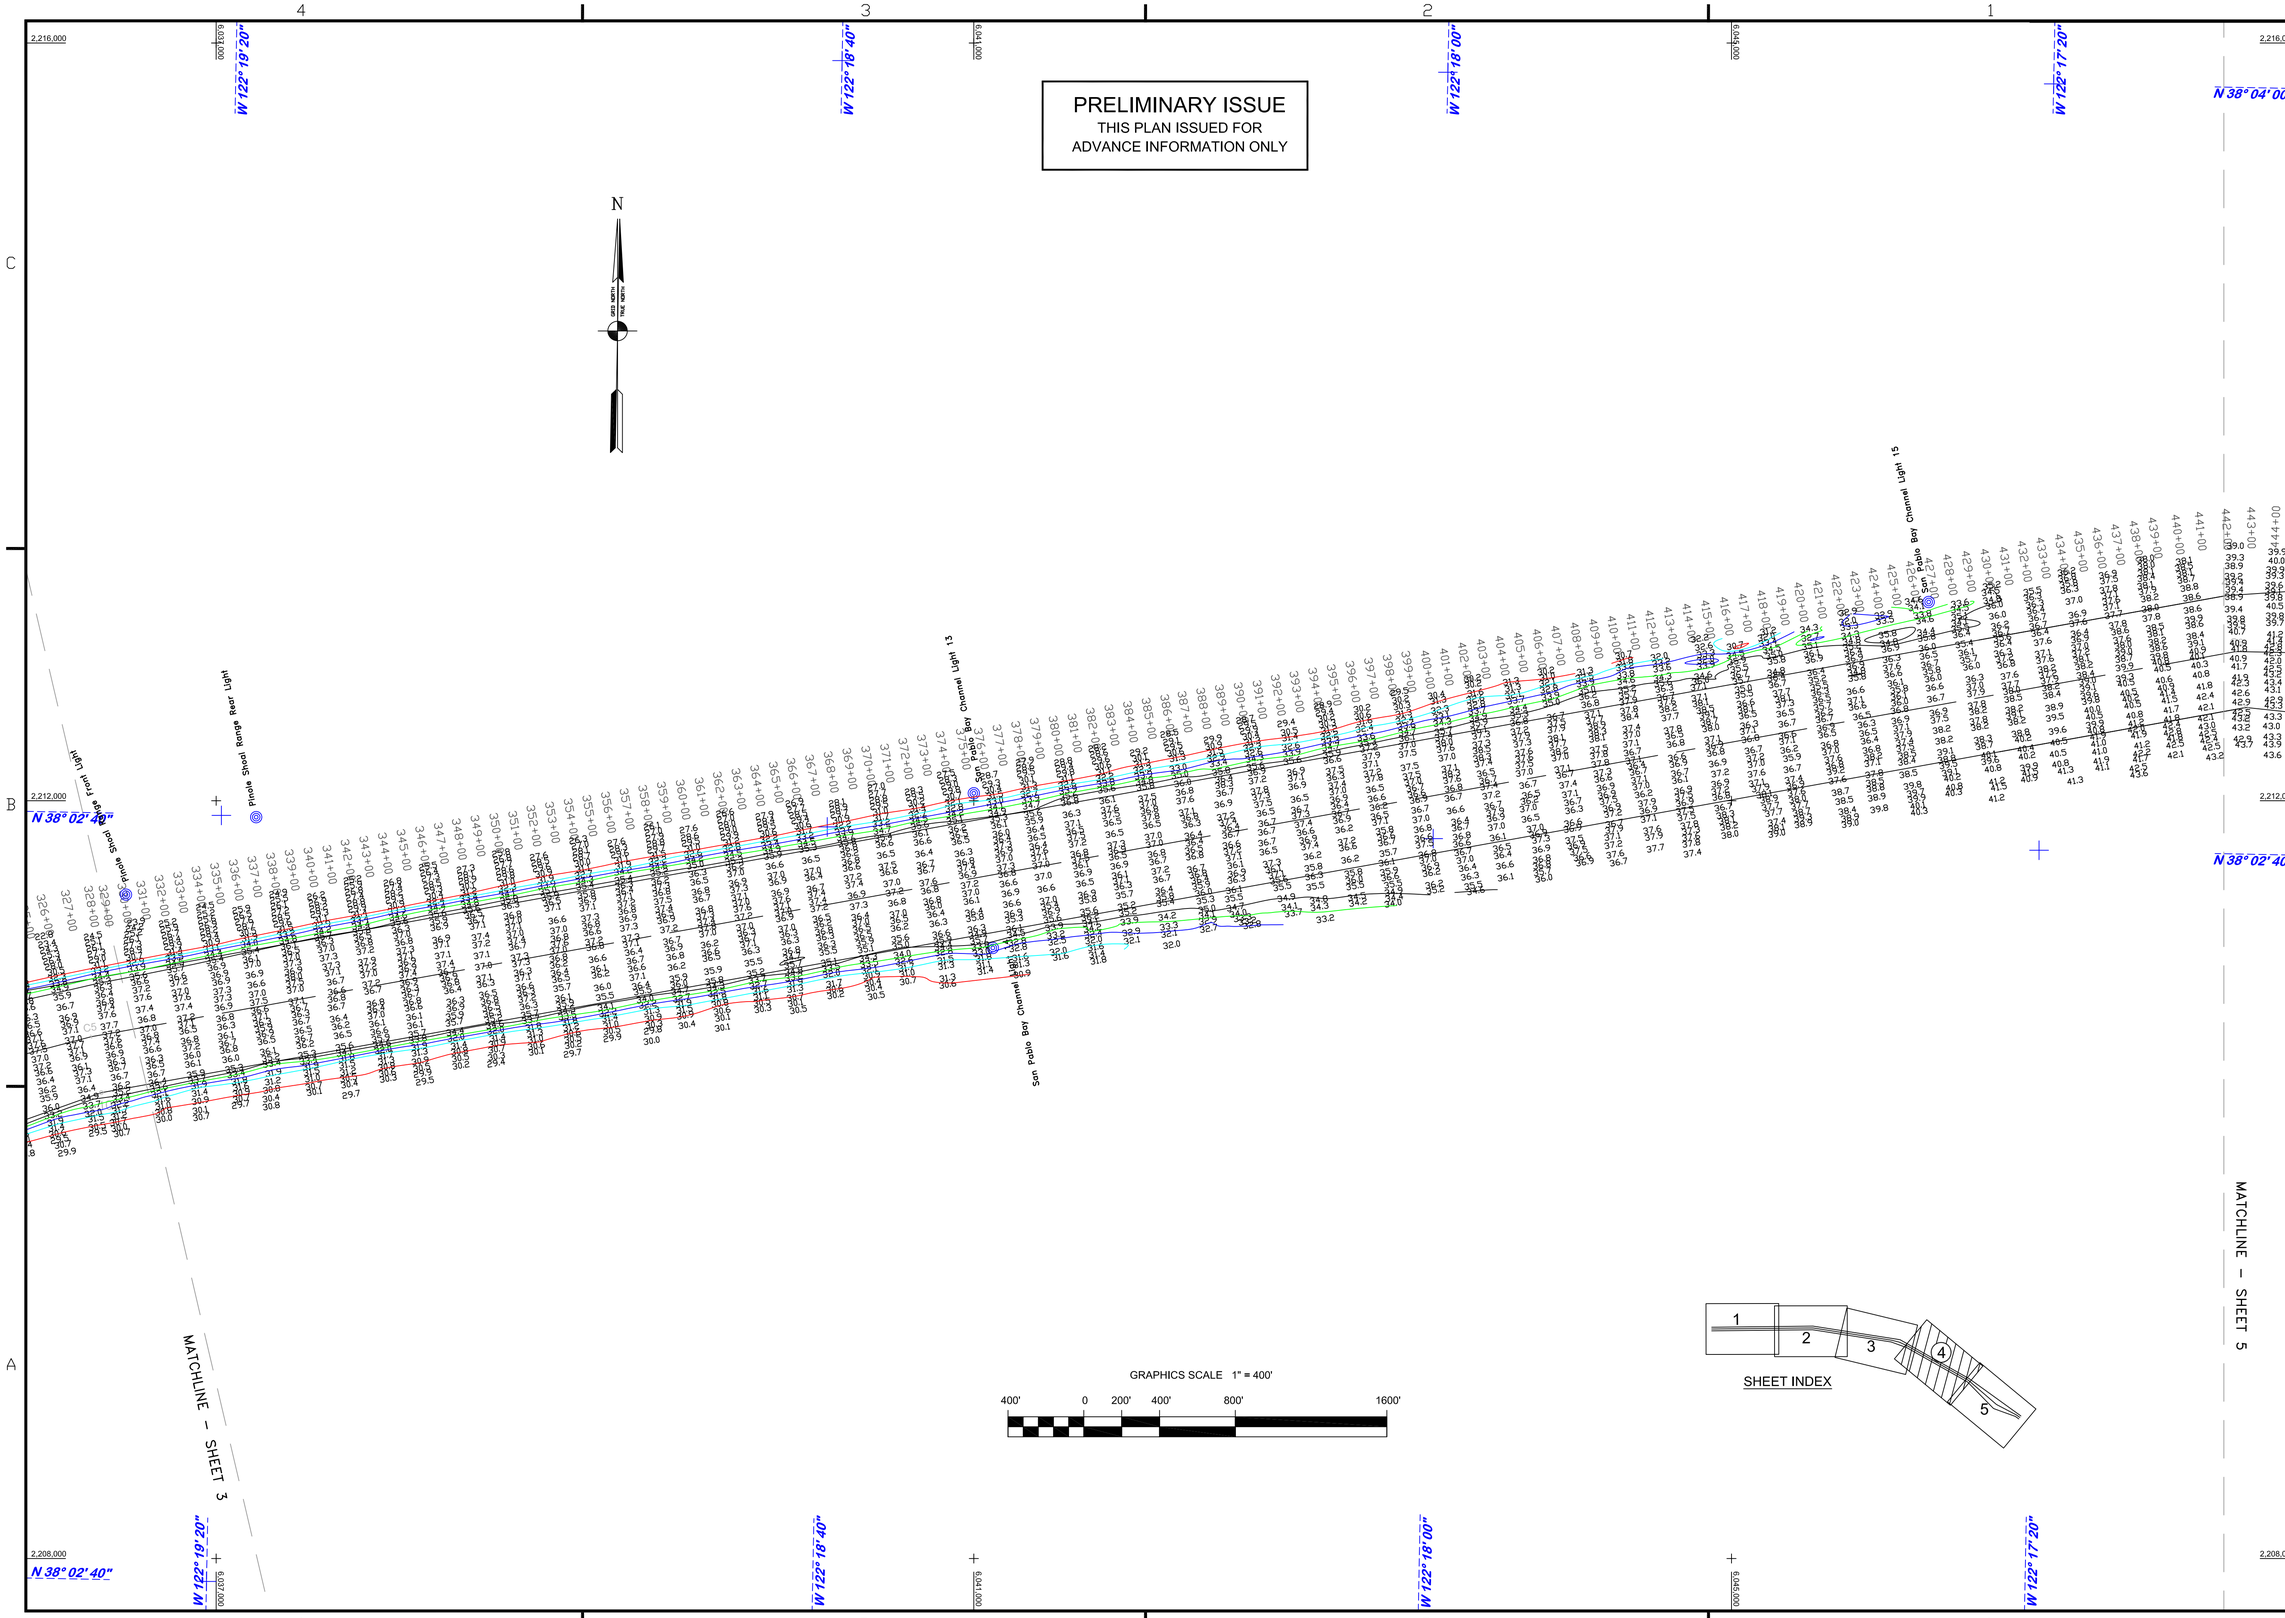

US Army Corps of Engineers
San Francisco District
1455 Market Street
San Francisco, CA 94103

Mark	Description	Date	Appr.

SUBMITTED:	DESIGNED BY:	CHECKED BY:	DRAWN BY:
PDT	PDT	PDT	PDT
Hydro Survey Team Leader	DATE:	SHEET NO.	DRAWING NO.
APPROVAL RECOMMENDED:	03/24/2011	3 OF 5	3 2 XXX
Chief, Geomatics Section			
APPROVED:			
Chief, Construction Branch			

PREPARED UNDER THE DIRECTION OF
TORREY A. DICIRO
LT. COLONEL, C.E., DISTRICT ENGINEER

SAN PABLO BAY CALIFORNIA

PINOLE SHOALS
CONDITION SURVEY
17–23 MARCH 2011

Sheet reference number
C4