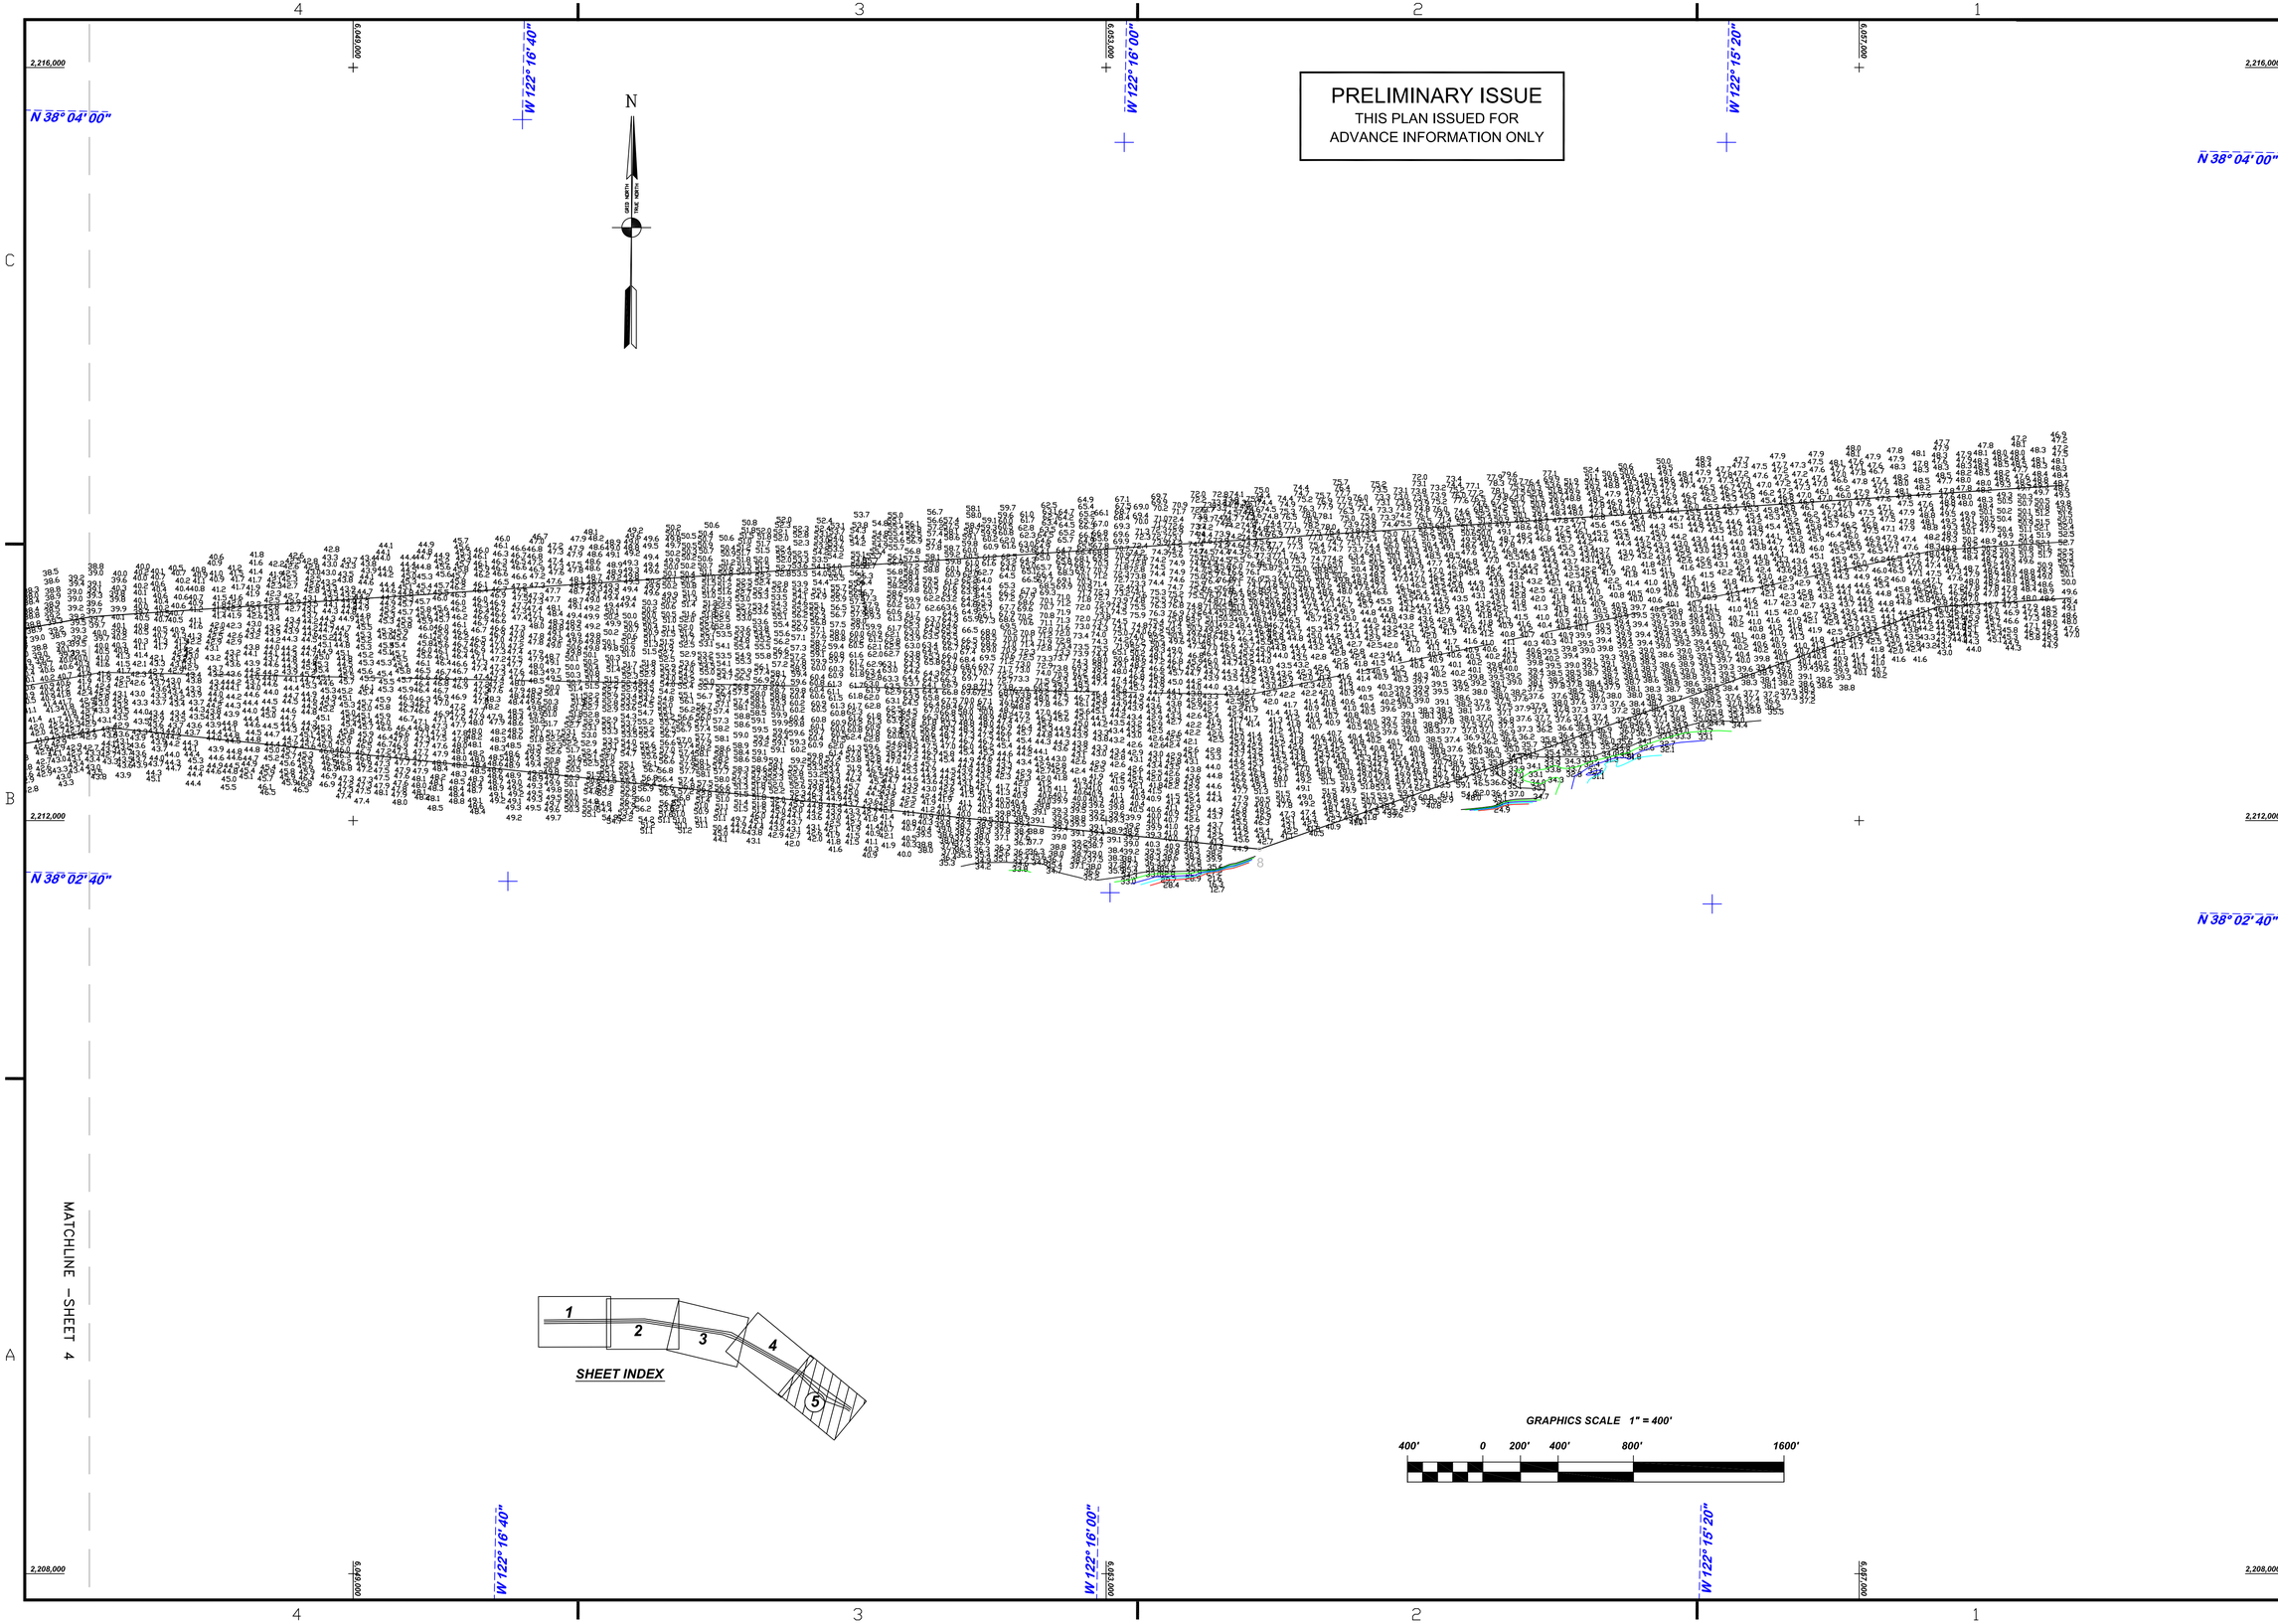

US Army Corps of Engineers
San Francisco District
1455 Market Street
San Francisco, CA 94103

Mark	Description	Date	Appr.

DESIGNED BY:	CHECKED BY:	DRAWN BY:
PDT	PDT	PDT

DATE:	SHEET NO.	DRAWING NO.	
08/25/2011	5 OF 5	3	2 XXX

PREPARED UNDER THE DIRECTION OF
TORREY A. DICIRO
LT. COLONEL, C.E., DISTRICT ENGINEER

SUBMITTED: PDT
Hydro. Survey Team Leader

APPROVAL RECOMMENDED:

APPROVED:
Chief, Construction Branch

CALIFORNIA
SAN PABLO BAY

PINOLE SHOALS
POSTDREDGE SURVEY
17–18, 22–24 AUGUST 2011

Sheet reference number
C5