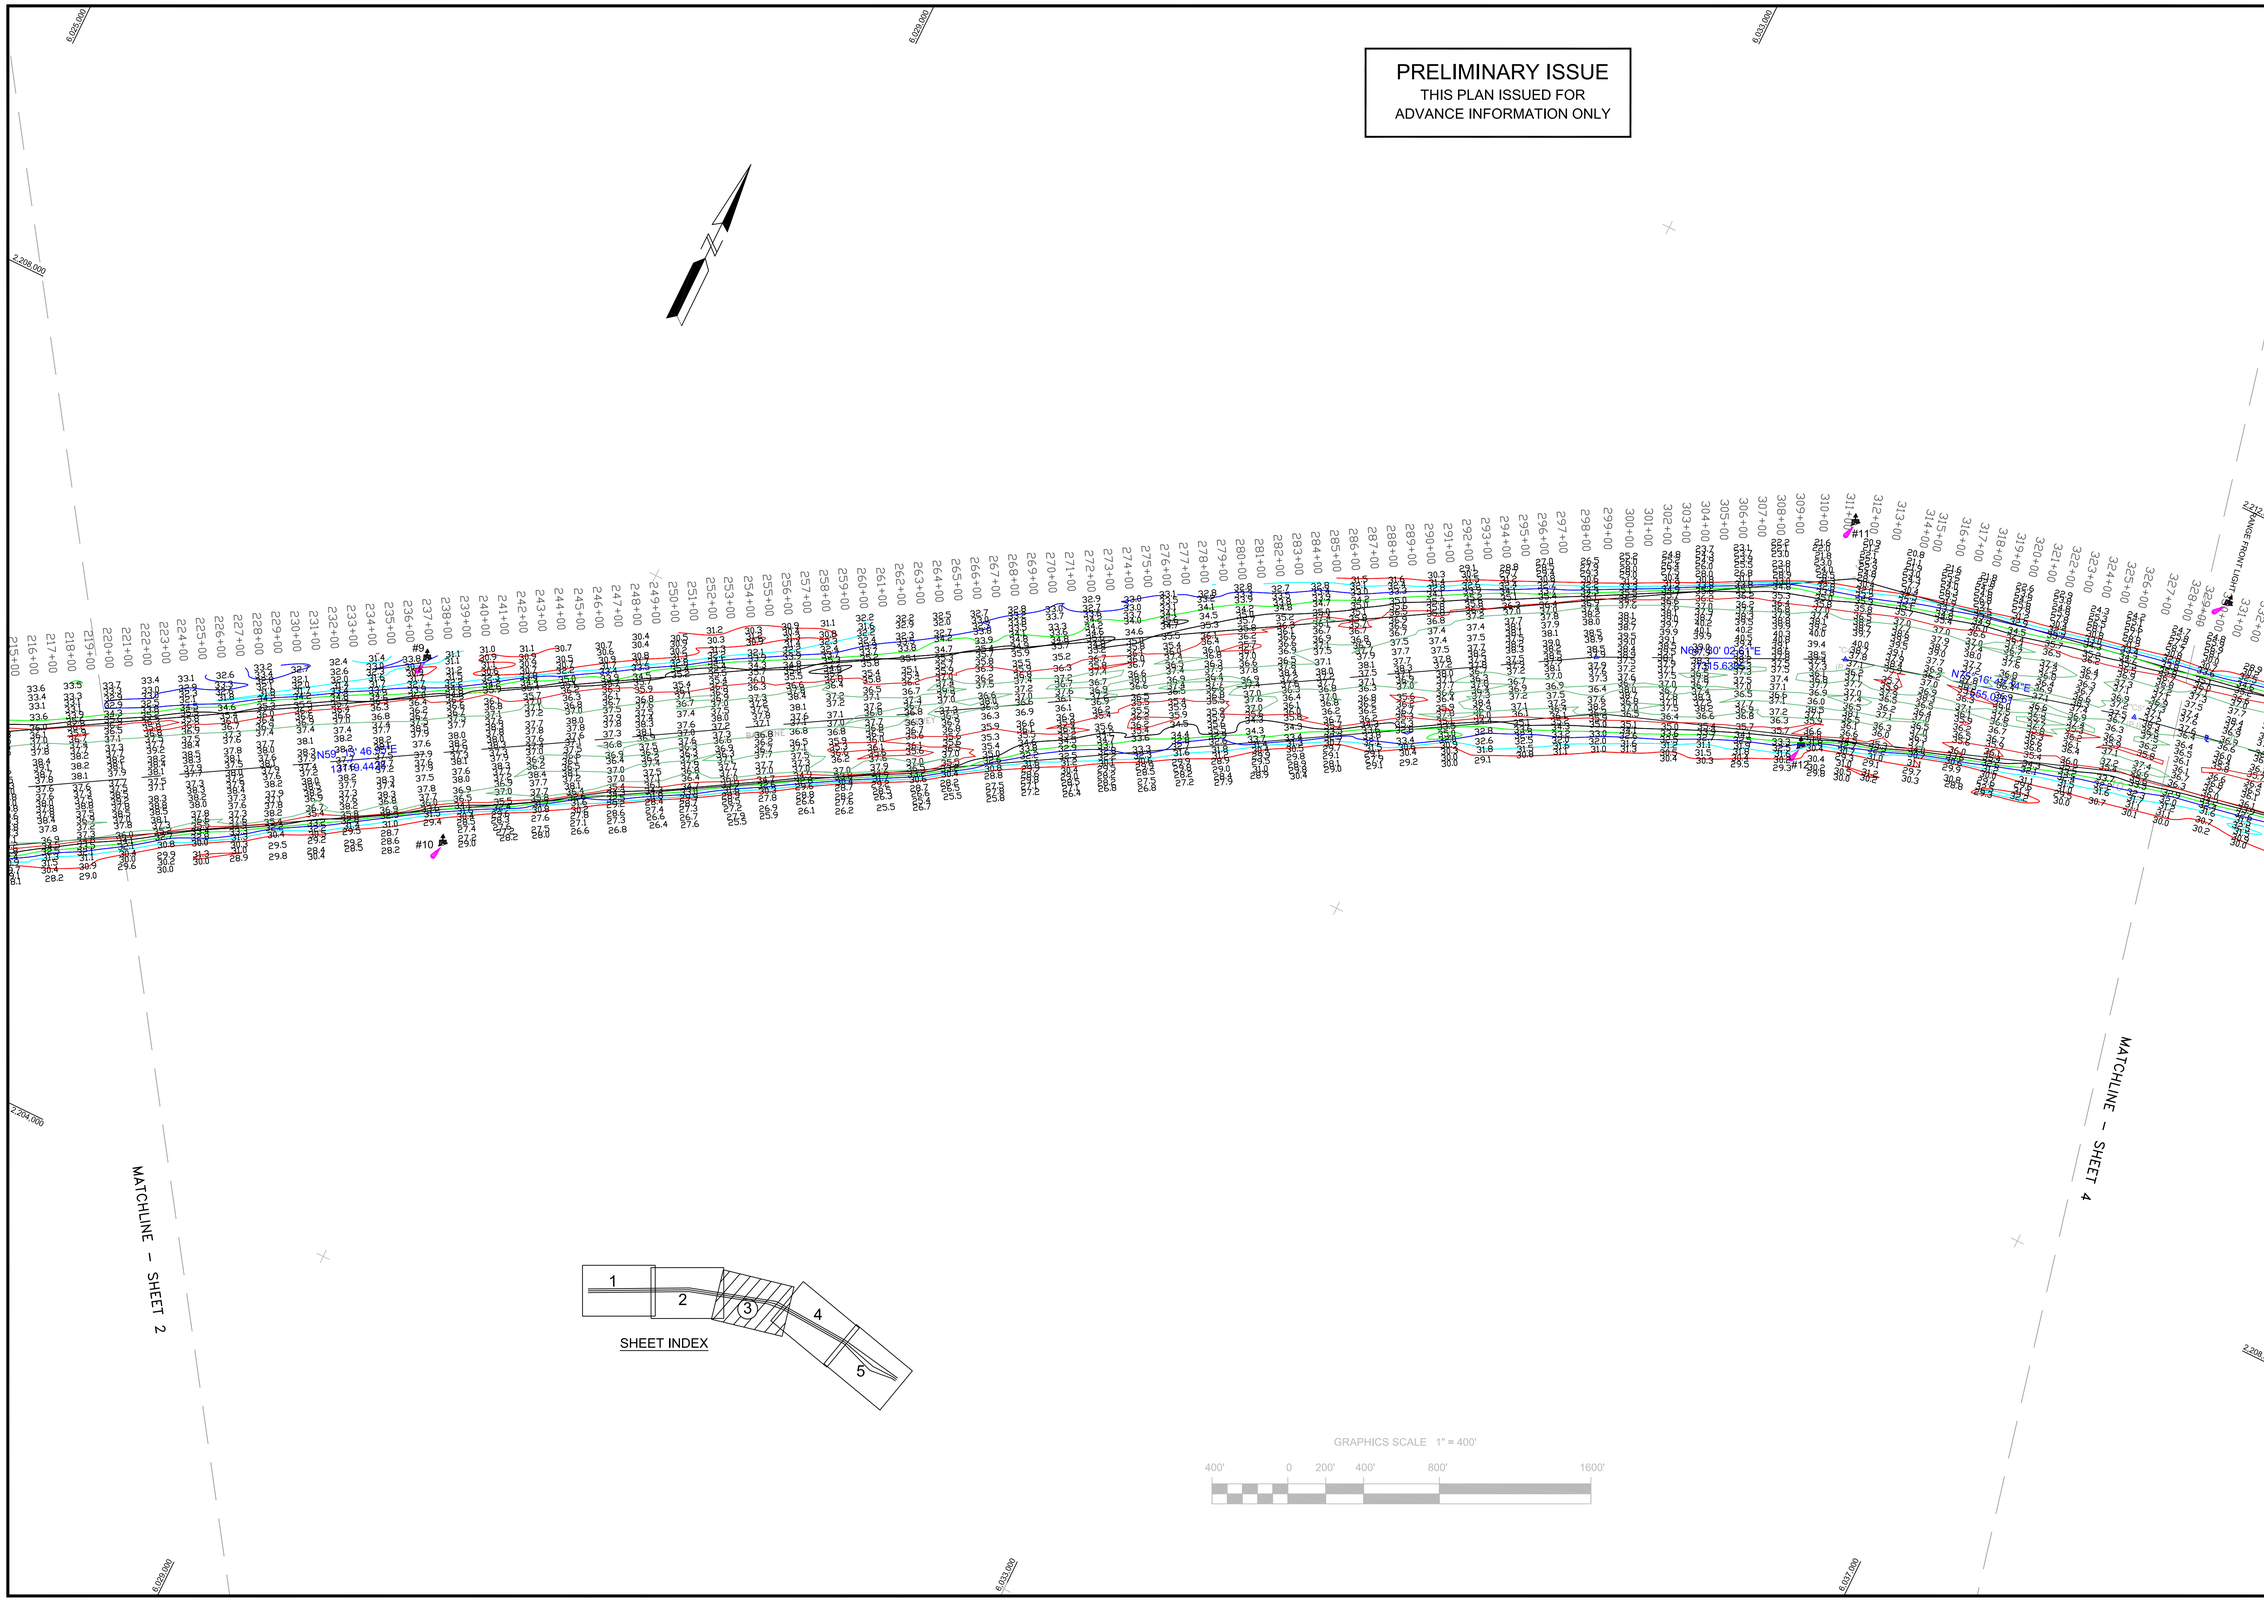

US Army Corps of Engineers
San Francisco District
1455 Market Street
San Francisco, CA 94103

Mark	Description	Date	Appr.

SUBMITTED: PDT	DESIGNED BY:	CHECKED BY: PDT	DRAWN BY: PDT	
Hydro Survey Team Leader	DATE: 05/28/2010	SHEET NO. 3 OF 5	DRAWING NO. 3 2	XXX
APPROVAL RECOMMENDED: STEPHEN P. KILMON, P.S.M. Chief, Geomatics Section	PREPARED UNDER THE DIRECTION OF LAURENCE M. FARRELL LT. COLONEL, C.E., DISTRICT ENGINEER			
APPROVED: Chief, Construction Branch				

SAN PABLO BAY CALIFORNIA

PINOLE SHOALS
PREDREDGE SURVEY
24, 27–28 MAY 2010

Sheet reference number
S3