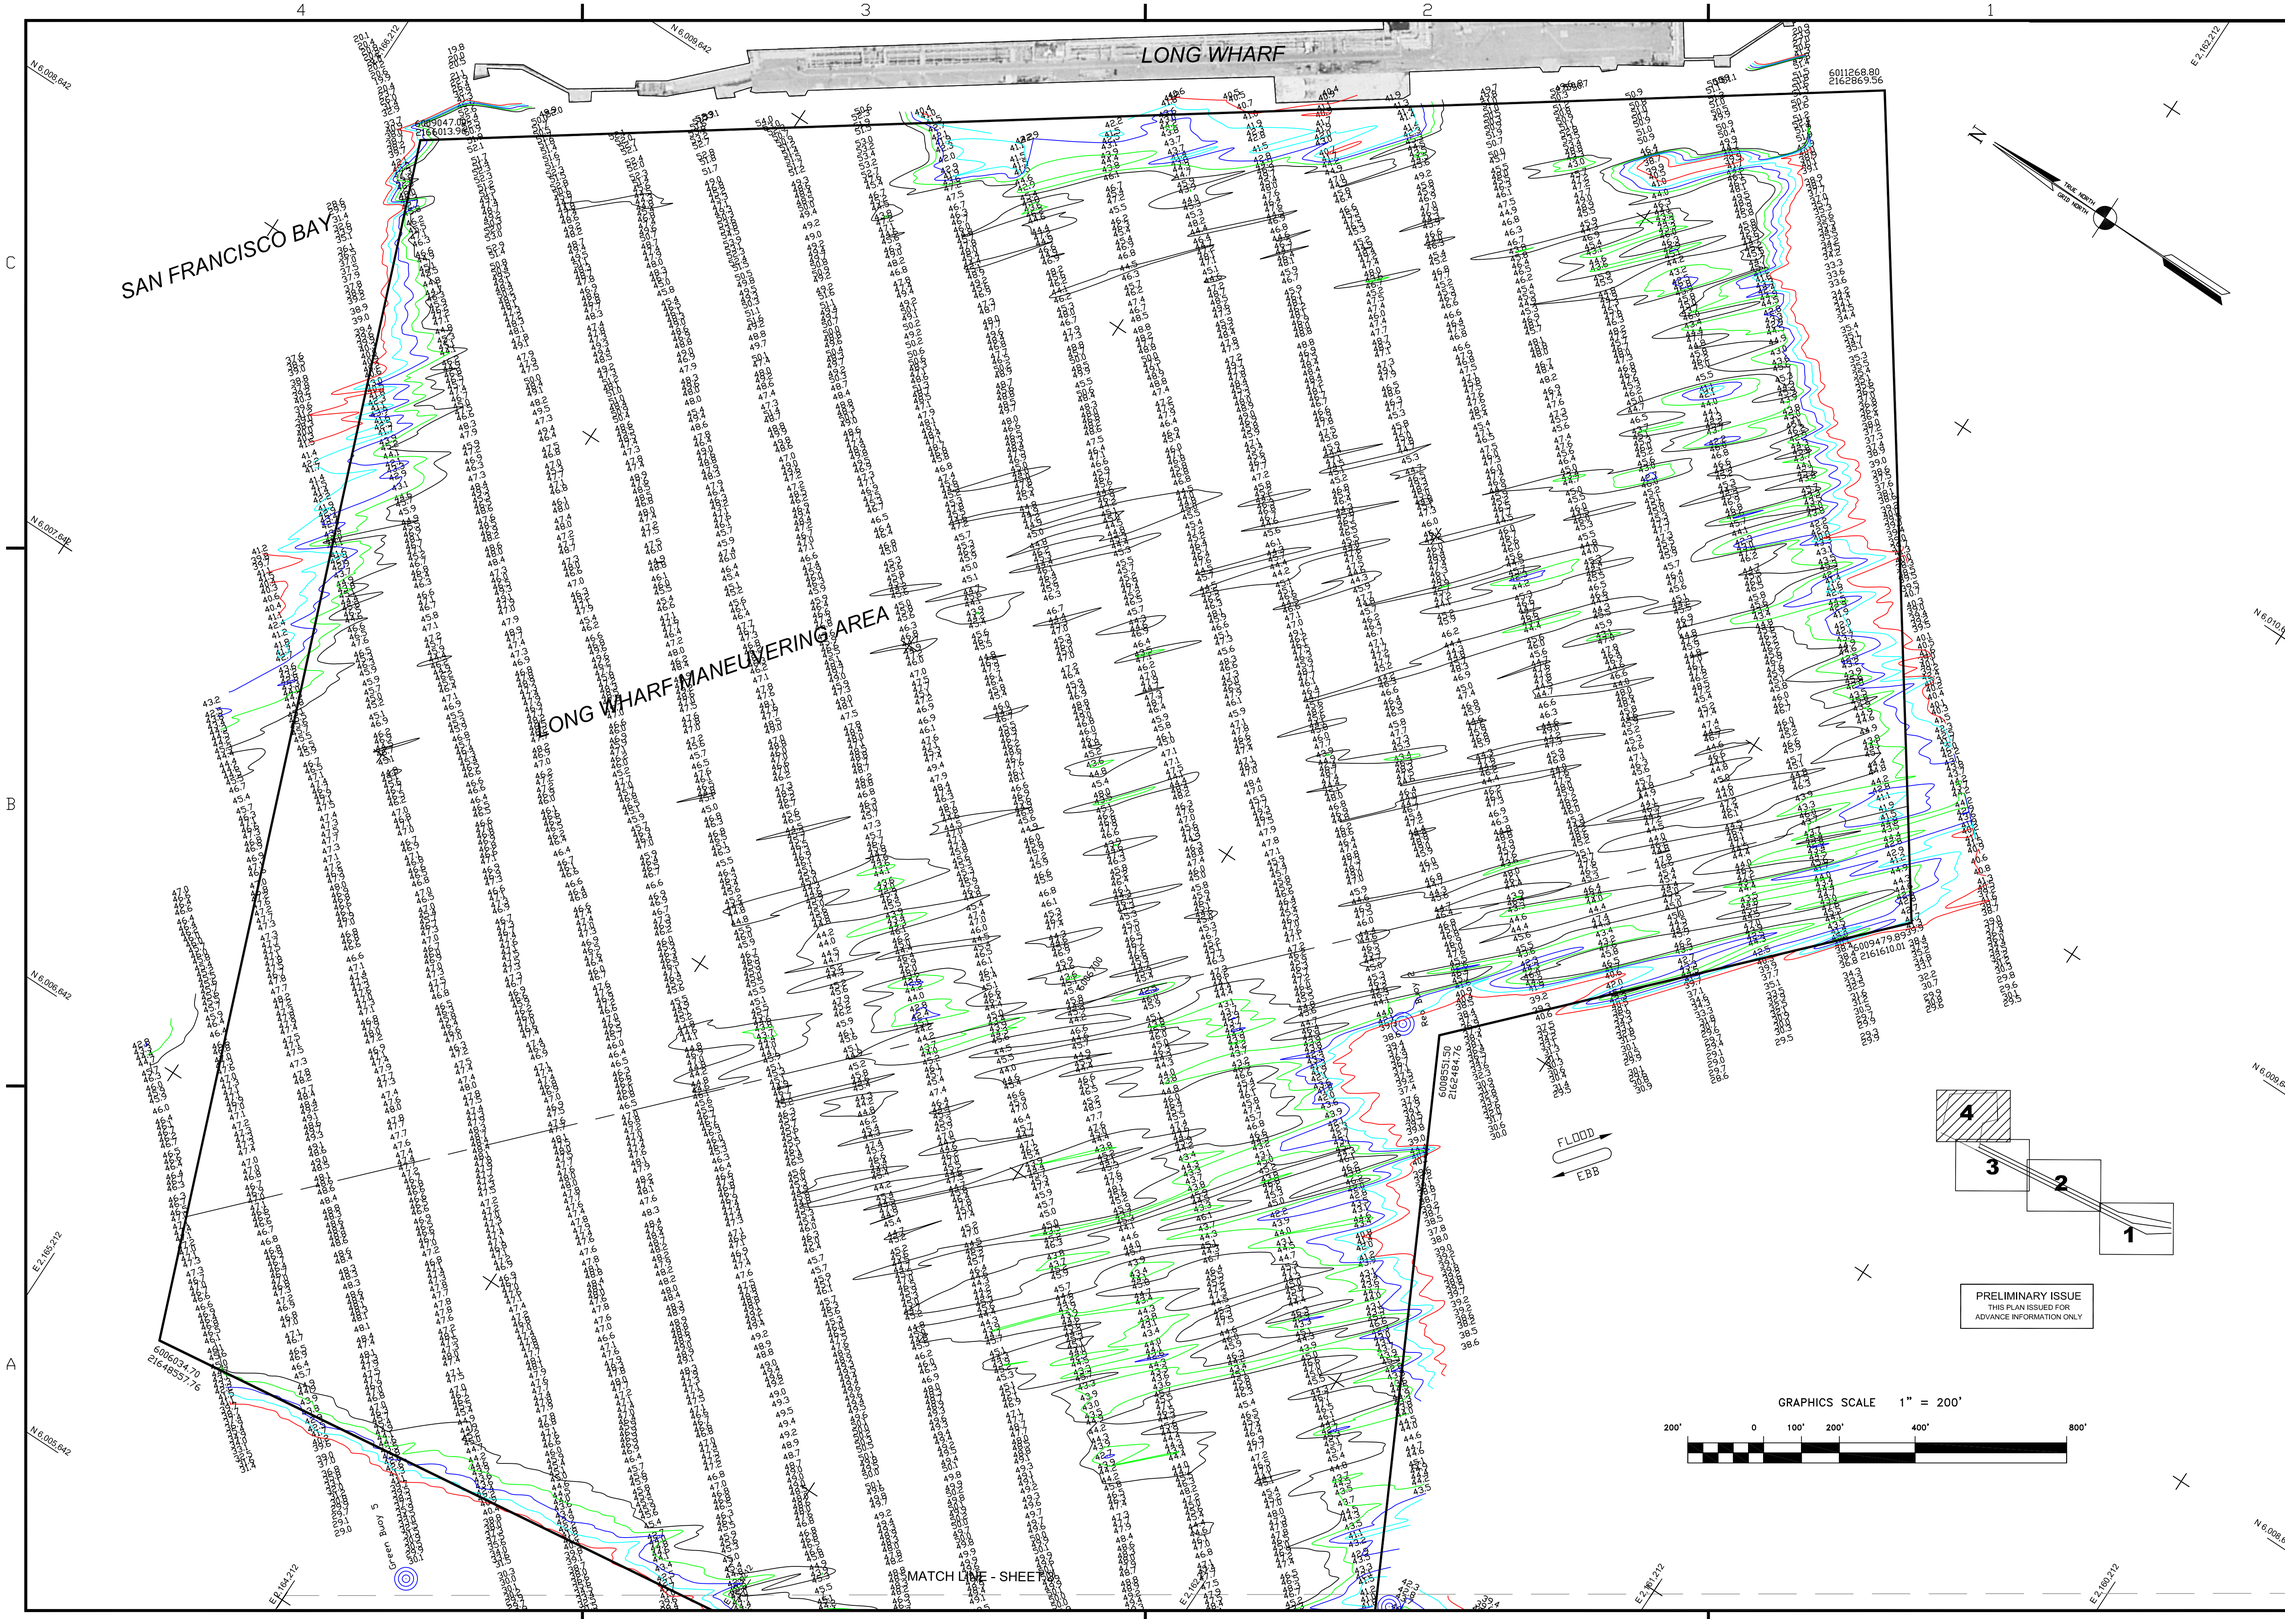

US Army Corps of Engineers
San Francisco District
1455 Market Street
San Francisco, CA 94103

Mark	Description	Date	Appr.

DESIGNED BY:	CHECKED BY: TVW	DRAWN BY: EWC	
DATE: 2/4/2008	SHEET NO. 4 OF 4	DRAWING NO. 9	2 352

PREPARED UNDER THE DIRECTION OF
CRAIG W. KILEY
LT. COLONEL, C.E., DISTRICT ENGINEER

SUBMITTED: MC
Hydro Survey Team Leader
APPROVAL RECOMMENDED:
Chief, Technical Support Section
APPROVED:
Chief, Construction Branch

CONTRA COSTA COUNTY CALIFORNIA

RICHMOND HARBOR
LONG WHARF MANUEVERING
CONDITION SURVEY
29–30 JANUARY 2008

Sheet reference number
C4