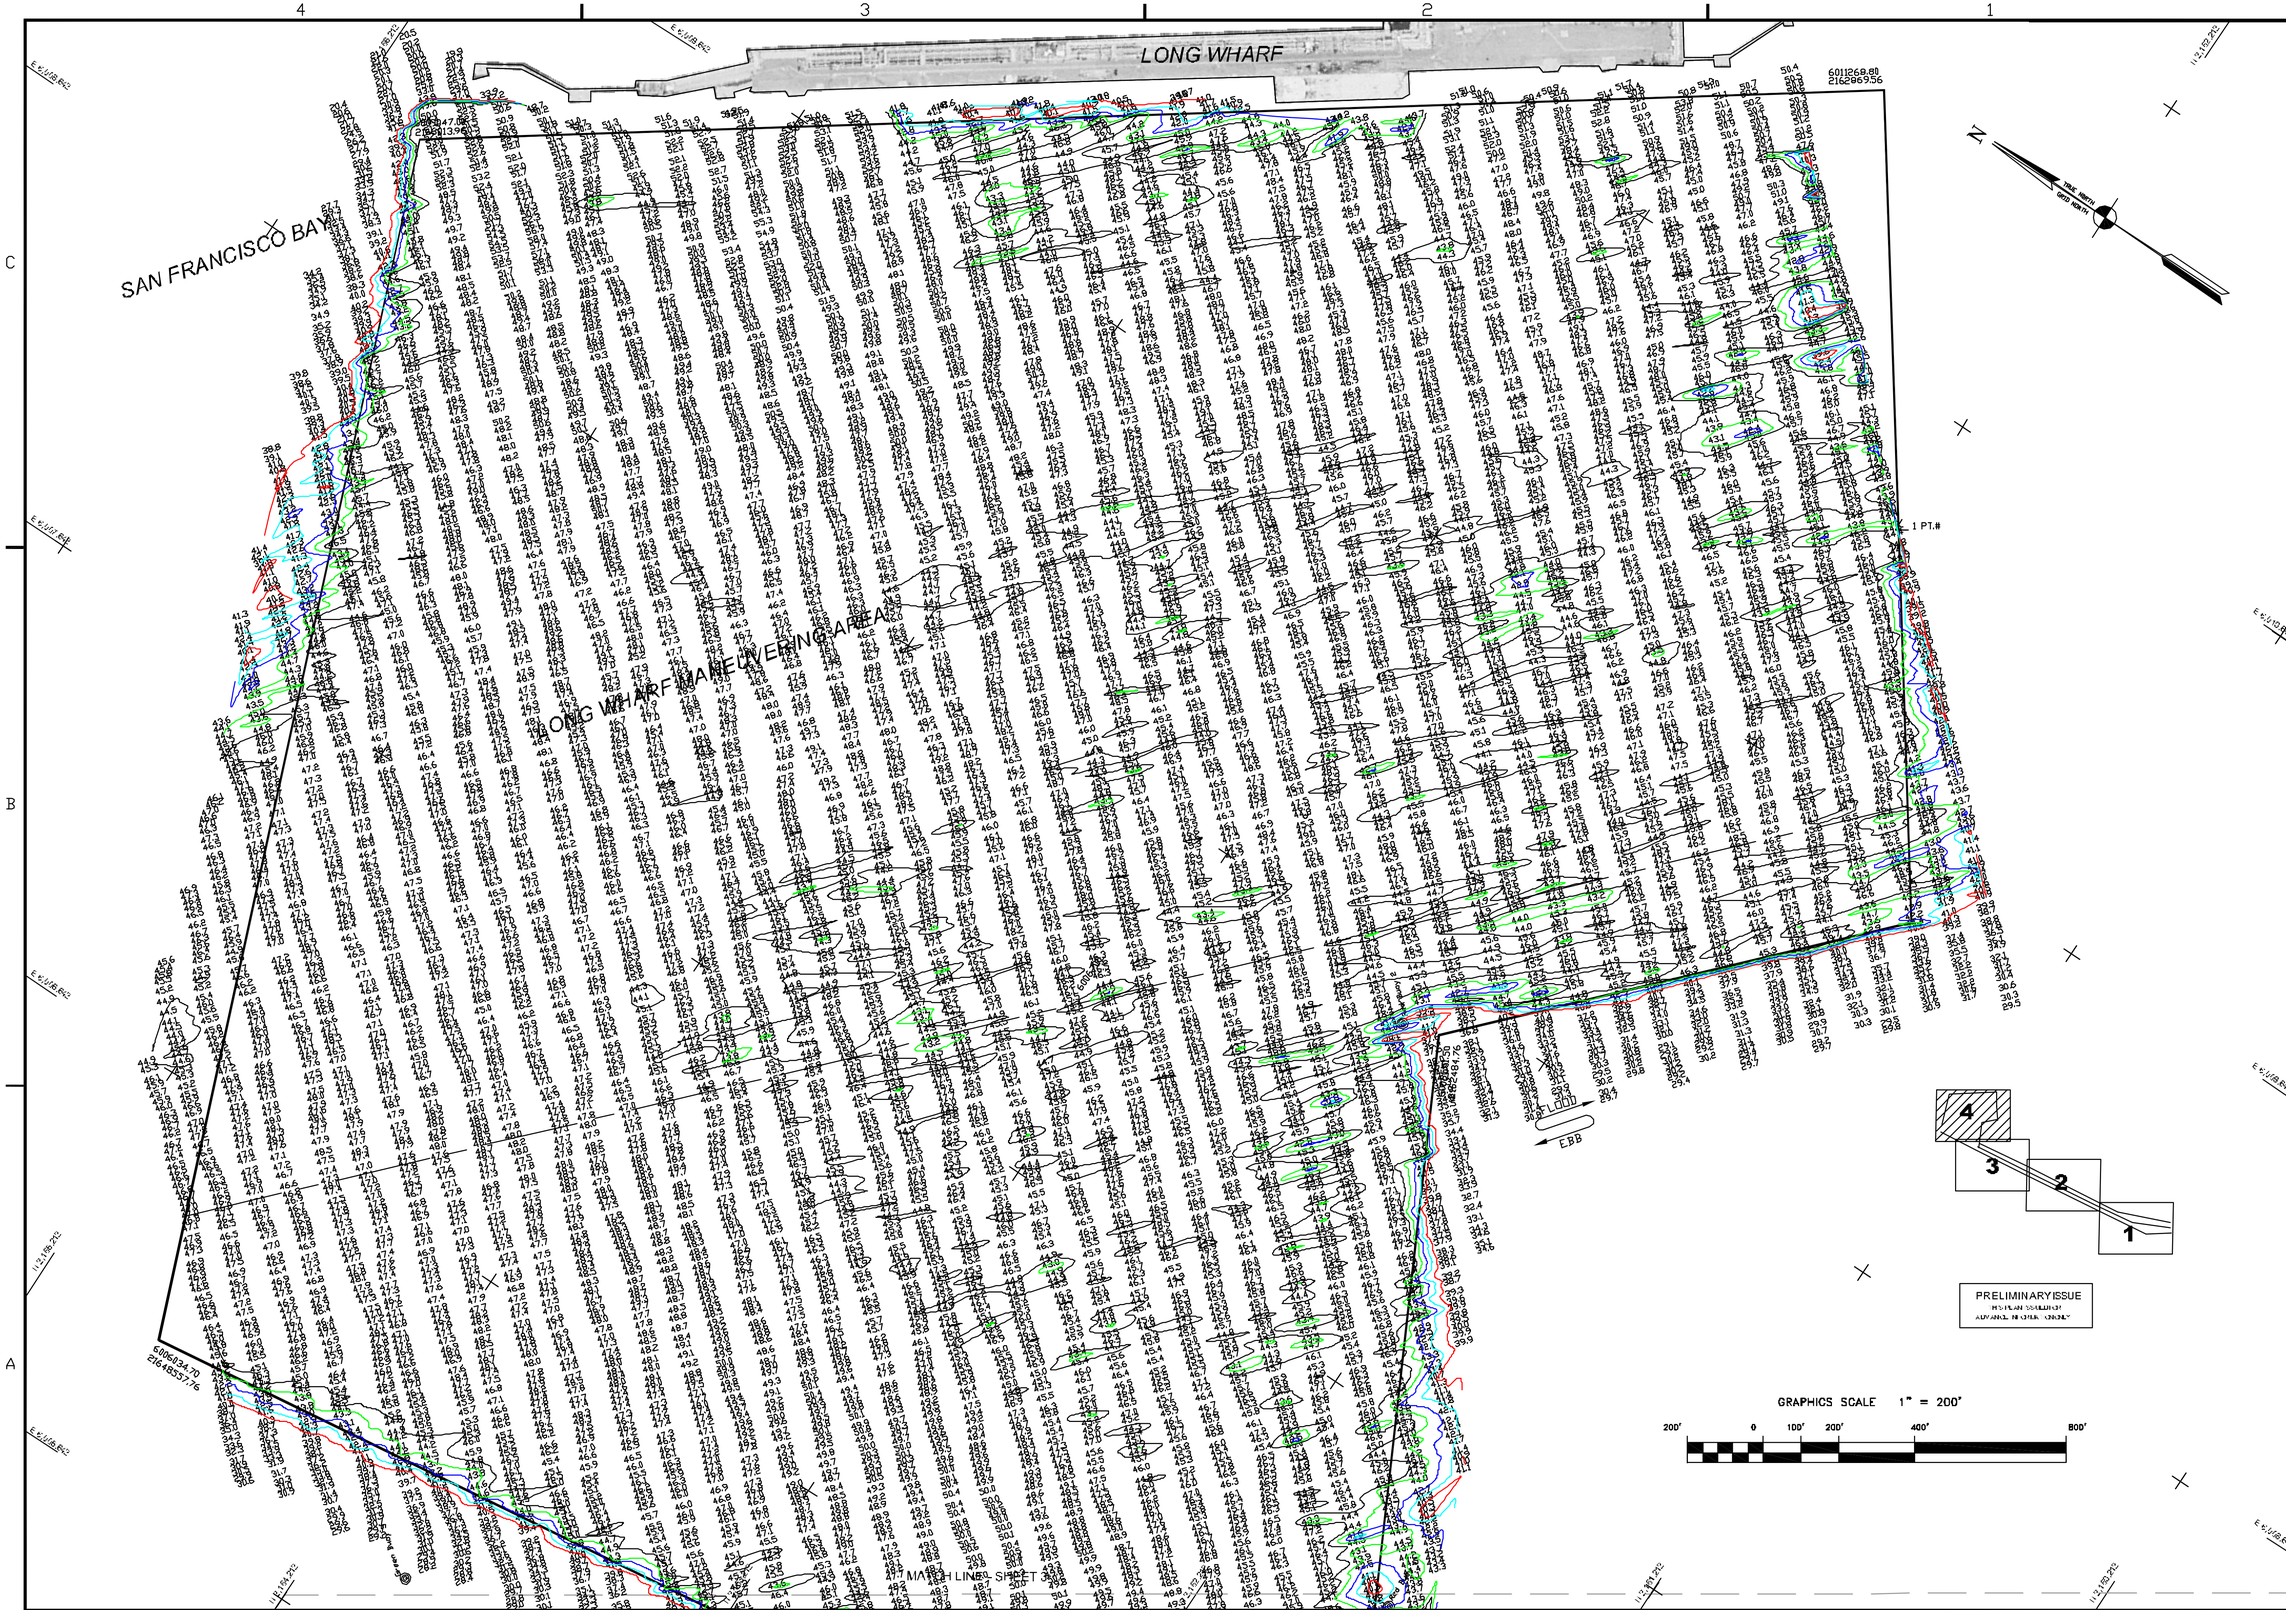

US Army Corps of Engineers
San Francisco District
1455 Market Street
San Francisco, CA 94103

Mark	Description	Date	Appr.

SUBMITTED: NC	DESIGNED BY:	CHECKED BY: TVW	DRAWN BY: EWC
Hydro Survey Team Leader	DATE: 8/5/2008	SHEET NO. 4 OF 4	DRAWING NO. 9 2 359
APPROVAL RECOMMENDED: Chief, Technical Support Section	PREPARED UNDER THE DIRECTION OF LAURENCE M. FARRELL LT. COLONEL, C.E., DISTRICT ENGINEER		
APPROVED: Chief, Construction Branch			

CALIFORNIA
CONTRA COSTA COUNTY
RICHMOND HARBOR
LONG WHARF MANUEVERING CONDITION SURVEY
4-5 AUGUST 2008

Sheet reference number
C4