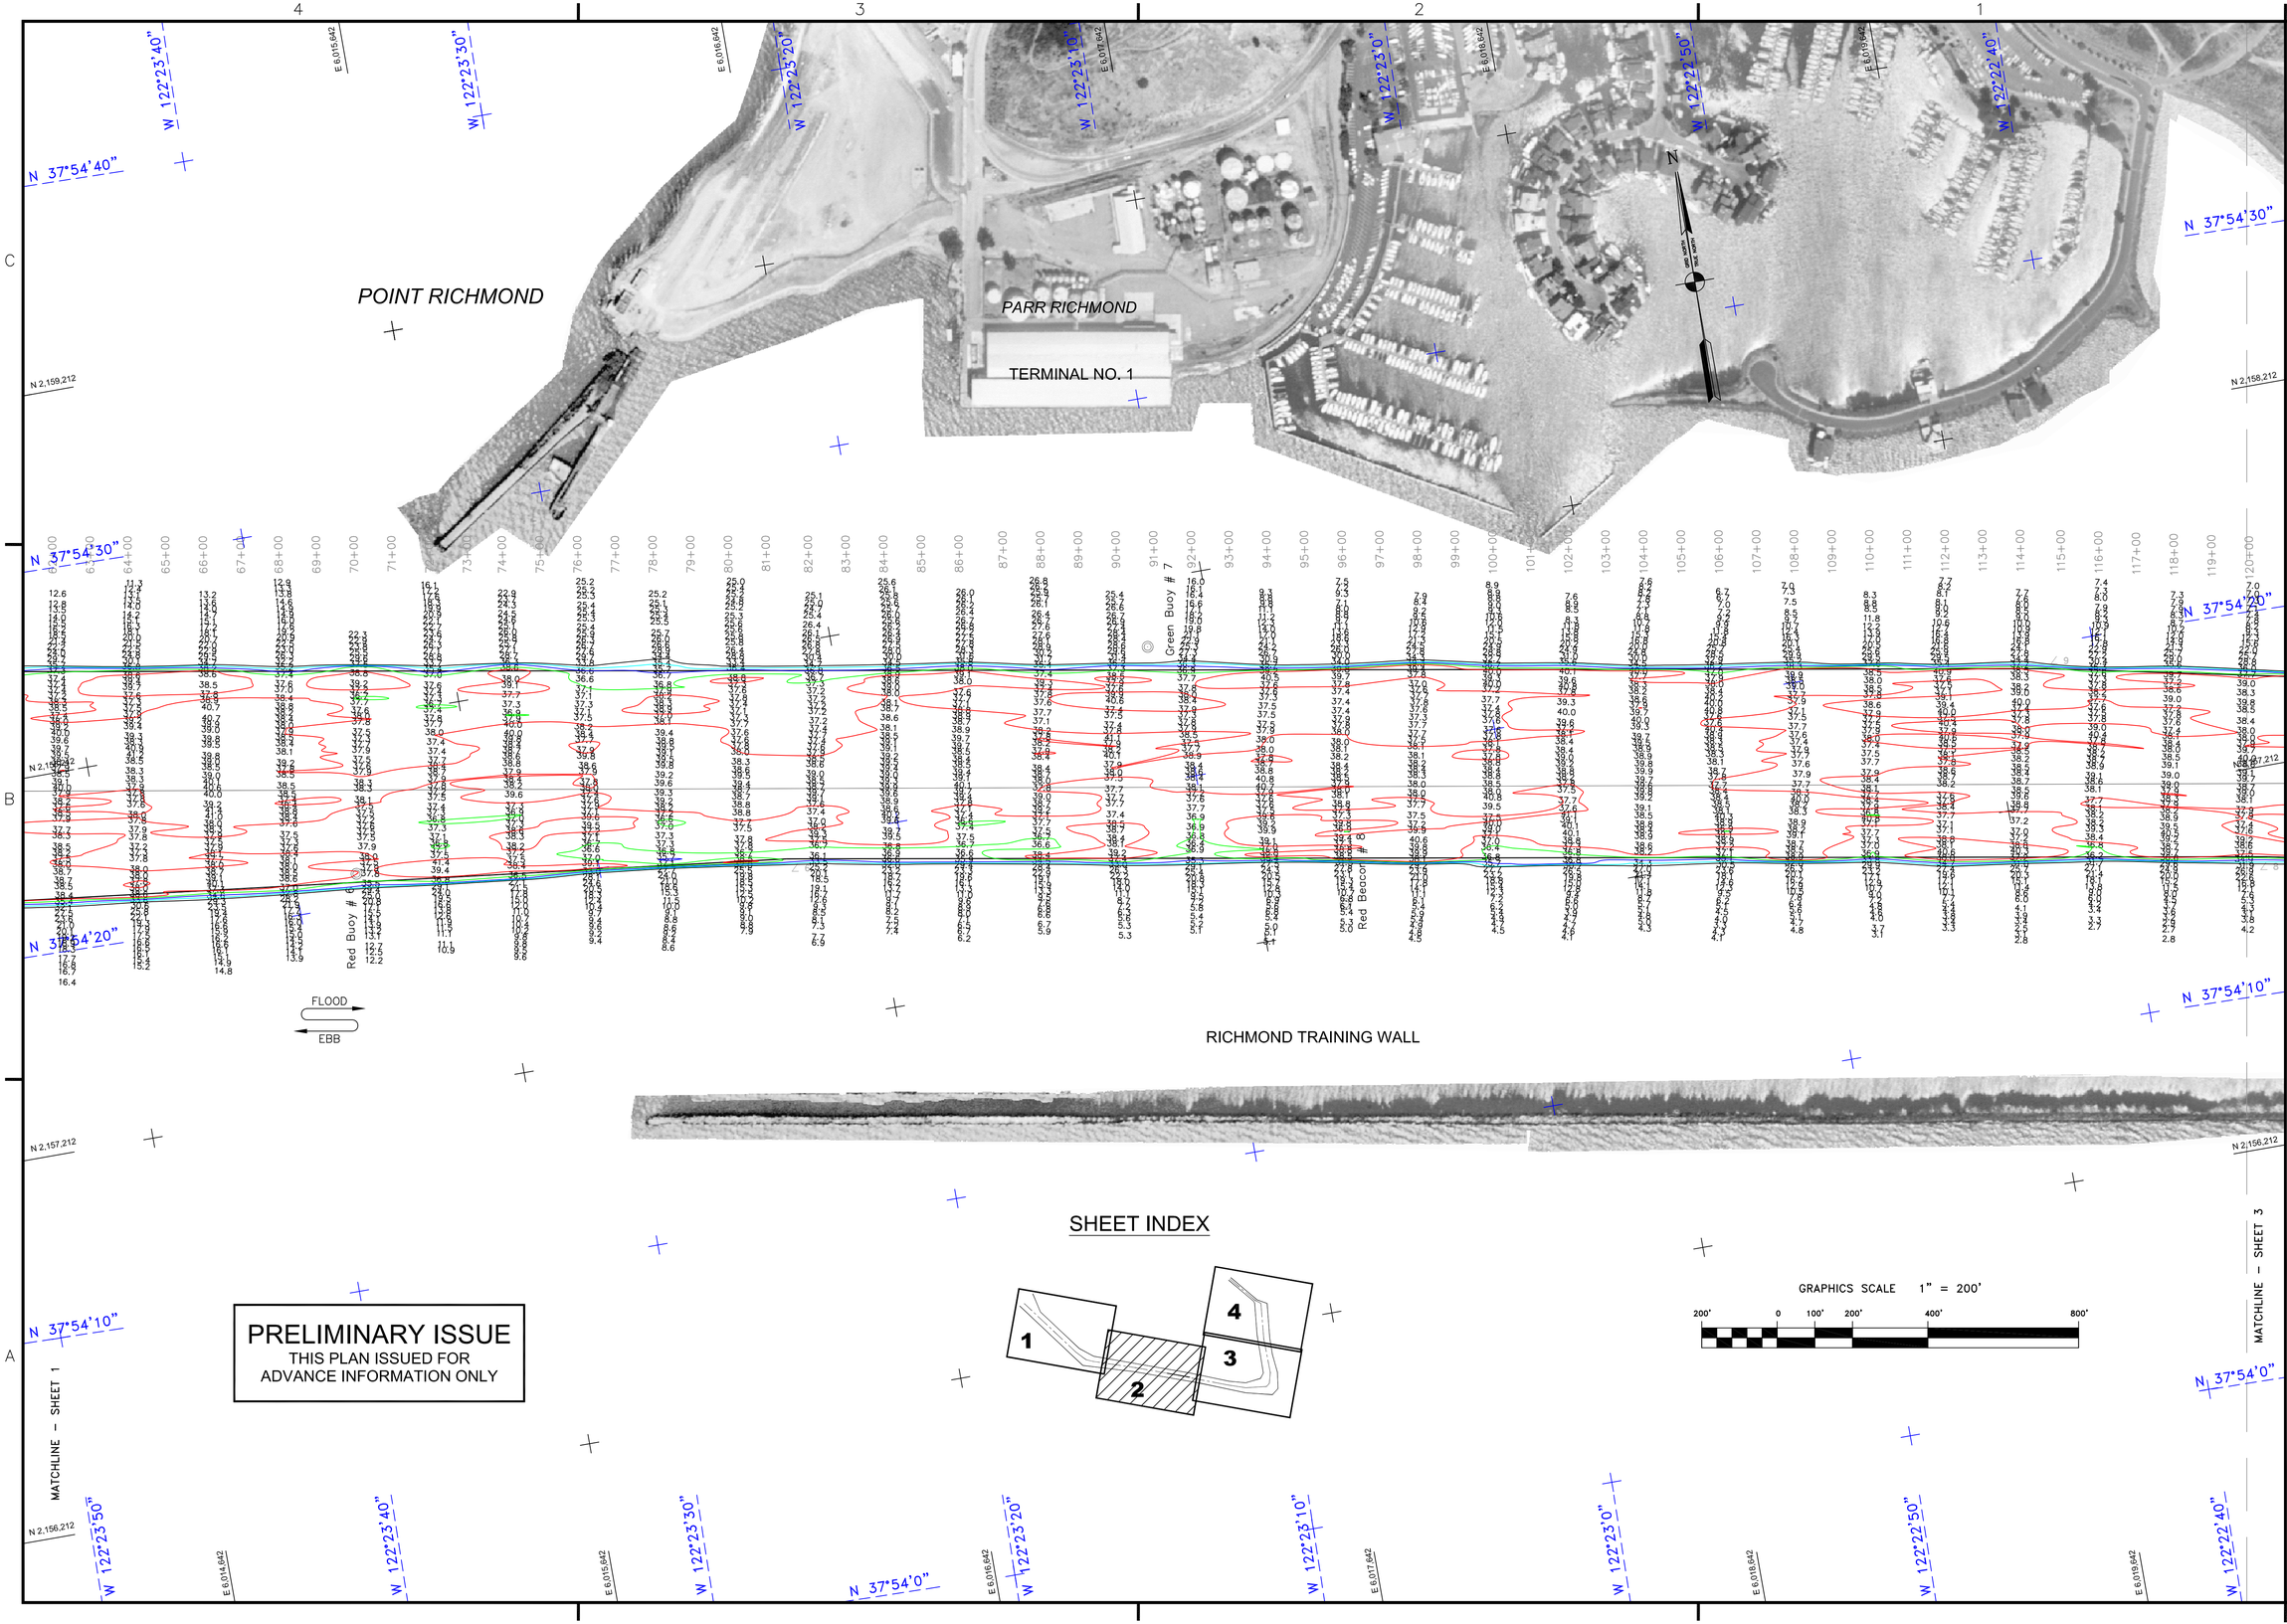

PRELIMINARY ISSUE
THIS PLAN ISSUED FOR
ADVANCE INFORMATION ONLY

SHEET INDEX

GRAPHICS SCALE 1" = 200'

200' 0 100' 200' 400' 800'

US Army Corps of Engineers
San Francisco District
1455 Market Street
San Francisco, CA 94103

SUBMITTED:	DESIGNED BY:	CHECKED BY:	DRAWN BY:
MC		TVW	EWC
Hydro. Survey Team Leader	DATE:	SHEET NO.	DRAWING NO.
APPROVAL RECOMMENDED:	01/13/2009	2 OF 4	9 2 361
Chief, Technical Support Section			
APPROVED:			
Chief, Construction Branch			

PREPARED UNDER THE DIRECTION OF
LAURENCE M. FARRELL
LT. COLONEL, C.E., DISTRICT ENGINEER

ALAMEDA COUNTY — CALIFORNIA

RICHMOND INNER HARBOR
CONDITION SURVEY
13-14 JANUARY 2009

Sheet reference number
C2